




TILT-UP PANEL DRAWINGS

PROJECT
ARLINGTON AIRPORT
BUILDING A
SITE DRAWING AABAsite1-TU.dwg


REV	DESCRIPTION	DATE
0	FIRST ISSUE	2026-10-17

NOTES

Boxed numbers: panel numbers,
outside each panel's wall.
Grid, walls, slab and dimensions
are the site's own.

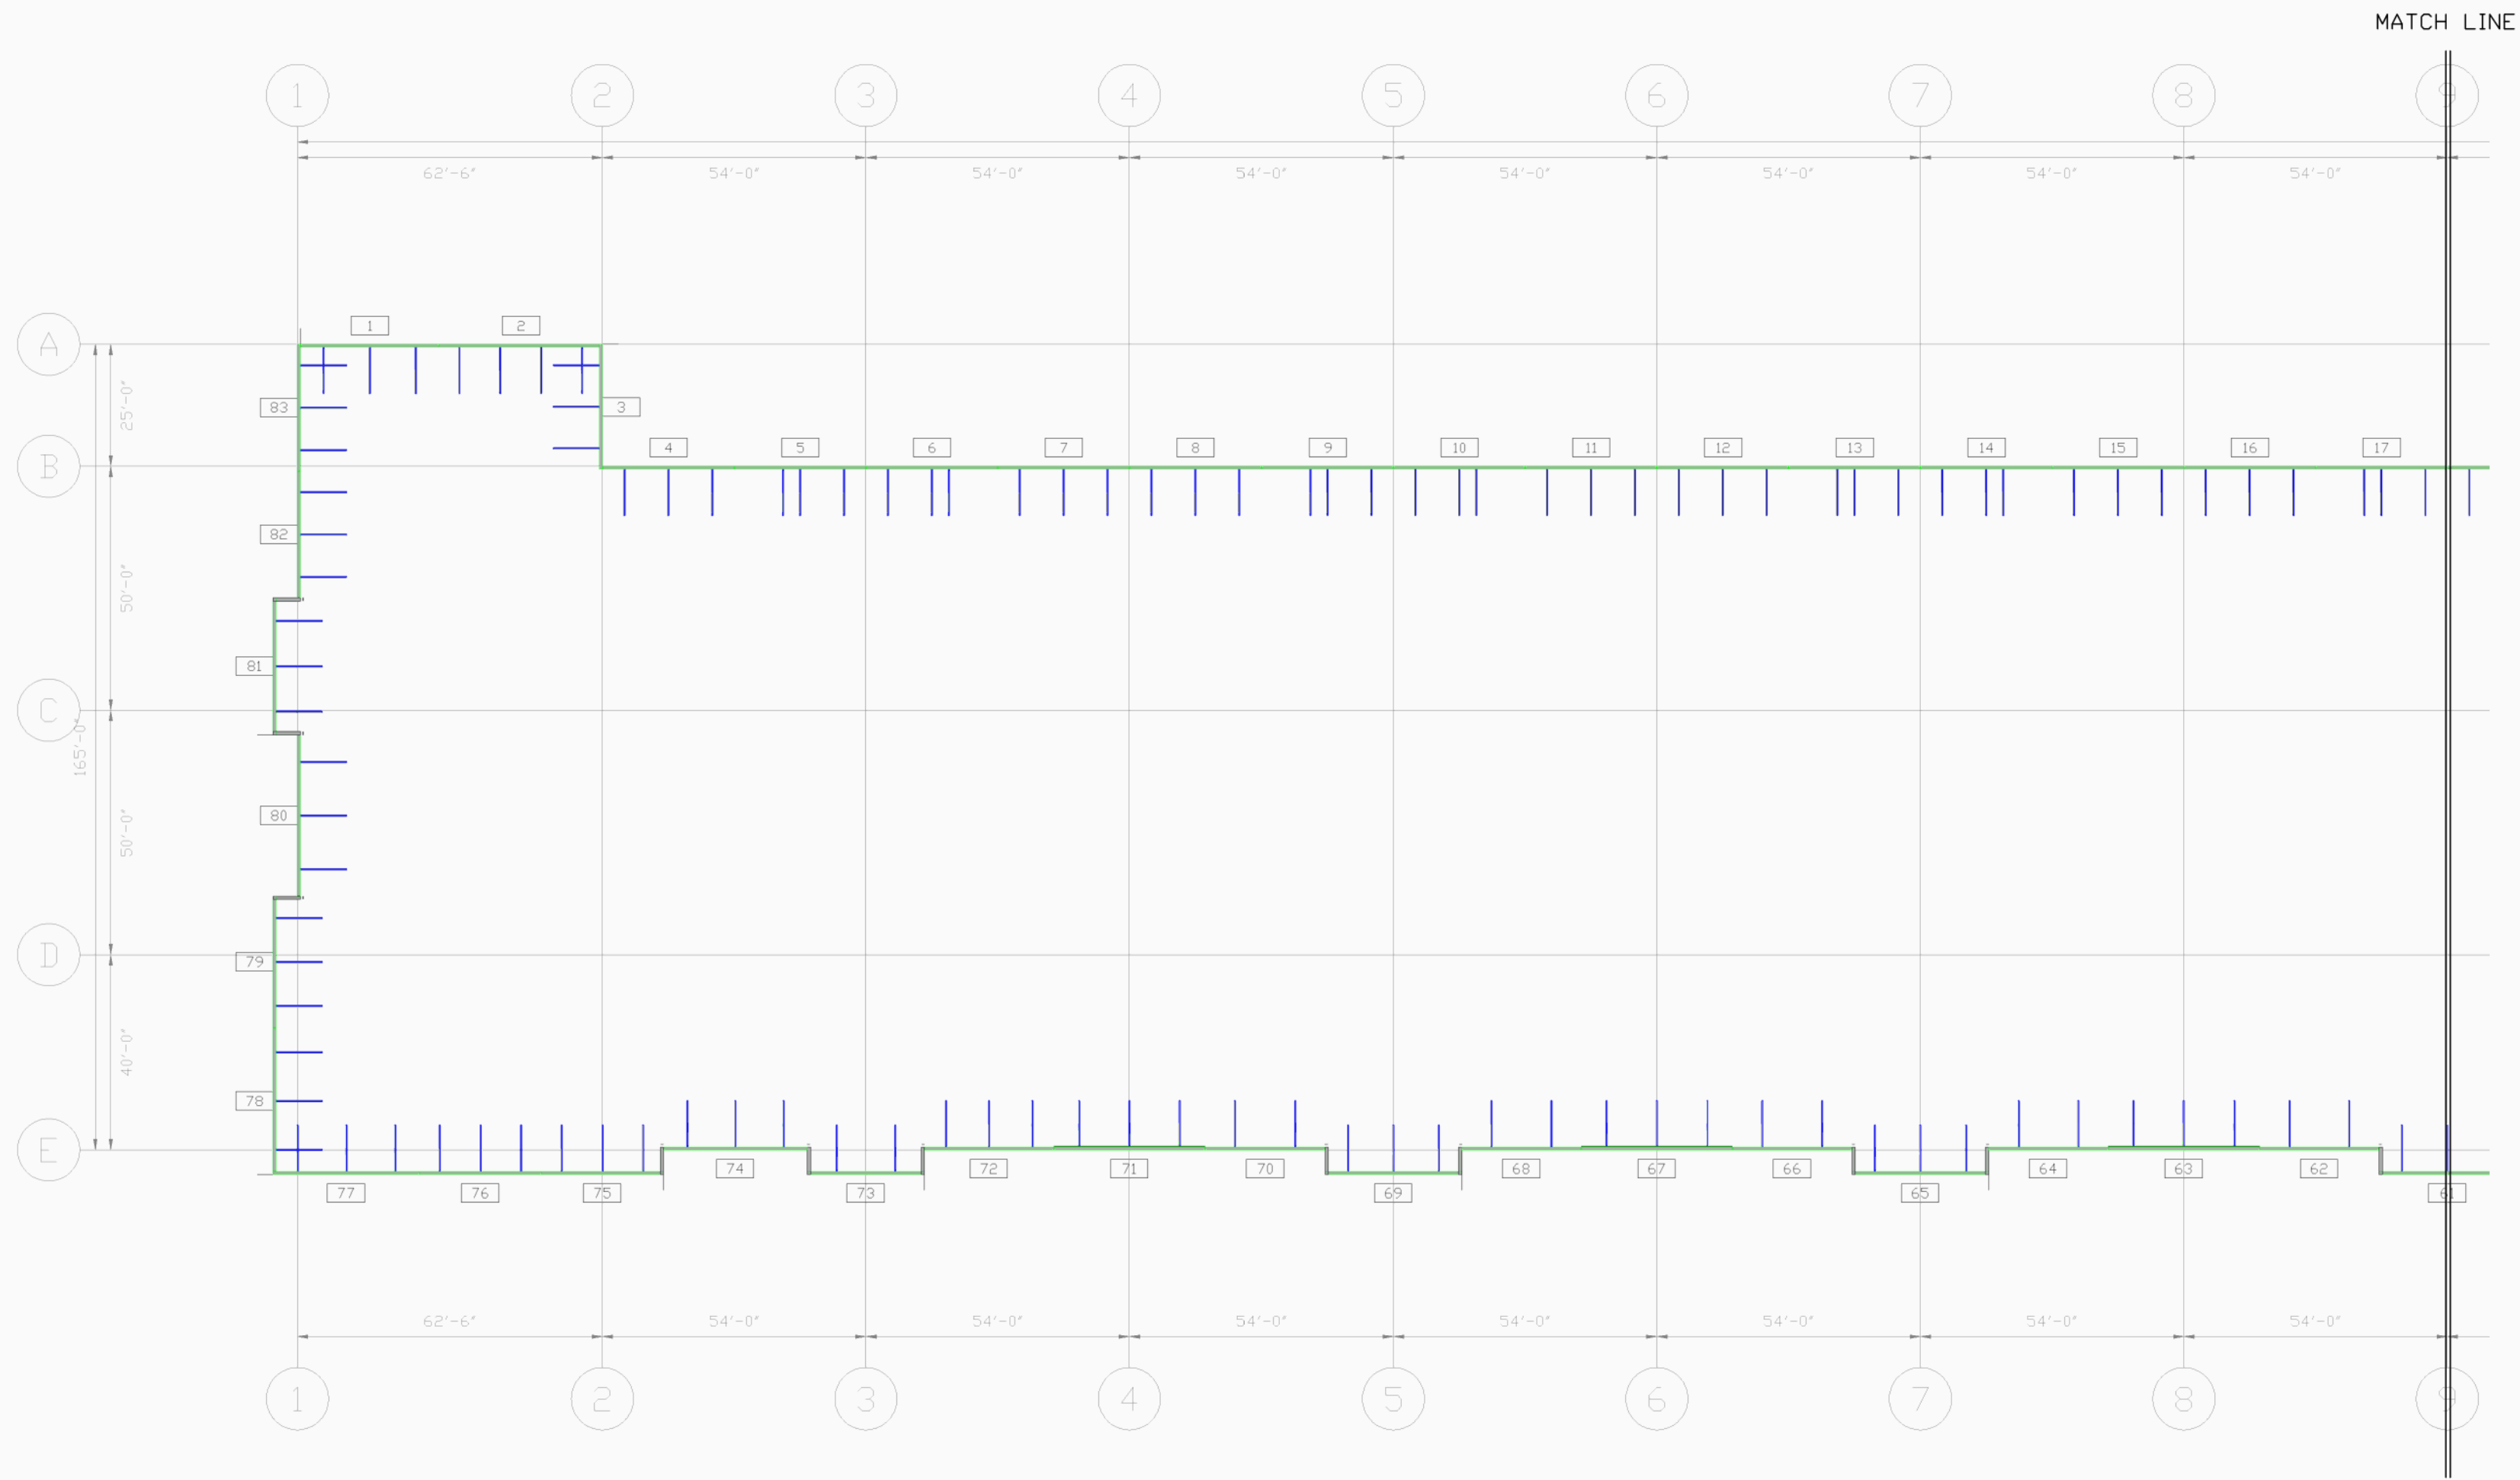

SITE PLAN -- 1 of 2, continues below SCALE: 1" = 30'-0"

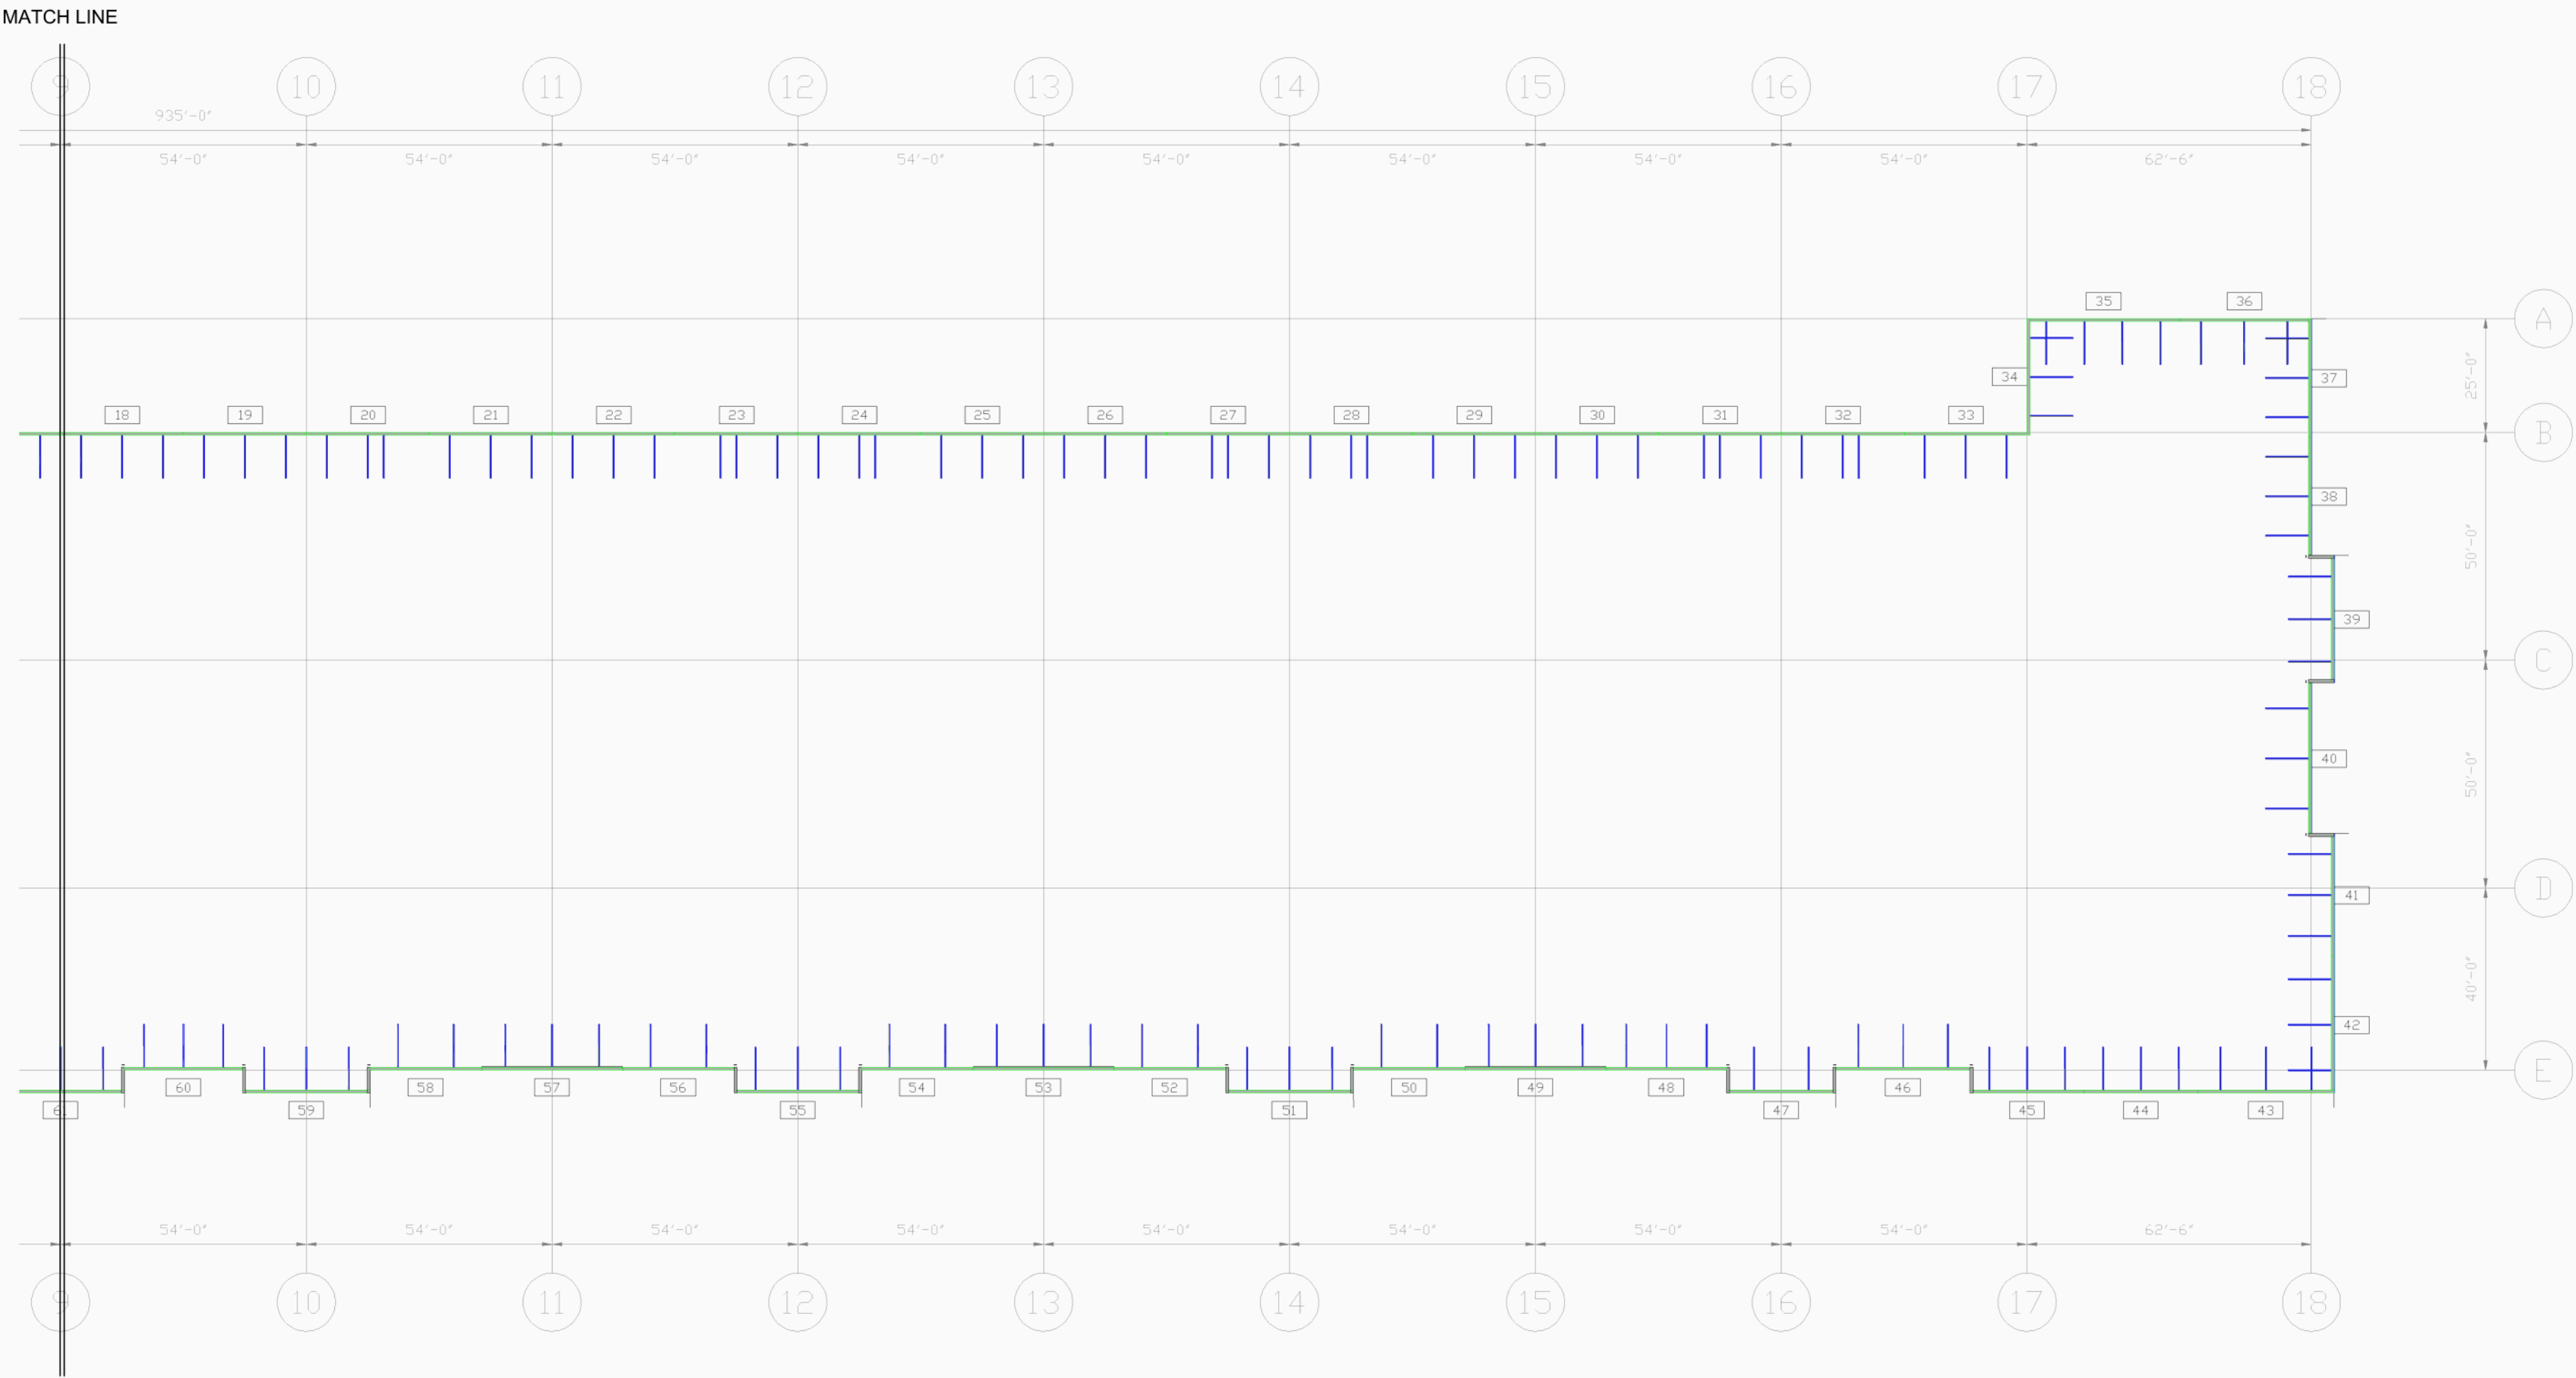

SITE PLAN -- 2 of 2 SCALE: 1" = 30'-0"

SITE TEXT BELOW THE 3/32" MINIMUM AT THIS SCALE -- smallest prints 0.067"

SHEET TITLE
SITE PLAN

SCALE	DATE
1" = 30'-0"	2026-10-17

SHEET SIZE: ARCH D 24 x 36
Scales apply at this size only.

SHEET

CV1.0

REV	DESCRIPTION	DATE
0	FIRST ISSUE	2026-10-17

NOTES

Crane stations and pick paths
from Pick and Place. SAFETY: see
the note under the plan.

SHEET TITLE


PICK PLAN

SCALE	DATE
1" = 40'-0"	2026-10-17

SHEET SIZE: ARCH D 24 x 36
Scales apply at this size only.

SHEET

CV1.2

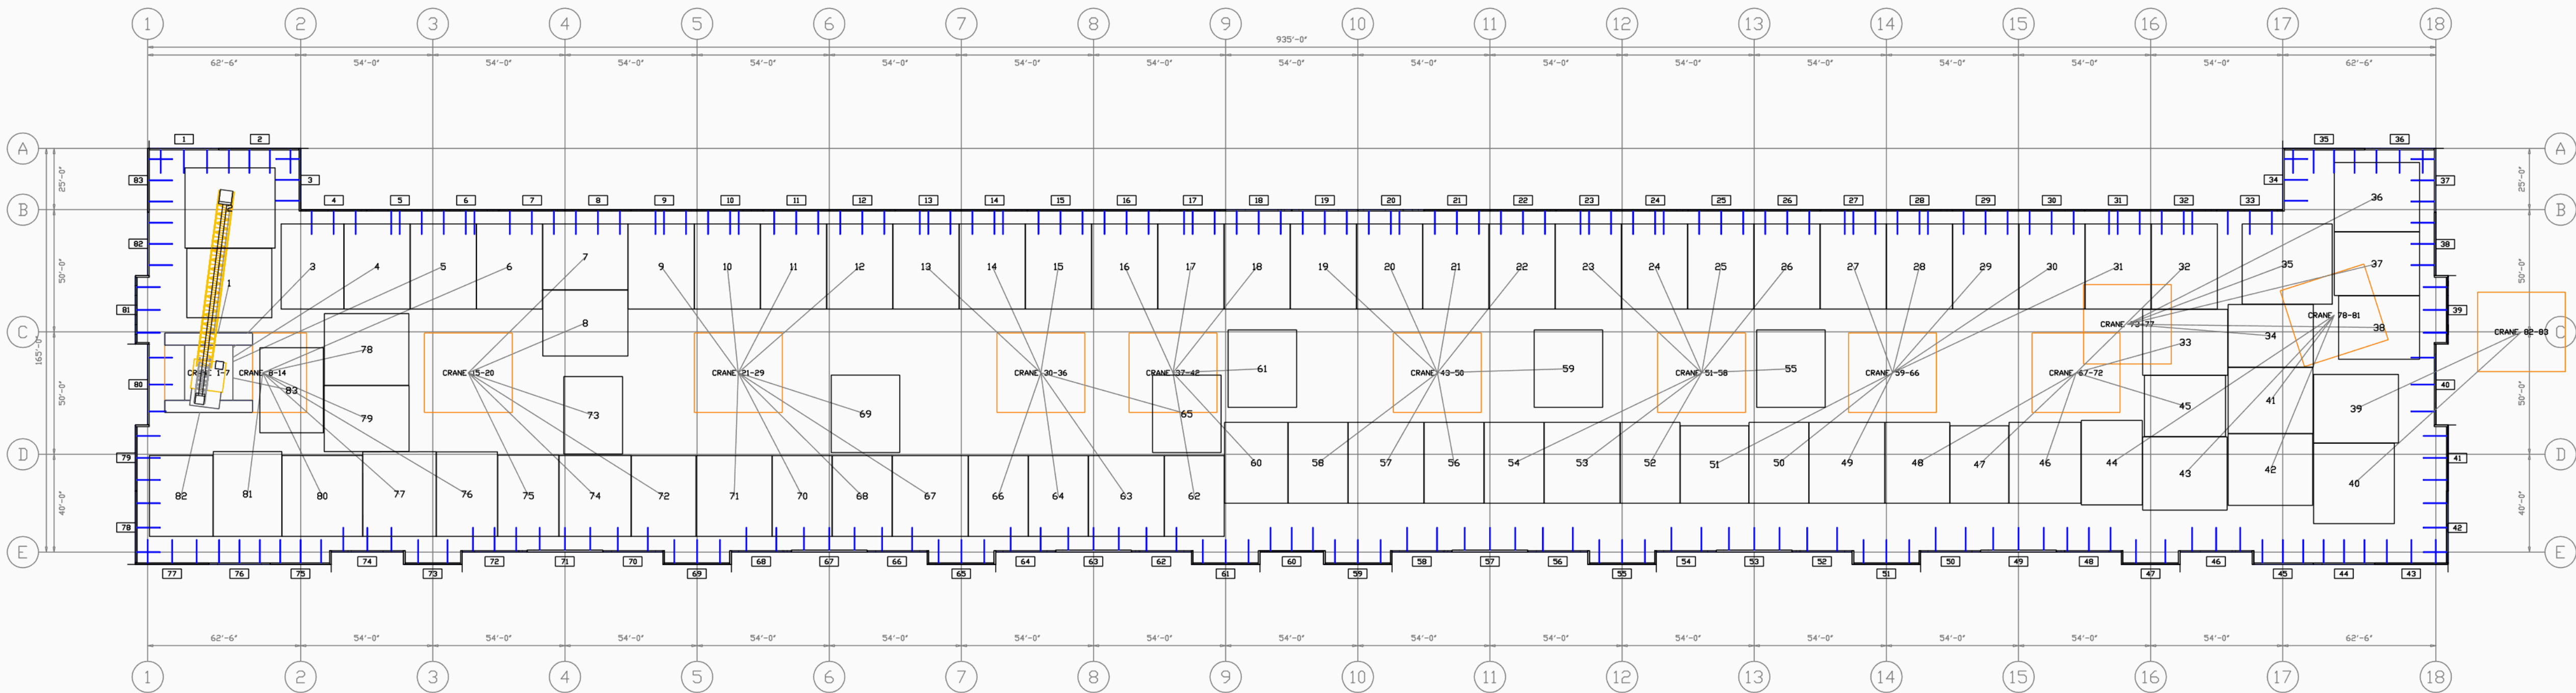

PICK PLAN SCALE: 1" = 40'-0"

SAFETY: every crane station's tracks or outriggers stand fully on the poured slab inside the closure strip, or fully outside the wall clearance -- never on the slab edge or the closure strip. Check each station's footprint against the slab edge before any lift.

REV	DESCRIPTION	DATE
0	FIRST ISSUE	2026-10-17

NOTES

The standing panels seen from the lower right of the site plan, above. Colours only tell neighbours apart. Not to scale: dimensions are on the plans and elevations.

SHEET TITLE


ISOMETRIC
VIEW

SCALE	DATE
NTS	2026-10-17

SHEET SIZE: ARCH D 24 x 36
Scales apply at this size only.

SHEET

CV2.0

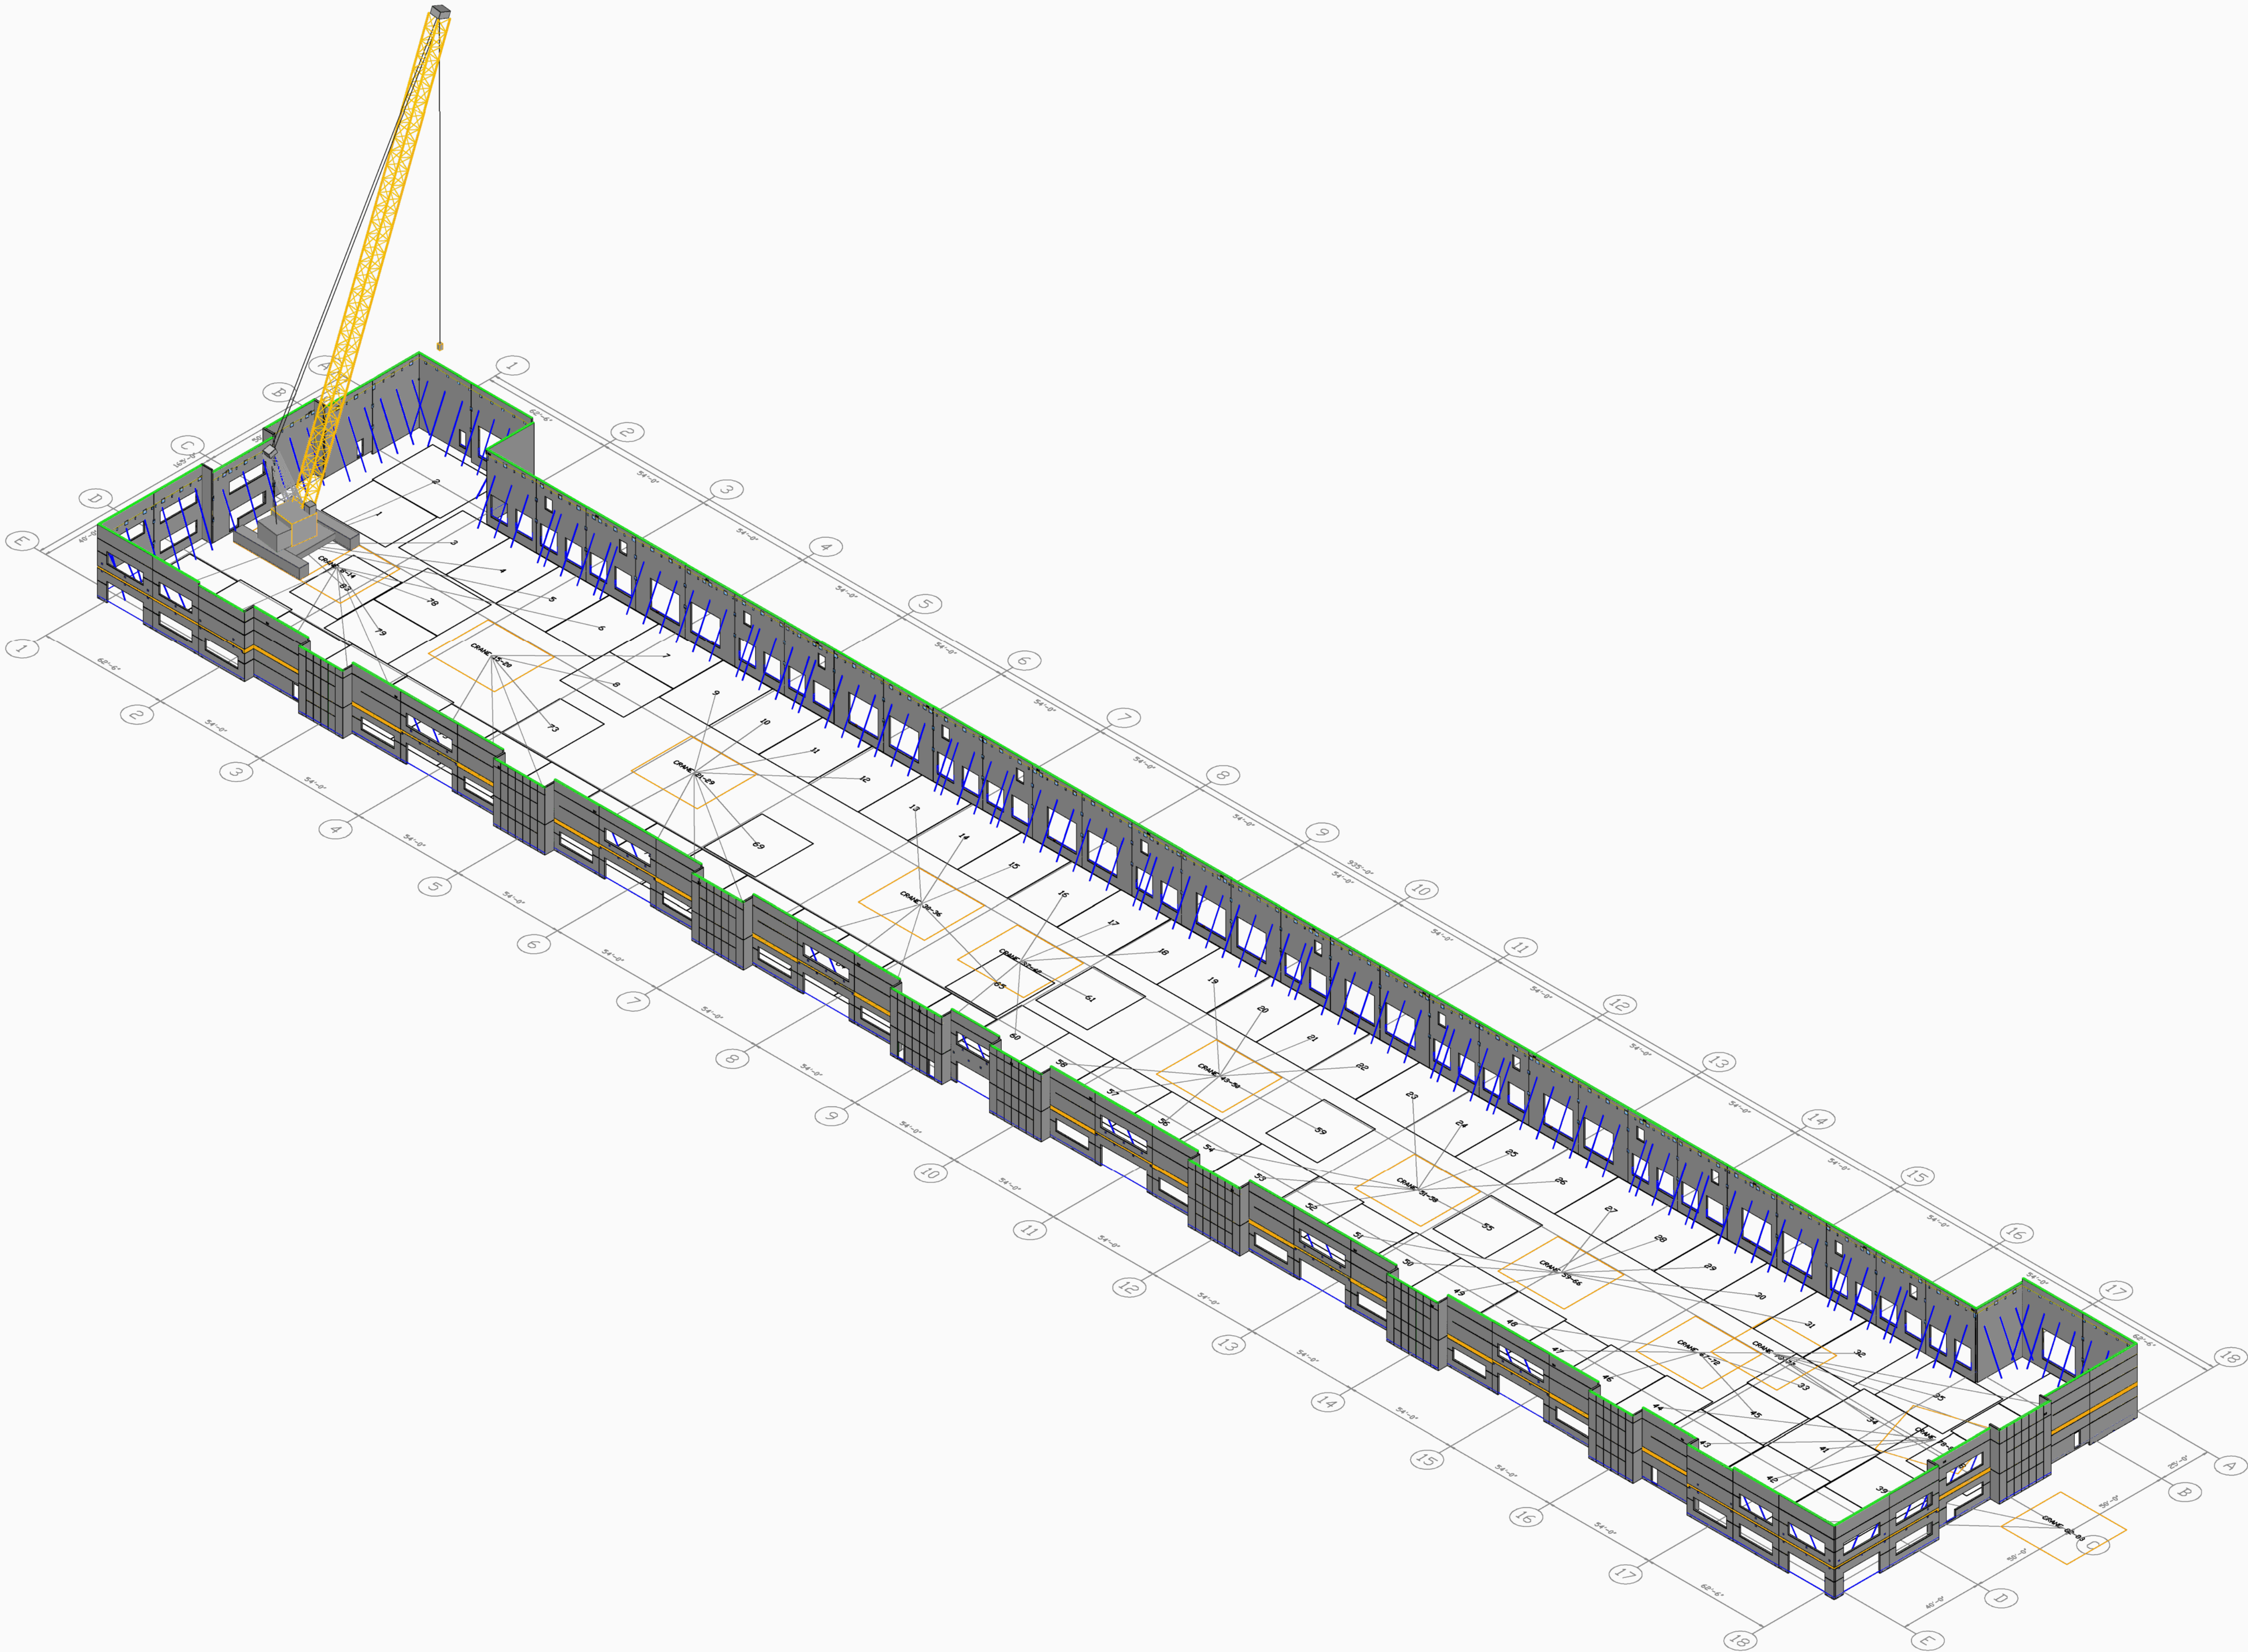

ISOMETRIC -- the building seen from the lower right of the site plan, above NOT TO SCALE
CRANE SHOWN: LIEBHERR LR 1600/2 -- at the approved pick plan's first station



TILT-UP PANEL DRAWINGS


PROJECT
ARLINGTON AIRPORT
BUILDING A
SITE DRAWING AABAsite1-TU.dwg

REV	DESCRIPTION	DATE
0	FIRST ISSUE	2026-10-17


NOTES

Boxed numbers: panel numbers, the same as on each panel's sheet. Colours only tell neighbours apart. T/PANEL EL.: top of panel above the finish floor (0'-0").

Two numbers at one place: a corner return seen end-on, or a panel set back behind the face, shares that spot.

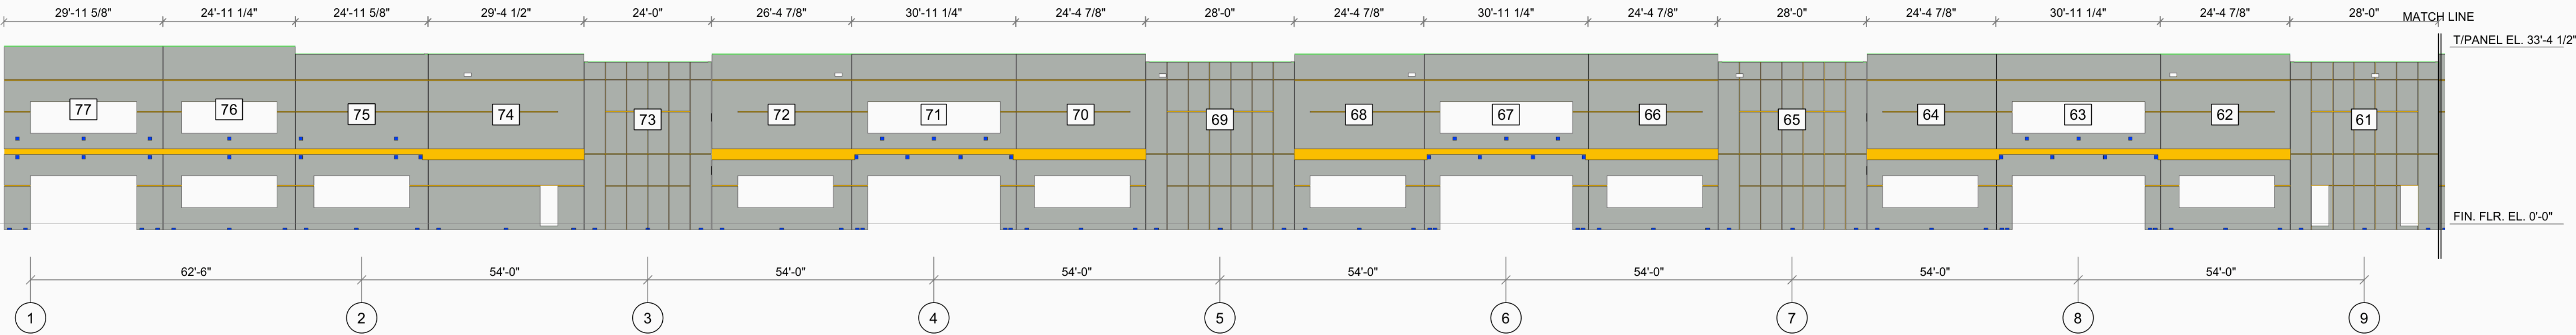

FRONT ELEVATION (seen from the bottom of the site plan) -- 1 of 2, continues below SCALE: 1/16" = 1'-0"

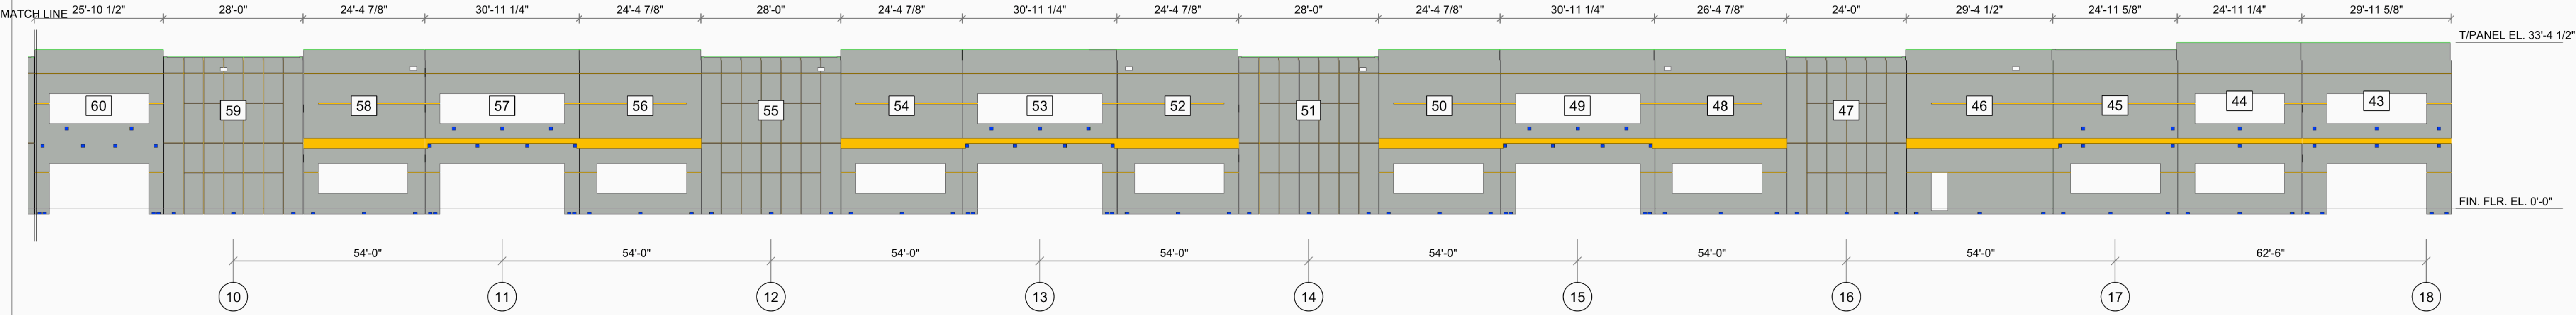

FRONT ELEVATION (seen from the bottom of the site plan) -- 2 of 2 OVERALL 935'-0" SCALE: 1/16" = 1'-0"

SHEET TITLE
FRONT
ELEVATION

SCALE	DATE
1/16" = 1'-0"	2026-10-17

SHEET SIZE: ARCH D 24 x 36
Scales apply at this size only.


SHEET
CV2.1

REV	DESCRIPTION	DATE
0	FIRST ISSUE	2026-10-17


NOTES

Boxed numbers: panel numbers,
the same as on each panel's sheet.
Colours only tell neighbours apart.
T/PANEL EL.: top of panel above
the finish floor (0'-0").

Two numbers at one place: a
corner return seen end-on, or a
panel set back behind the face,
shares that spot.

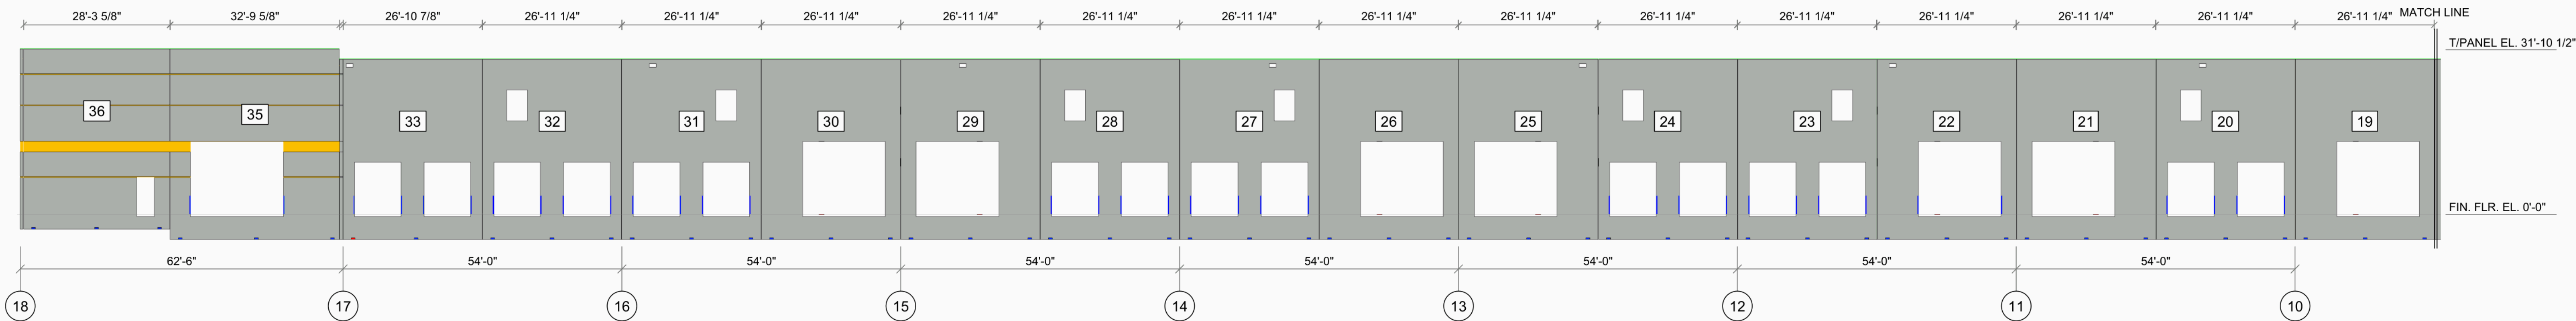

REAR ELEVATION (seen from the top of the site plan) -- 1 of 2, continues below SCALE: 1/16" = 1'-0"

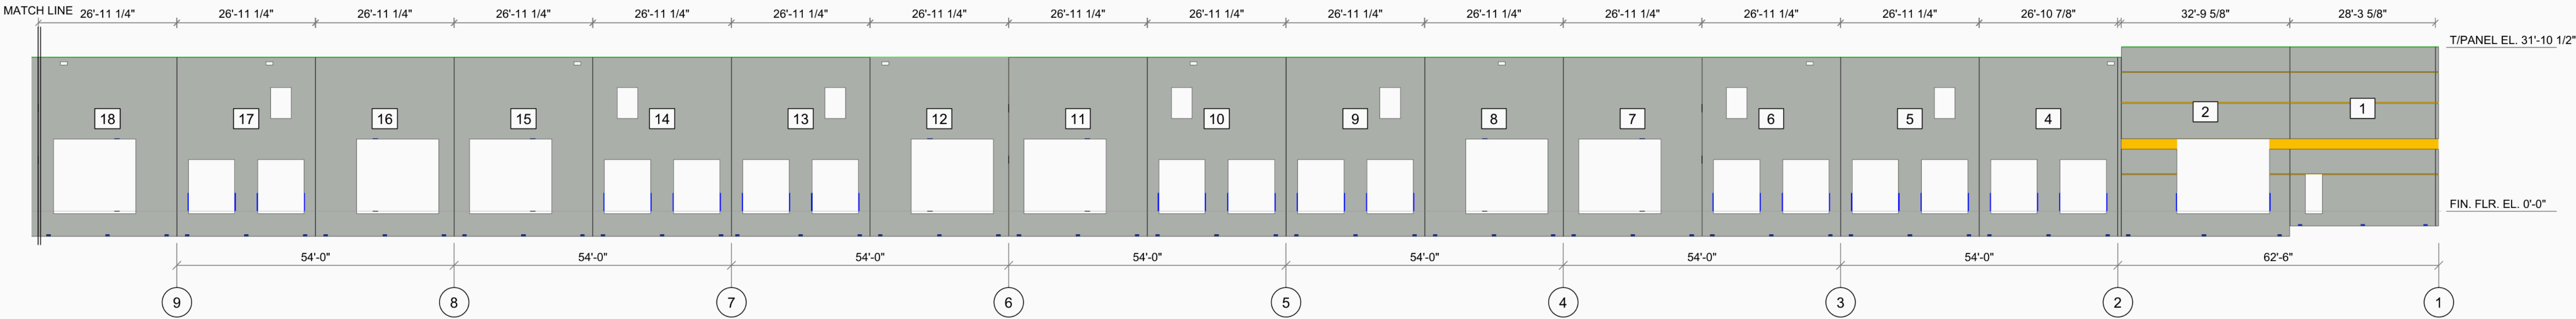

REAR ELEVATION (seen from the top of the site plan) -- 2 of 2 OVERALL 935'-0" SCALE: 1/16" = 1'-0"

SHEET TITLE

REAR
ELEVATION

SCALE	DATE
1/16" = 1'-0"	2026-10-17

SHEET SIZE: ARCH D 24 x 36
Scales apply at this size only.

SHEET


CV2.2

REV	DESCRIPTION	DATE
0	FIRST ISSUE	2026-10-17


NOTES

Boxed numbers: panel numbers,
the same as on each panel's sheet.
Colours only tell neighbours apart.
T/PANEL EL.: top of panel above
the finish floor (0'-0").

Two numbers at one place: a
corner return seen end-on, or a
panel set back behind the face,
shares that spot.

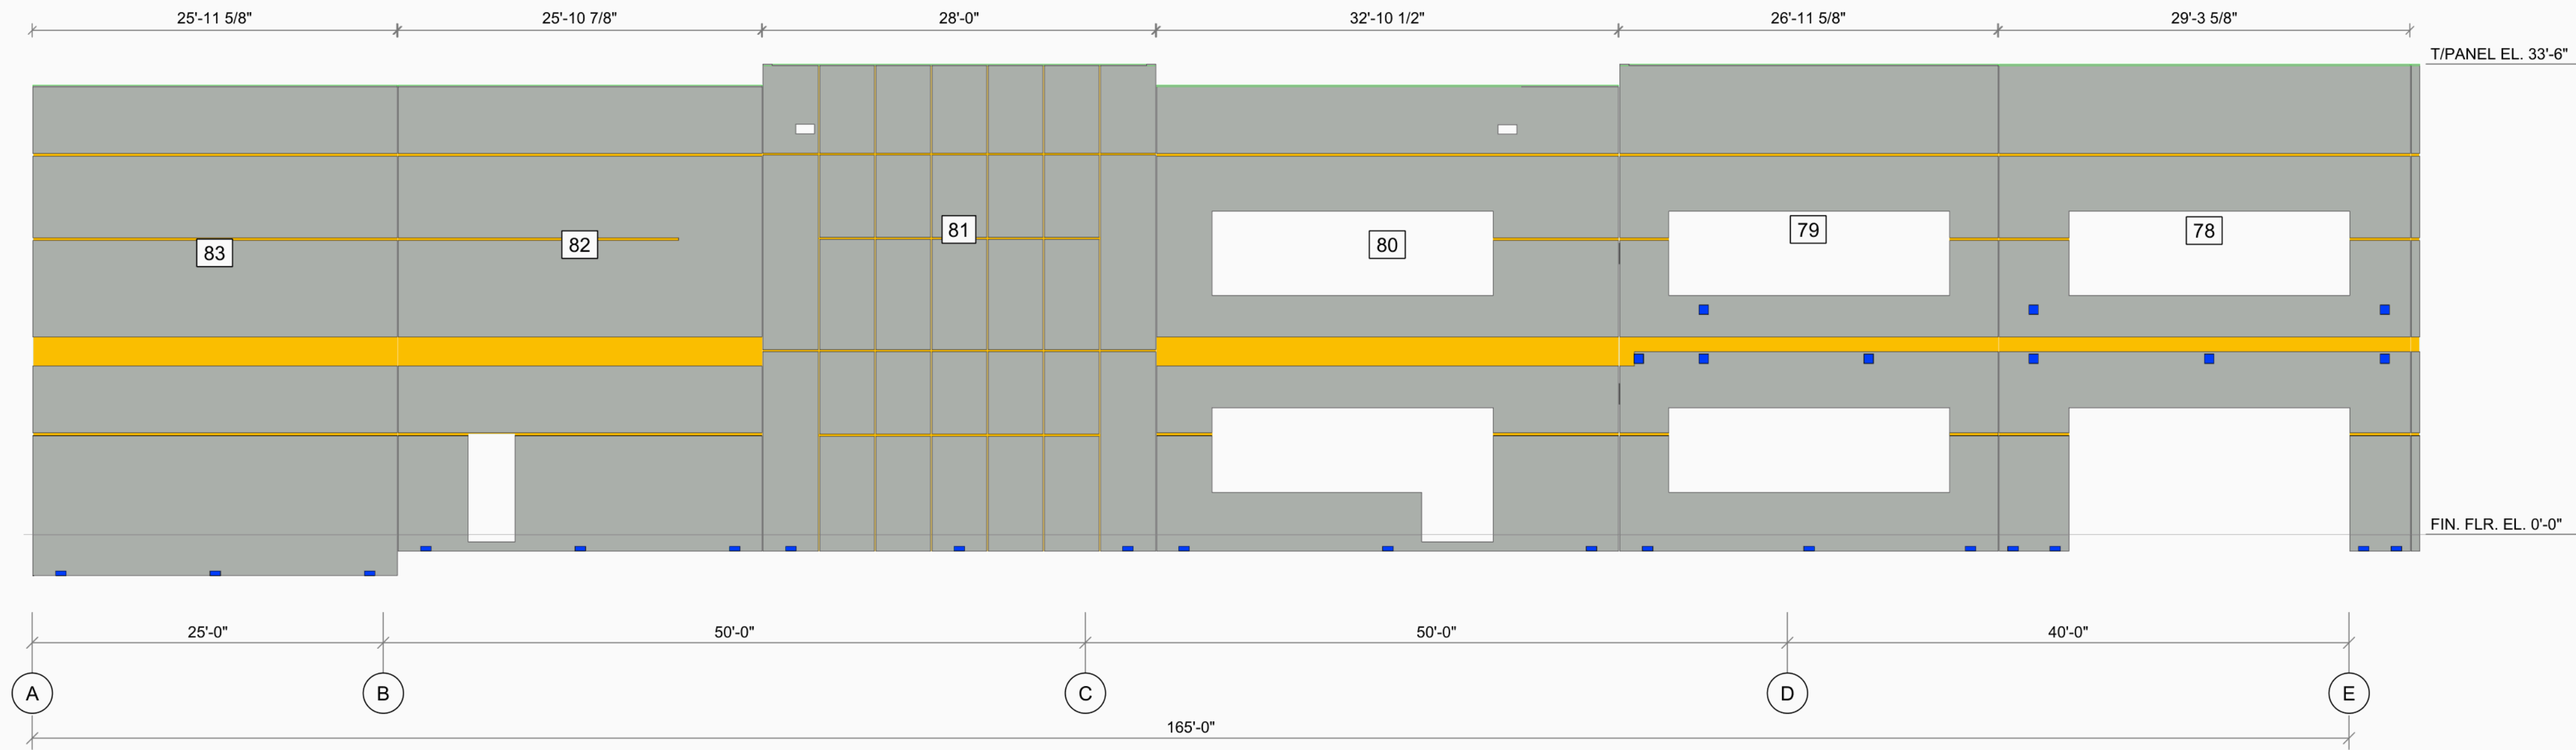

LEFT ELEVATION (seen from the left of the site plan) SCALE: 1/8" = 1'-0"

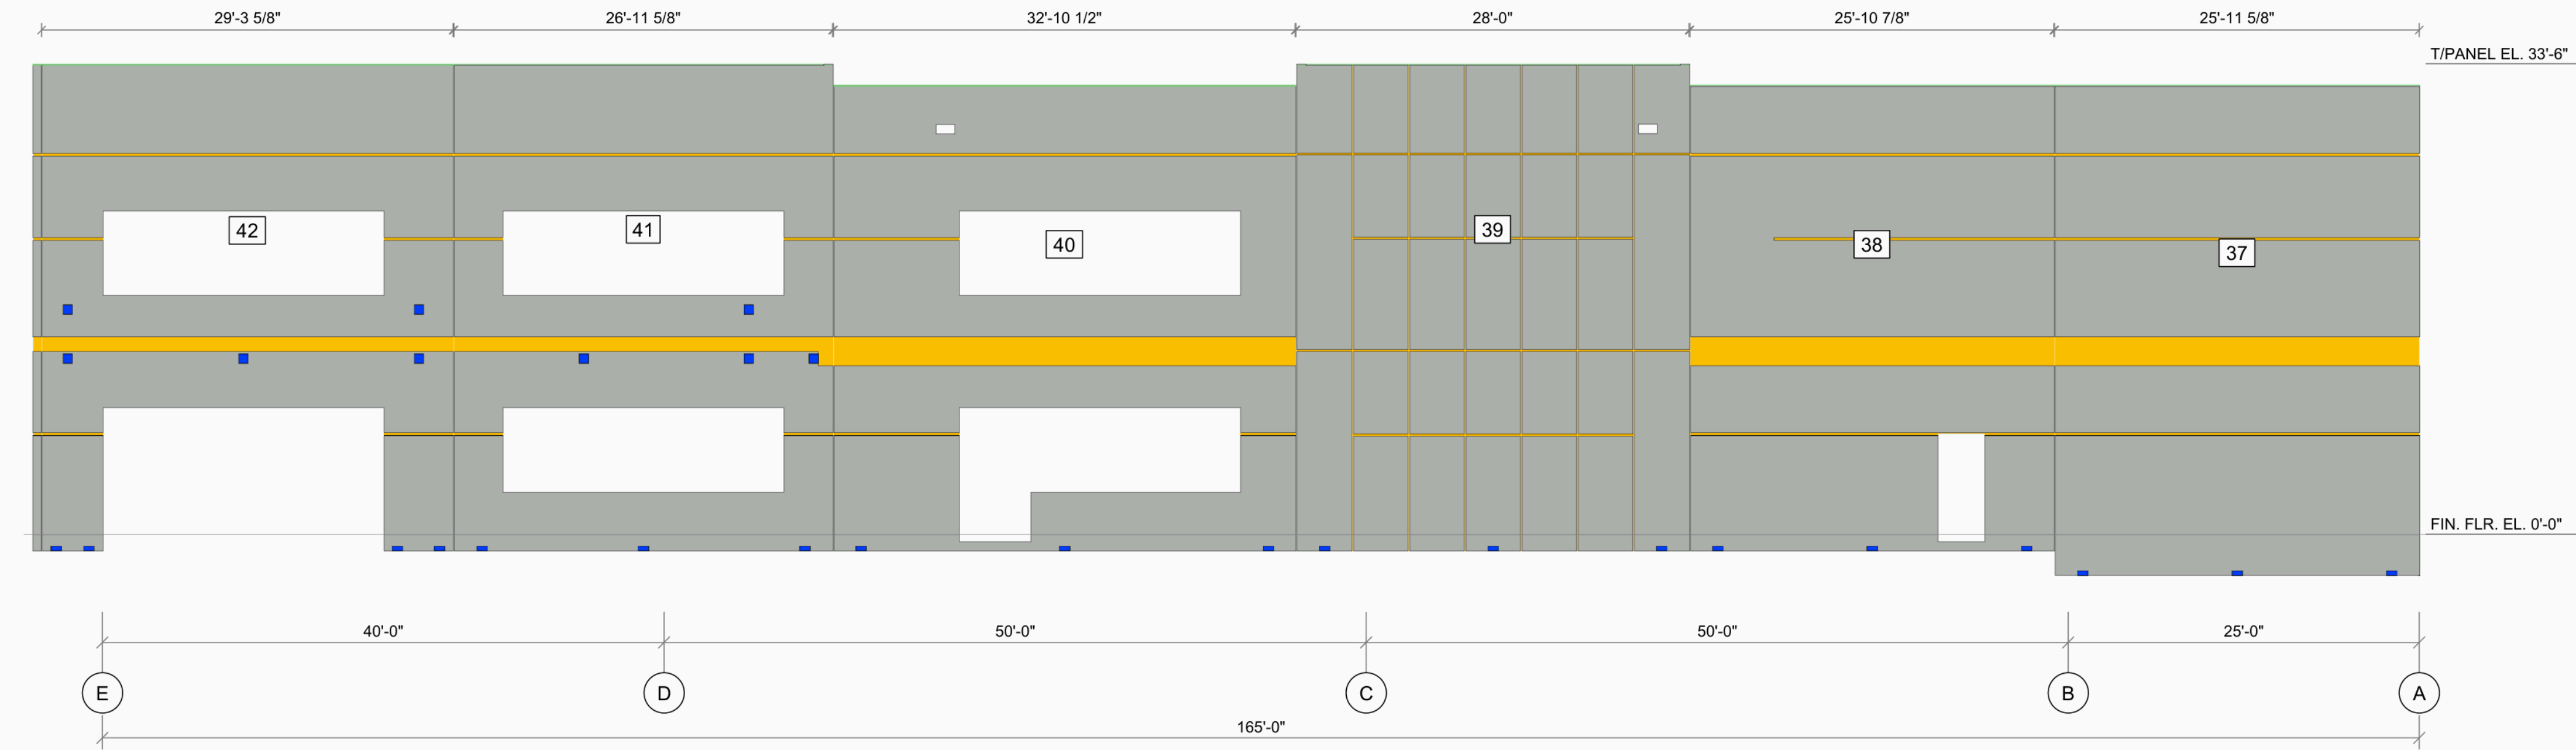

RIGHT ELEVATION (seen from the right of the site plan) SCALE: 1/8" = 1'-0"

SHEET TITLE
LEFT AND RIGHT
ELEVATIONS

SCALE	DATE
1/8" = 1'-0"	2026-10-17

SHEET SIZE: ARCH D 24 x 36
Scales apply at this size only.

SHEET

CV2.3




TILT-UP PANEL DRAWINGS

PROJECT
ARLINGTON AIRPORT
BUILDING A
SITE DRAWING AABA-CAST.dwg


REV	DESCRIPTION	DATE
0	FIRST ISSUE	2026-10-17

NOTES

Panels as cast on the slab, each
with its panel number.
83 panels.

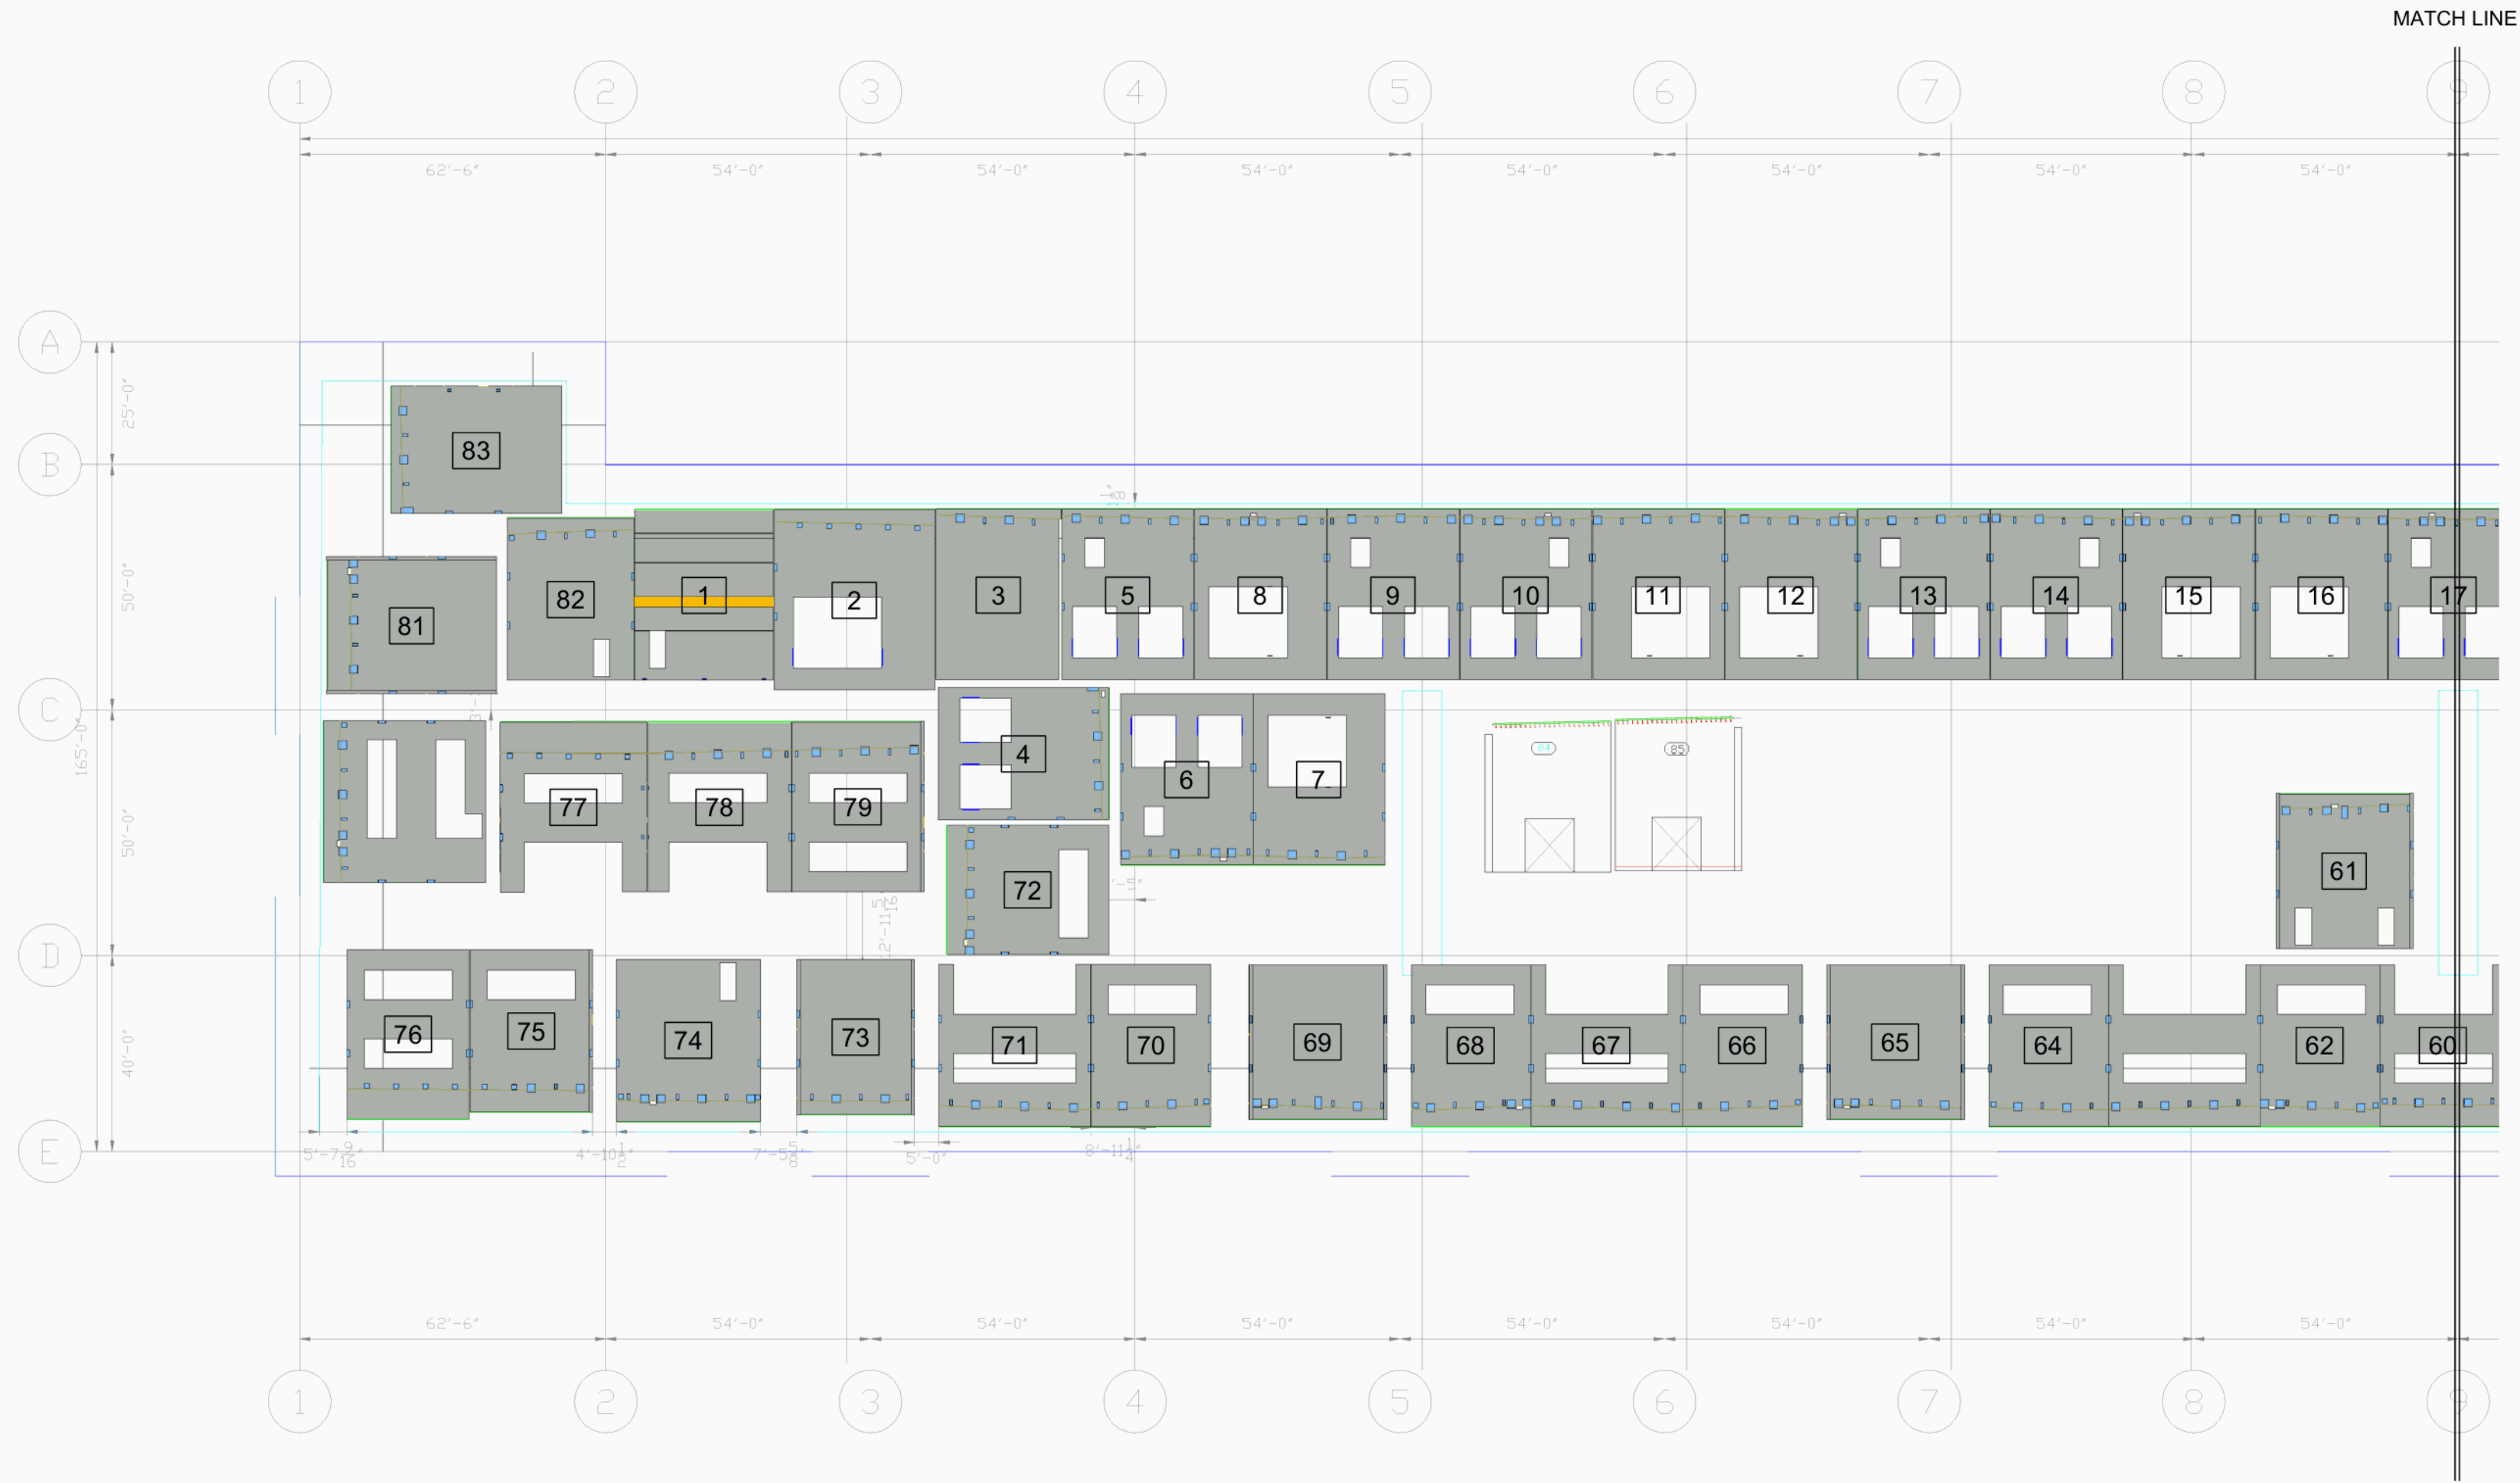

CONSTRUCTION LAYOUT -- 1 of 2, continues below SCALE: 1" = 30'-0"

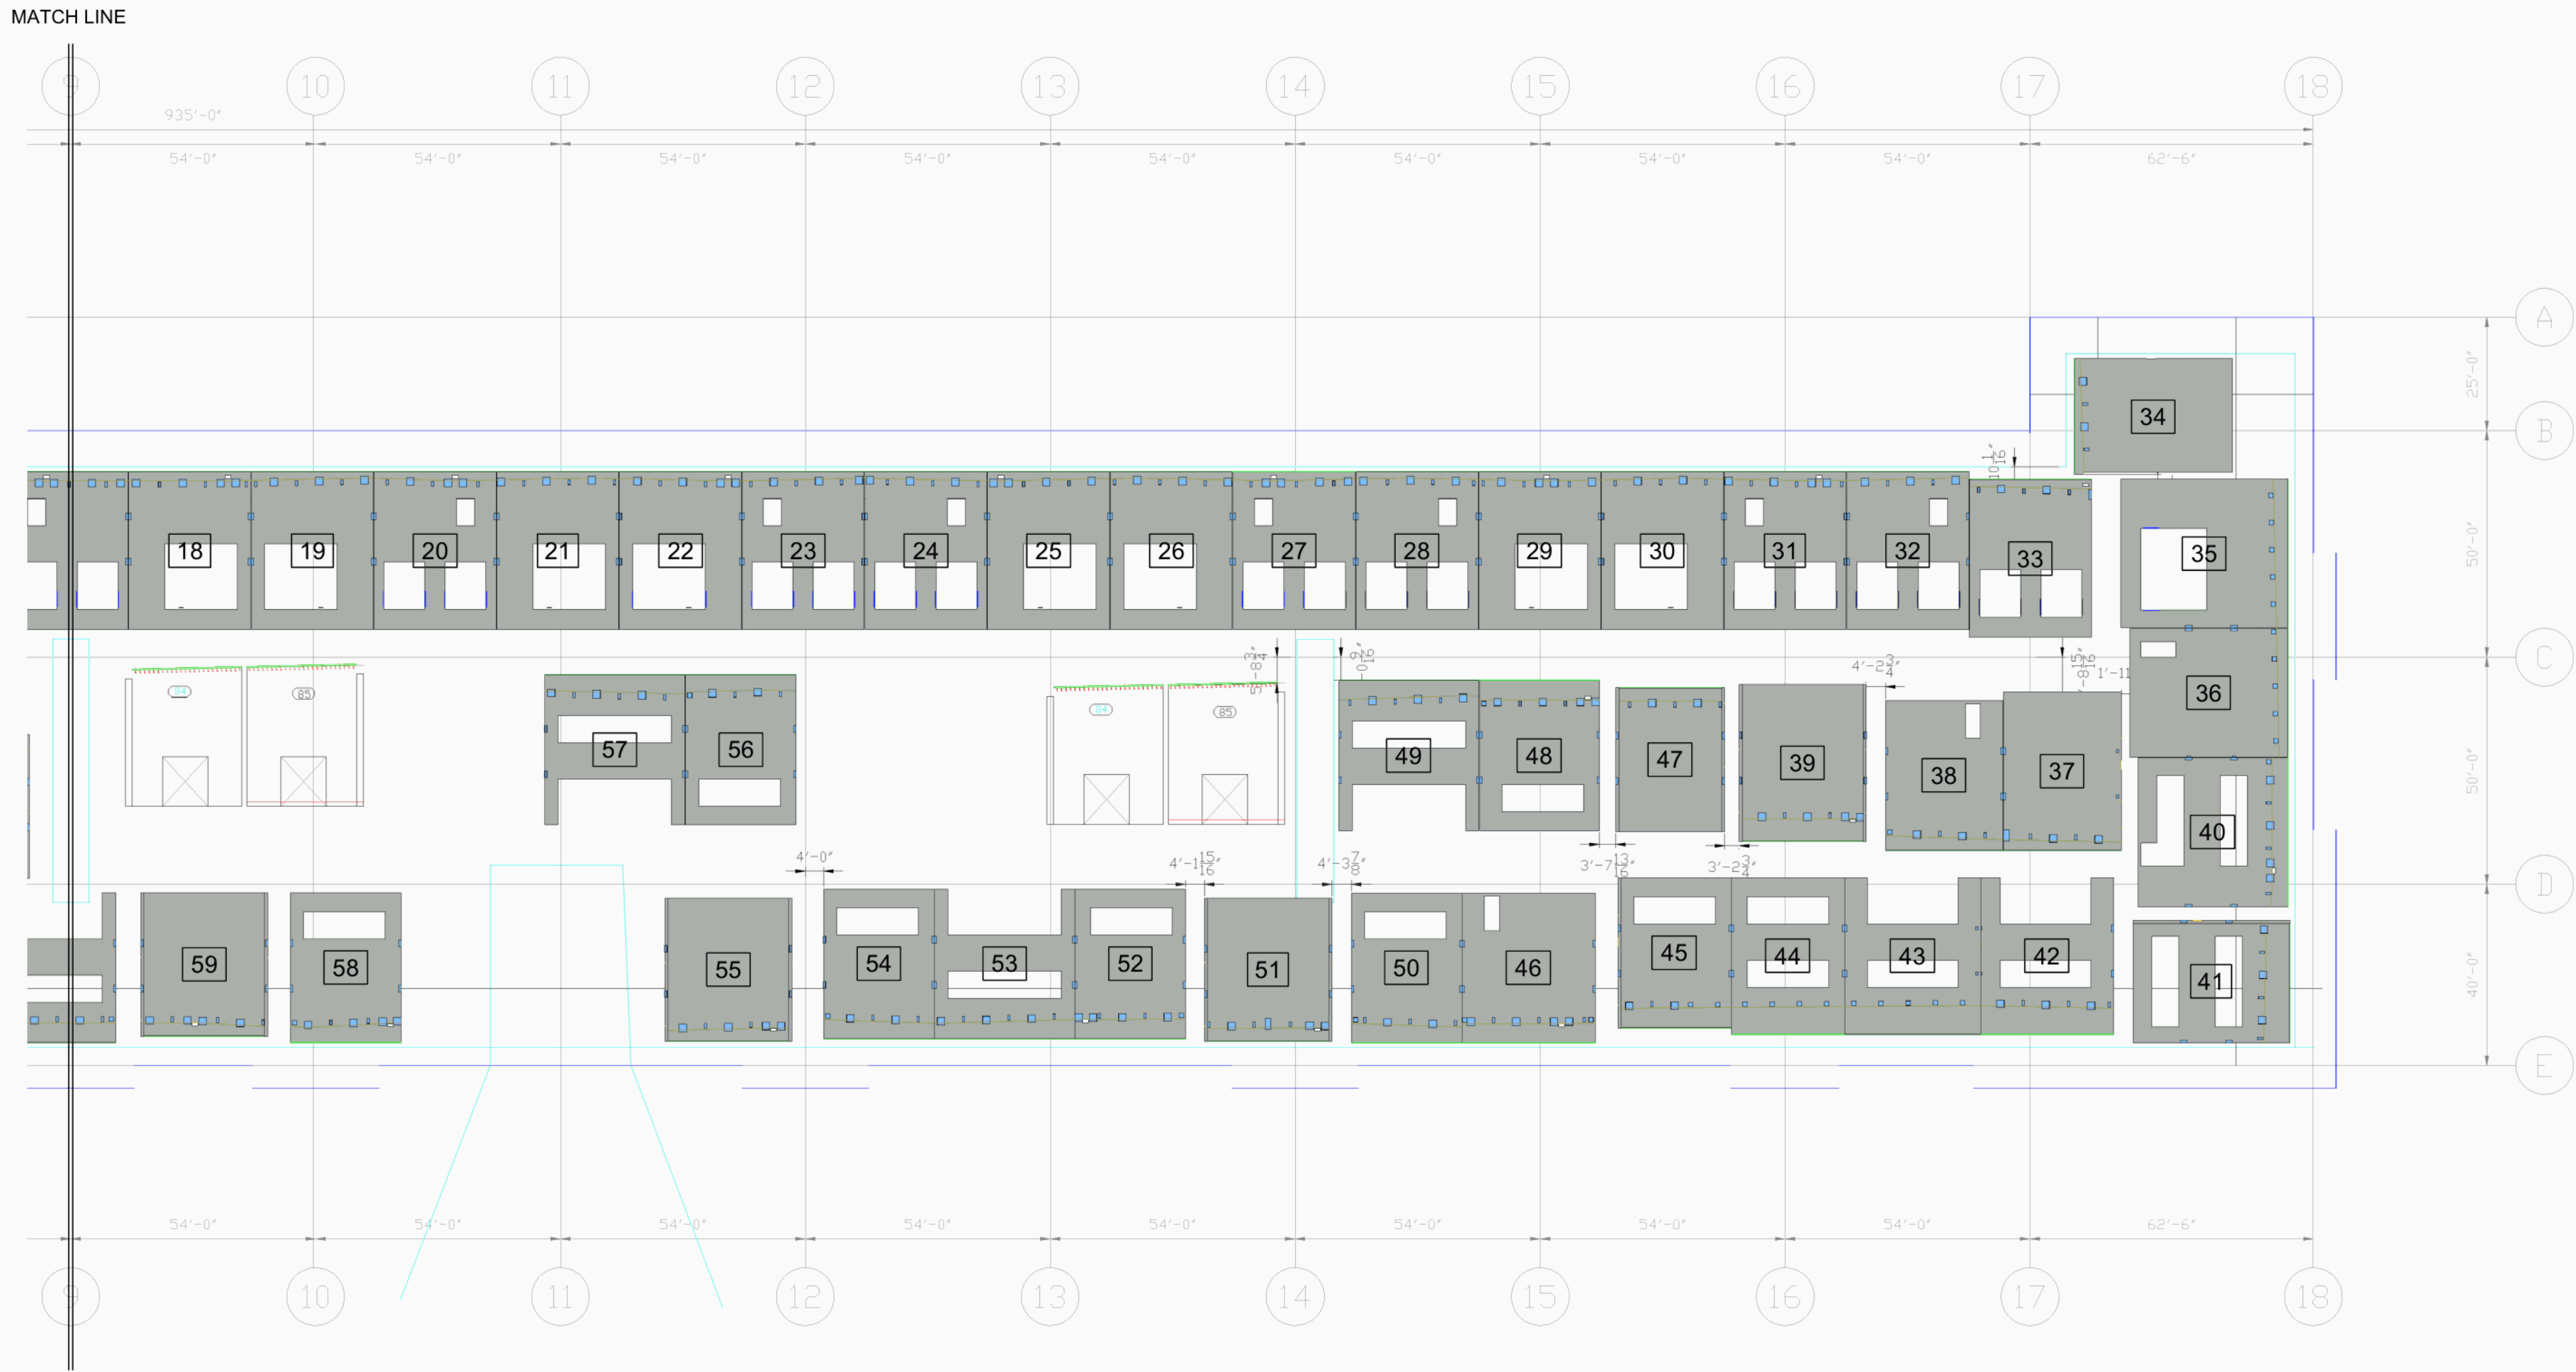

CONSTRUCTION LAYOUT -- 2 of 2 SCALE: 1" = 30'-0"

SHEET TITLE
CONSTRUCTION
LAYOUT

SCALE	DATE
1" = 30'-0"	2026-10-17

SHEET SIZE: ARCH D 24 x 36
Scales apply at this size only.

SHEET

CV1.1