



TEST

SITE DRAWING TECTsite1-TU.dwg

REV	DESCRIPTION	DATE
0	FIRST ISSUE	2026-10-18

NOTES

Boxed numbers: panel numbers
outside each panel's wall.
Grid, walls, slab and dimensions
are the site's own.

SHEET TITLE


SITE PLAN

SCALE	DATE
1" = 30'-0"	2026-10-18

SHEET SIZE: ARCH D 24 x 36
Scales apply at this size only.

SHEET

CV1.0

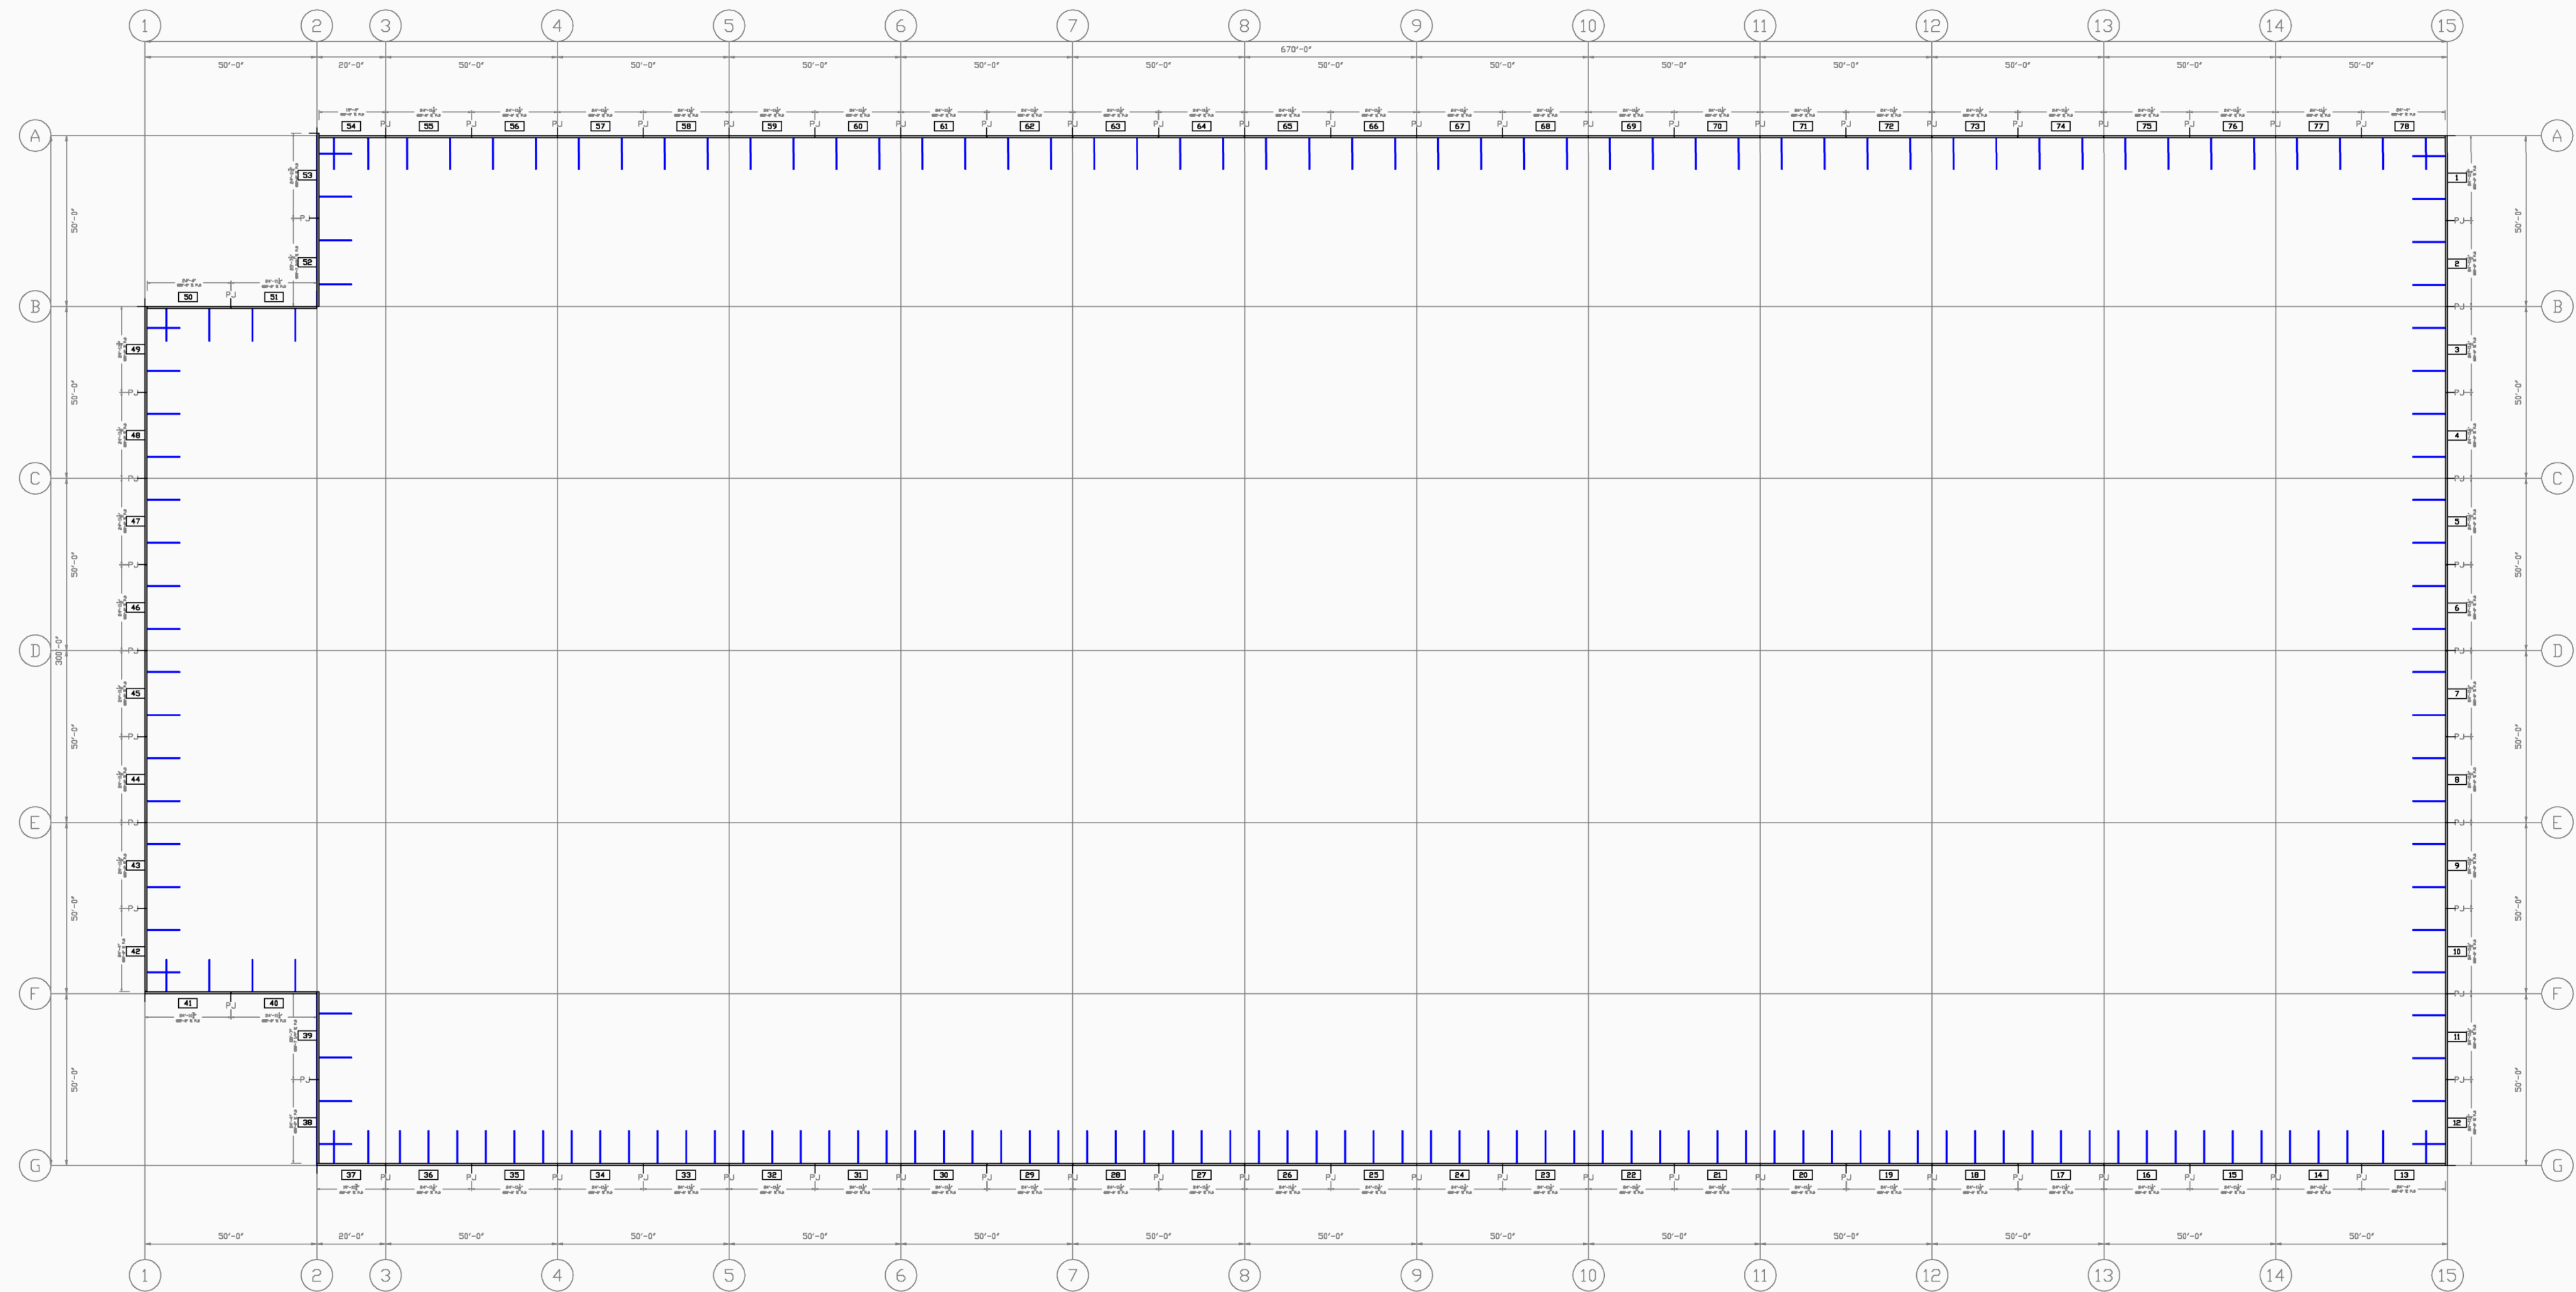

SITE PLAN SCALE: 1" = 30'-0"

SITE TEXT BELOW THE 3/32" MINIMUM AT THIS SCALE -- smallest prints 0.025"



PROJECT

TECT

SITE DRAWING TECTsite1-TU.dwg

REV	DESCRIPTION	DATE
0	FIRST ISSUE	2026-10-18

NOTES

Crane stations and pick paths from Pick and Place. SAFETY: see the note under the plan.

SHEET TITLE


PICK PLAN

SCALE	DATE
1" = 30'-0"	2026-10-18

SHEET SIZE: ARCH D 24 x 36
Scales apply at this size only.

SHEET

CV1.2

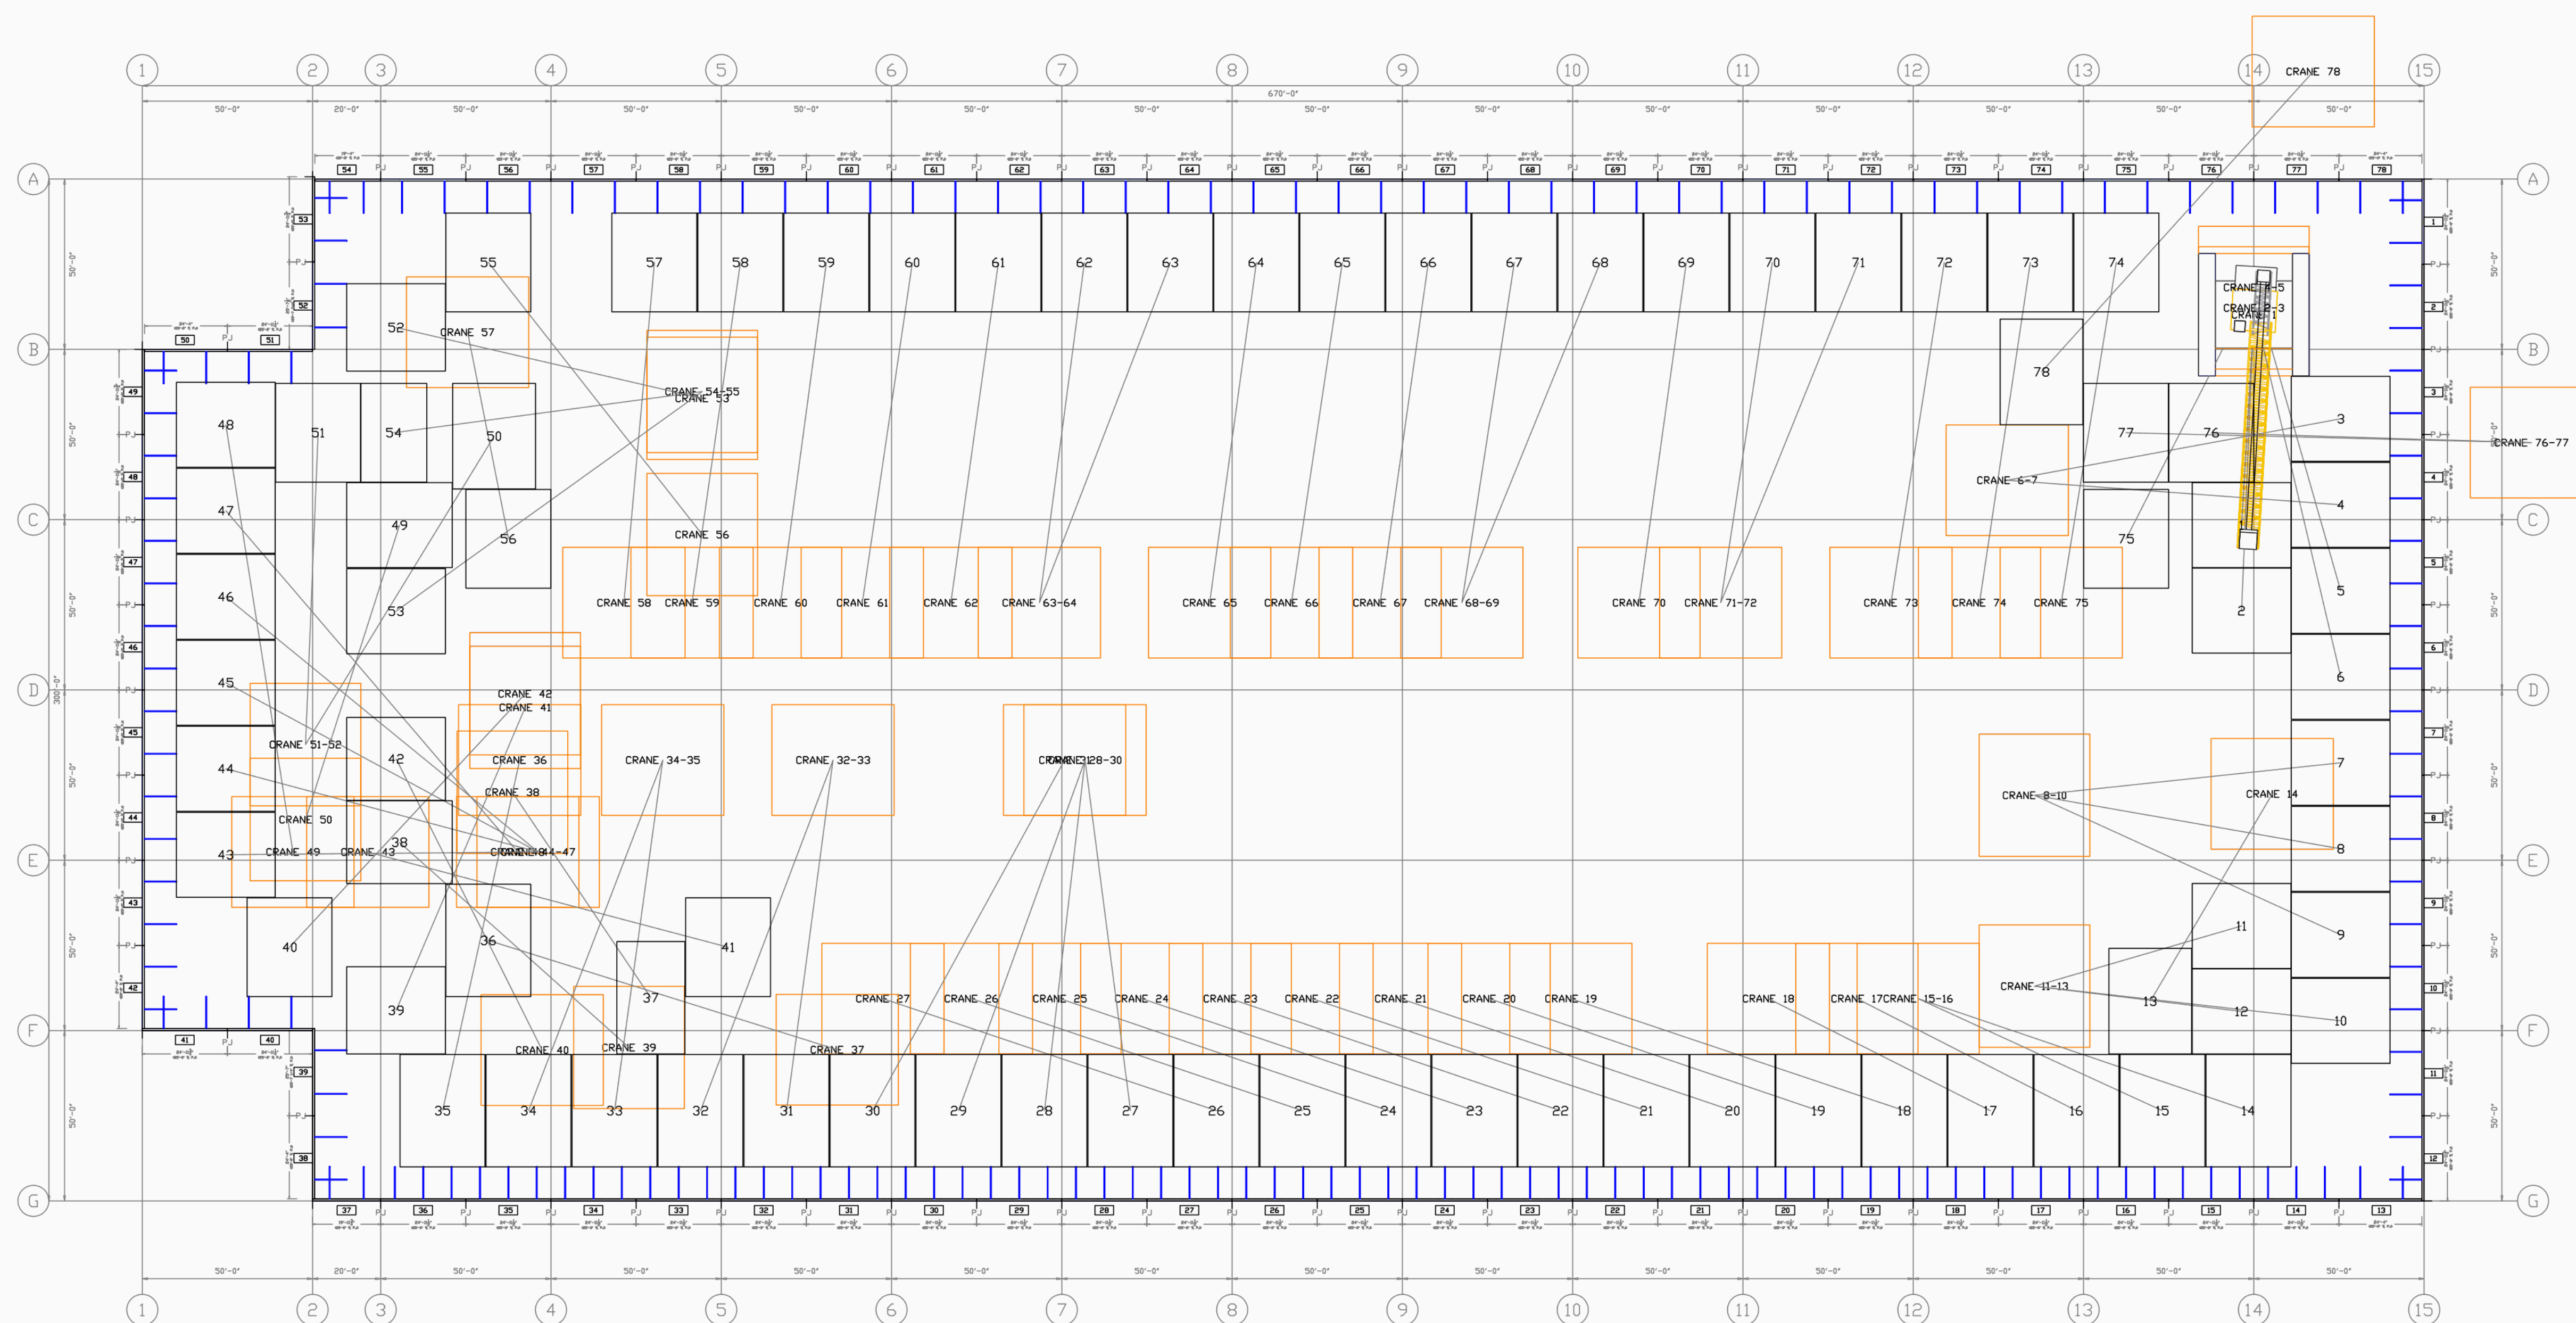


PICK PLAN SCALE: 1" = 30'-0"

SAFETY: every crane station's tracks or outriggers stand fully on the poured slab inside the closure strip, or fully outside the wall clearance -- never on the slab edge or the closure strip. Check each station's footprint against the slab edge before any lift.

REV	DESCRIPTION	DATE
0	FIRST ISSUE	2026-10-18

NOTES

The standing panels seen from the lower right of the site plan, above. Colours only tell neighbours apart. Not to scale: dimensions are on the plans and elevations.

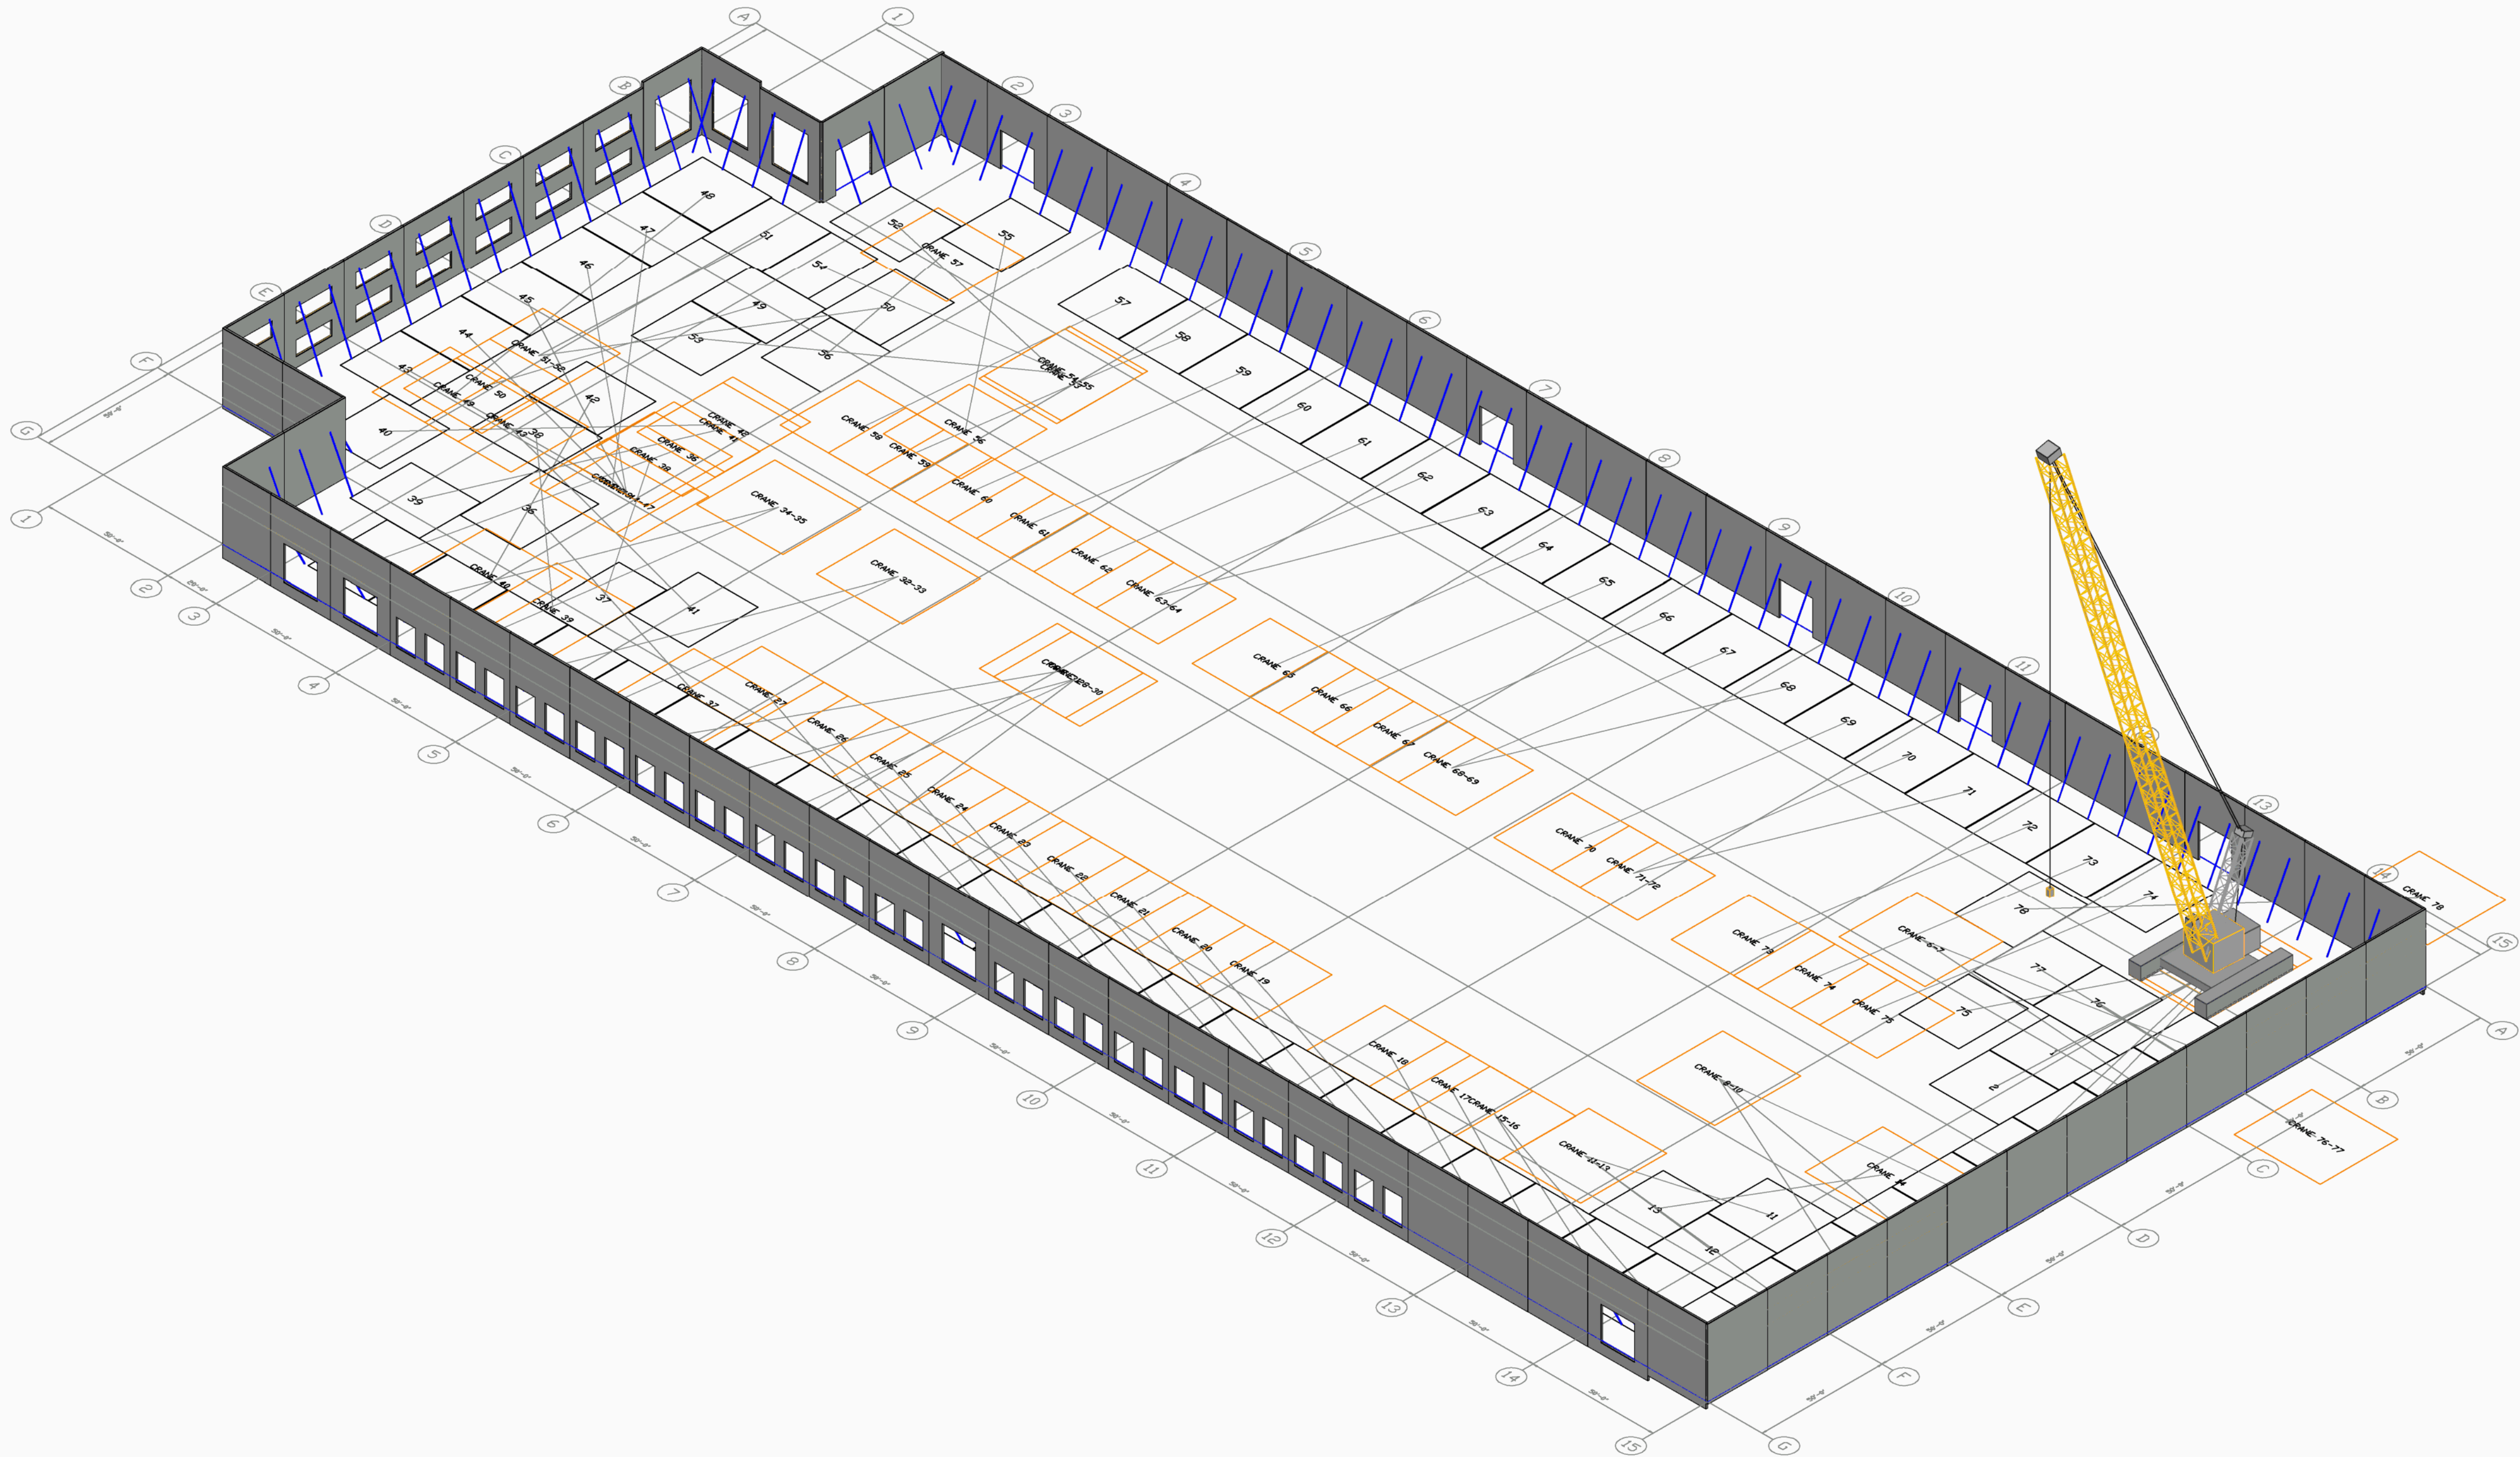

ISOMETRIC -- the building seen from the lower right of the site plan, above NOT TO SCALE
CRANE SHOWN: LIEBHERR LR 1600/2 -- at the approved pick plan's first station

SHEET TITLE

ISOMETRIC
VIEW

SCALE	DATE
NTS	2026-10-18

SHEET SIZE: ARCH D 24 x 36
Scales apply at this size only.

SHEET

CV2.0

PROJECT

TEST


SITE DRAWING TECTsite1-TU.dwg

REV	DESCRIPTION	DATE
0	FIRST ISSUE	2026-10-18


NOTES

Coloured numbers: panel numbers, the same as on each panel's sheet. Colours only tell neighbours apart. /PANEL EL.: top of panel above the finish floor (0'-0").

Two numbers at one place: a corner return seen end-on, or a panel set back behind the face, shares that spot.

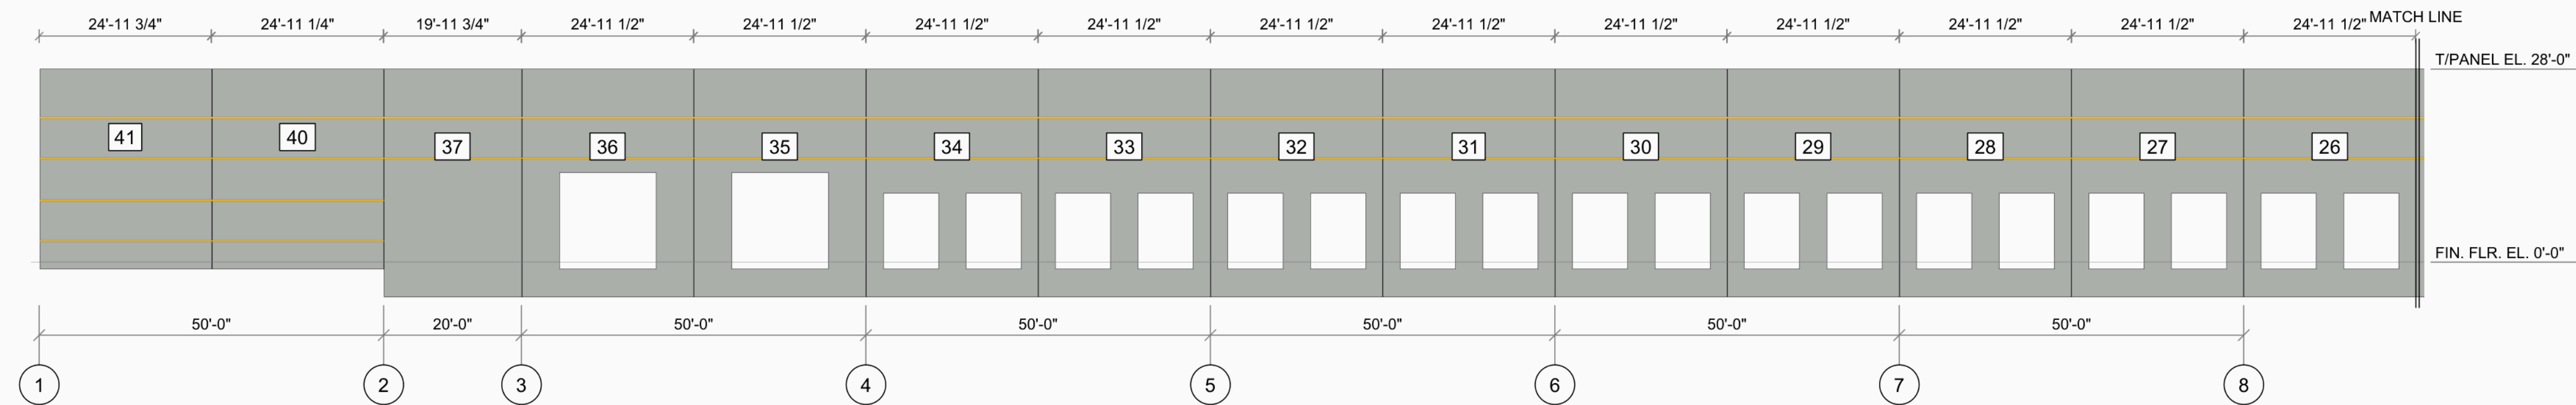

FRONT ELEVATION (seen from the bottom of the site plan) -- 1 of 2, continues below SCALE: 1/16" = 1'-0"

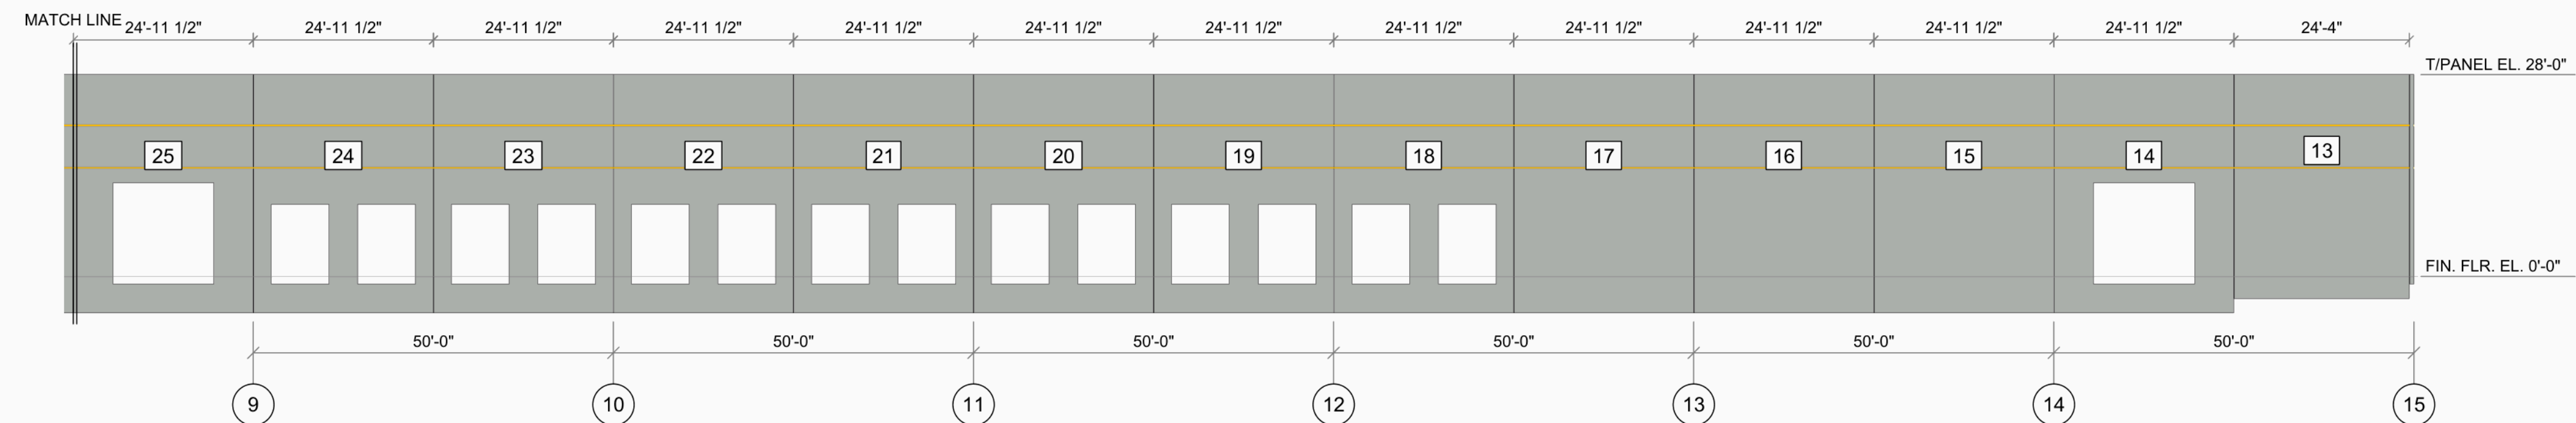

FRONT ELEVATION (seen from the bottom of the site plan) -- 2 of 2 OVERALL 670'-0" SCALE: 1/16" = 1'-0"

SHEET TITLE

FRONT
ELEVATION

SCALE	DATE
1/16" = 1'-0"	2026-10-18

SHEET SIZE: ARCH D 24 x 36
Scales apply at this size only.

SHEET

CV2.1



TILT-UP PANEL DRAWINGS

PROJECT
TECT
SITE DRAWING TECTsite1-TU.dwg

REV	DESCRIPTION	DATE
0	FIRST ISSUE	2026-10-18

NOTES

Boxed numbers: panel numbers, the same as on each panel's sheet. Colours only tell neighbours apart. T/PANEL EL.: top of panel above the finish floor (0'-0").


Two numbers at one place: a corner return seen end-on, or a panel set back behind the face, shares that spot.

SHEET TITLE
REAR ELEVATION


SCALE	DATE
1/16" = 1'-0"	2026-10-18

SHEET SIZE: ARCH D 24 x 36
Scales apply at this size only.

SHEET
CV2.2

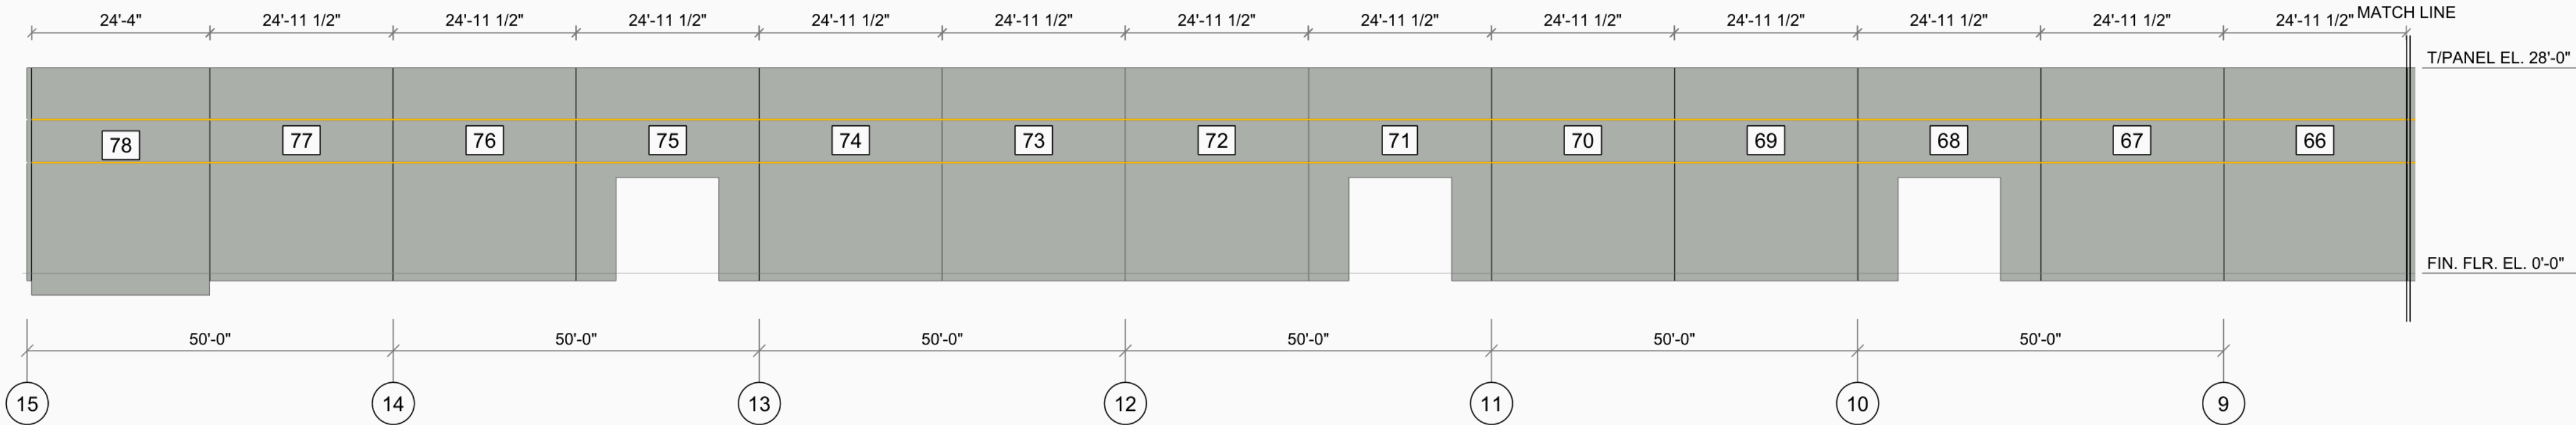

REAR ELEVATION (seen from the top of the site plan) -- 1 of 2, continues below SCALE: 1/16" = 1'-0"

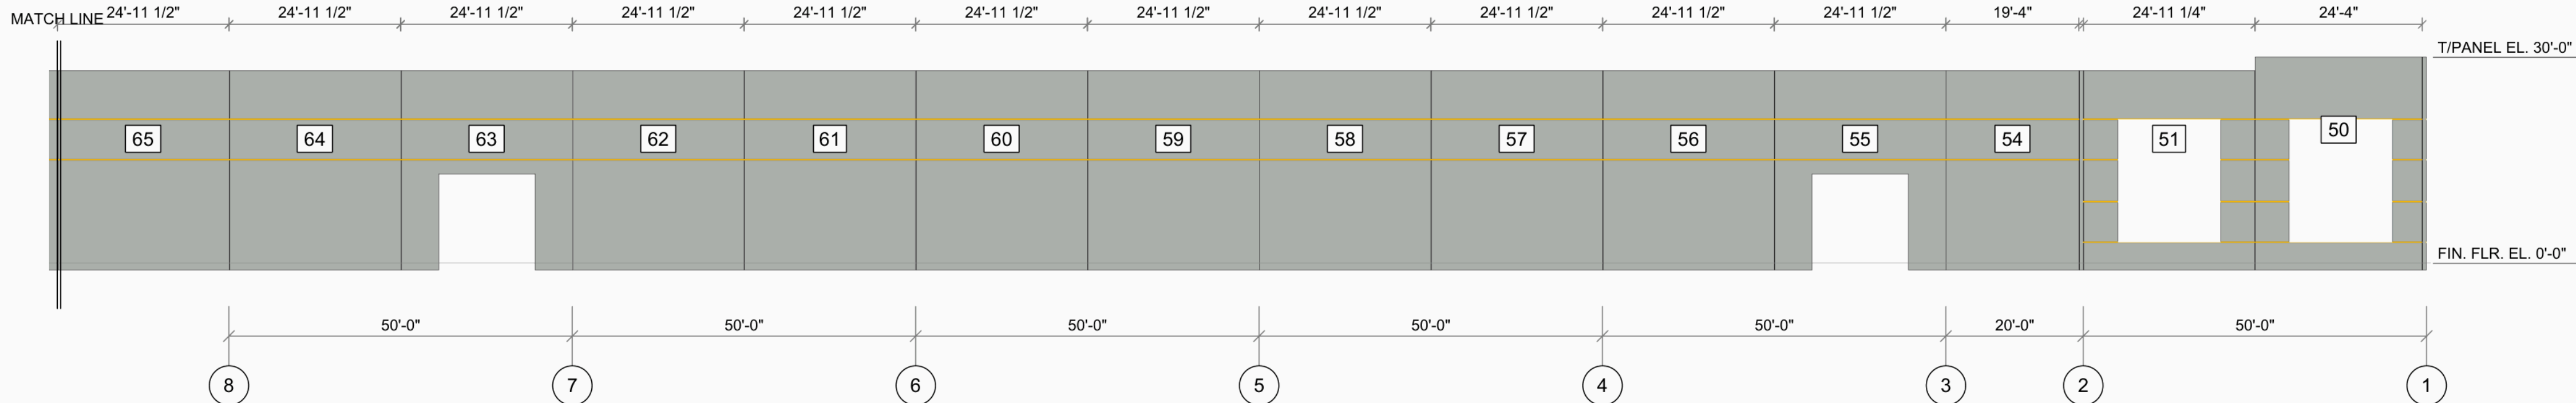



REAR ELEVATION (seen from the top of the site plan) -- 2 of 2 OVERALL 670'-0" SCALE: 1/16" = 1'-0"

REV	DESCRIPTION	DATE
0	FIRST ISSUE	2026-10-18

NOTES

Boxed numbers: panel numbers, the same as on each panel's sheet.
Colours only tell neighbours apart.
T/PANEL EL.: top of panel above the finish floor (0'-0").

Two numbers at one place: a corner return seen end-on, or a panel set back behind the face, shares that spot.

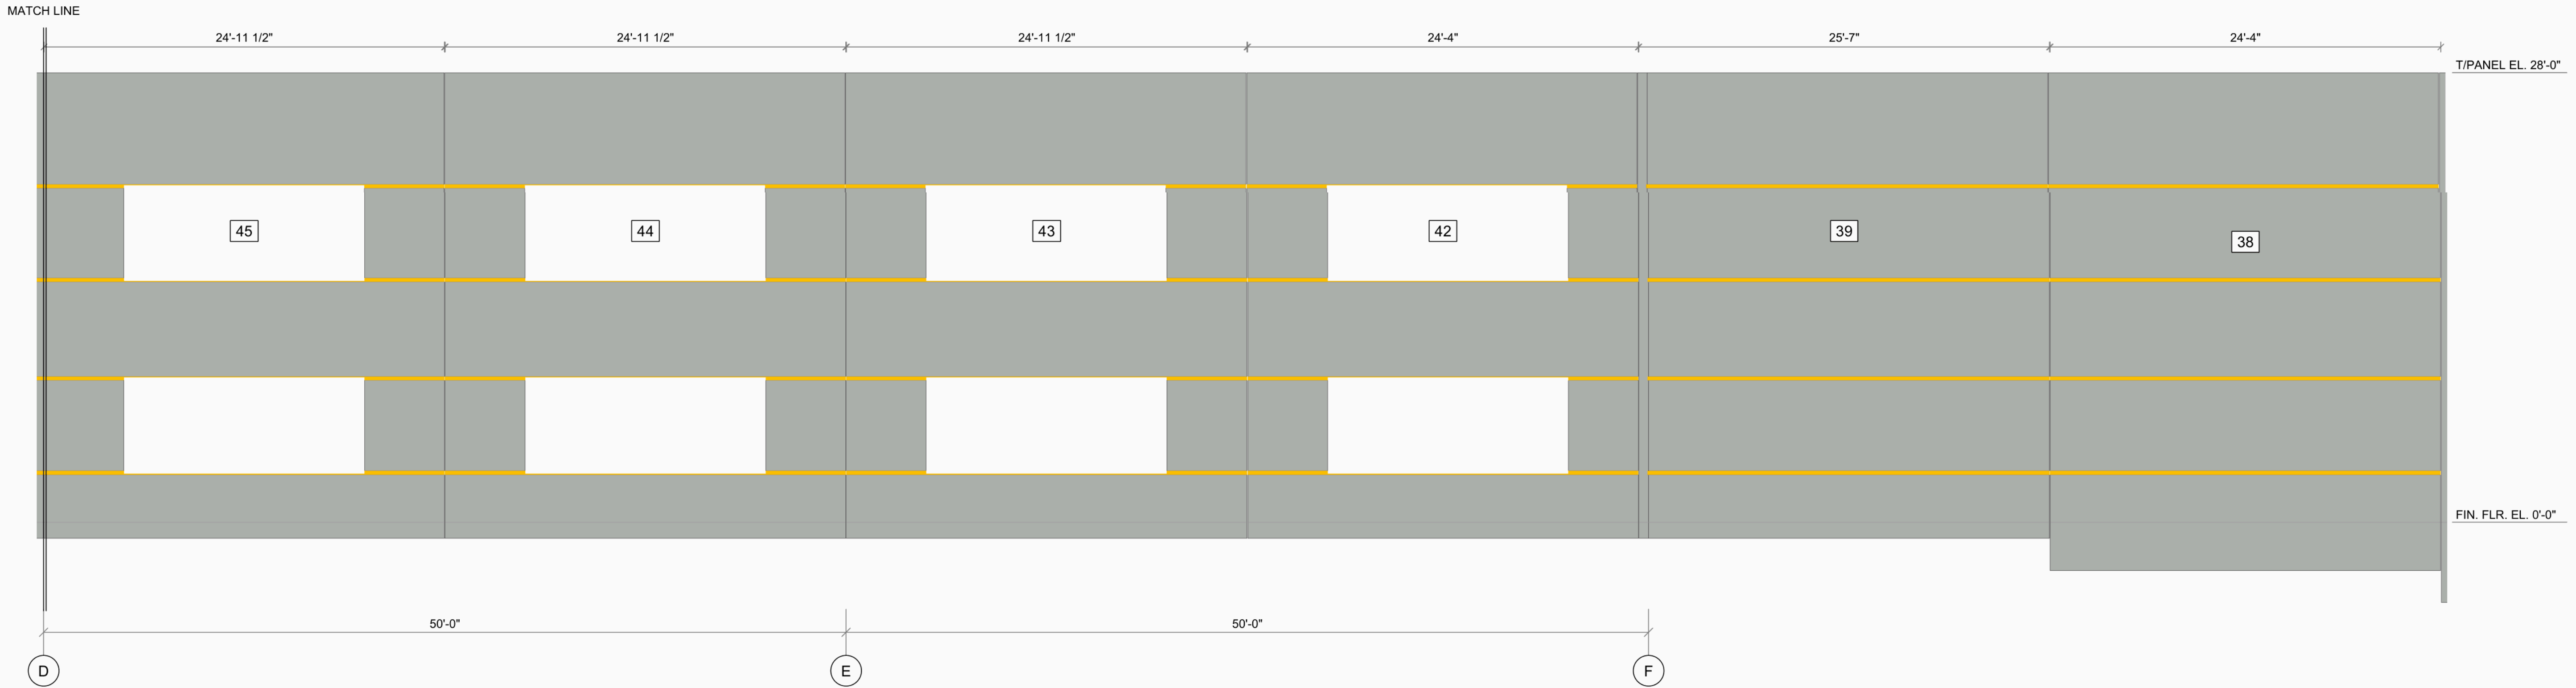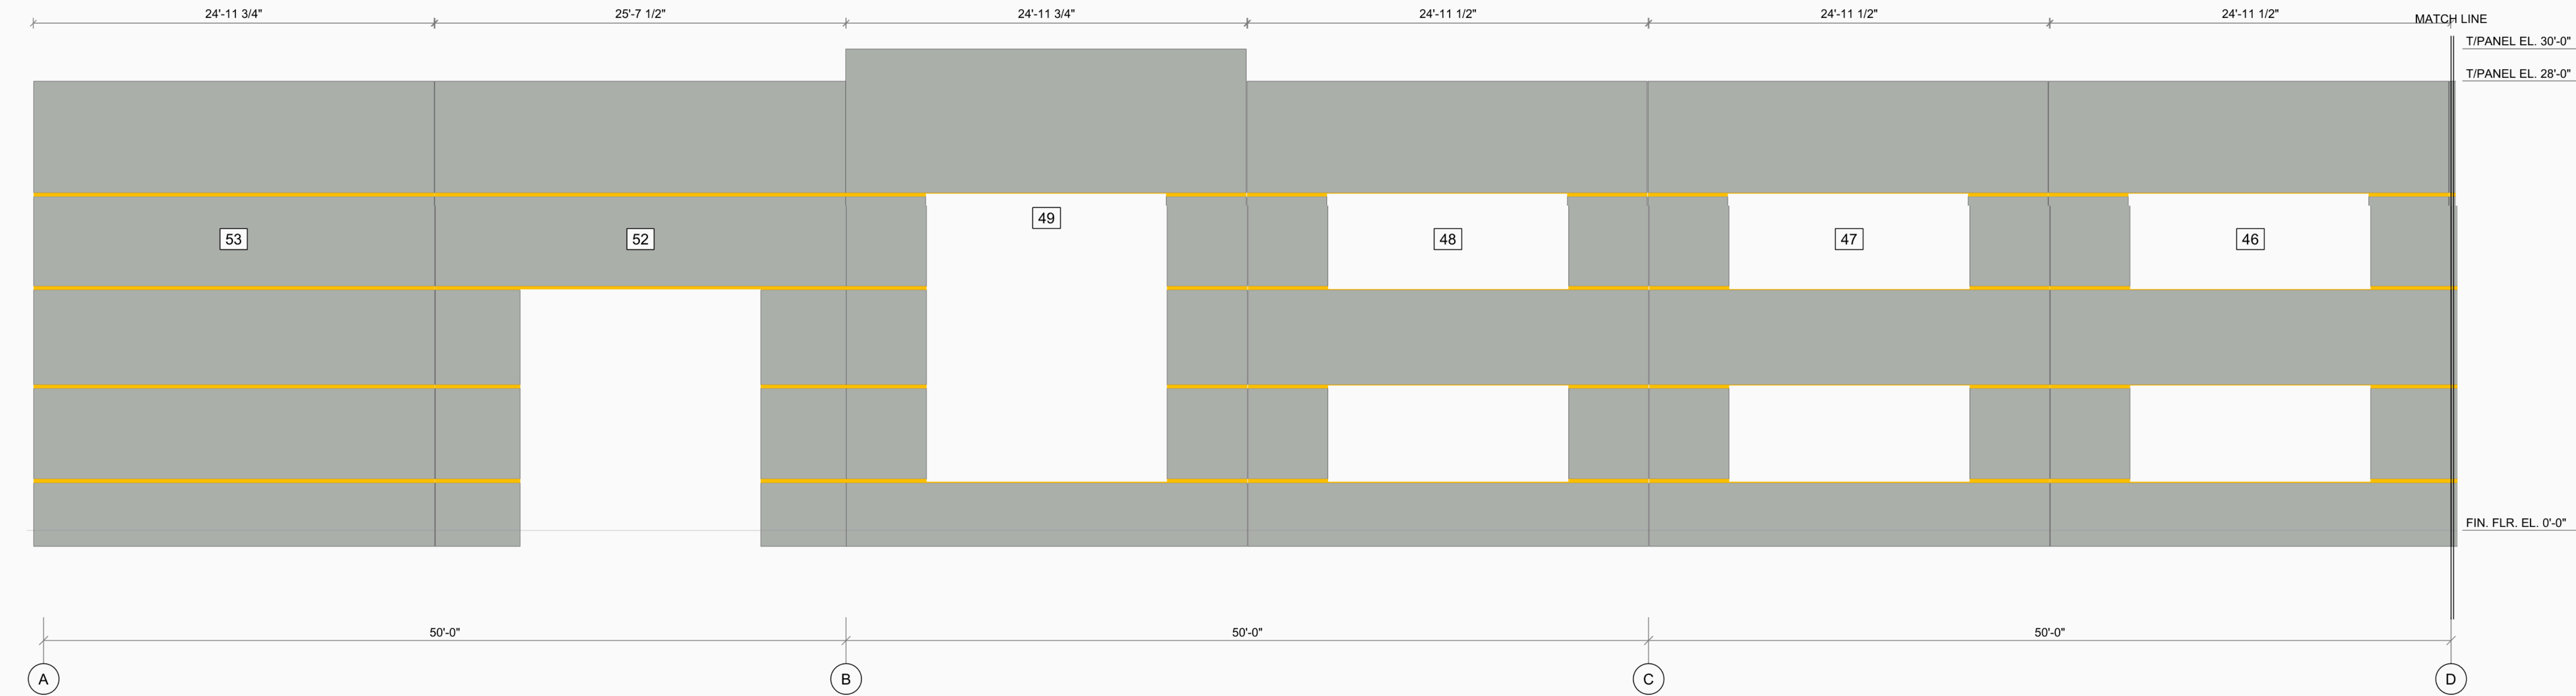

SHEET TITLE

LEFT
ELEVATION

SCALE

3/16" = 1'-0"

DATE

2026-10-18

SHEET SIZE: ARCH D 24 x 36
Scales apply at this size only.

SHEET

CV2.3



TILT-UP PANEL DRAWINGS


PROJECT
TECT
SITE DRAWING TECTsite1-TU.dwg

REV	DESCRIPTION	DATE
0	FIRST ISSUE	2026-10-18


NOTES

Boxed numbers: panel numbers, the same as on each panel's sheet.
Colours only tell neighbours apart.
T/PANEL EL.: top of panel above the finish floor (0'-0").

Two numbers at one place: a corner return seen end-on, or a panel set back behind the face, shares that spot.

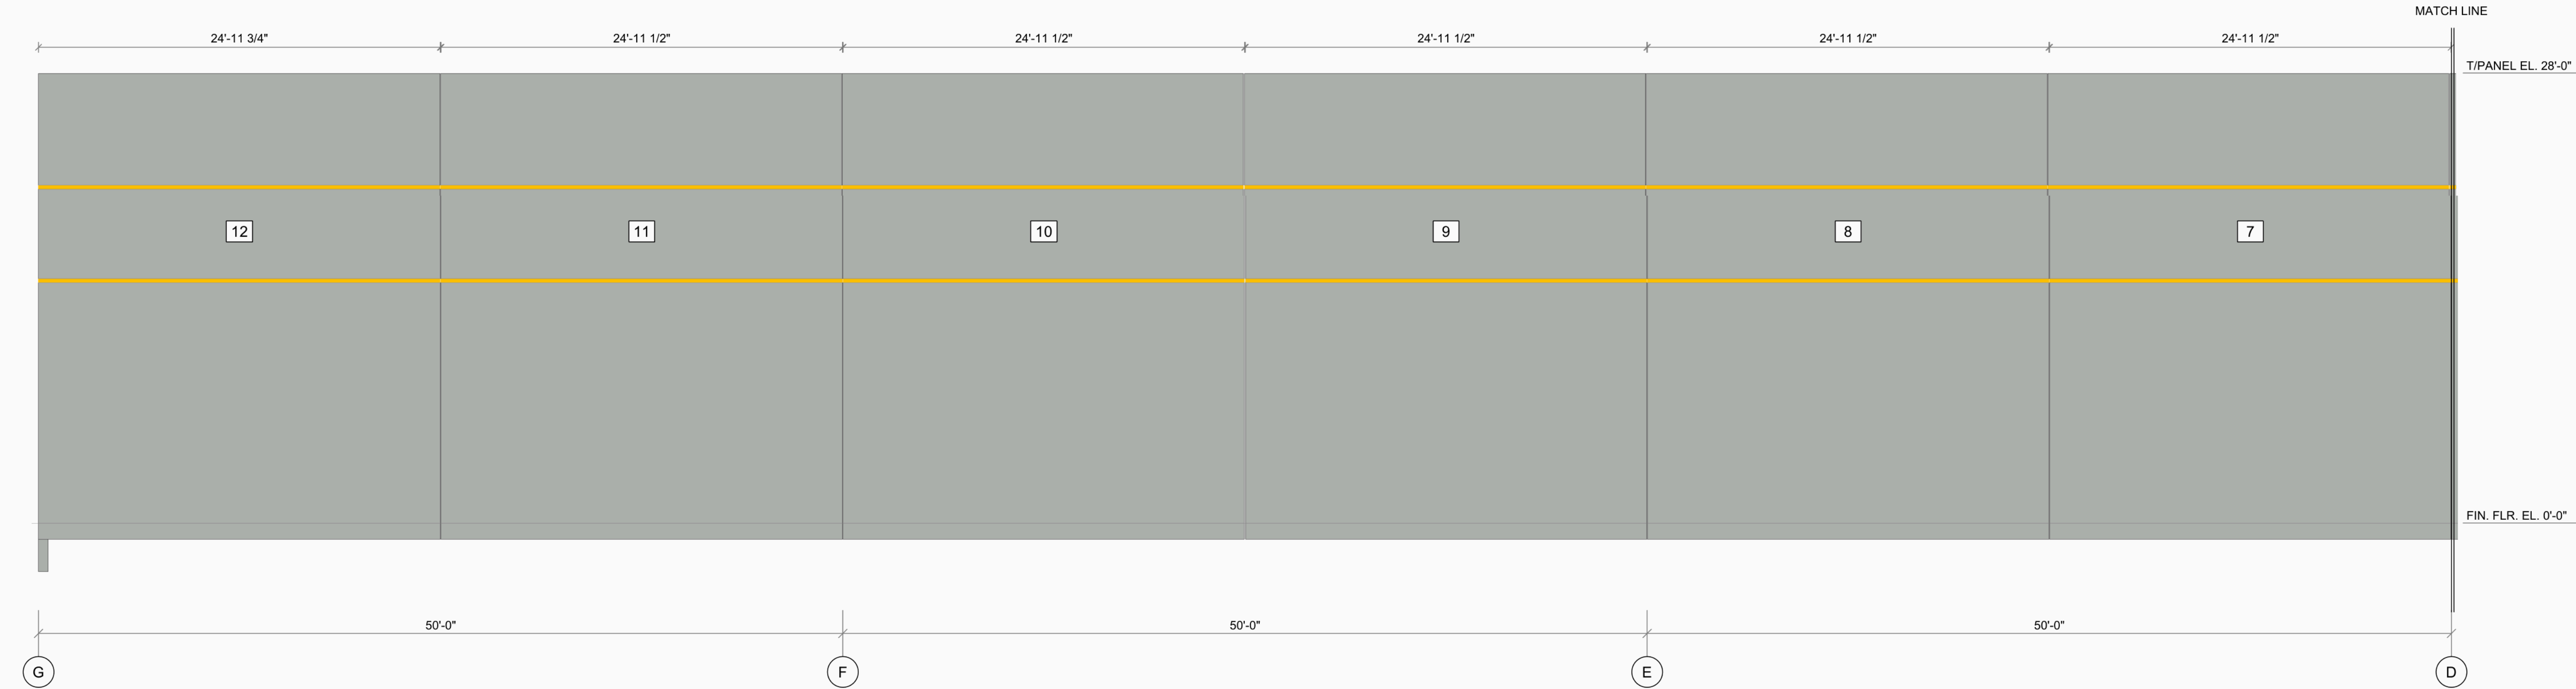

RIGHT ELEVATION (seen from the right of the site plan) -- 1 of 2, continues below SCALE: 3/16" = 1'-0"

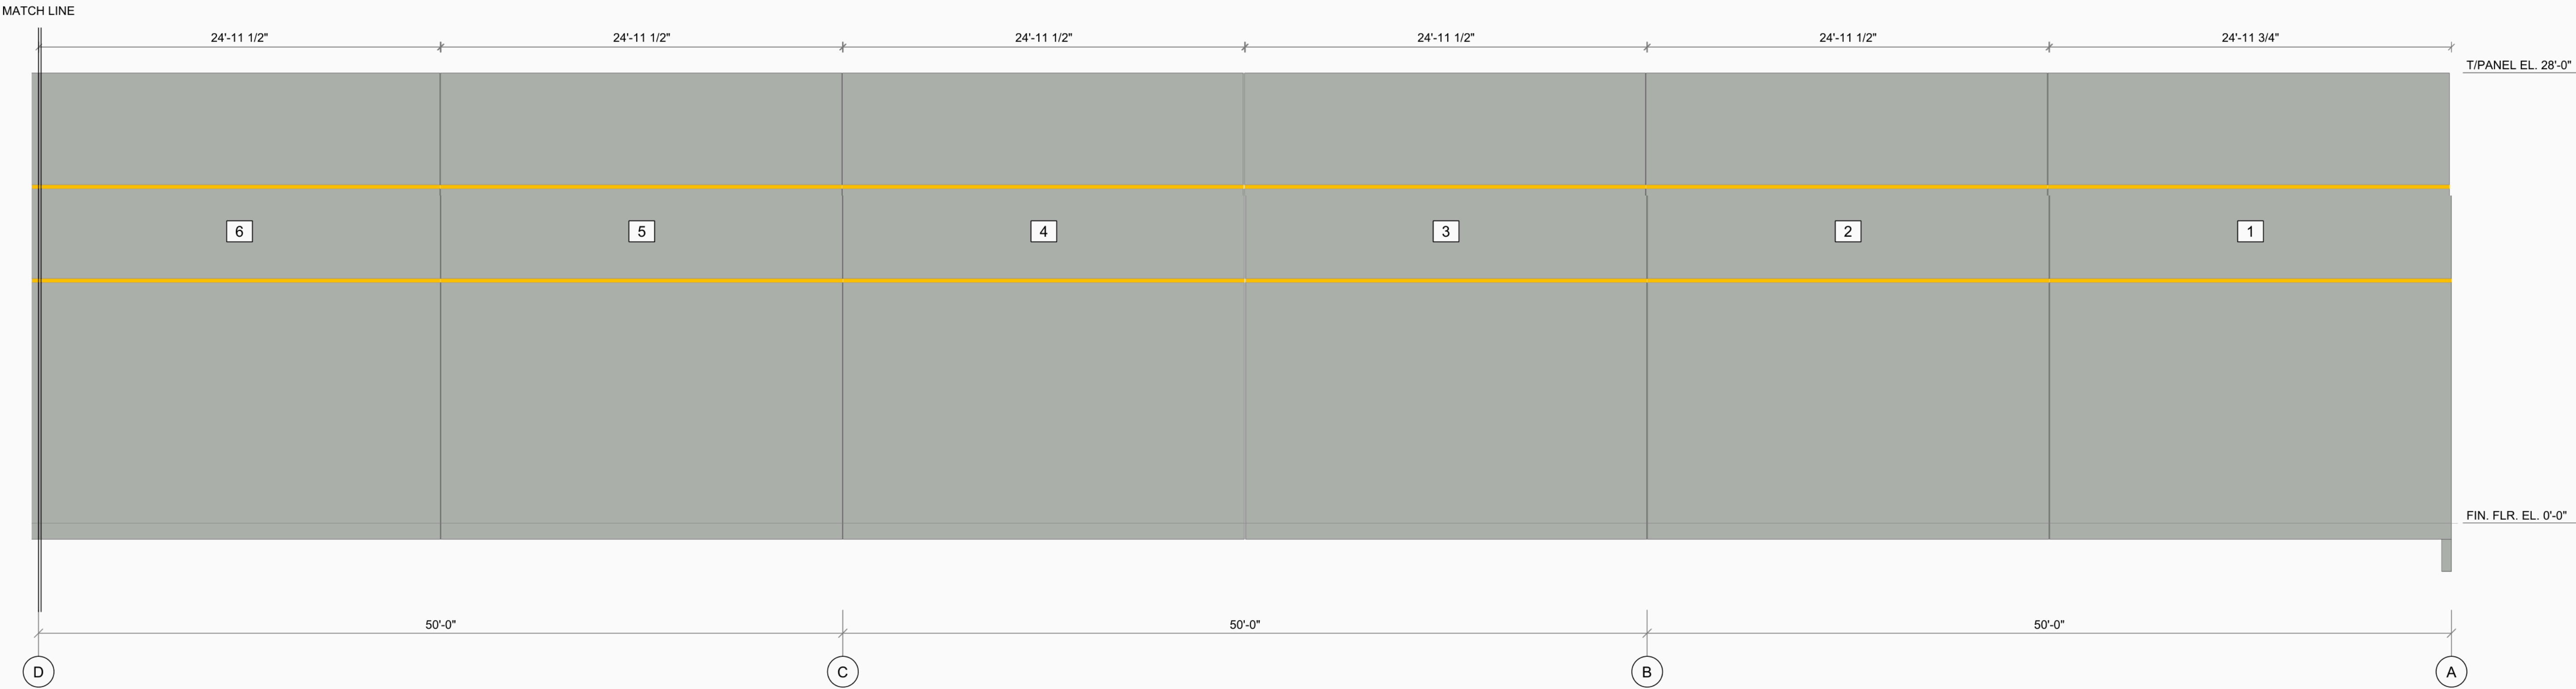

RIGHT ELEVATION (seen from the right of the site plan) -- 2 of 2 OVERALL 300'-0" SCALE: 3/16" = 1'-0"

SHEET TITLE
RIGHT ELEVATION

SCALE	DATE
3/16" = 1'-0"	2026-10-18

SHEET SIZE: ARCH D 24 x 36
Scales apply at this size only.

SHEET

CV2.4



TILT-UP PANEL DRAWINGS

PROJECT

TECT


SITE DRAWING TECT-CAST.dwg

REV	DESCRIPTION	DATE
0	FIRST ISSUE	2026-10-17

NOTES

Panels as cast on the slab, each with its panel number.
Orange boxes: crane stations (track footprint), CRANE n = the pick(s) made from each.

SAFETY: every crane station's tracks or outriggers stand fully on the poured slab inside the closure strip, or fully outside the wall clearance -- never on the slab edge or the closure strip. Check each footprint before any lift.
78 panels.

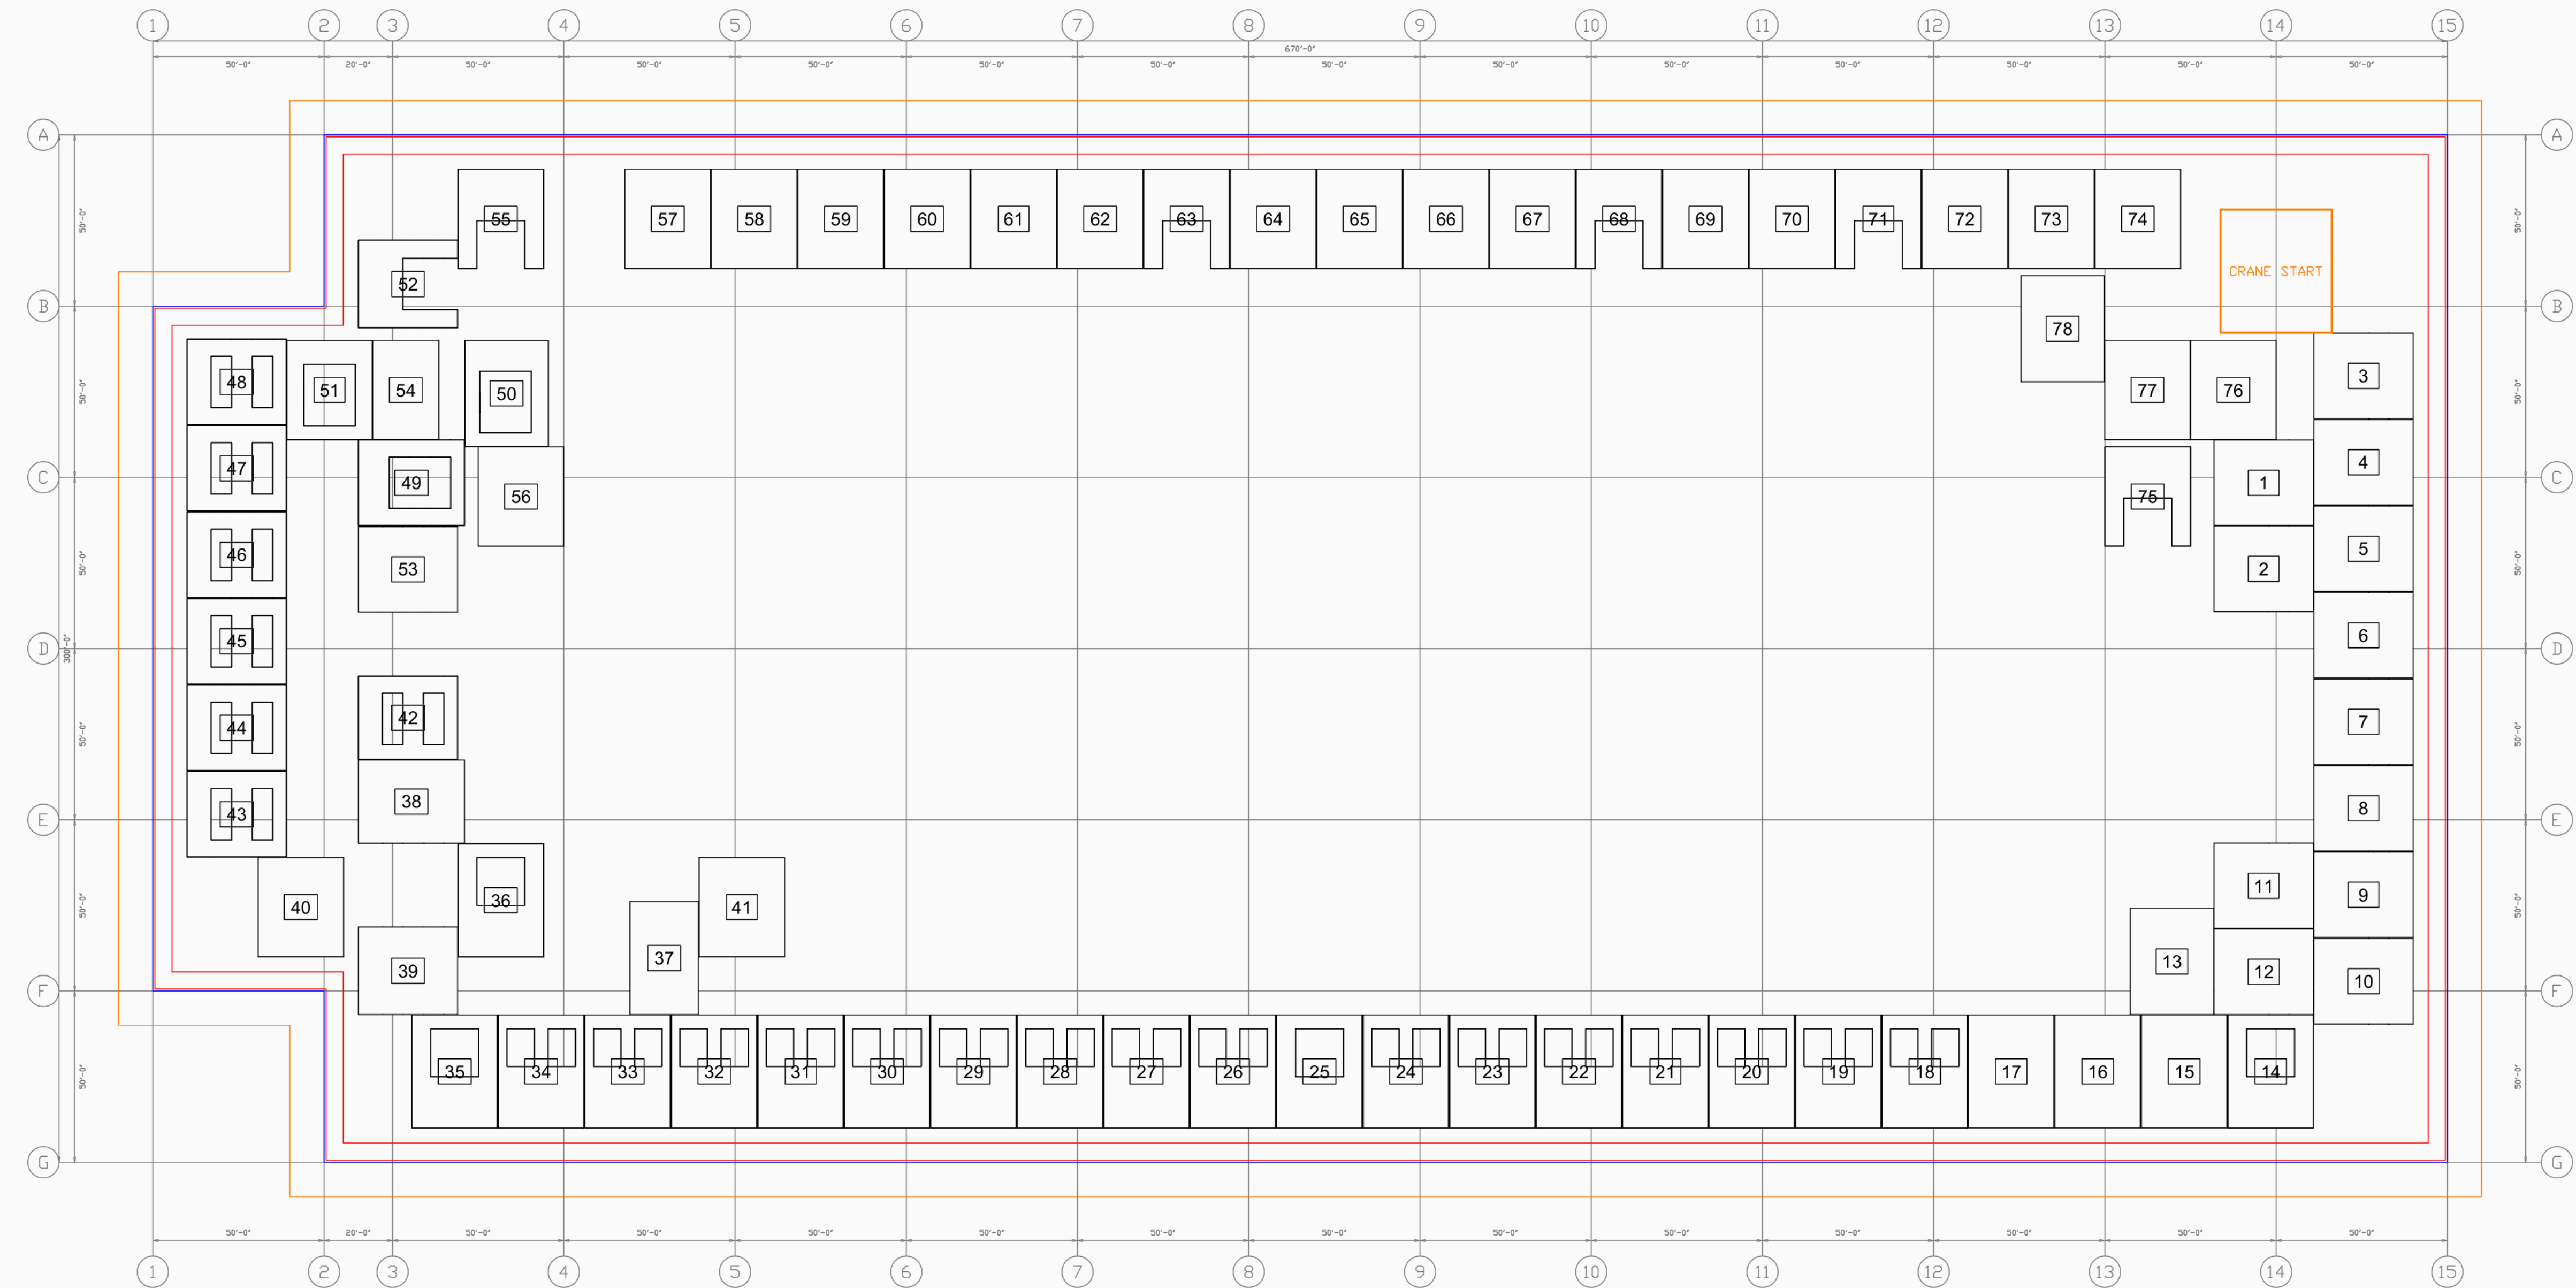

CONSTRUCTION LAYOUT SCALE: 1" = 30'-0"

SHEET TITLE

CONSTRUCTION LAYOUT

SCALE

1" = 30'-0"

DATE

2026-10-17

SHEET SIZE: ARCH D 24 x 36
Scales apply at this size only.

SHEET

CV1.1