



TILT-UP PANEL DRAWINGS

PROJECT
LOWES FDC
CENTRALIA
SITE DRAWING LFCsite1-TU.dwg

REV	DESCRIPTION	DATE
0	FIRST ISSUE	2026-10-18

NOTES

Boxed numbers: panel numbers,
outside each panel's wall.


Grid, walls, slab and dimensions
are the site's own.

SHEET TITLE
SITE PLAN

SCALE	DATE
1" = 30'-0"	2026-10-18

SHEET SIZE: ARCH D 24 x 36
Scales apply at this size only.

SHEET
CV1.0

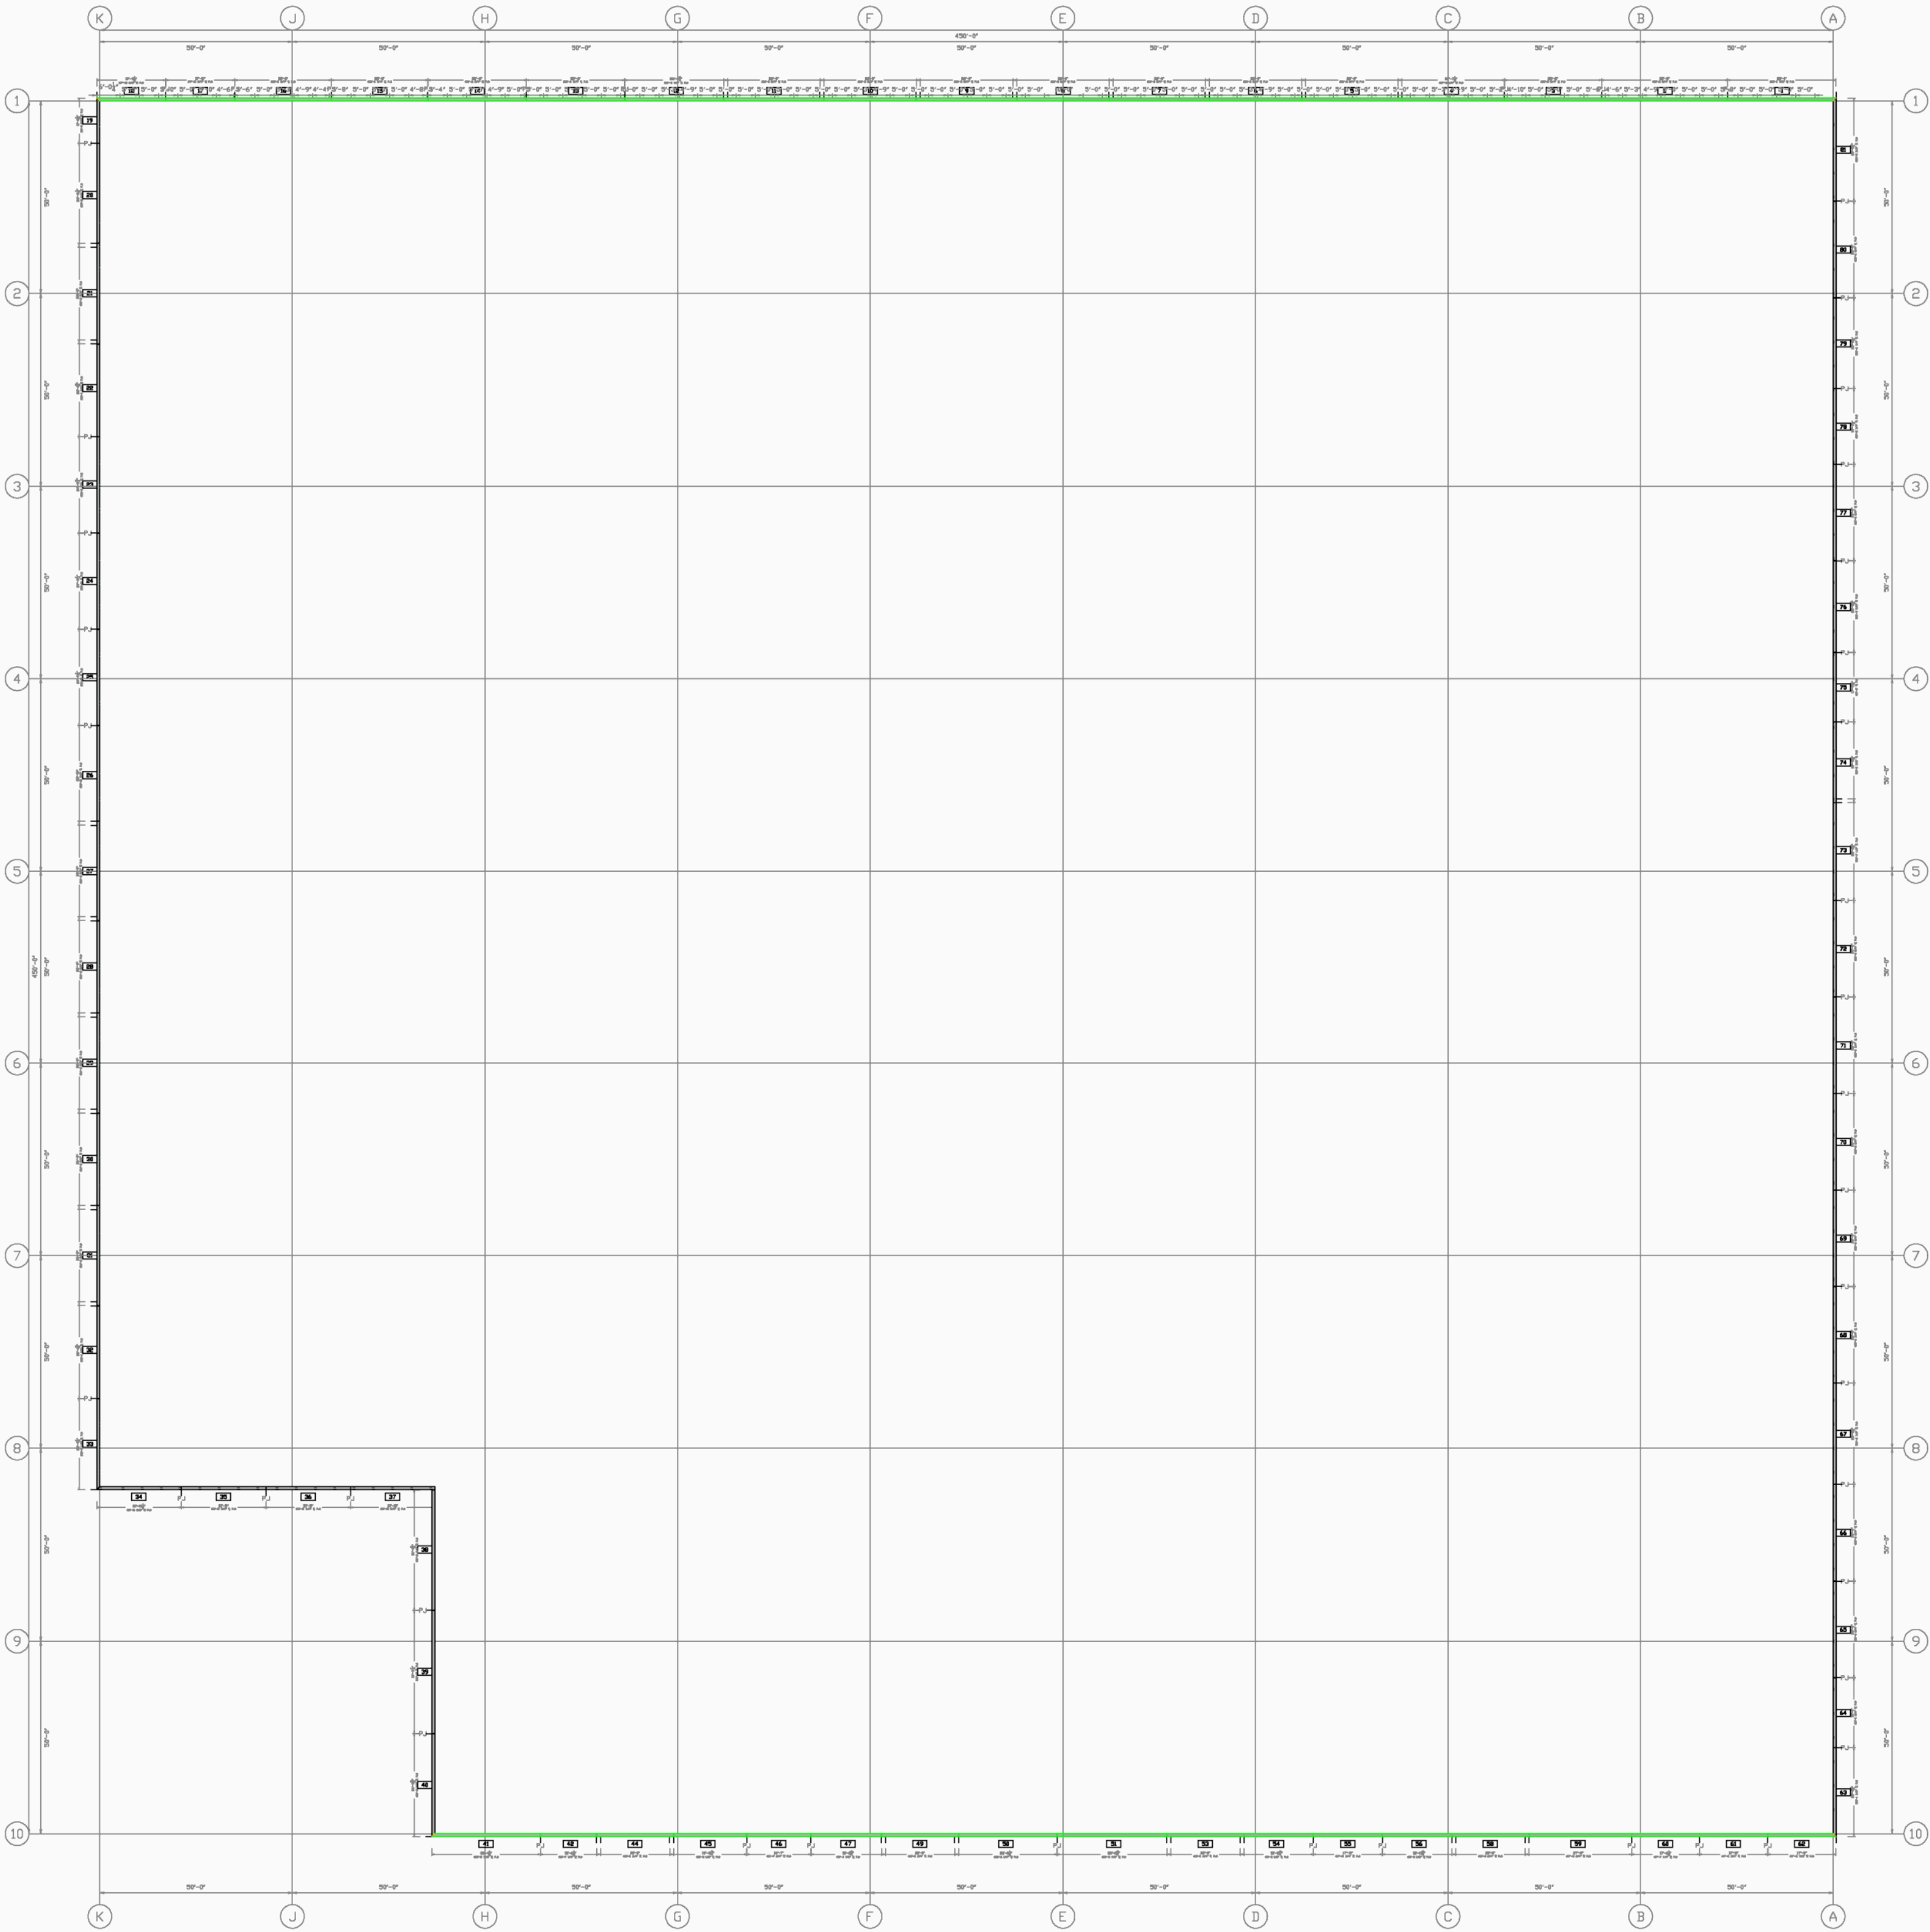

SITE PLAN SCALE: 1" = 30'-0"

SITE TEXT BELOW THE 3/32" MINIMUM AT THIS SCALE -- smallest prints 0.017"



PROJECT
OWES FDC
CENTRALIA
E DRAWING LFCsite1-TU.dwg

DESCRIPTION	DATE
FIRST ISSUE	2026-10-18

TES

ne stations and pick paths
n Pick and Place. SAFETY: see
note under the plan.

HEET TITLE


WICK PLAN

DATE	2026-10-18
------	------------

HEET SIZE: ARCH D 24 x 36
 Rules apply at this size only.

EET

CV1.2

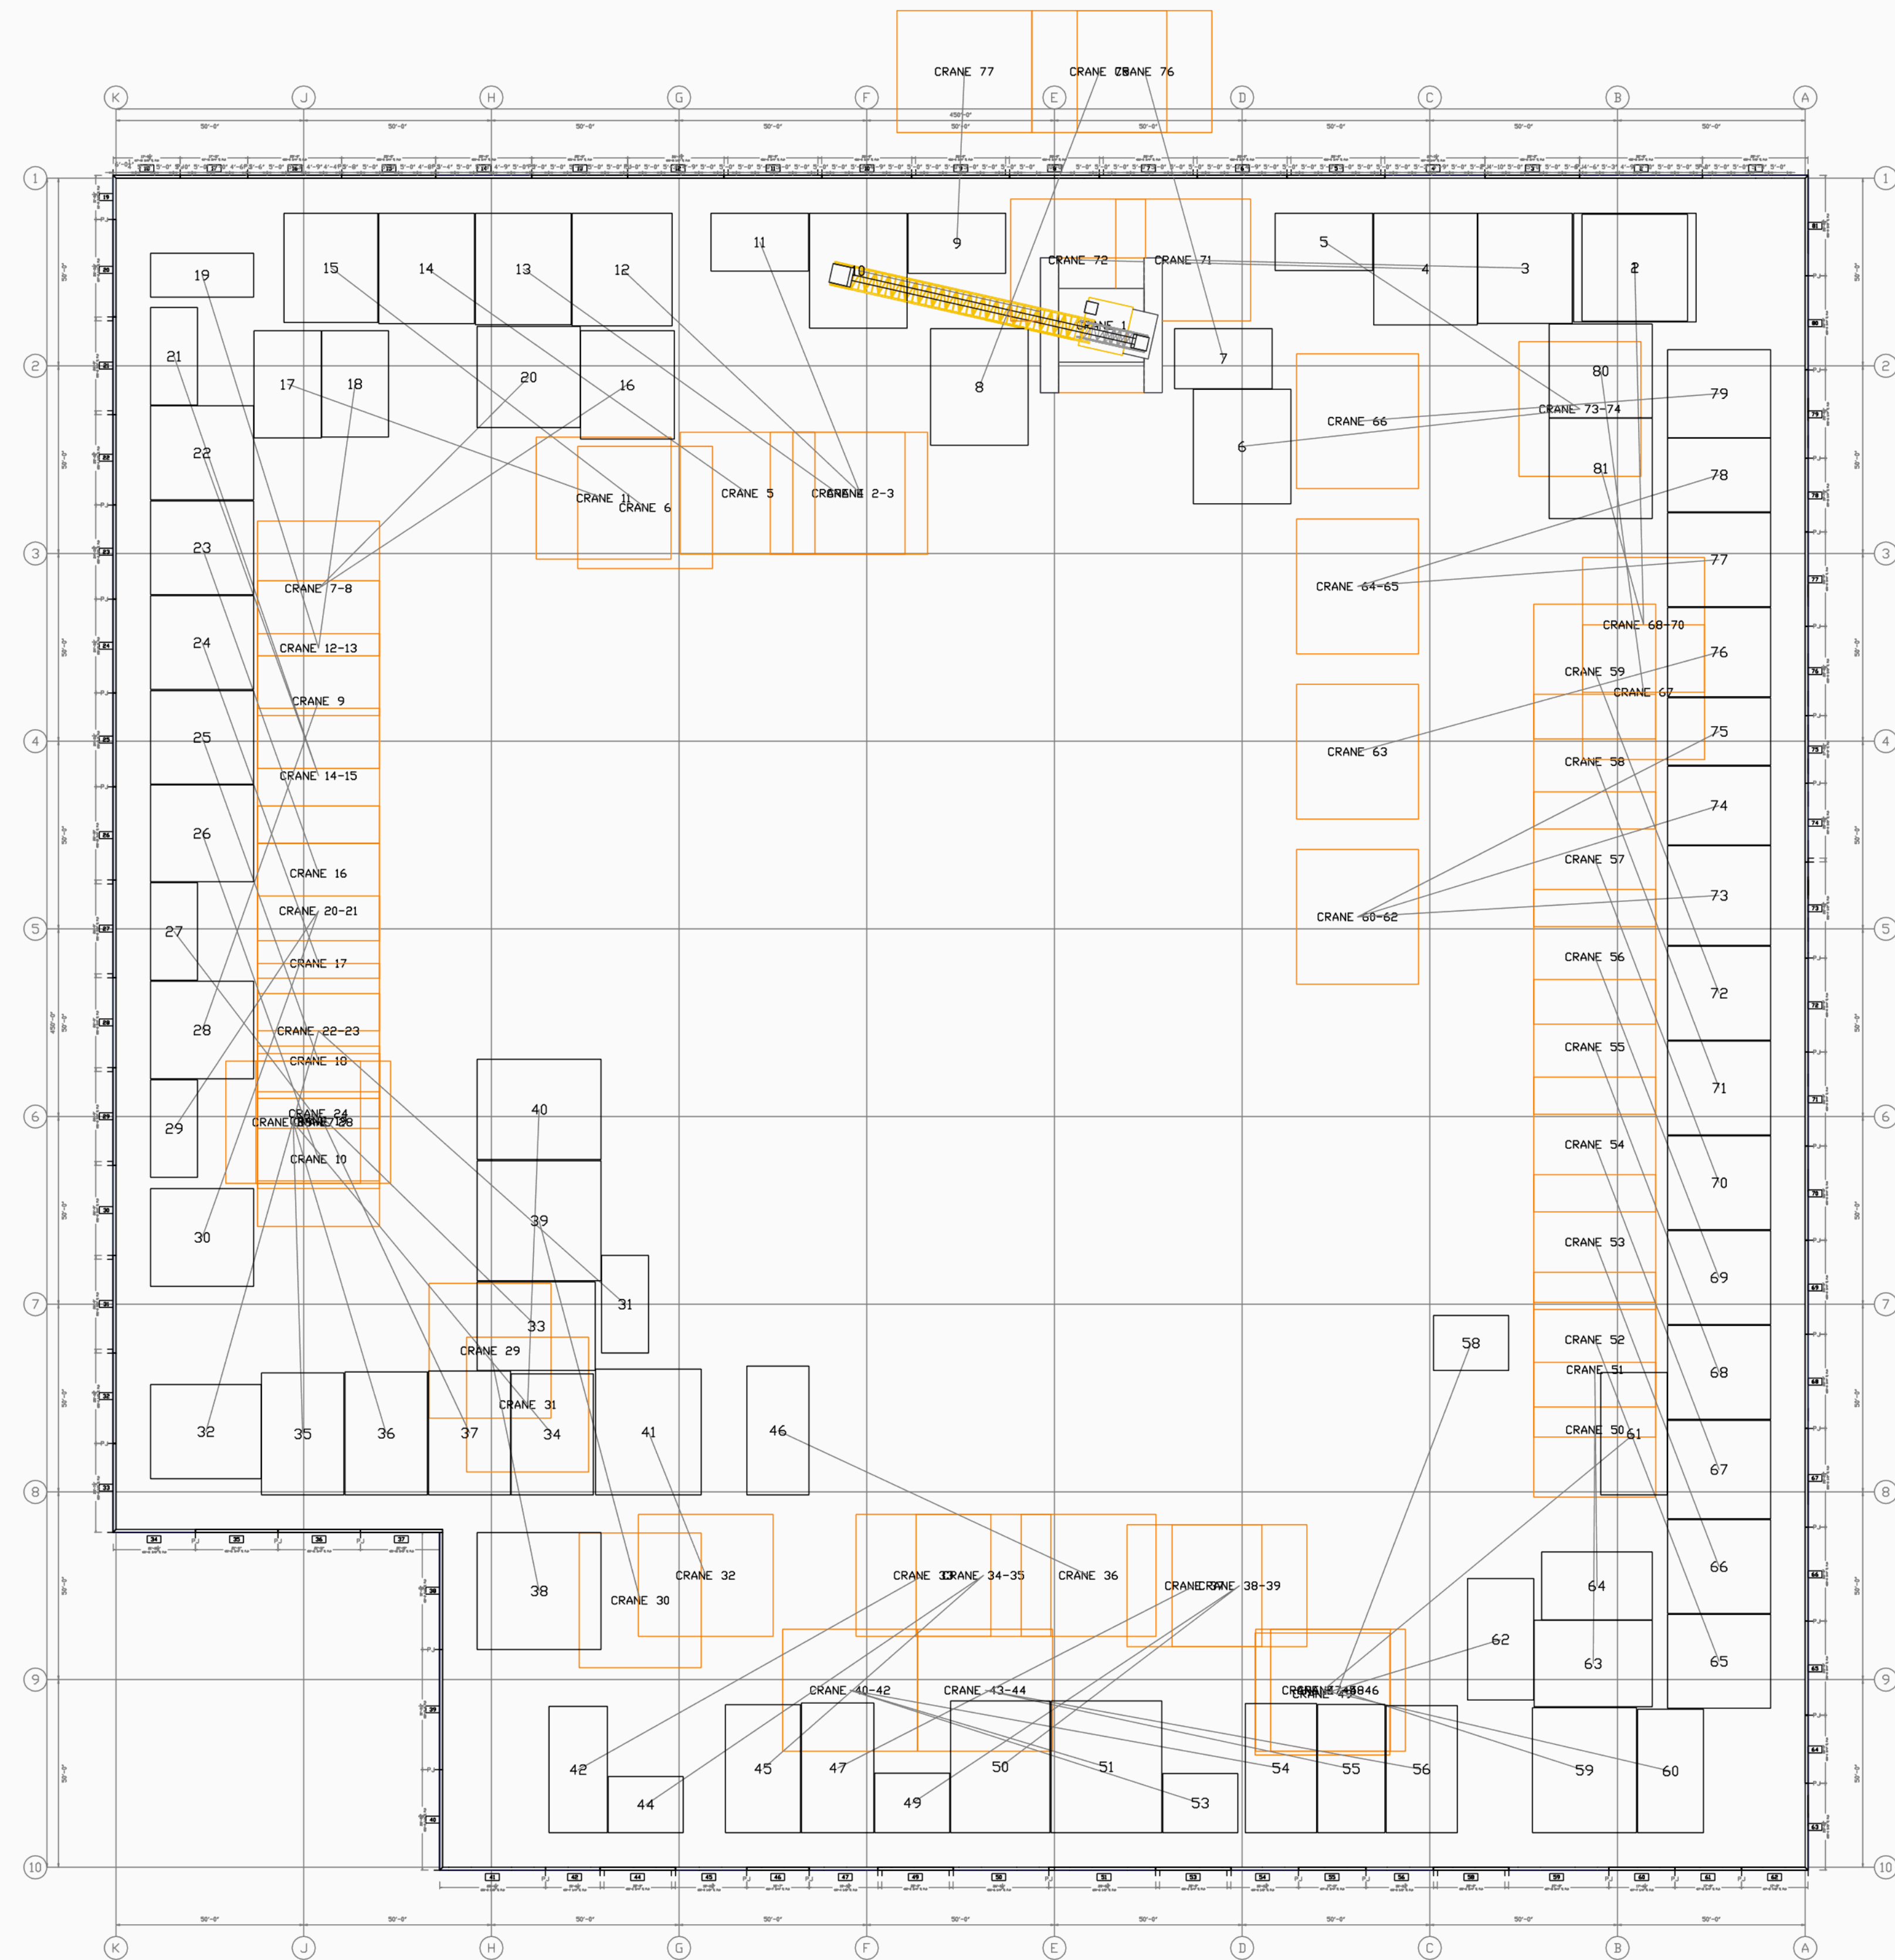


PICK PLAN SCALE: 1" = 30'-0"

SAFETY: every crane station's tracks or outriggers stand fully on the poured slab inside the closure strip, or fully outside the wall clearance -- never on the slab edge or the closure strip. Check each station's footprint against the slab edge before any lift.

REV	DESCRIPTION	DATE
0	FIRST ISSUE	2026-10-18

NOTES

The standing panels seen from the lower right of the site plan, above. Colours only tell neighbours apart. Not to scale: dimensions are on the plans and elevations.

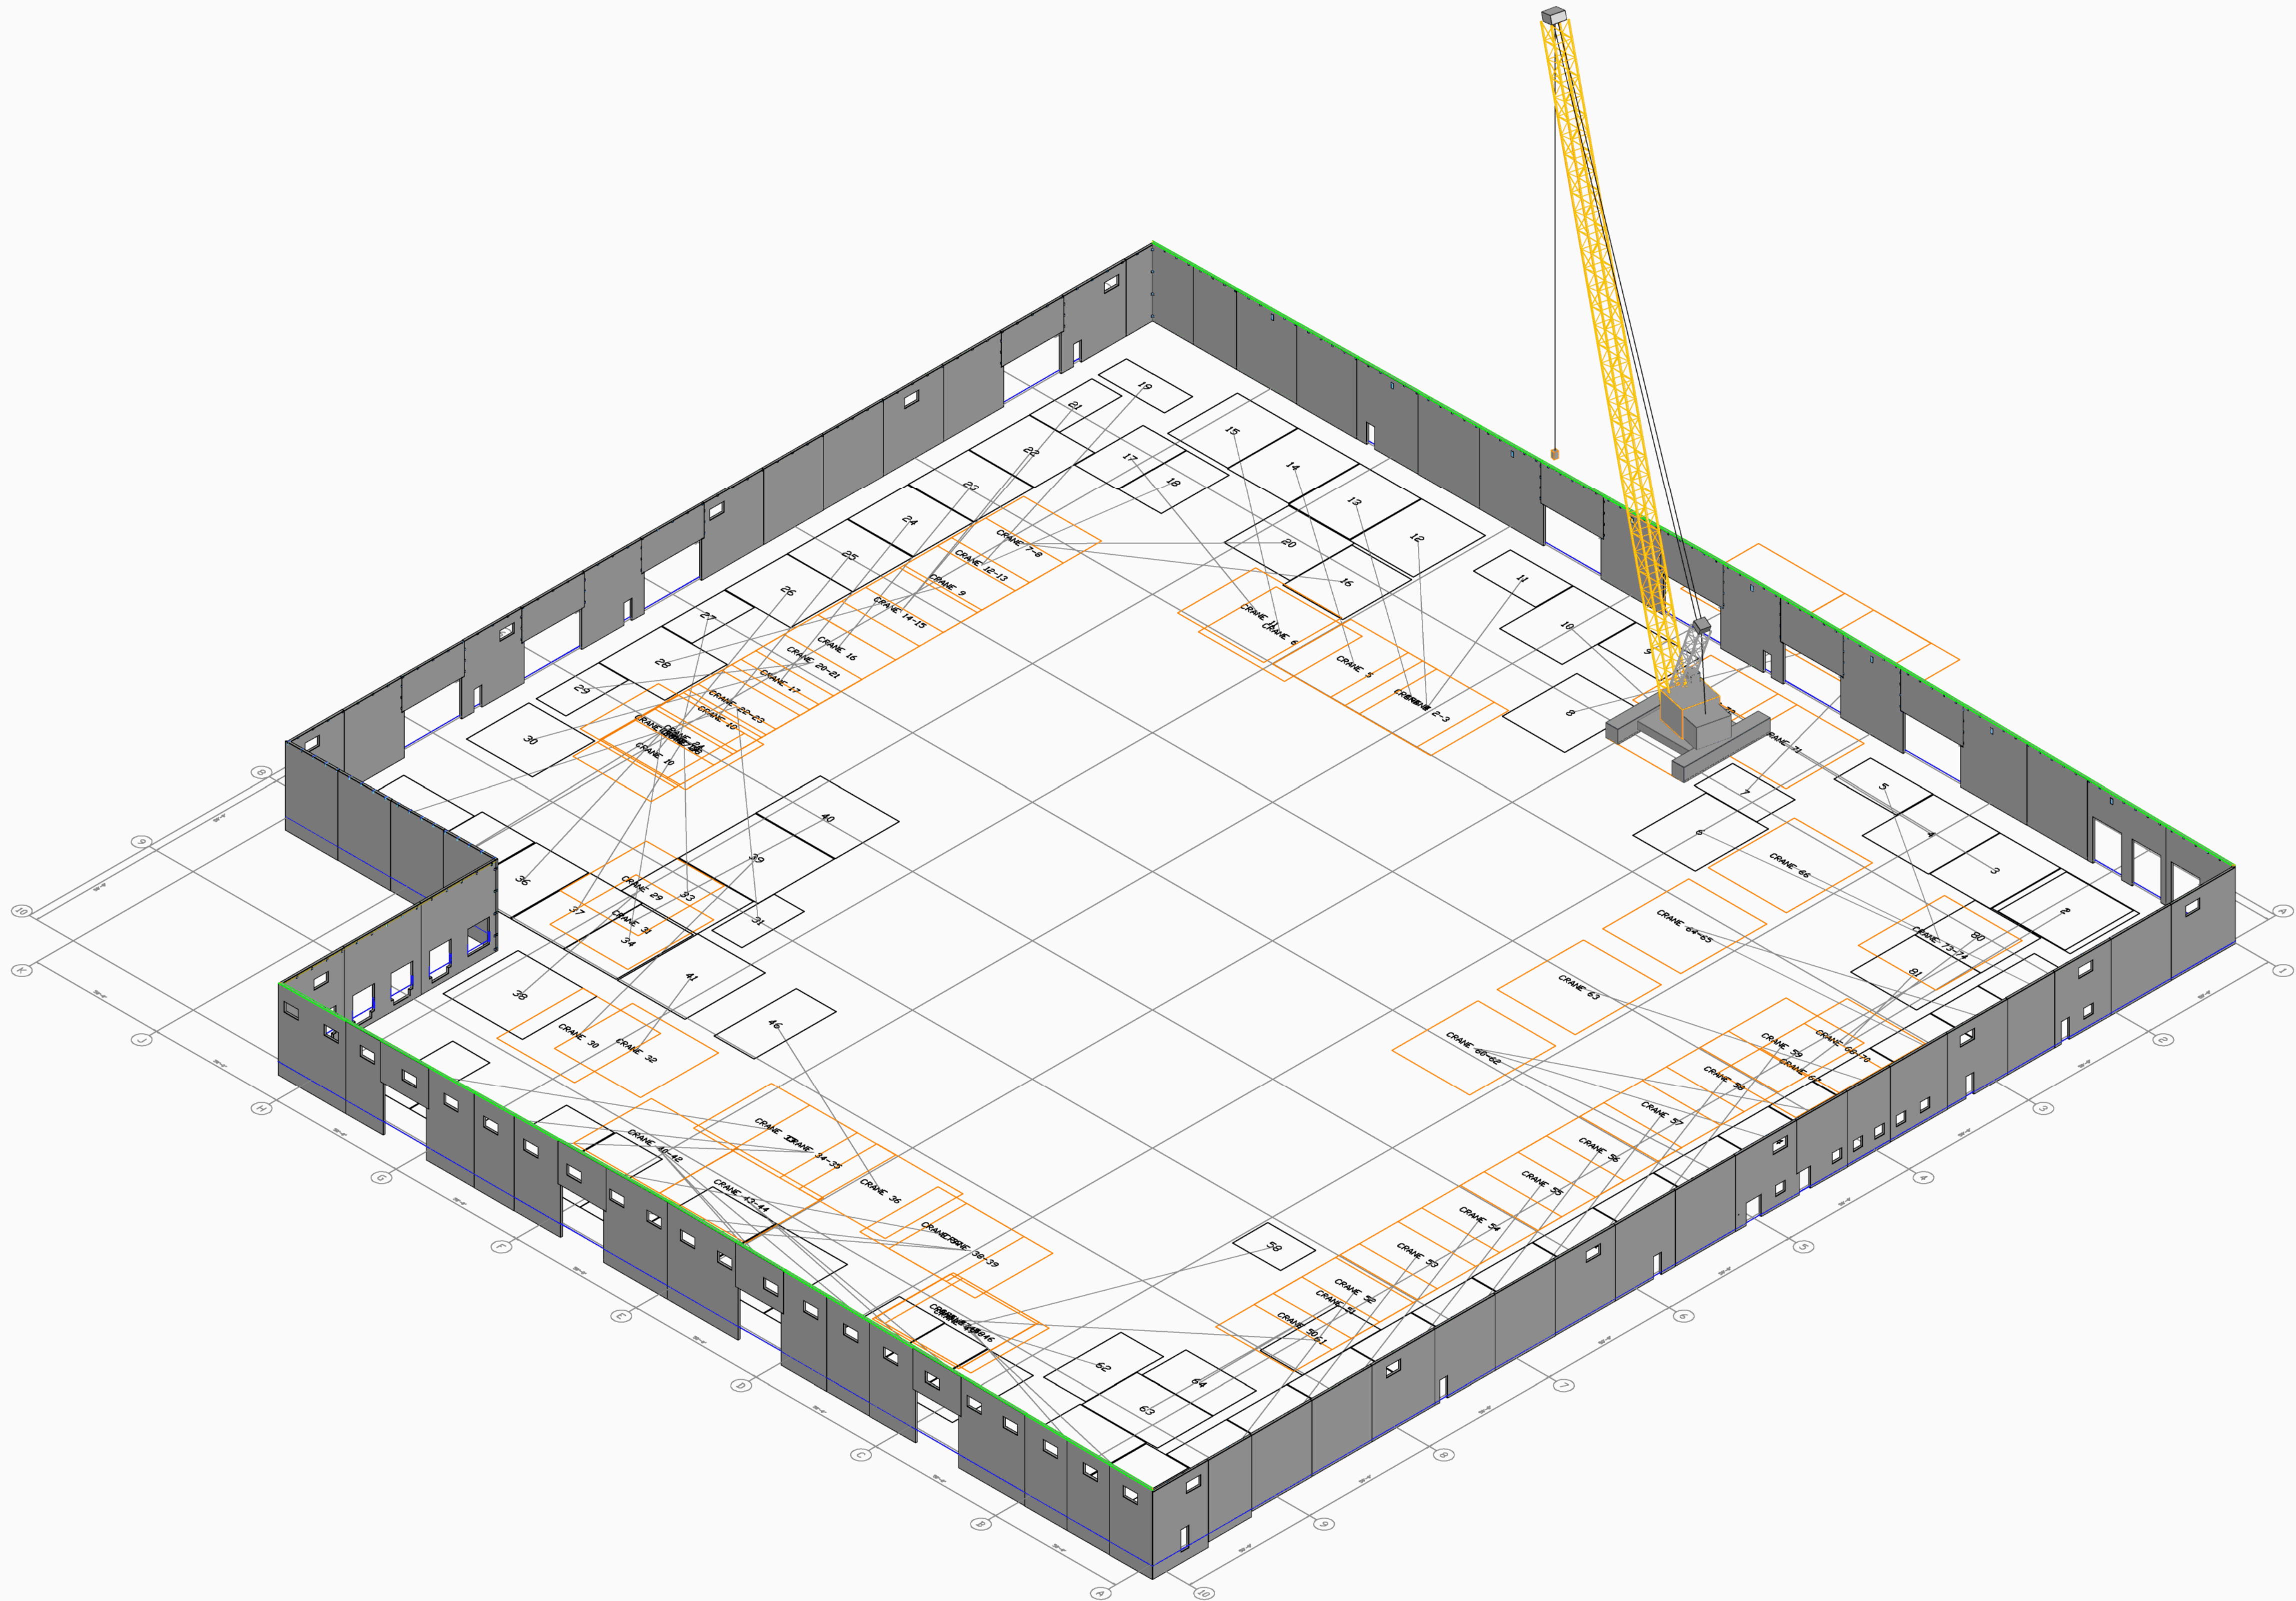

ISOMETRIC -- the building seen from the lower right of the site plan, above NOT TO SCALE
CRANE SHOWN: LIEBHERR LR 1600/2 -- at the approved pick plan's first station

SHEET TITLE

ISOMETRIC
VIEW

SCALE	DATE
NTS	2026-10-18

SHEET SIZE: ARCH D 24 x 36
Scales apply at this size only.

SHEET


CV2.0

REV	DESCRIPTION	DATE
0	FIRST ISSUE	2026-10-18


NOTES

Boxed numbers: panel numbers, the same as on each panel's sheet. Colours only tell neighbours apart. T/PANEL EL.: top of panel above the finish floor (0'-0").

Two numbers at one place: a corner return seen end-on, or a panel set back behind the face, shares that spot.

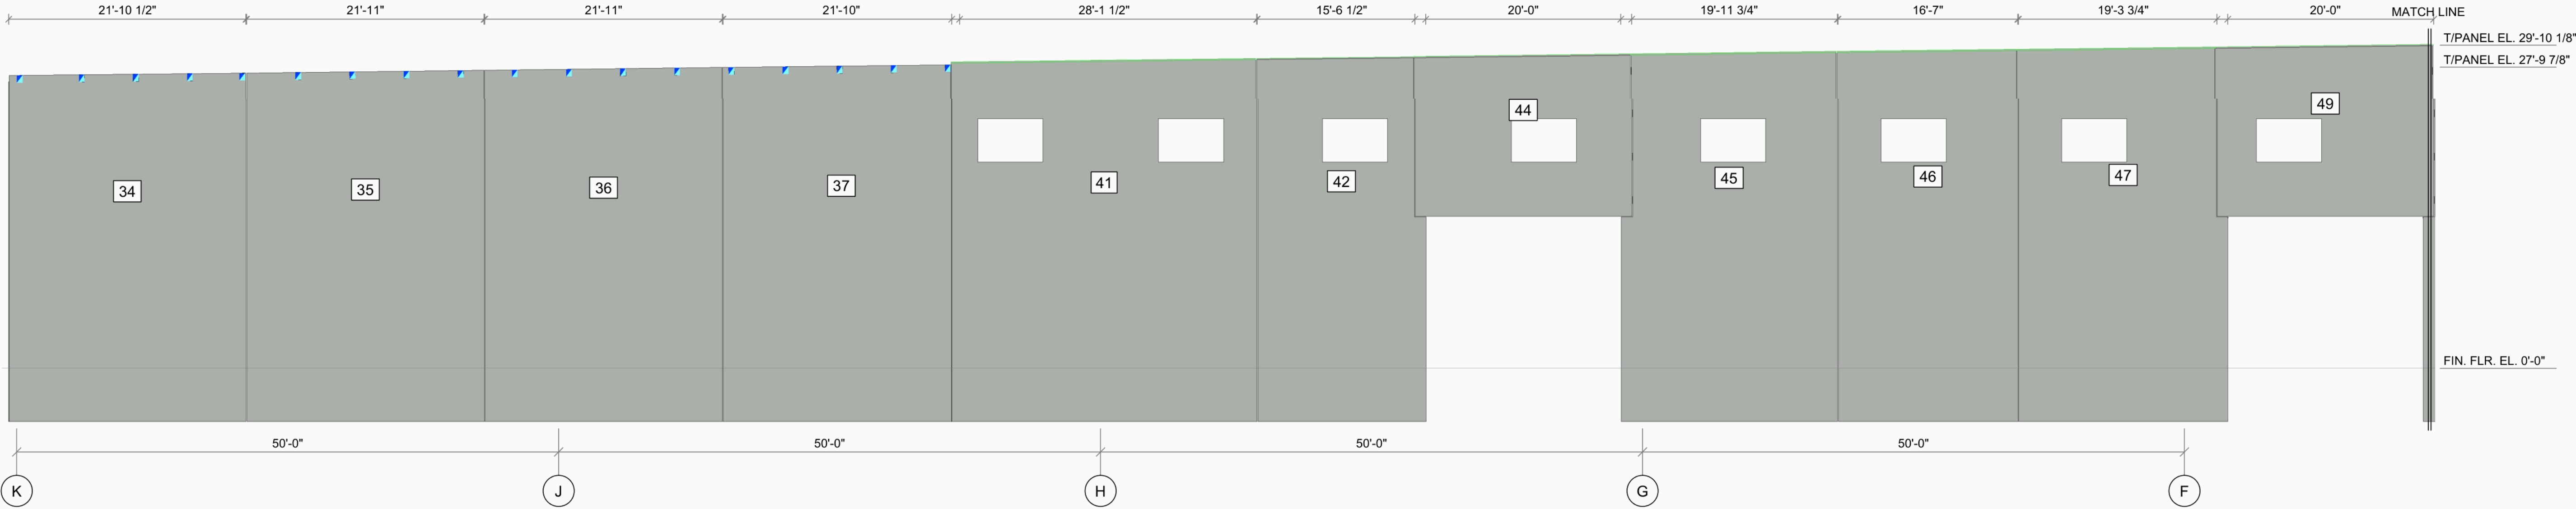

FRONT ELEVATION (seen from the bottom of the site plan) -- 1 of 2, continues below SCALE: 1/8" = 1'-0"

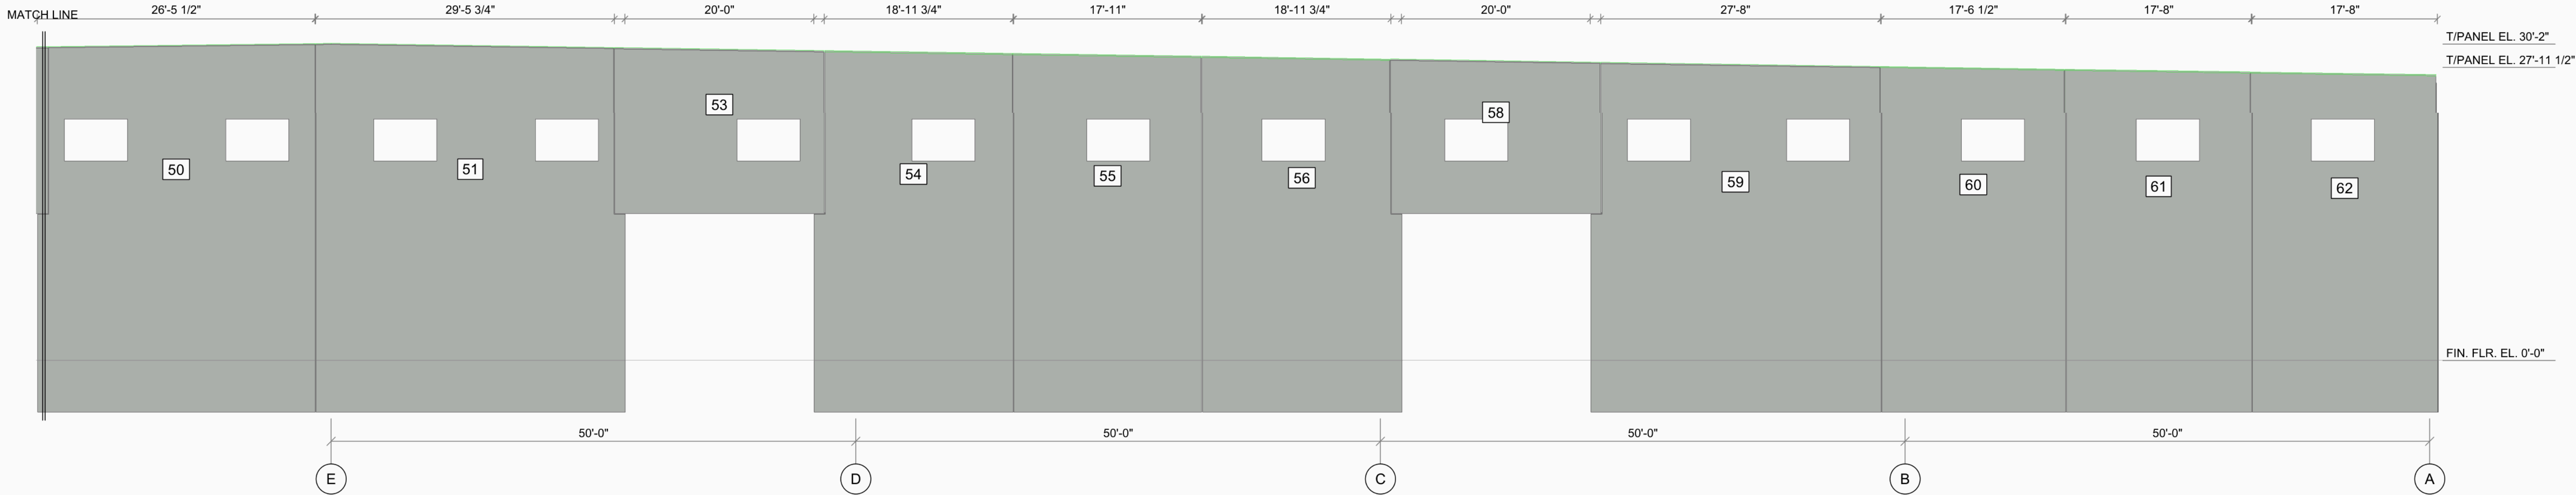

FRONT ELEVATION (seen from the bottom of the site plan) -- 2 of 2 OVERALL 450'-0" SCALE: 1/8" = 1'-0"



TILT-UP PANEL DRAWINGS


PROJECT
LOWES FDC
CENTRALIA
SITE DRAWING LFCsite1-TU.dwg

REV	DESCRIPTION	DATE
0	FIRST ISSUE	2026-10-18


NOTES

Boxed numbers: panel numbers, the same as on each panel's sheet.
Colours only tell neighbours apart.
T/PANEL EL.: top of panel above the finish floor (0'-0").

Two numbers at one place: a corner return seen end-on, or a panel set back behind the face, shares that spot.

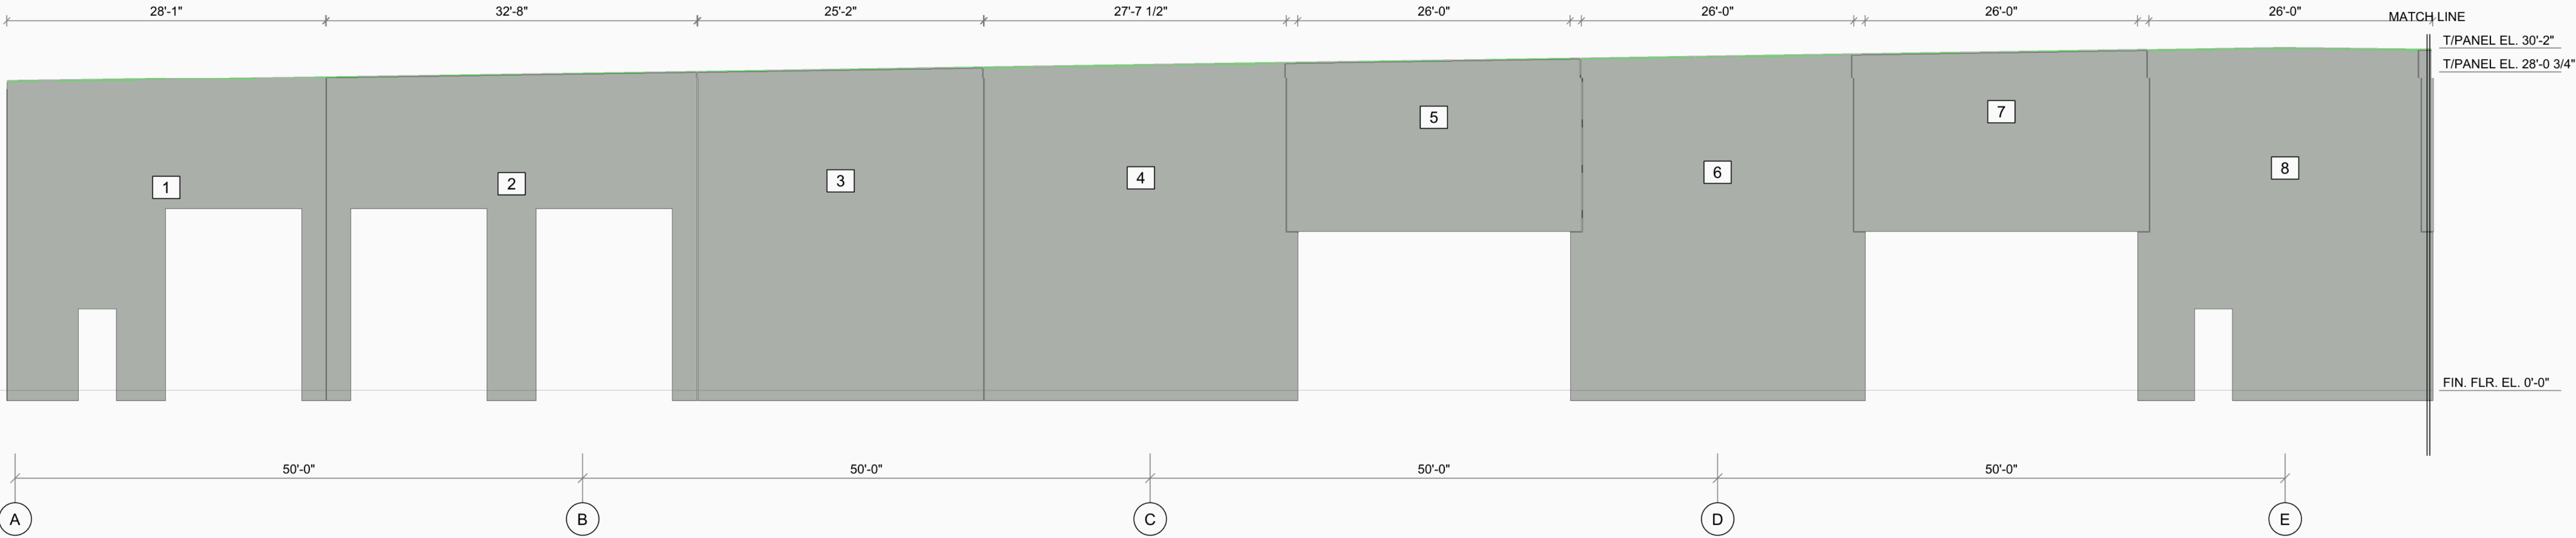

REAR ELEVATION (seen from the top of the site plan) -- 1 of 2, continues below SCALE: 1/8" = 1'-0"

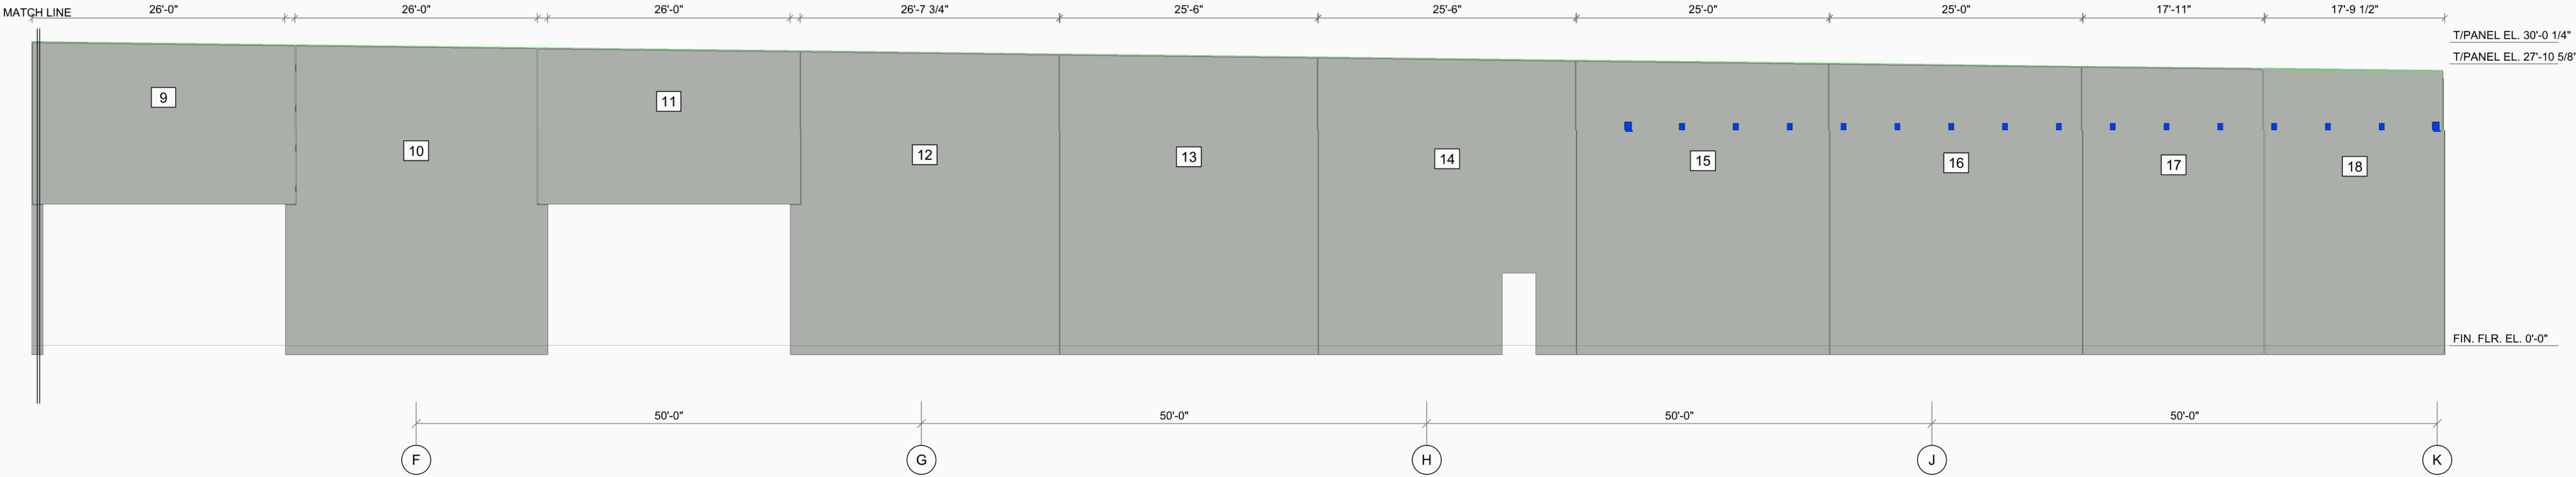

REAR ELEVATION (seen from the top of the site plan) -- 2 of 2 OVERALL 450'-0" SCALE: 1/8" = 1'-0"

SHEET TITLE
REAR
ELEVATION

SCALE	DATE
1/8" = 1'-0"	2026-10-18

SHEET SIZE: ARCH D 24 x 36
Scales apply at this size only.


SHEET
CV2.2

REV	DESCRIPTION	DATE
0	FIRST ISSUE	2026-10-18


NOTES

Boxed numbers: panel numbers, the same as on each panel's sheet.
Colours only tell neighbours apart.
T/PANEL EL.: top of panel above the finish floor (0'-0").

Two numbers at one place: a corner return seen end-on, or a panel set back behind the face, shares that spot.

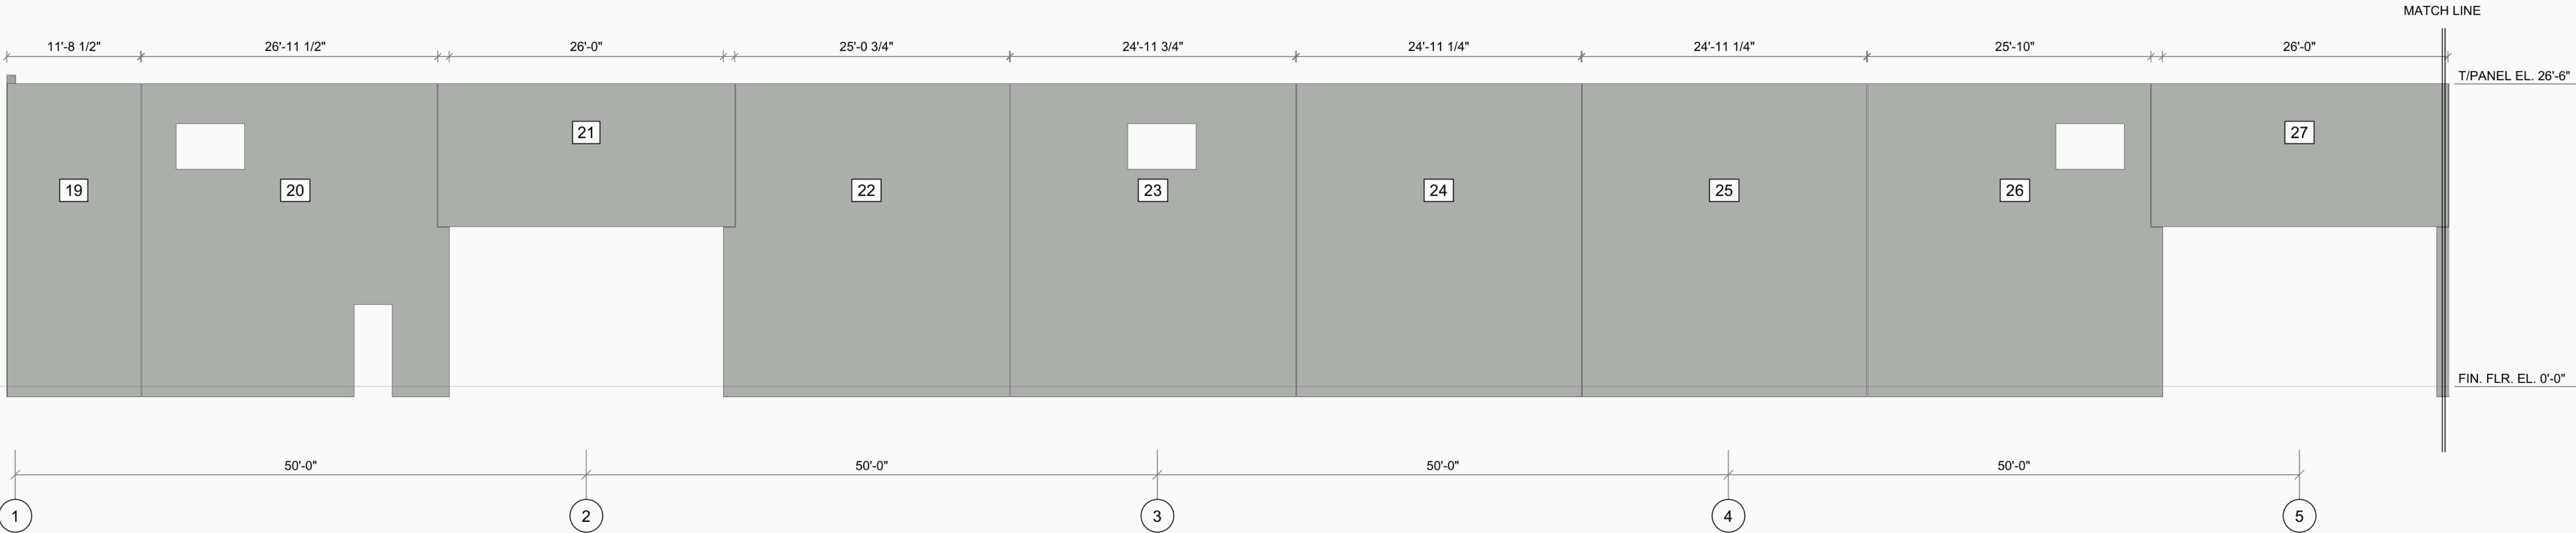

LEFT ELEVATION (seen from the left of the site plan) -- 1 of 2, continues below SCALE: 1/8" = 1'-0"

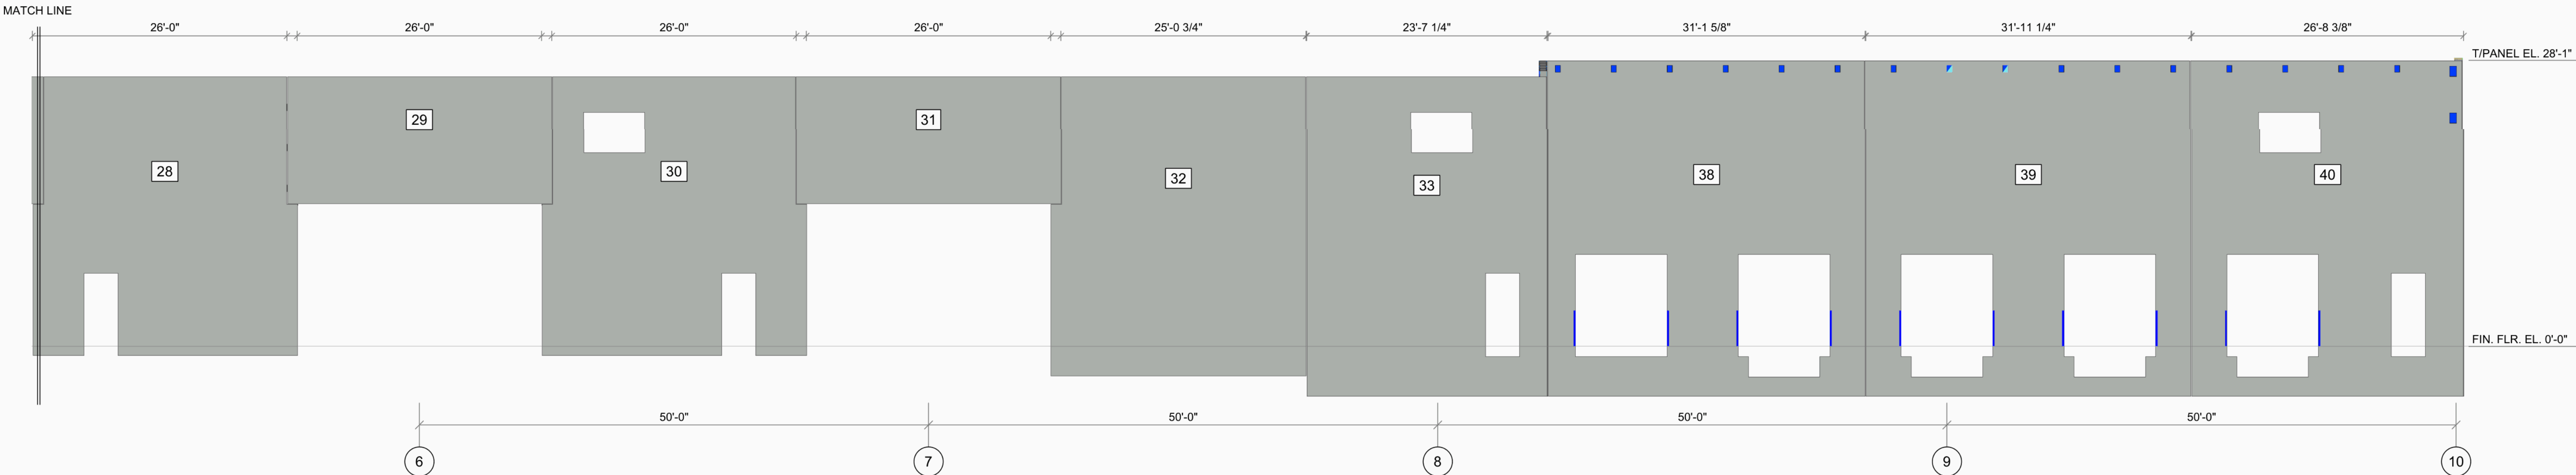

LEFT ELEVATION (seen from the left of the site plan) -- 2 of 2 OVERALL 450'-0" SCALE: 1/8" = 1'-0"

SHEET TITLE
LEFT ELEVATION

SCALE	DATE
1/8" = 1'-0"	2026-10-18

SHEET SIZE: ARCH D 24 x 36
Scales apply at this size only.


SHEET
CV2.3

REV	DESCRIPTION	DATE
0	FIRST ISSUE	2026-10-18


NOTES

Boxed numbers: panel numbers, the same as on each panel's sheet.
Colours only tell neighbours apart.
T/PANEL EL.: top of panel above the finish floor (0'-0").

Two numbers at one place: a corner return seen end-on, or a panel set back behind the face, shares that spot.

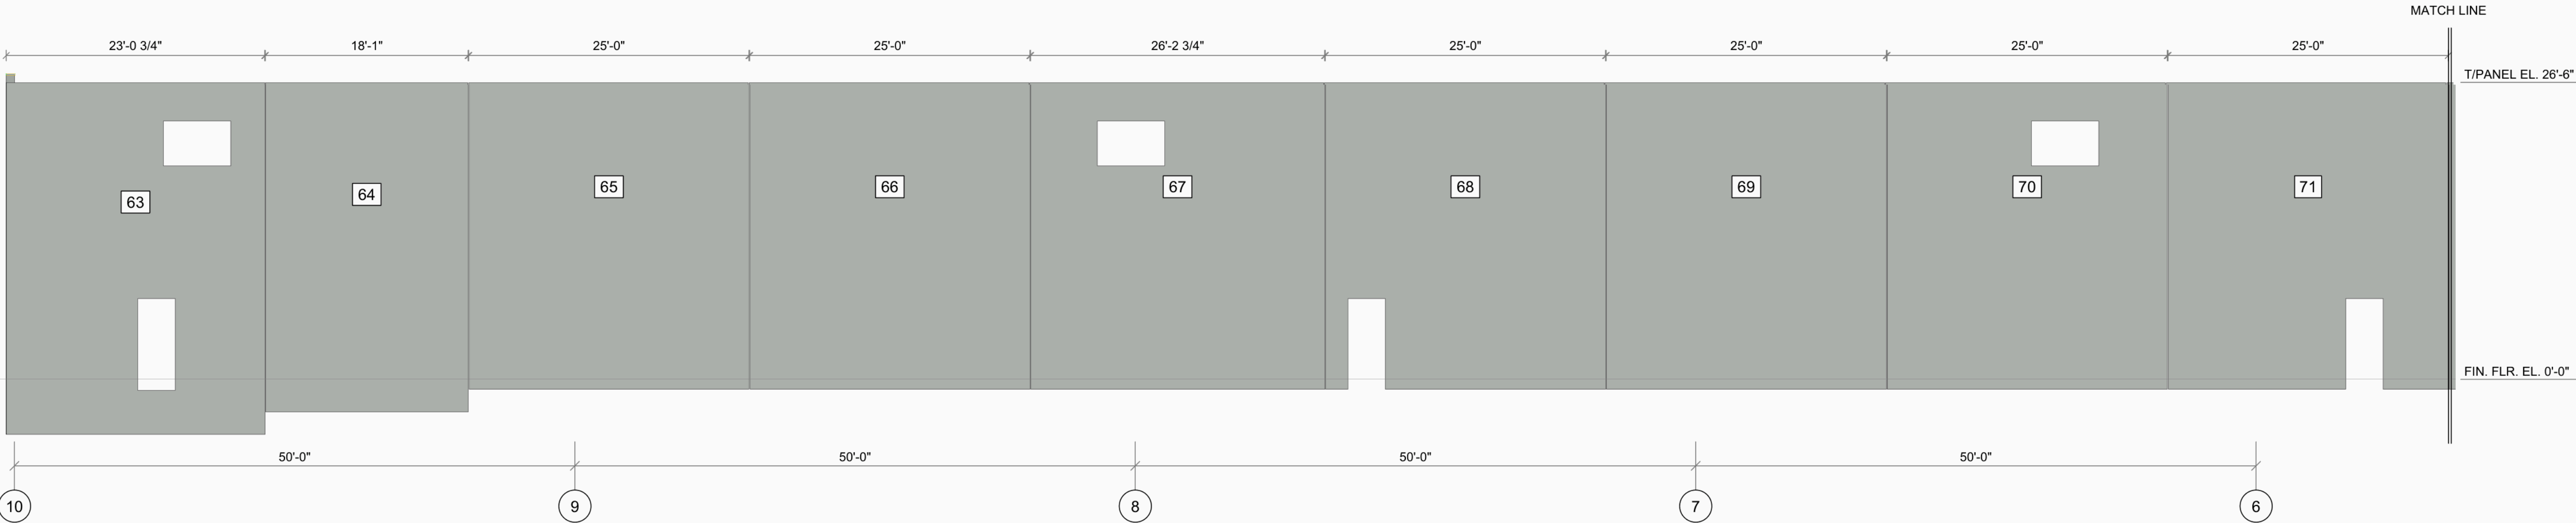

RIGHT ELEVATION (seen from the right of the site plan) -- 1 of 2, continues below SCALE: 1/8" = 1'-0"

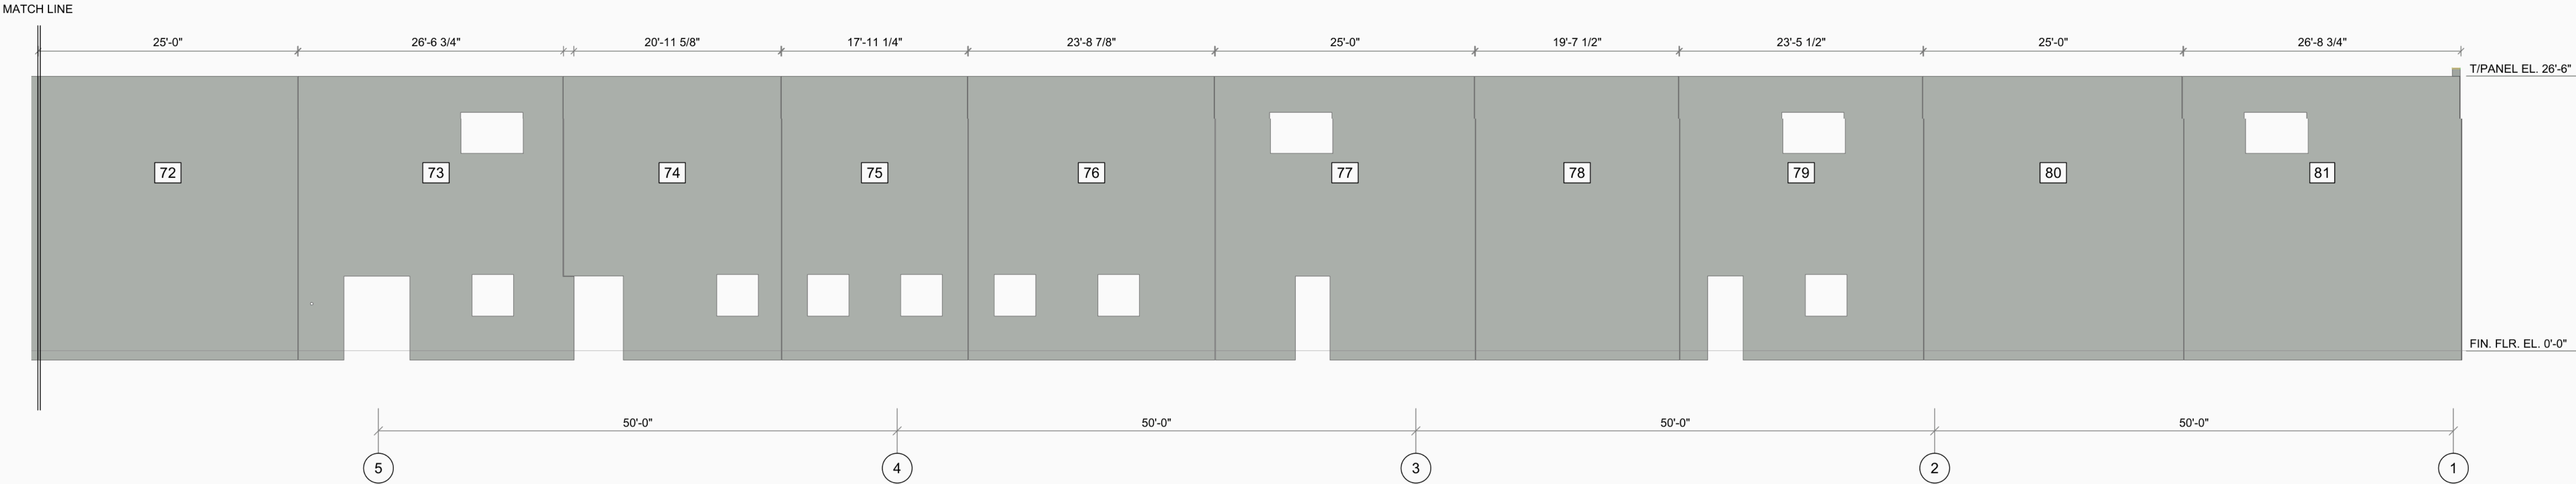

RIGHT ELEVATION (seen from the right of the site plan) -- 2 of 2 OVERALL 450'-0" SCALE: 1/8" = 1'-0"

SHEET TITLE

RIGHT
ELEVATION

SCALE	DATE
1/8" = 1'-0"	2026-10-18

SHEET SIZE: ARCH D 24 x 36
Scales apply at this size only.

SHEET

CV2.4



TILT-UP PANEL DRAWINGS


PROJECT
LOWES FDC
CENTRALIA
SITE DRAWING LFC-bookC185003.dwg

REV	DESCRIPTION	DATE
0	FIRST ISSUE	2026-10-16

NOTES

Panels as cast on the slab, each with its panel number.
Orange boxes: crane stations (track footprint), CRANE n = the pick(s) made from each.

SAFETY: every crane station's tracks or outriggers stand fully on the poured slab inside the closure strip, or fully outside the wall clearance -- never on the slab edge or the closure strip. Check each footprint before any lift.
77 panels.

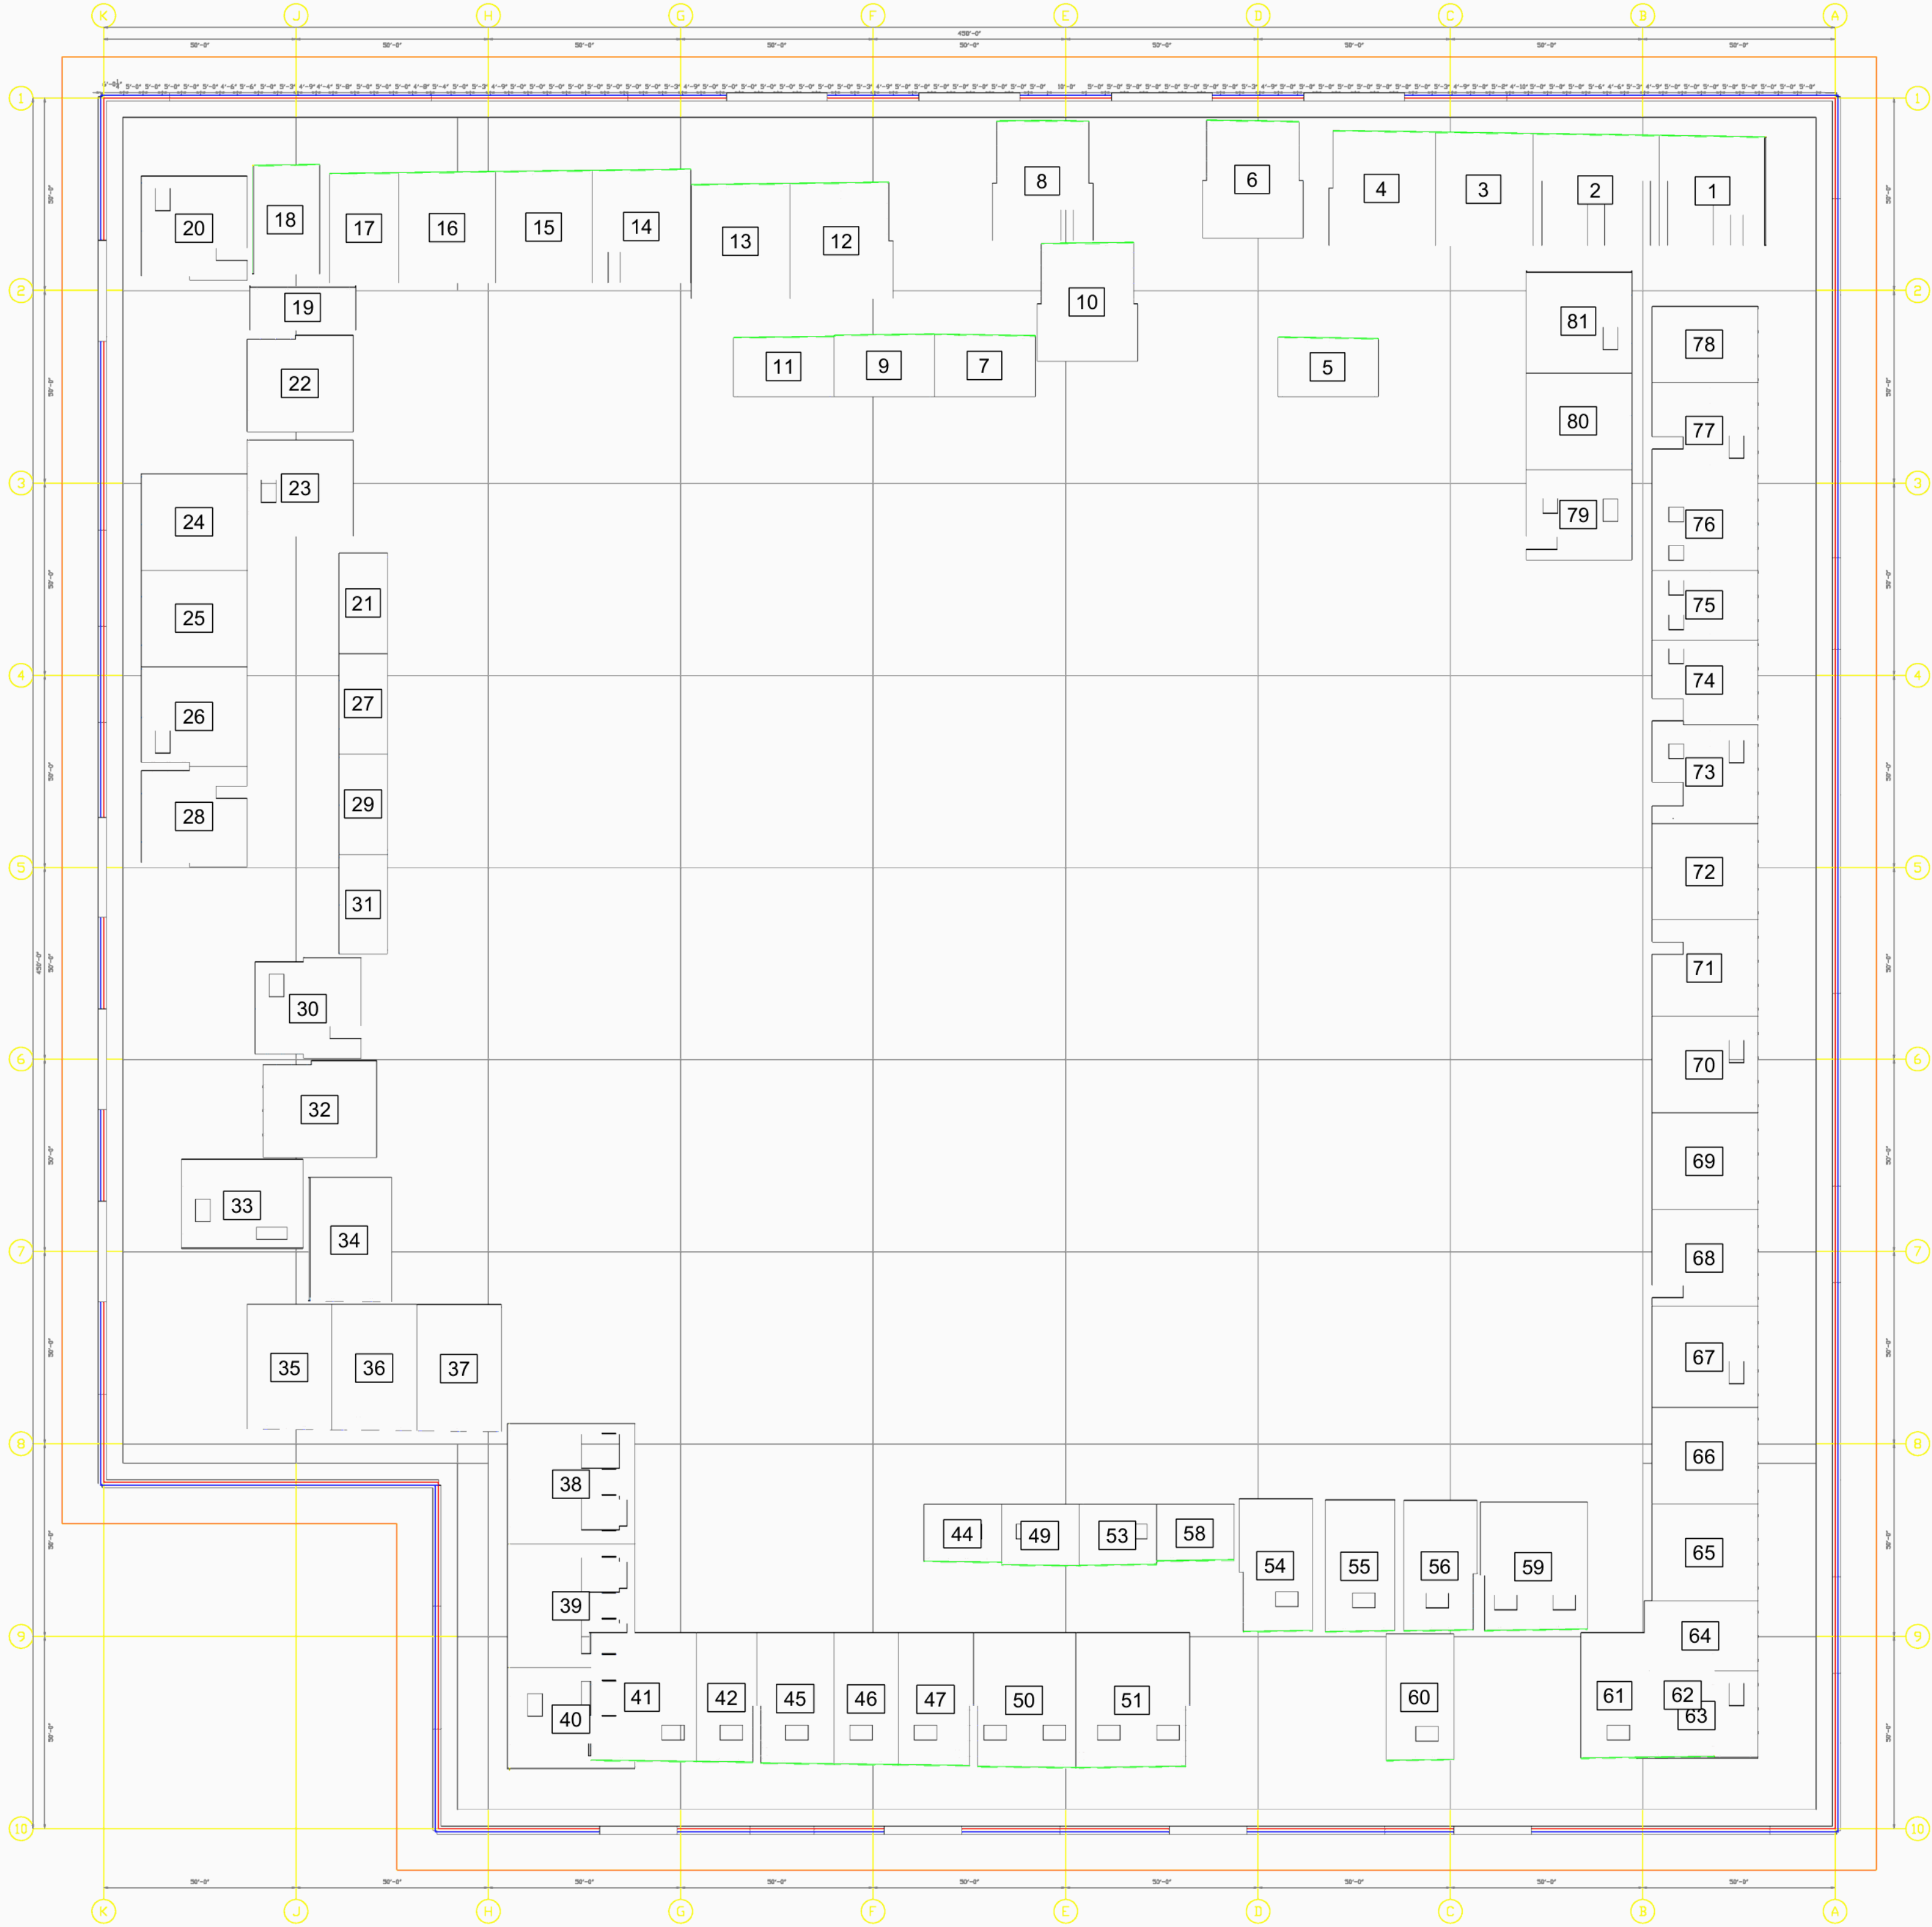

CONSTRUCTION LAYOUT SCALE: 1" = 30'-0"

SHEET TITLE
CONSTRUCTION
LAYOUT

SCALE	DATE
1" = 30'-0"	2026-10-16

SHEET SIZE: ARCH D 24 x 36
Scales apply at this size only.

SHEET

C1.1