




TILT-UP PANEL DRAWINGS

PROJECT
WATERFALL
SITE DRAWING Watersite1-TU.dwg

REV	DESCRIPTION	DATE
0	FIRST ISSUE	2026-10-17

NOTES
Boxed numbers: panel numbers,
outside each panel's wall.
Grid, walls, slab and dimensions
are the site's own.

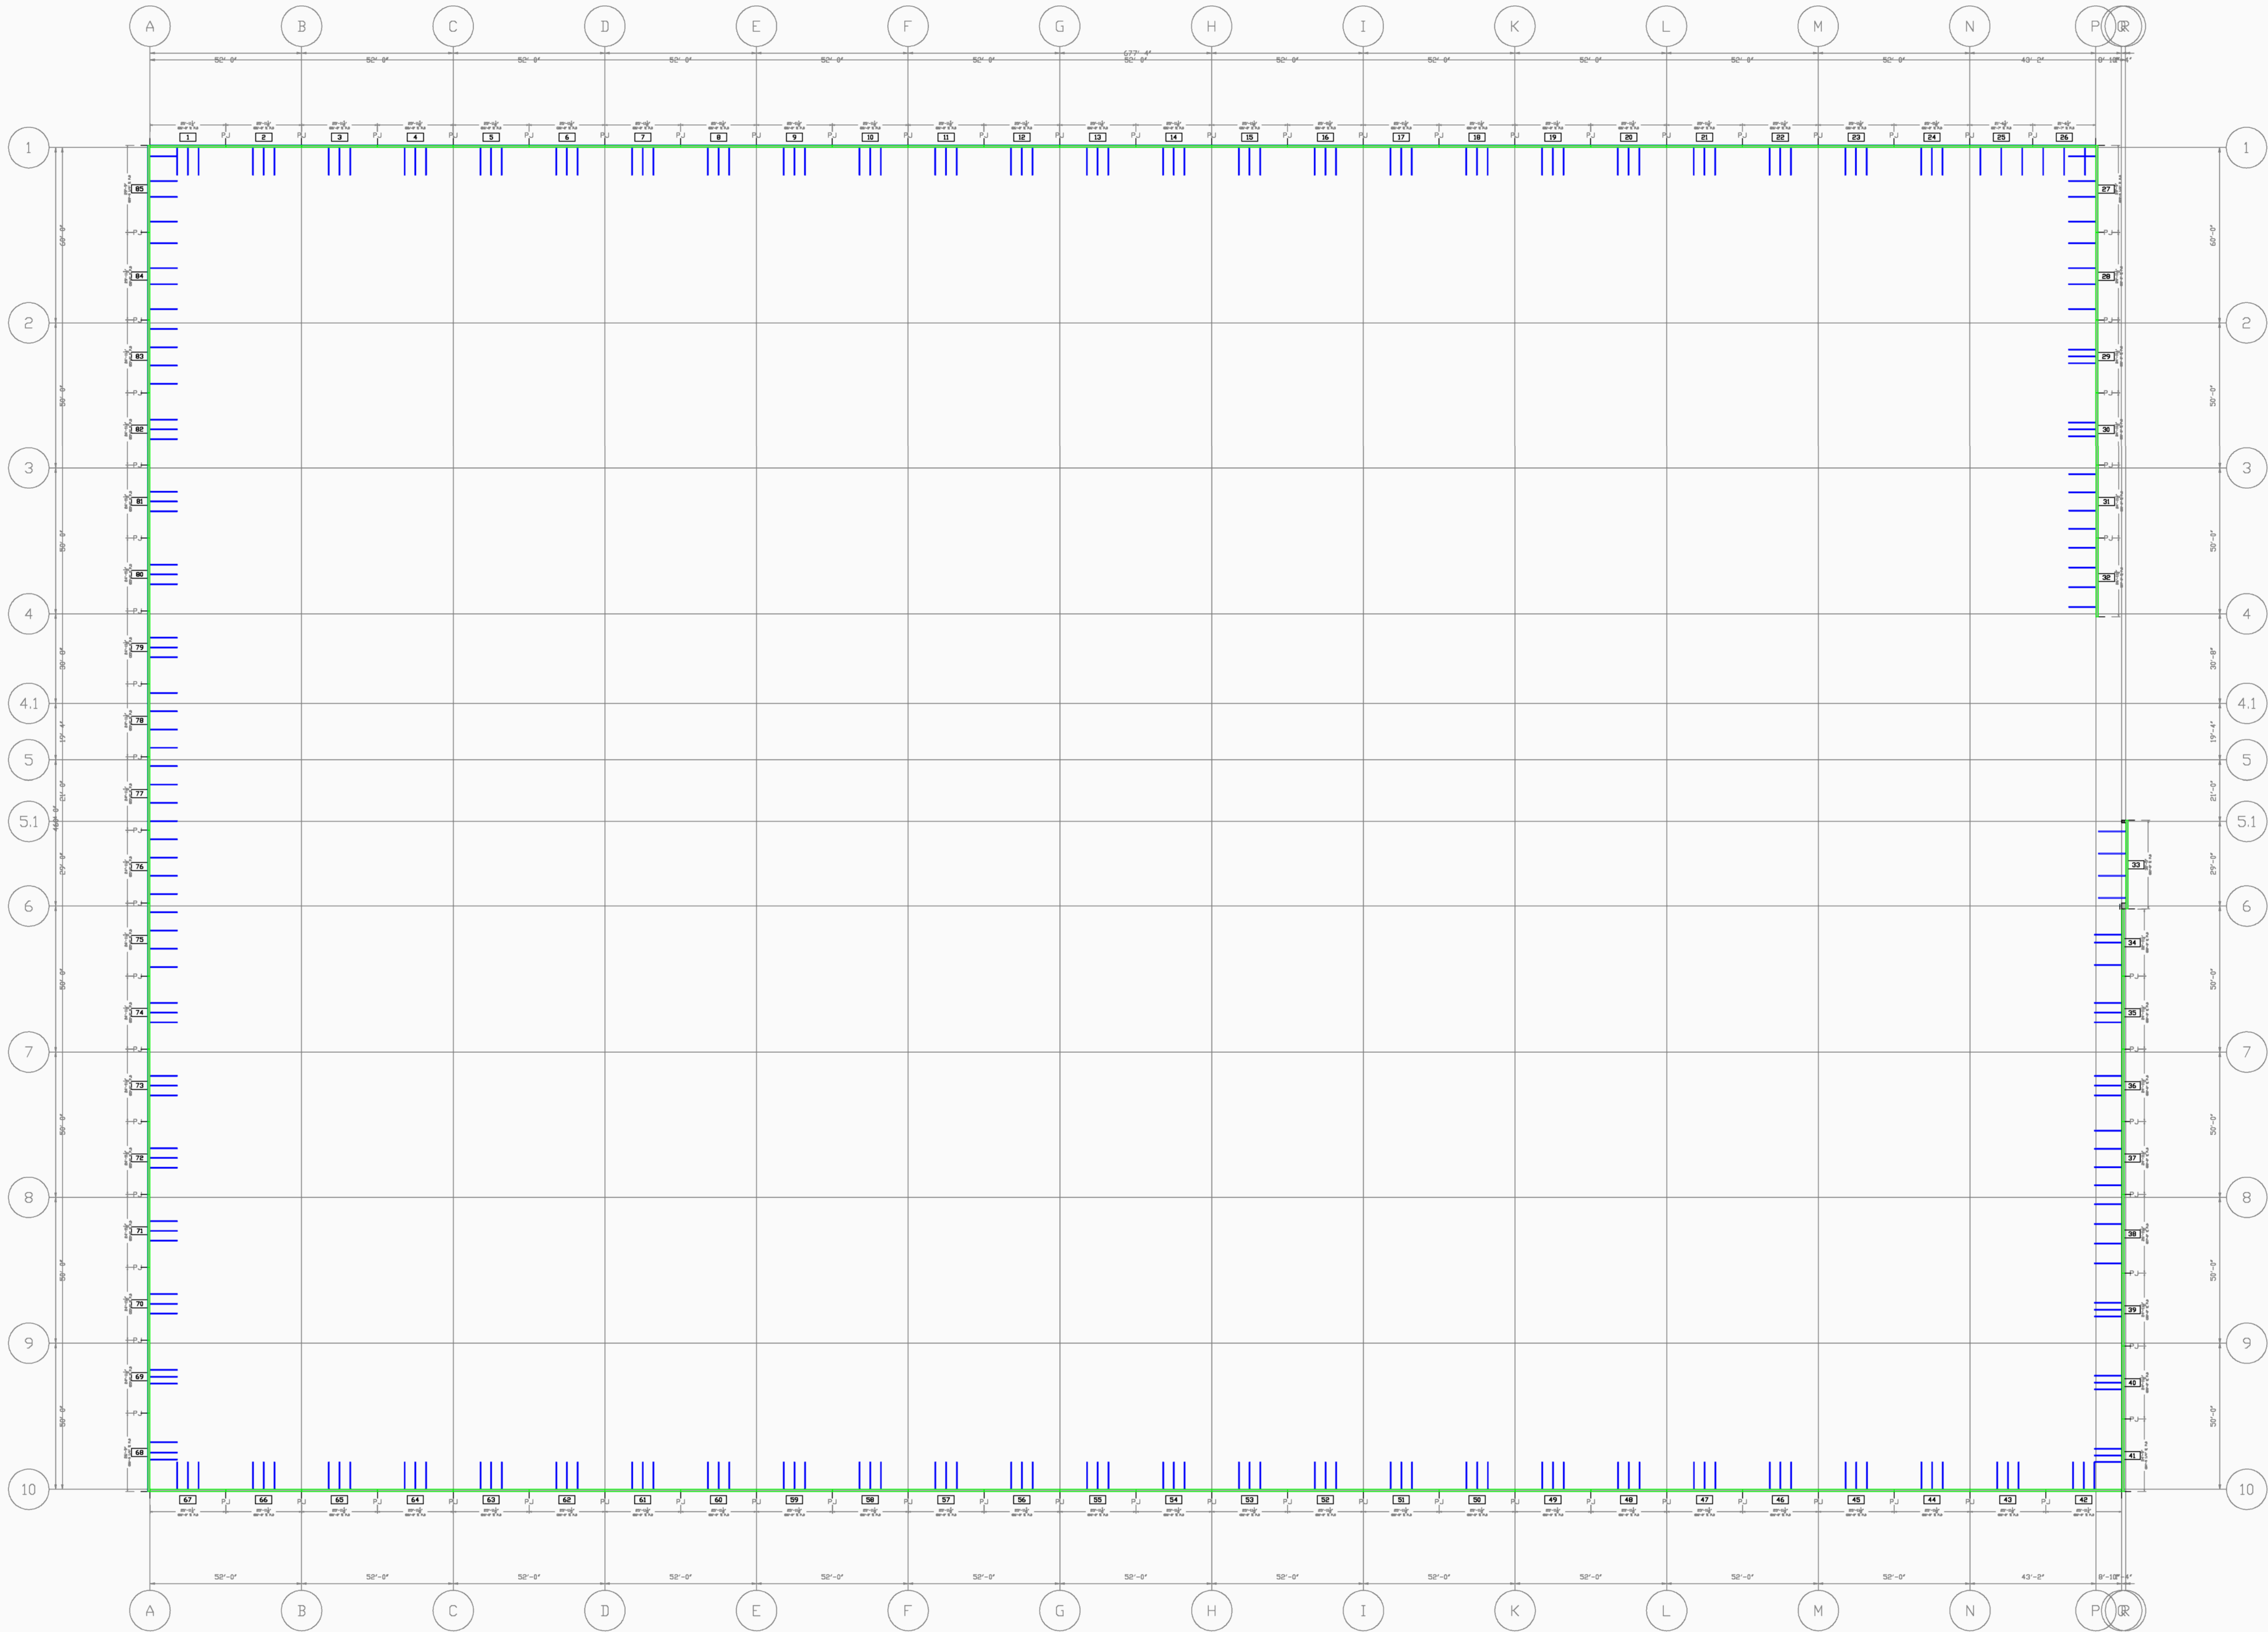

SITE PLAN SCALE: 1" = 30'-0"

SITE TEXT BELOW THE 3/32" MINIMUM AT THIS SCALE -- smallest prints 0.026"

SHEET TITLE
SITE PLAN

SCALE	DATE
1" = 30'-0"	2026-10-17

SHEET SIZE: ARCH D 24 x 36
Scales apply at this size only.

SHEET
CV1.0



PROJECT

WATERFALL

E DRAWING Watersite1-TU.dwg

DESCRIPTION	DATE
FIRST ISSUE	2026-10-17

TES

note under the plan.

HEET TITLE


WICK PLAN

DATE	2026-10-17
------	------------

LET SIZE: ARCH D 24 x 36
 Rules apply at this size only.

EET

CV1.2

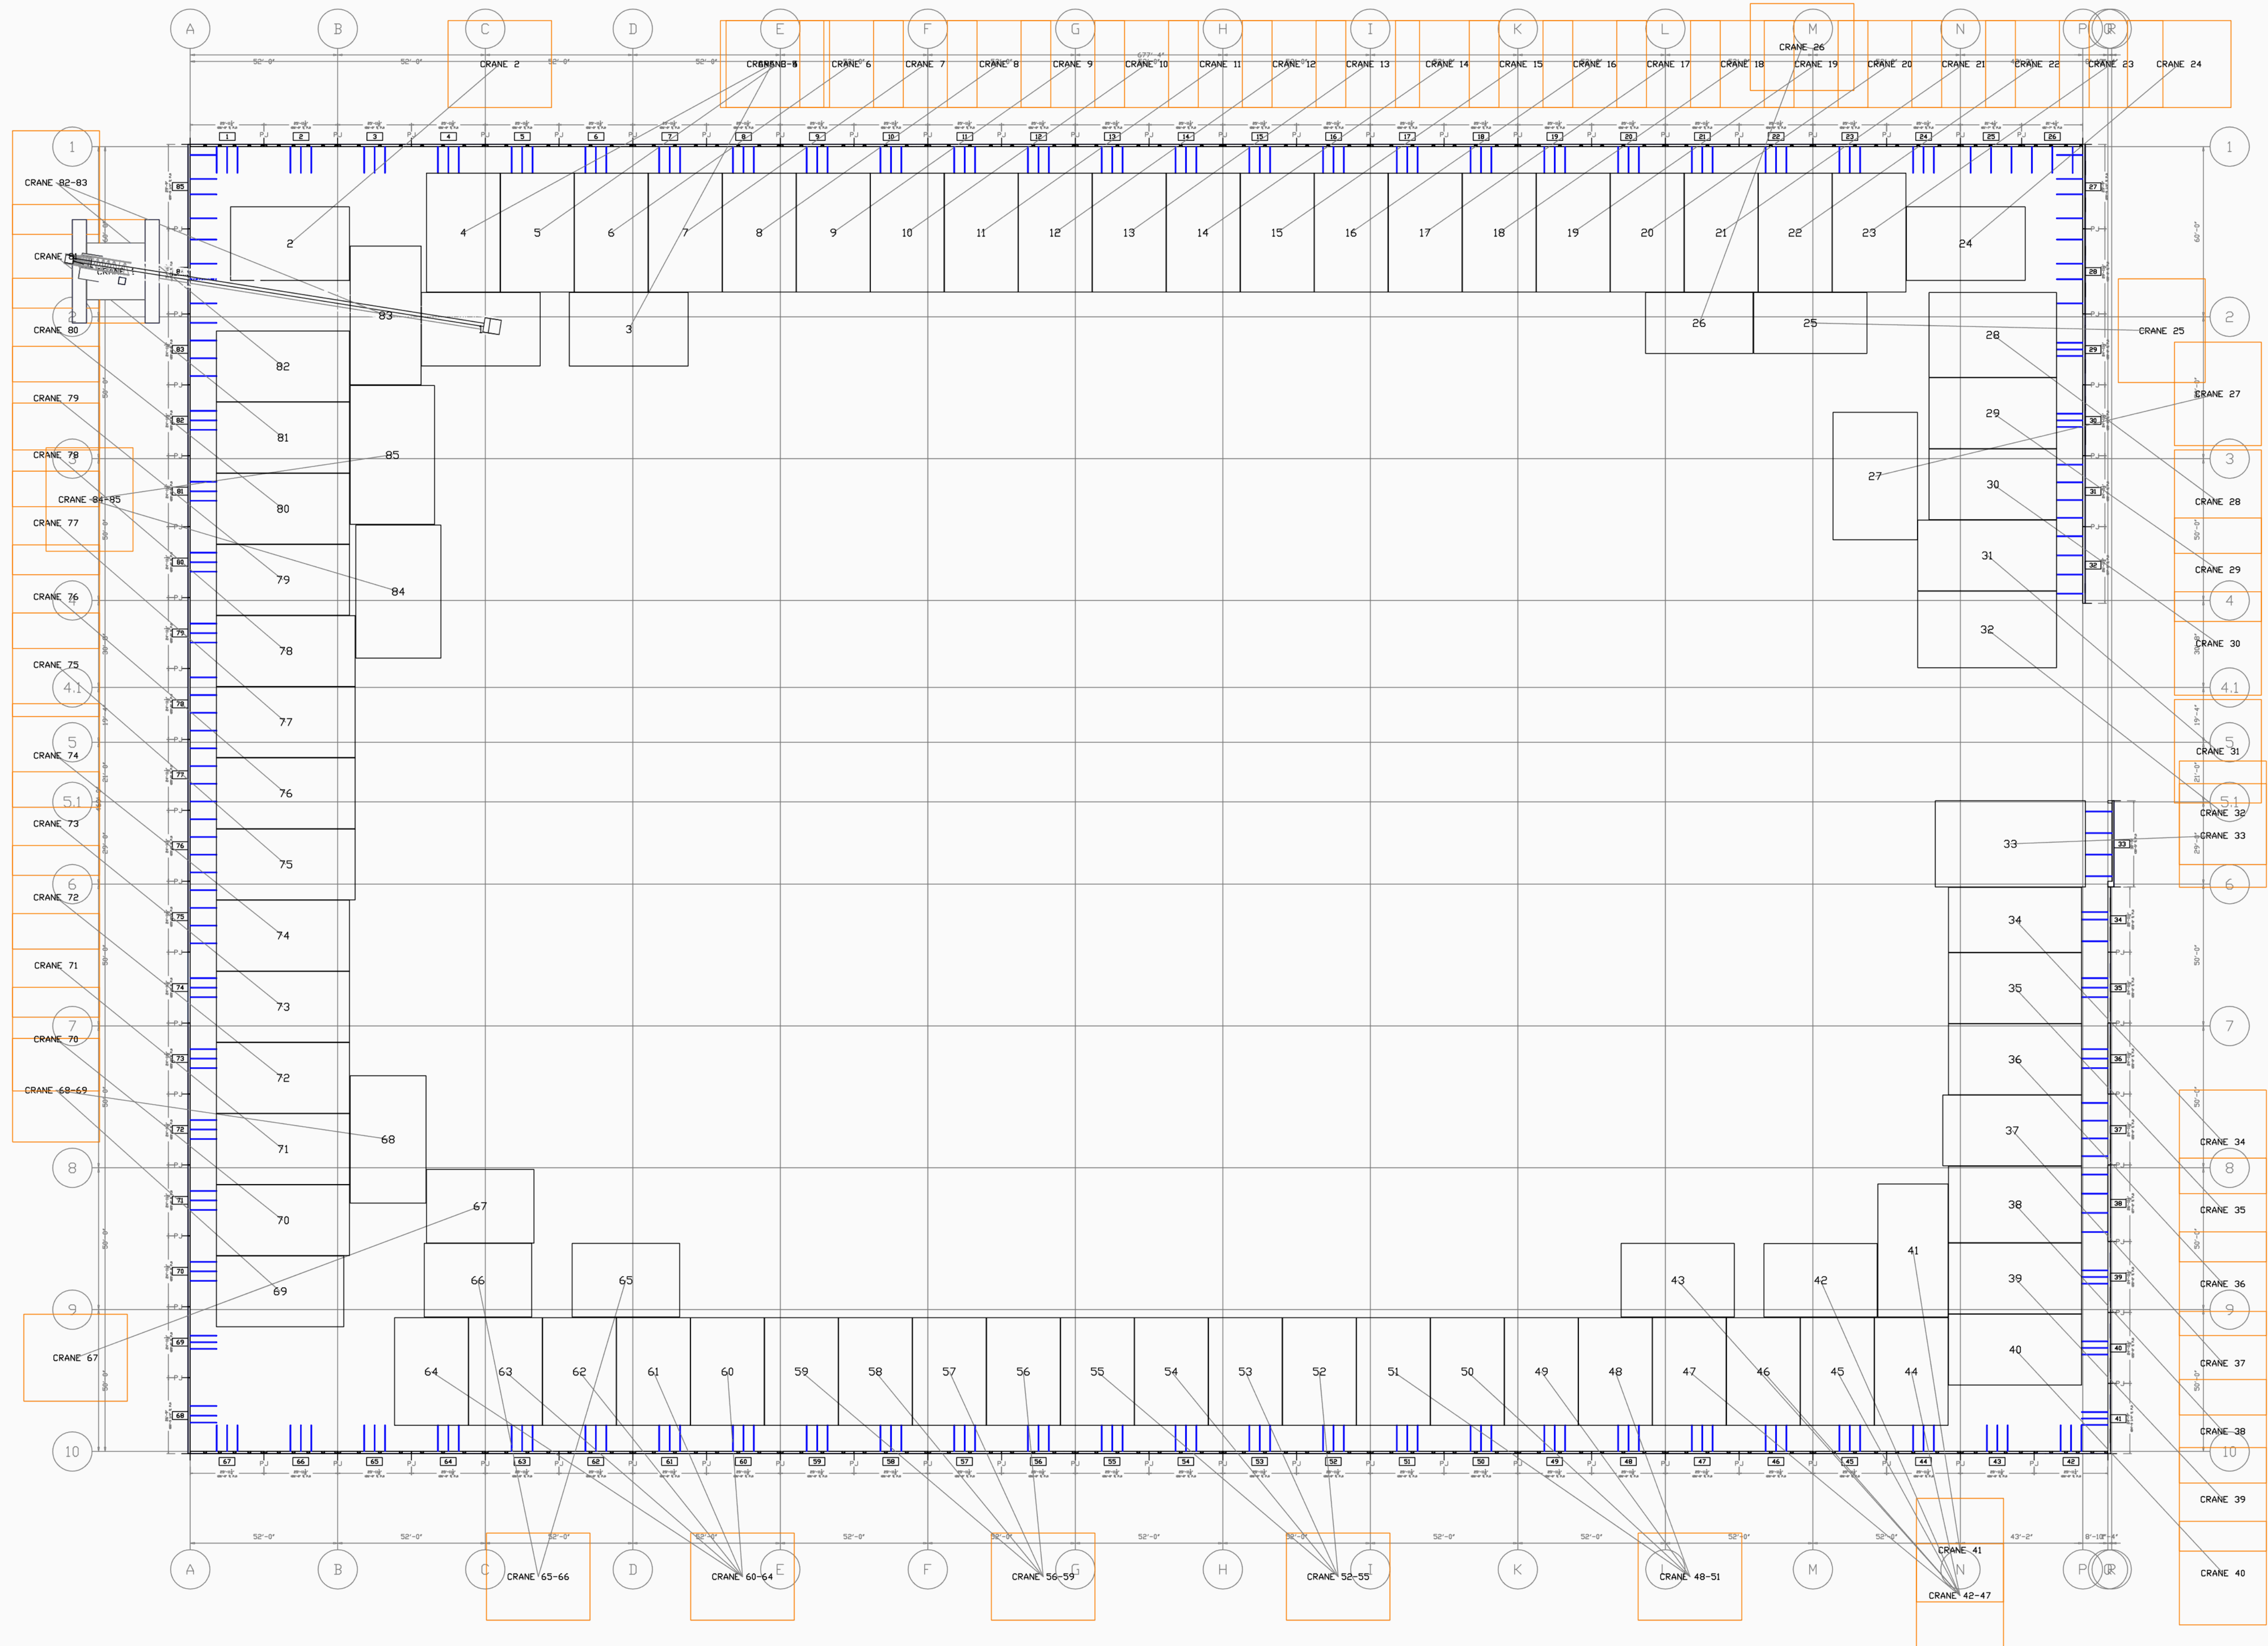


PICK PLAN SCALE: 1" = 30'-0"

SAFETY: every crane station's tracks or outriggers stand fully on the poured slab inside the closure strip, or fully outside the wall clearance -- never on the slab edge or the closure strip. Check each station's footprint against the slab edge before any lift.

REV	DESCRIPTION	DATE
0	FIRST ISSUE	2026-10-17

NOTES

The standing panels seen from the lower right of the site plan, above. Colours only tell neighbours apart. Not to scale: dimensions are on the plans and elevations.

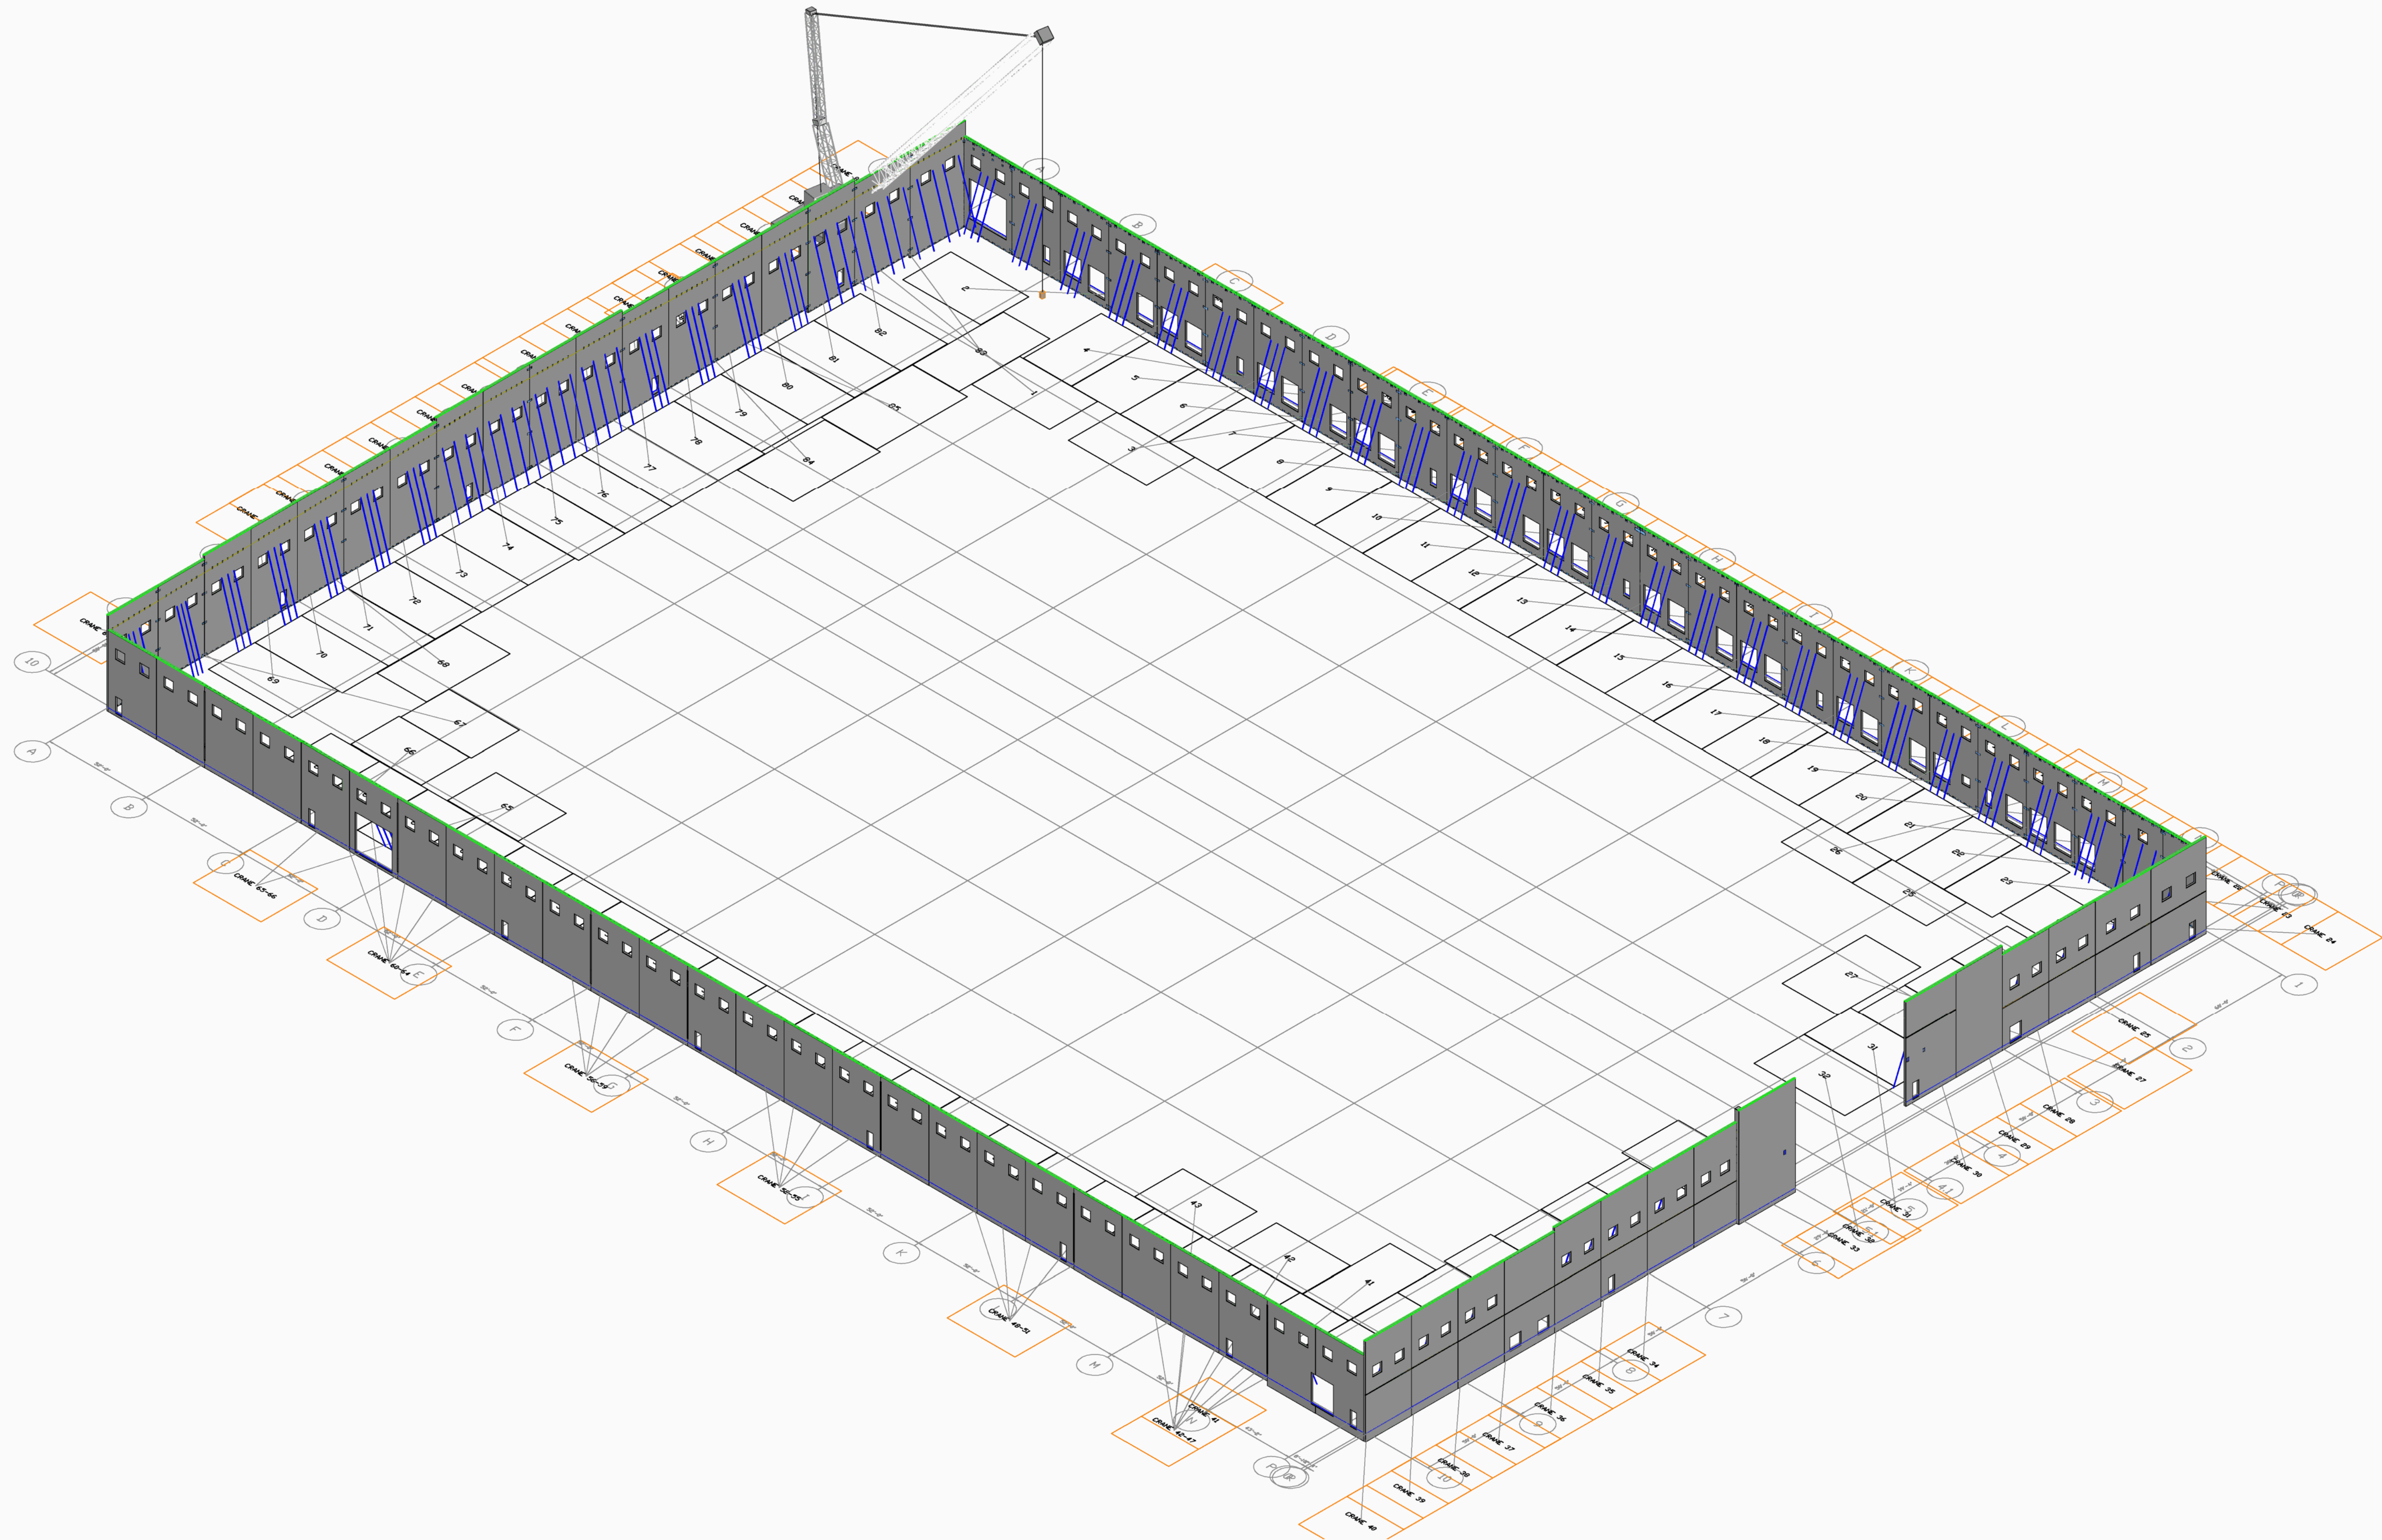

ISOMETRIC -- the building seen from the lower right of the site plan, above NOT TO SCALE
CRANE SHOWN: MANITOWOC MLC650 -- at the approved pick plan's first station

SHEET TITLE
**ISOMETRIC
VIEW**

SCALE	DATE
NTS	2026-10-17


SHEET SIZE: ARCH D 24 x 36
Scales apply at this size only.

REV	DESCRIPTION	DATE
0	FIRST ISSUE	2026-10-17


NOTES

Boxed numbers: panel numbers, the same as on each panel's sheet.
Colours only tell neighbours apart.
T/PANEL EL.: top of panel above the finish floor (0'-0").

Two numbers at one place: a corner return seen end-on, or a panel set back behind the face, shares that spot.

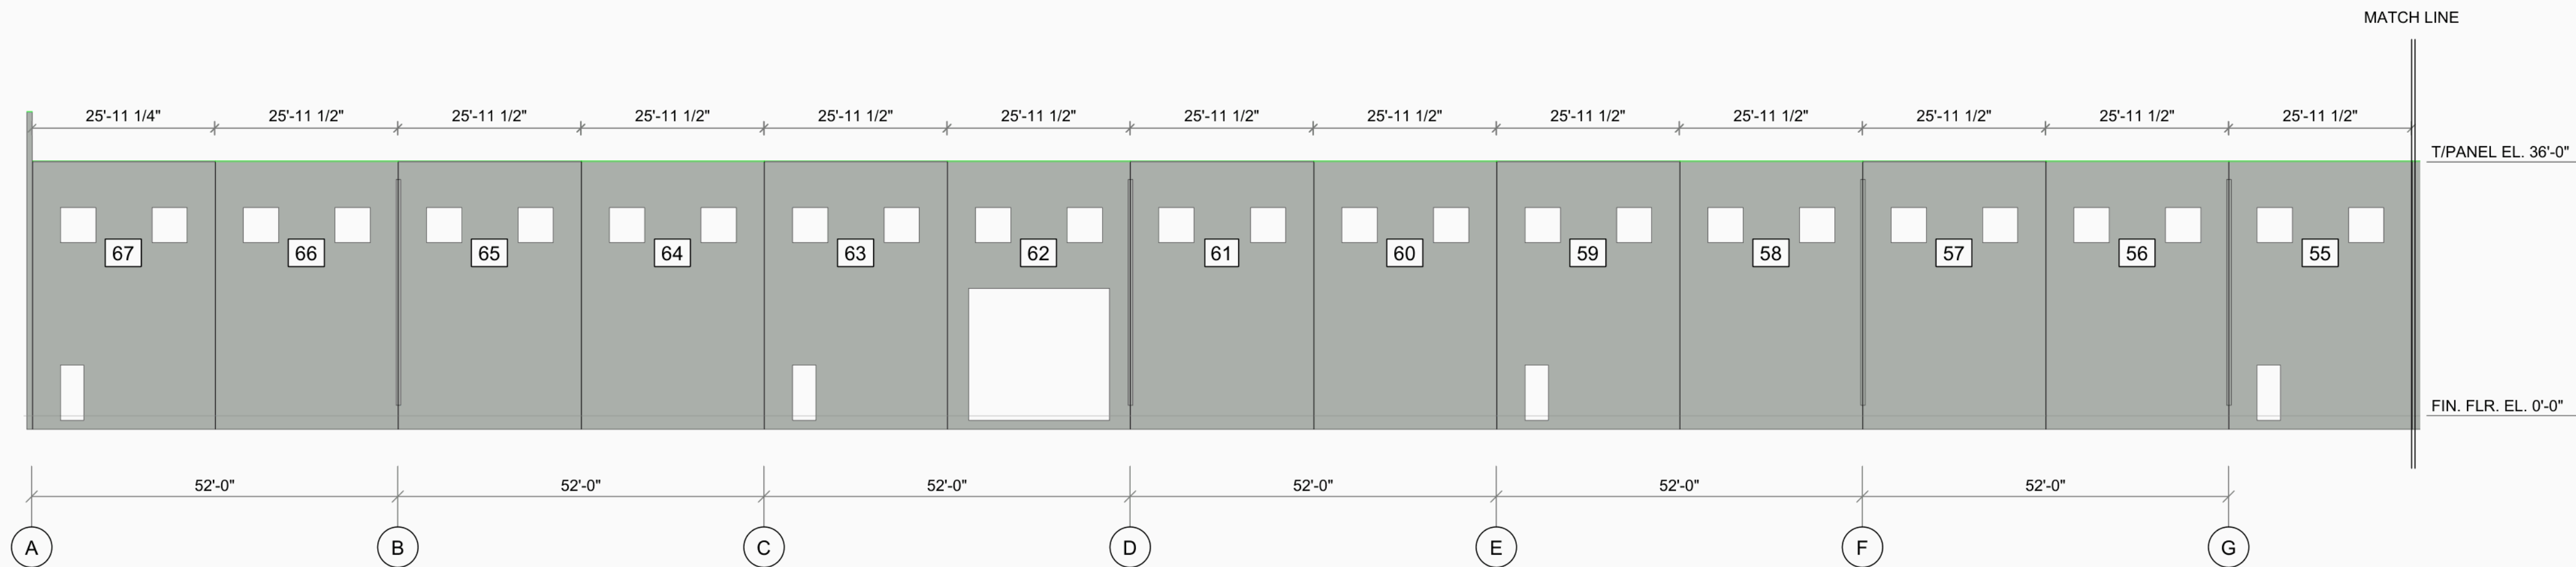

FRONT ELEVATION (seen from the bottom of the site plan) -- 1 of 2, continues below SCALE: 1/16" = 1'-0"

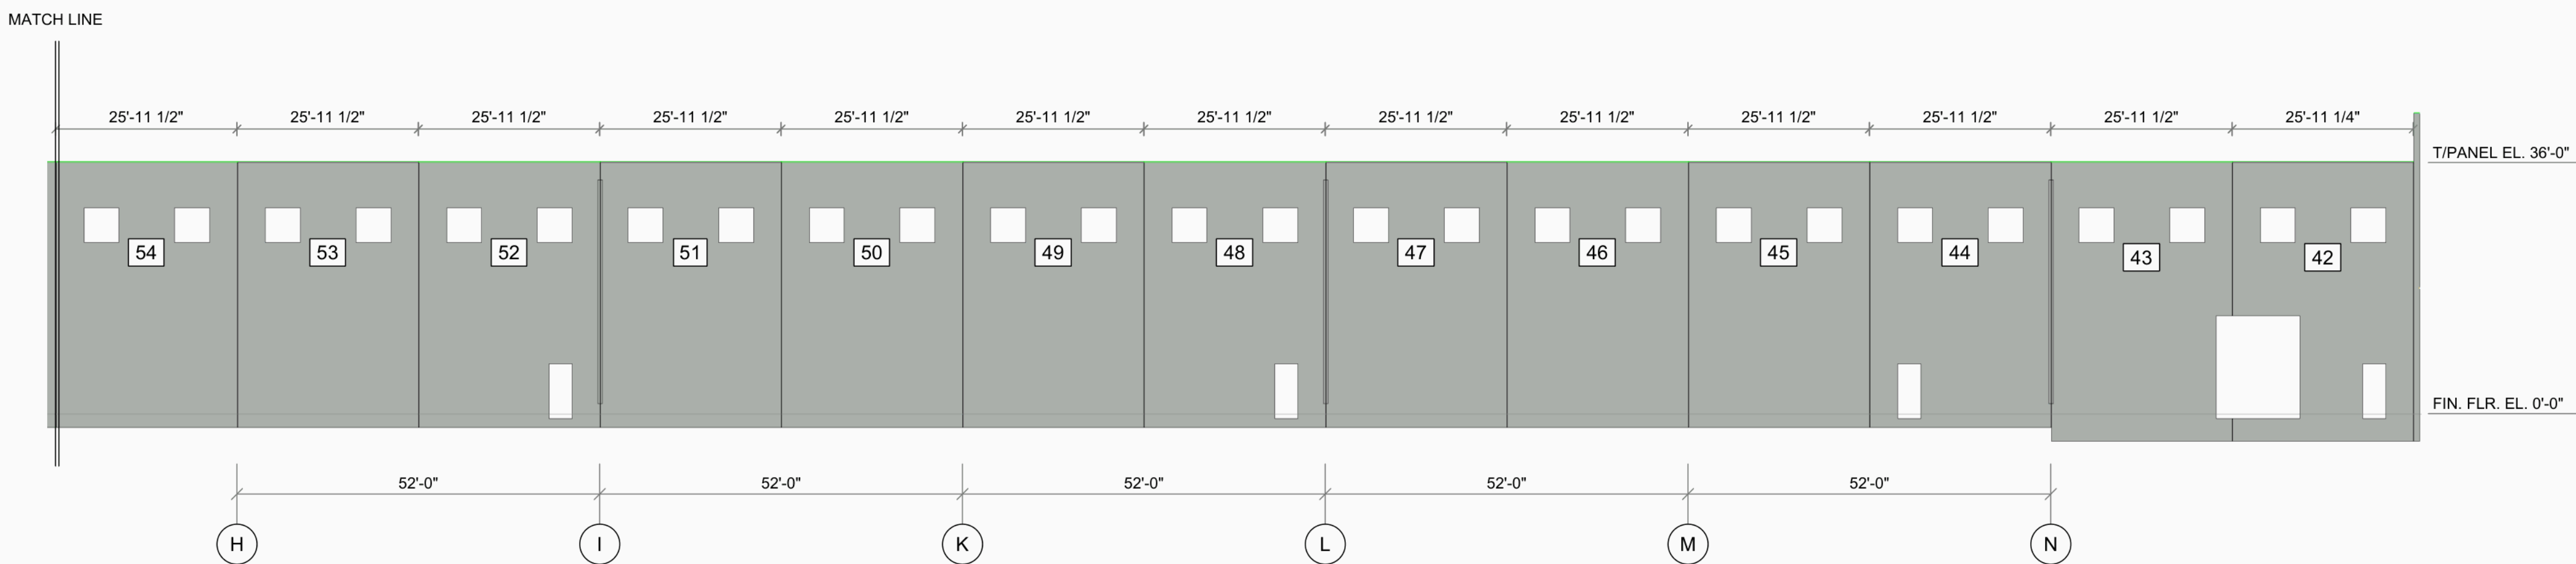

FRONT ELEVATION (seen from the bottom of the site plan) -- 2 of 2 OVERALL 677'-4" SCALE: 1/16" = 1'-0"

SHEET TITLE

FRONT
ELEVATION

SCALE	DATE
1/16" = 1'-0"	2026-10-17

SHEET SIZE: ARCH D 24 x 36
Scales apply at this size only.

SHEET

CV2.1

ConstructiVision

BY ANY MEANS NECESSARY

TILT-UP PANEL DRAWINGS

PROJECT

WATERFALL

SITE DRAWING Watersite1-TU.dwg

REV	DESCRIPTION	DATE
0	FIRST ISSUE	2026-10-17

NOTES

Boxed numbers: panel numbers, the same as on each panel's sheet.
Colours only tell neighbours apart.
T/PANEL EL.: top of panel above the finish floor (0'-0").

Two numbers at one place: a corner return seen end-on, or a panel set back behind the face, shares that spot.

SHEET TITLE

REAR ELEVATION


SCALE	DATE
1/16" = 1'-0"	2026-10-17

SHEET SIZE: ARCH D 24 x 36


Scales apply at this size only.

SHEET

CV2.2

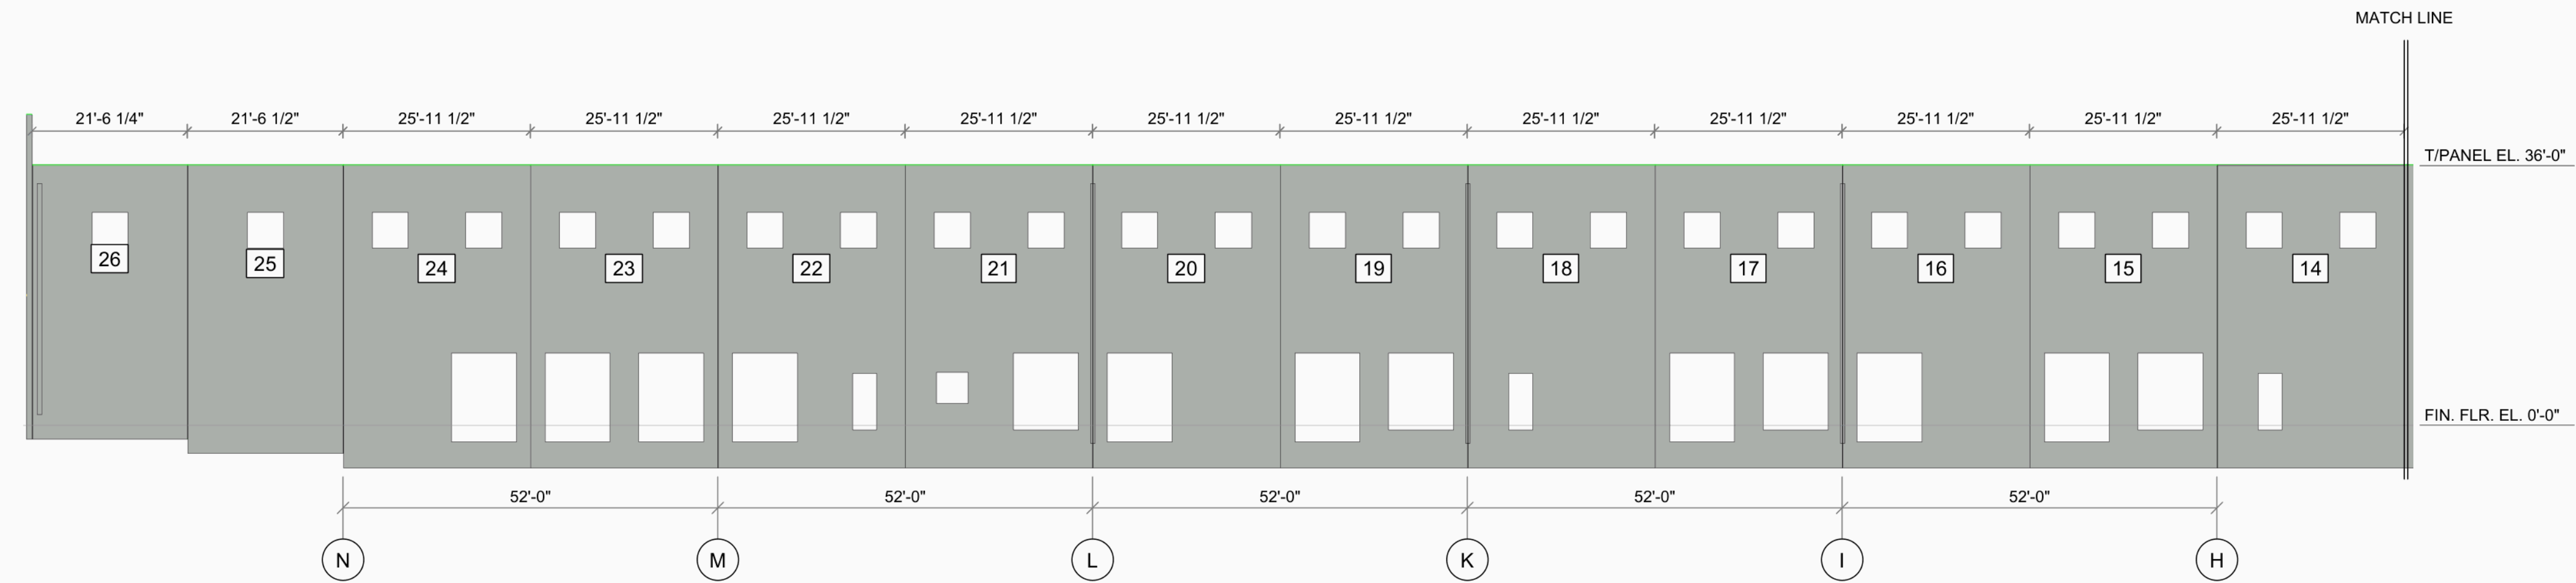

REAR ELEVATION (seen from the top of the site plan) -- 1 of 2, continues below SCALE: 1/16" = 1'-0"

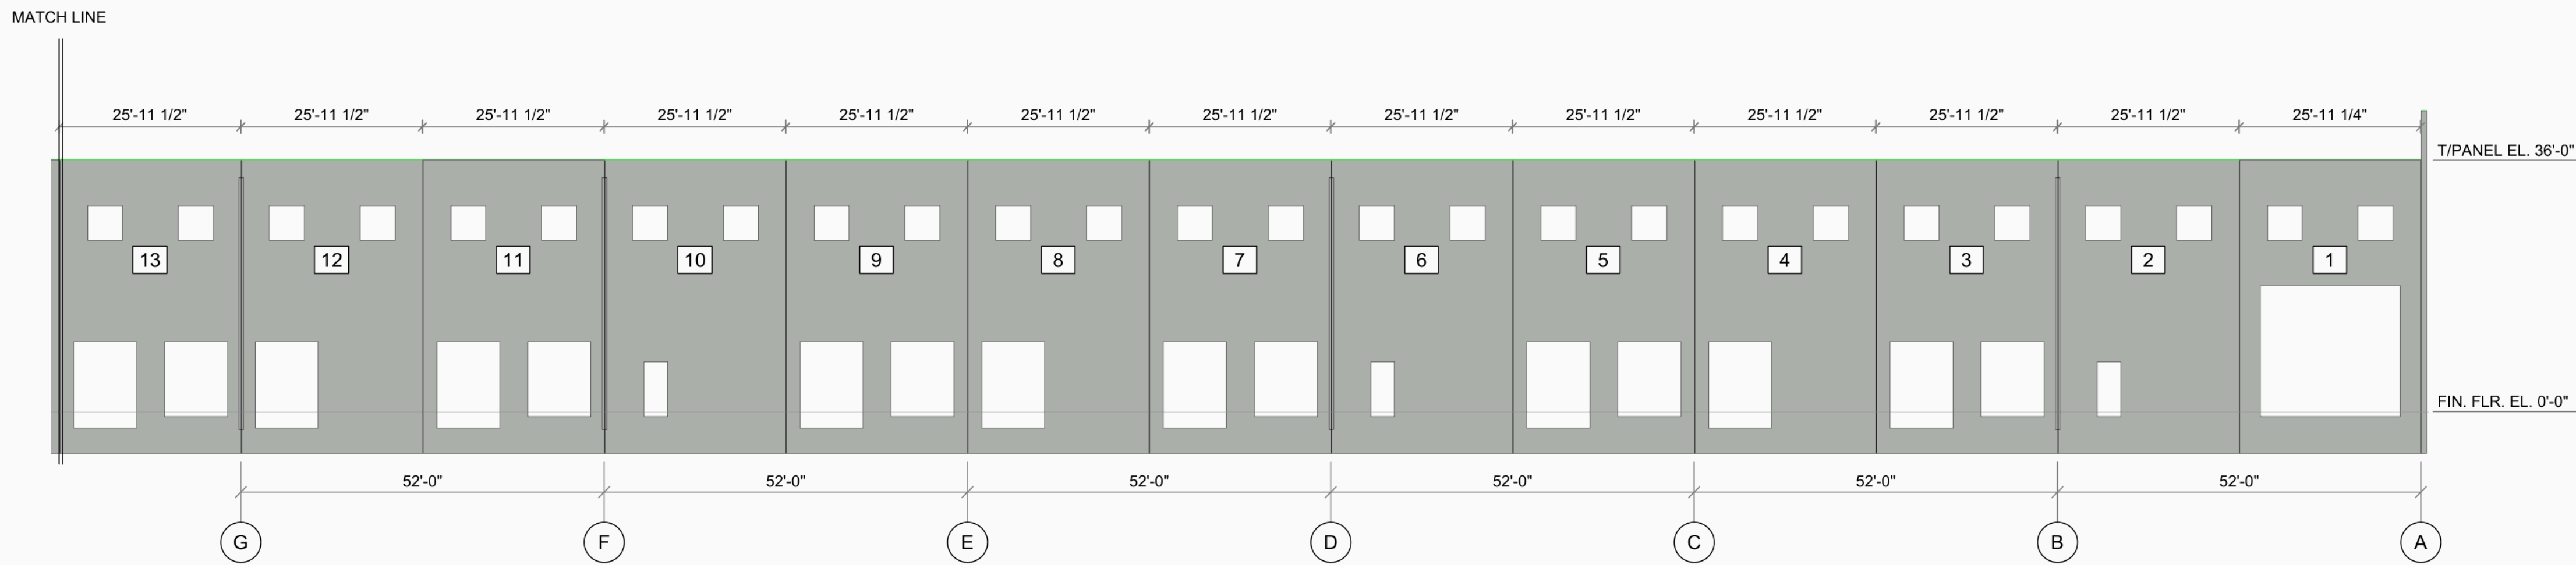


REAR ELEVATION (seen from the top of the site plan) -- 2 of 2 OVERALL 677'-4" SCALE: 1/16" = 1'-0"

REV	DESCRIPTION	DATE
0	FIRST ISSUE	2026-10-17


NOTES

Boxed numbers: panel numbers, the same as on each panel's sheet.
Colours only tell neighbours apart.
T/PANEL EL.: top of panel above the finish floor (0'-0").

Two numbers at one place: a corner return seen end-on, or a panel set back behind the face, shares that spot.

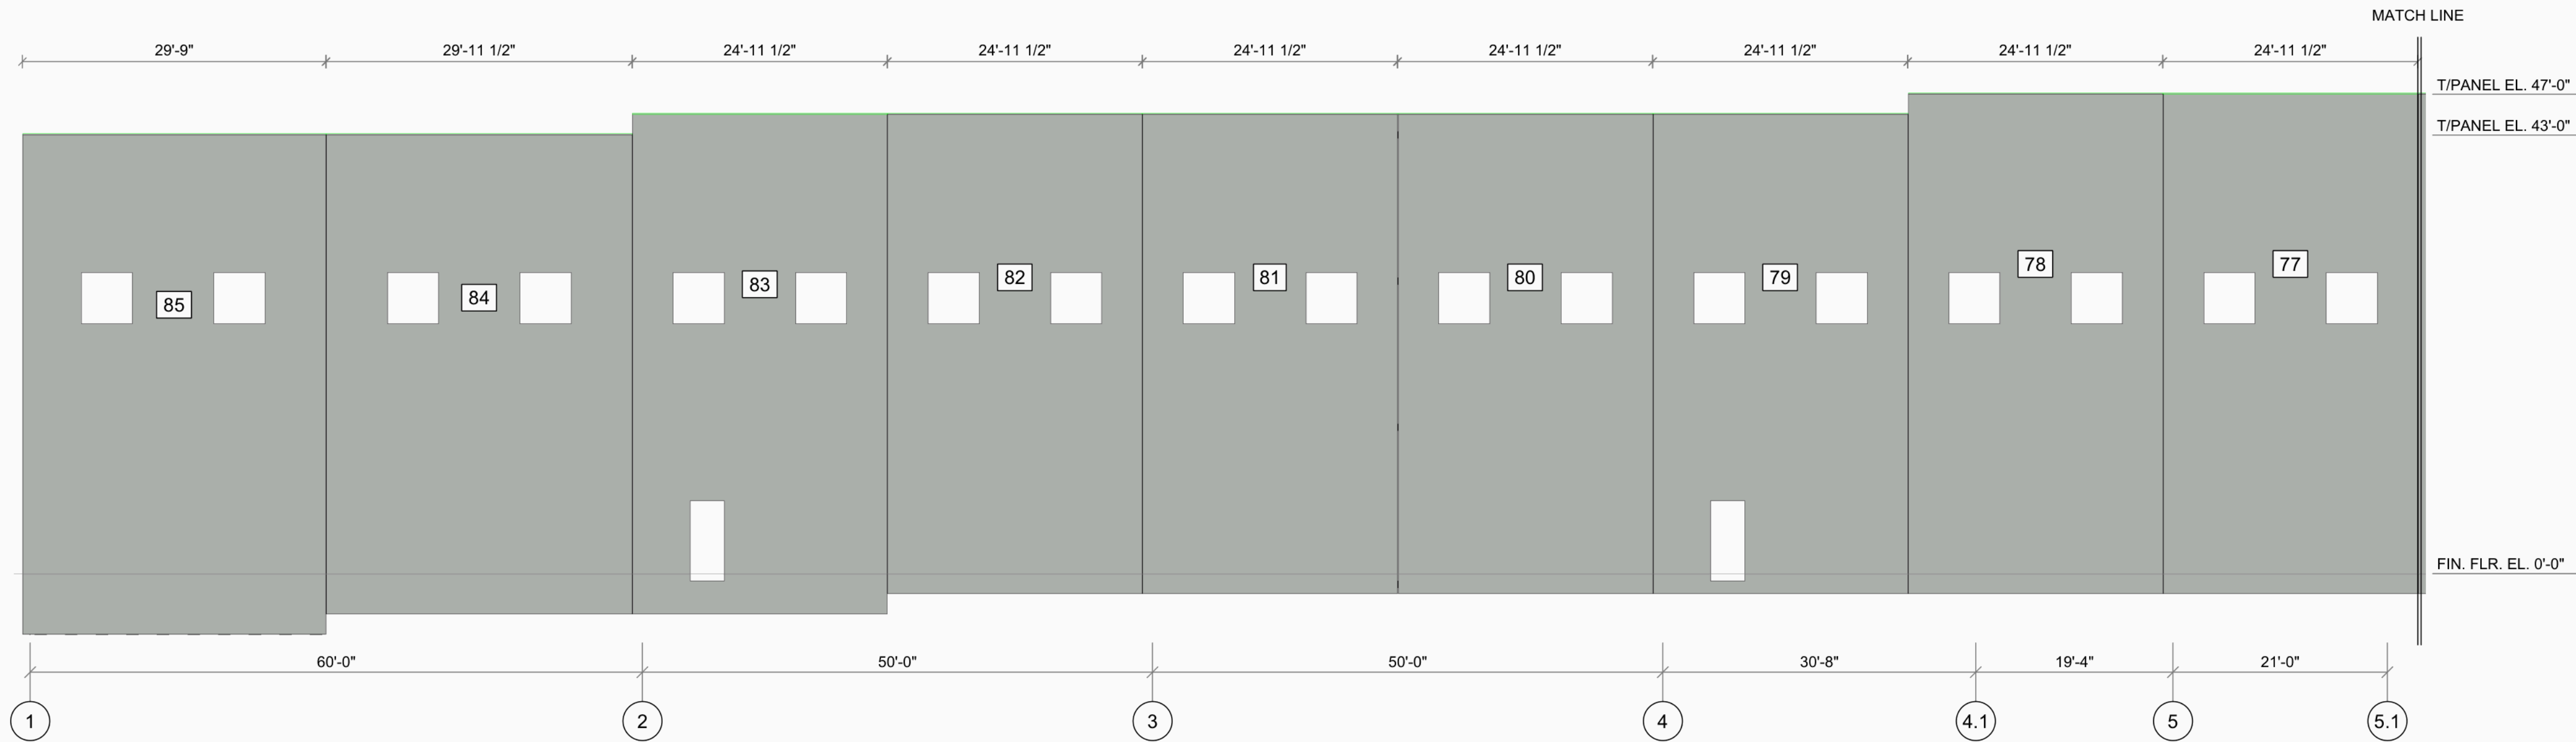

LEFT ELEVATION (seen from the left of the site plan) -- 1 of 2, continues below SCALE: 3/32" = 1'-0"

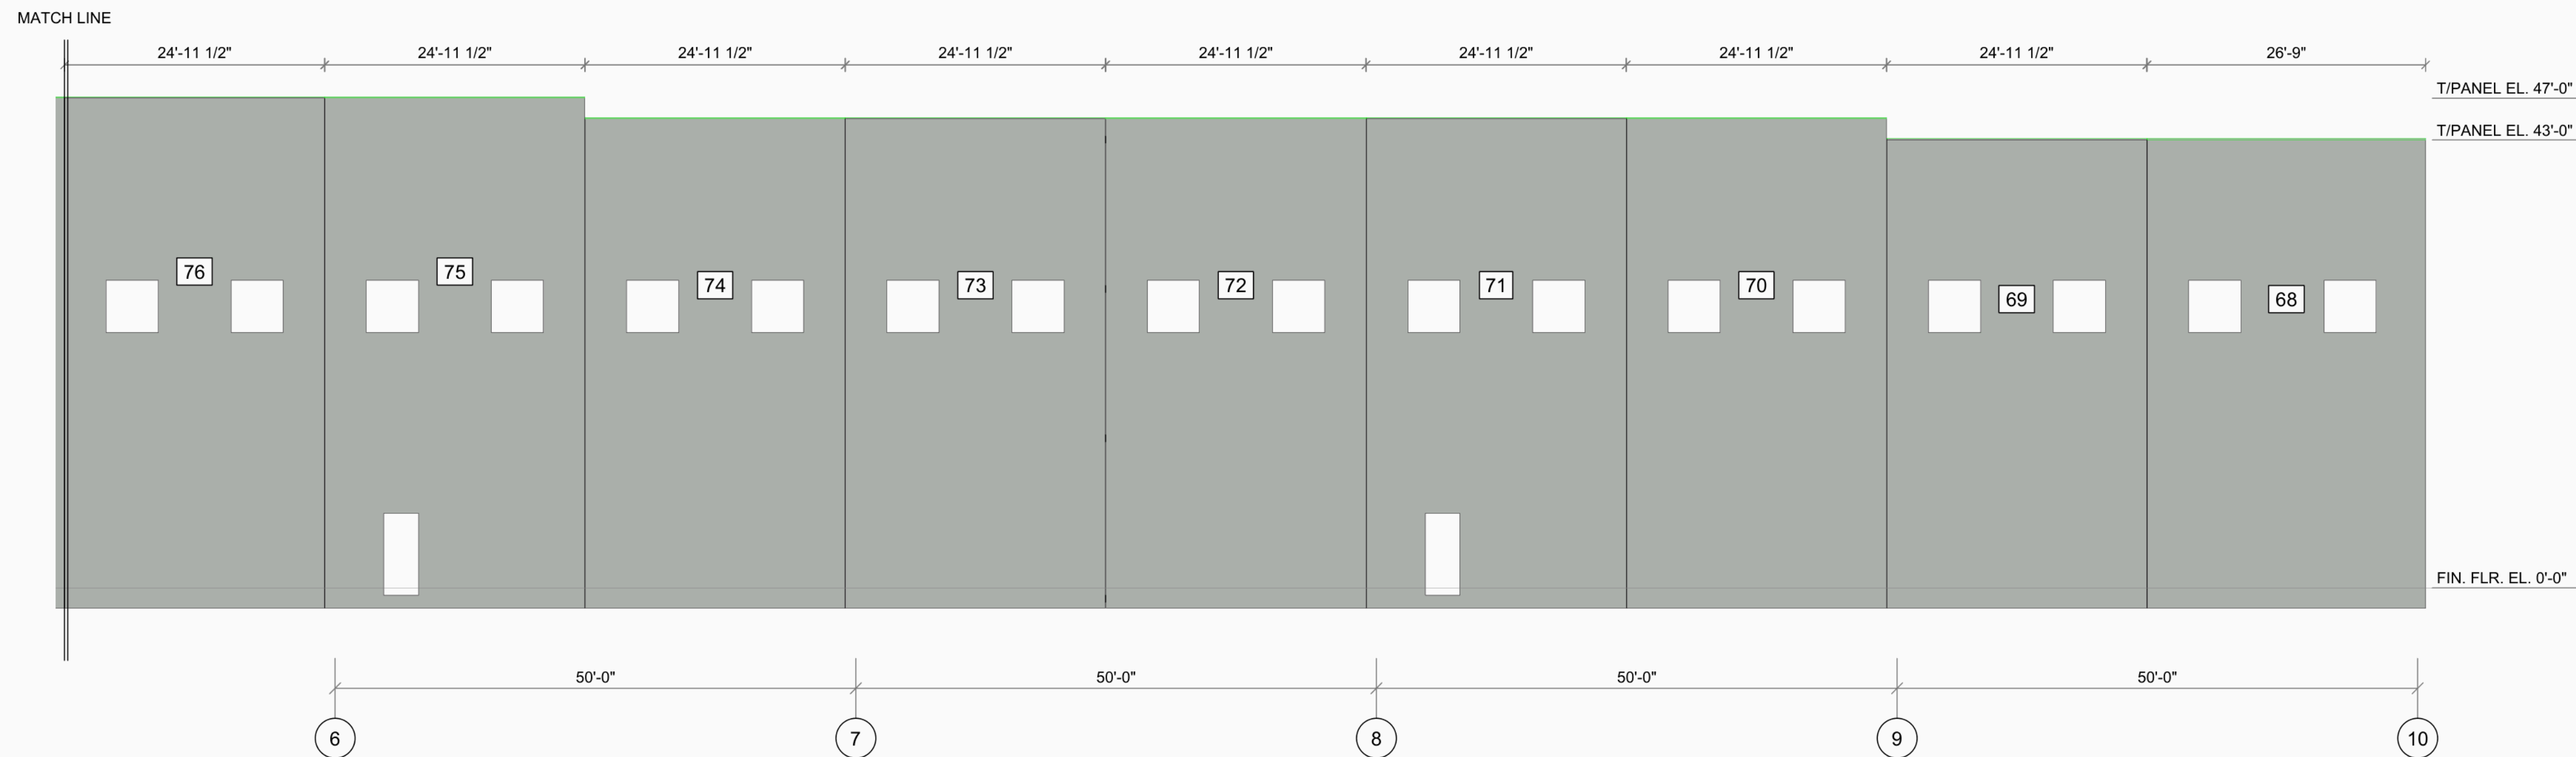

LEFT ELEVATION (seen from the left of the site plan) -- 2 of 2 OVERALL 460'-0" SCALE: 3/32" = 1'-0"

SHEET TITLE

LEFT
ELEVATION

SCALE	DATE
3/32" = 1'-0"	2026-10-17

SHEET SIZE: ARCH D 24 x 36
Scales apply at this size only.

SHEET


CV2.3

REV	DESCRIPTION	DATE
0	FIRST ISSUE	2026-10-17


NOTES

Boxed numbers: panel numbers,
the same as on each panel's sheet.
Colours only tell neighbours apart.
T/PANEL EL.: top of panel above
the finish floor (0'-0").

Two numbers at one place: a
corner return seen end-on, or a
panel set back behind the face,
shares that spot.

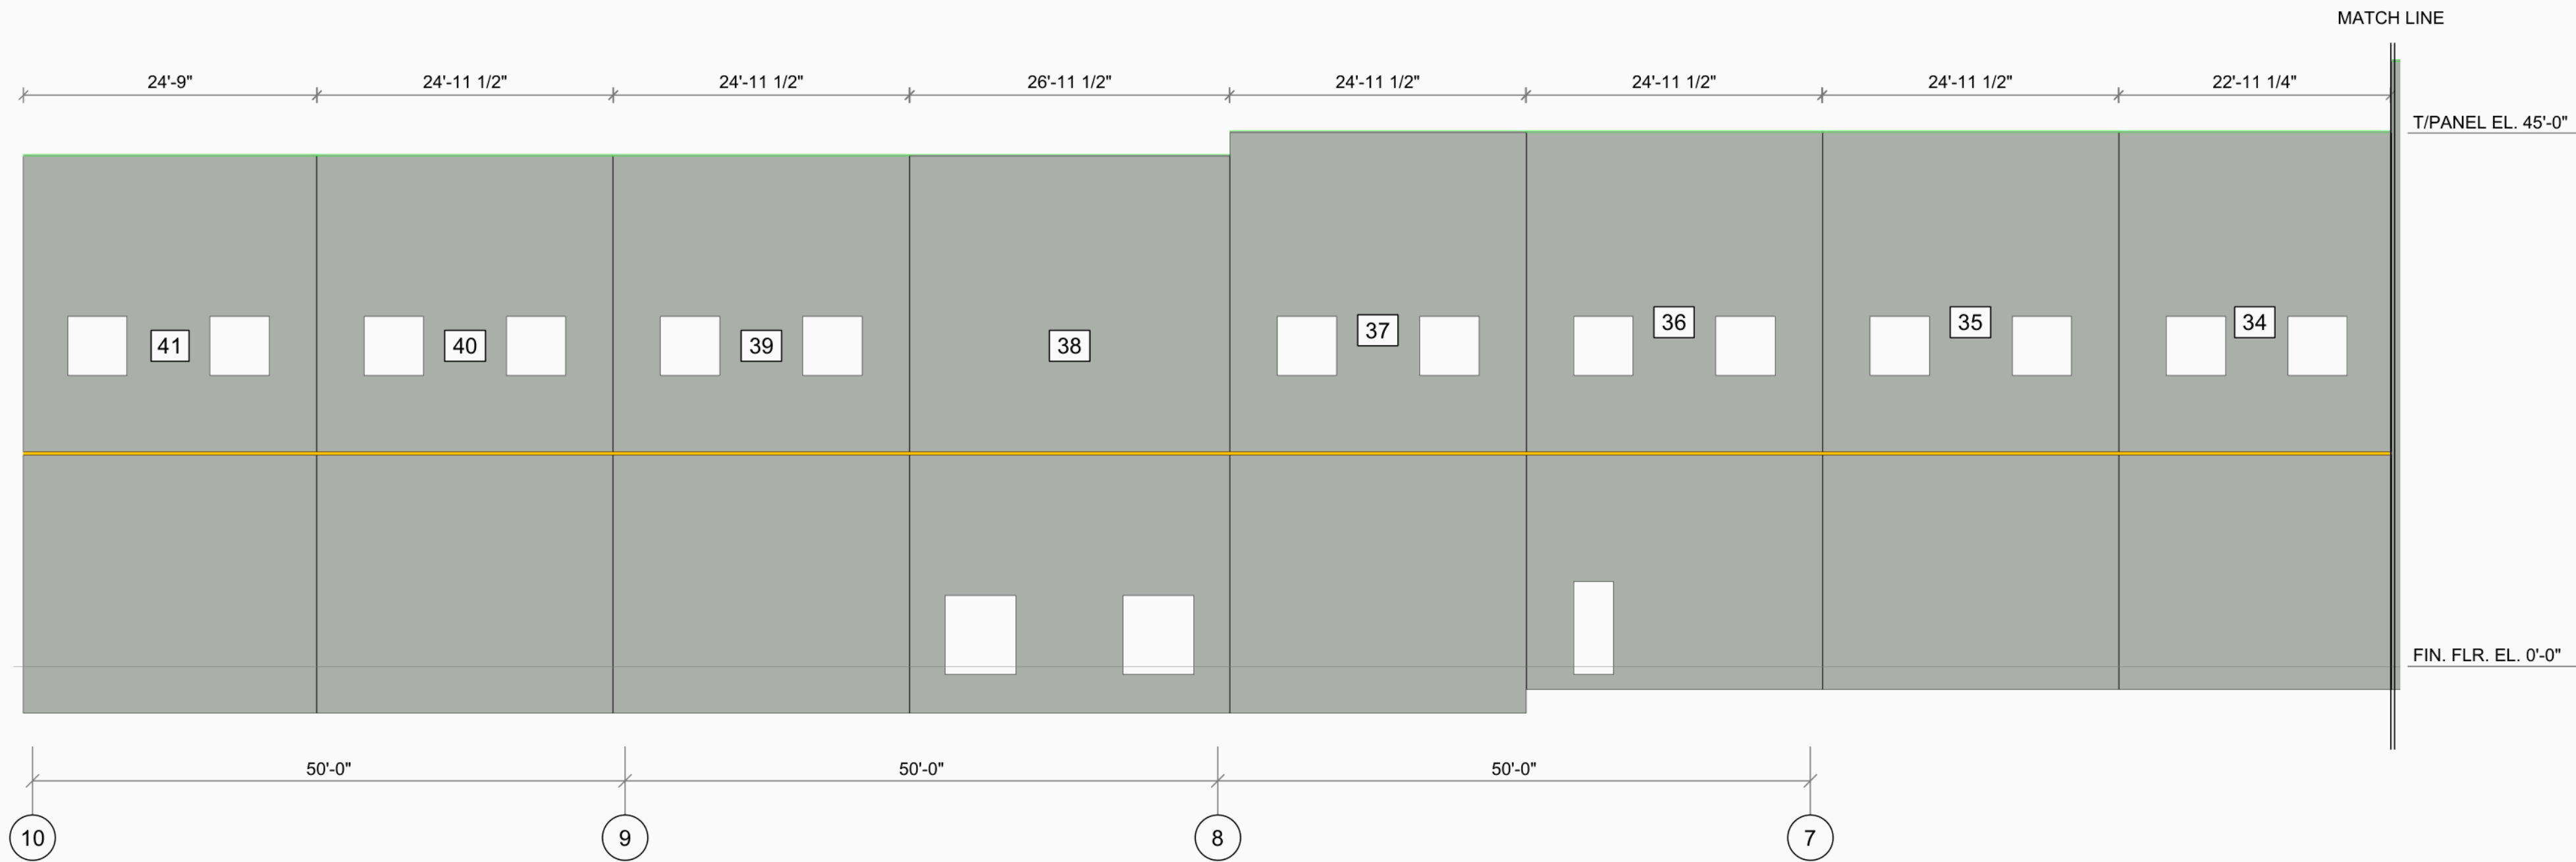

RIGHT ELEVATION (seen from the right of the site plan) -- 1 of 2, continues below SCALE: 3/32" = 1'-0"

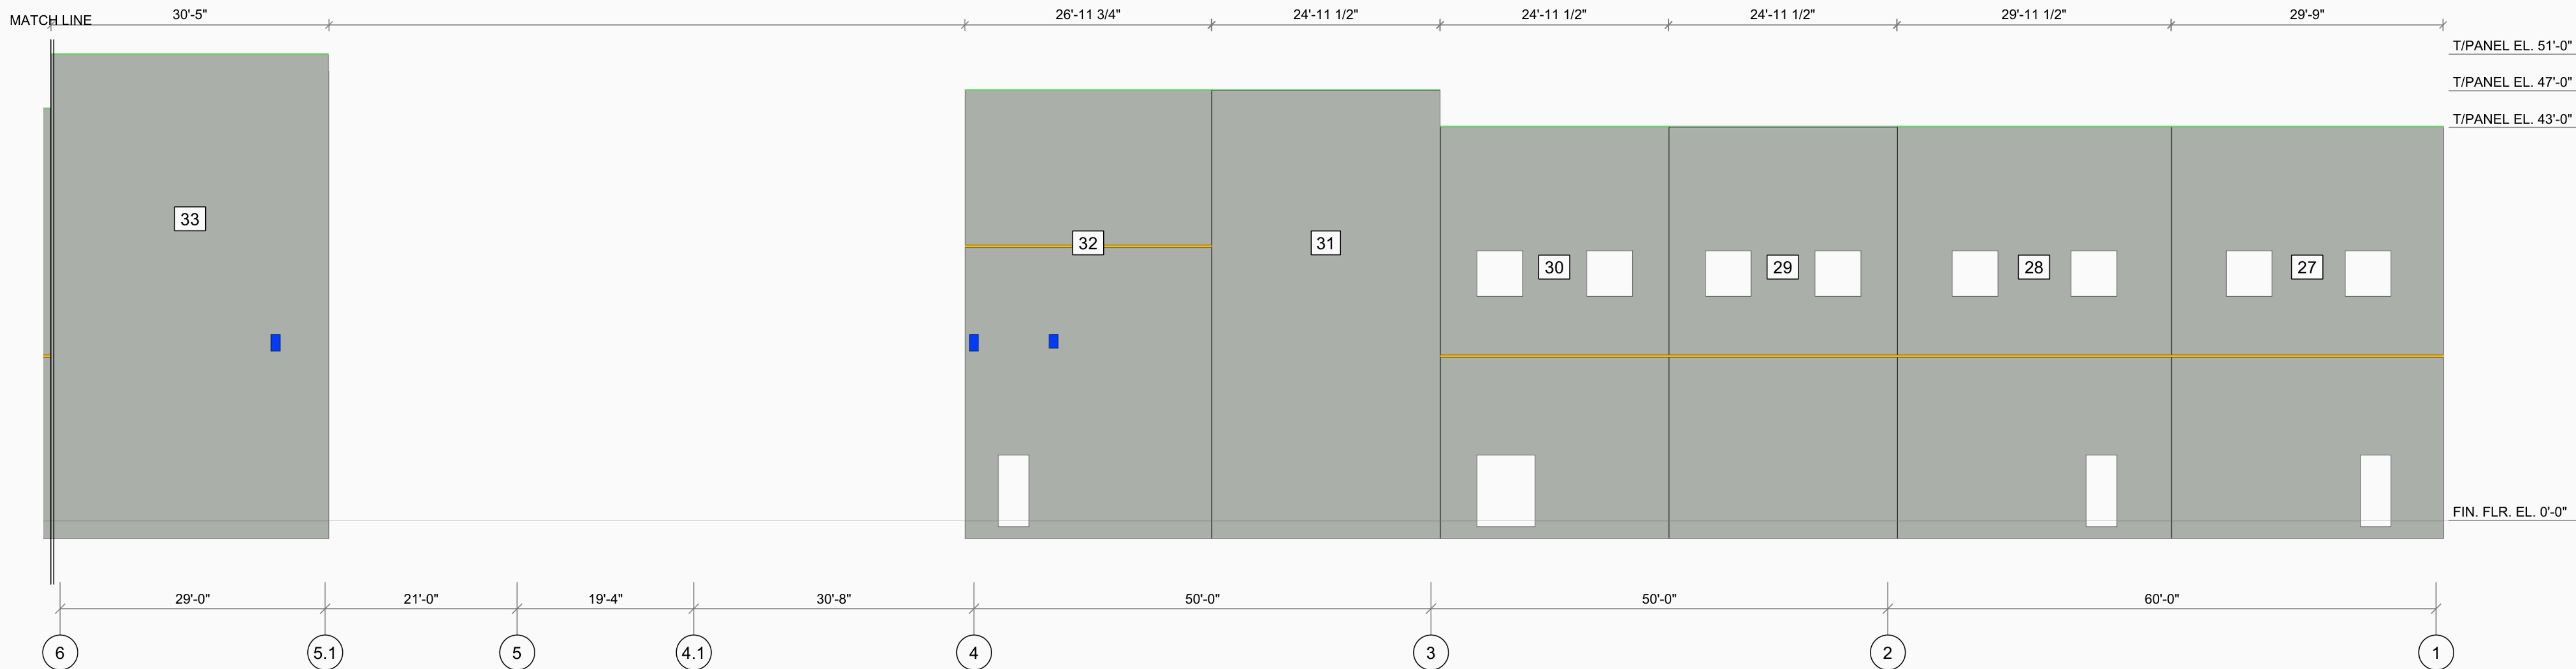

RIGHT ELEVATION (seen from the right of the site plan) -- 2 of 2 OVERALL 460'-0" SCALE: 3/32" = 1'-0"

SHEET TITLE

RIGHT
ELEVATION

SCALE

3/32" = 1'-0"

DATE

2026-10-17

SHEET SIZE: ARCH D 24 x 36

Scales apply at this size only.

SHEET

CV2.4

REV	DESCRIPTION	DATE
0	FIRST ISSUE	2026-10-17

NOTES

Panels as cast on the slab, each
with its panel number.
85 panels.

SHEET TITLE

**CONSTRUCTION
LAYOUT**

SCALE

1" = 30'-0"

DATE

2026-10-17

SHEET SIZE: ARCH D 24 x 36
Scales apply at this size only.

SHEET

CV1.1

