


PROJECT
SEGALE PROPERTIES
P152
SITE DRAWING
SegalP15site 1-TU.dwg

REV	DESCRIPTION	DATE
0	FIRST ISSUE	2026-10-18

NOTES

Boxed numbers: panel numbers,
outside each panel's wall.
Grid, walls, slab and dimensions
are the site's own.

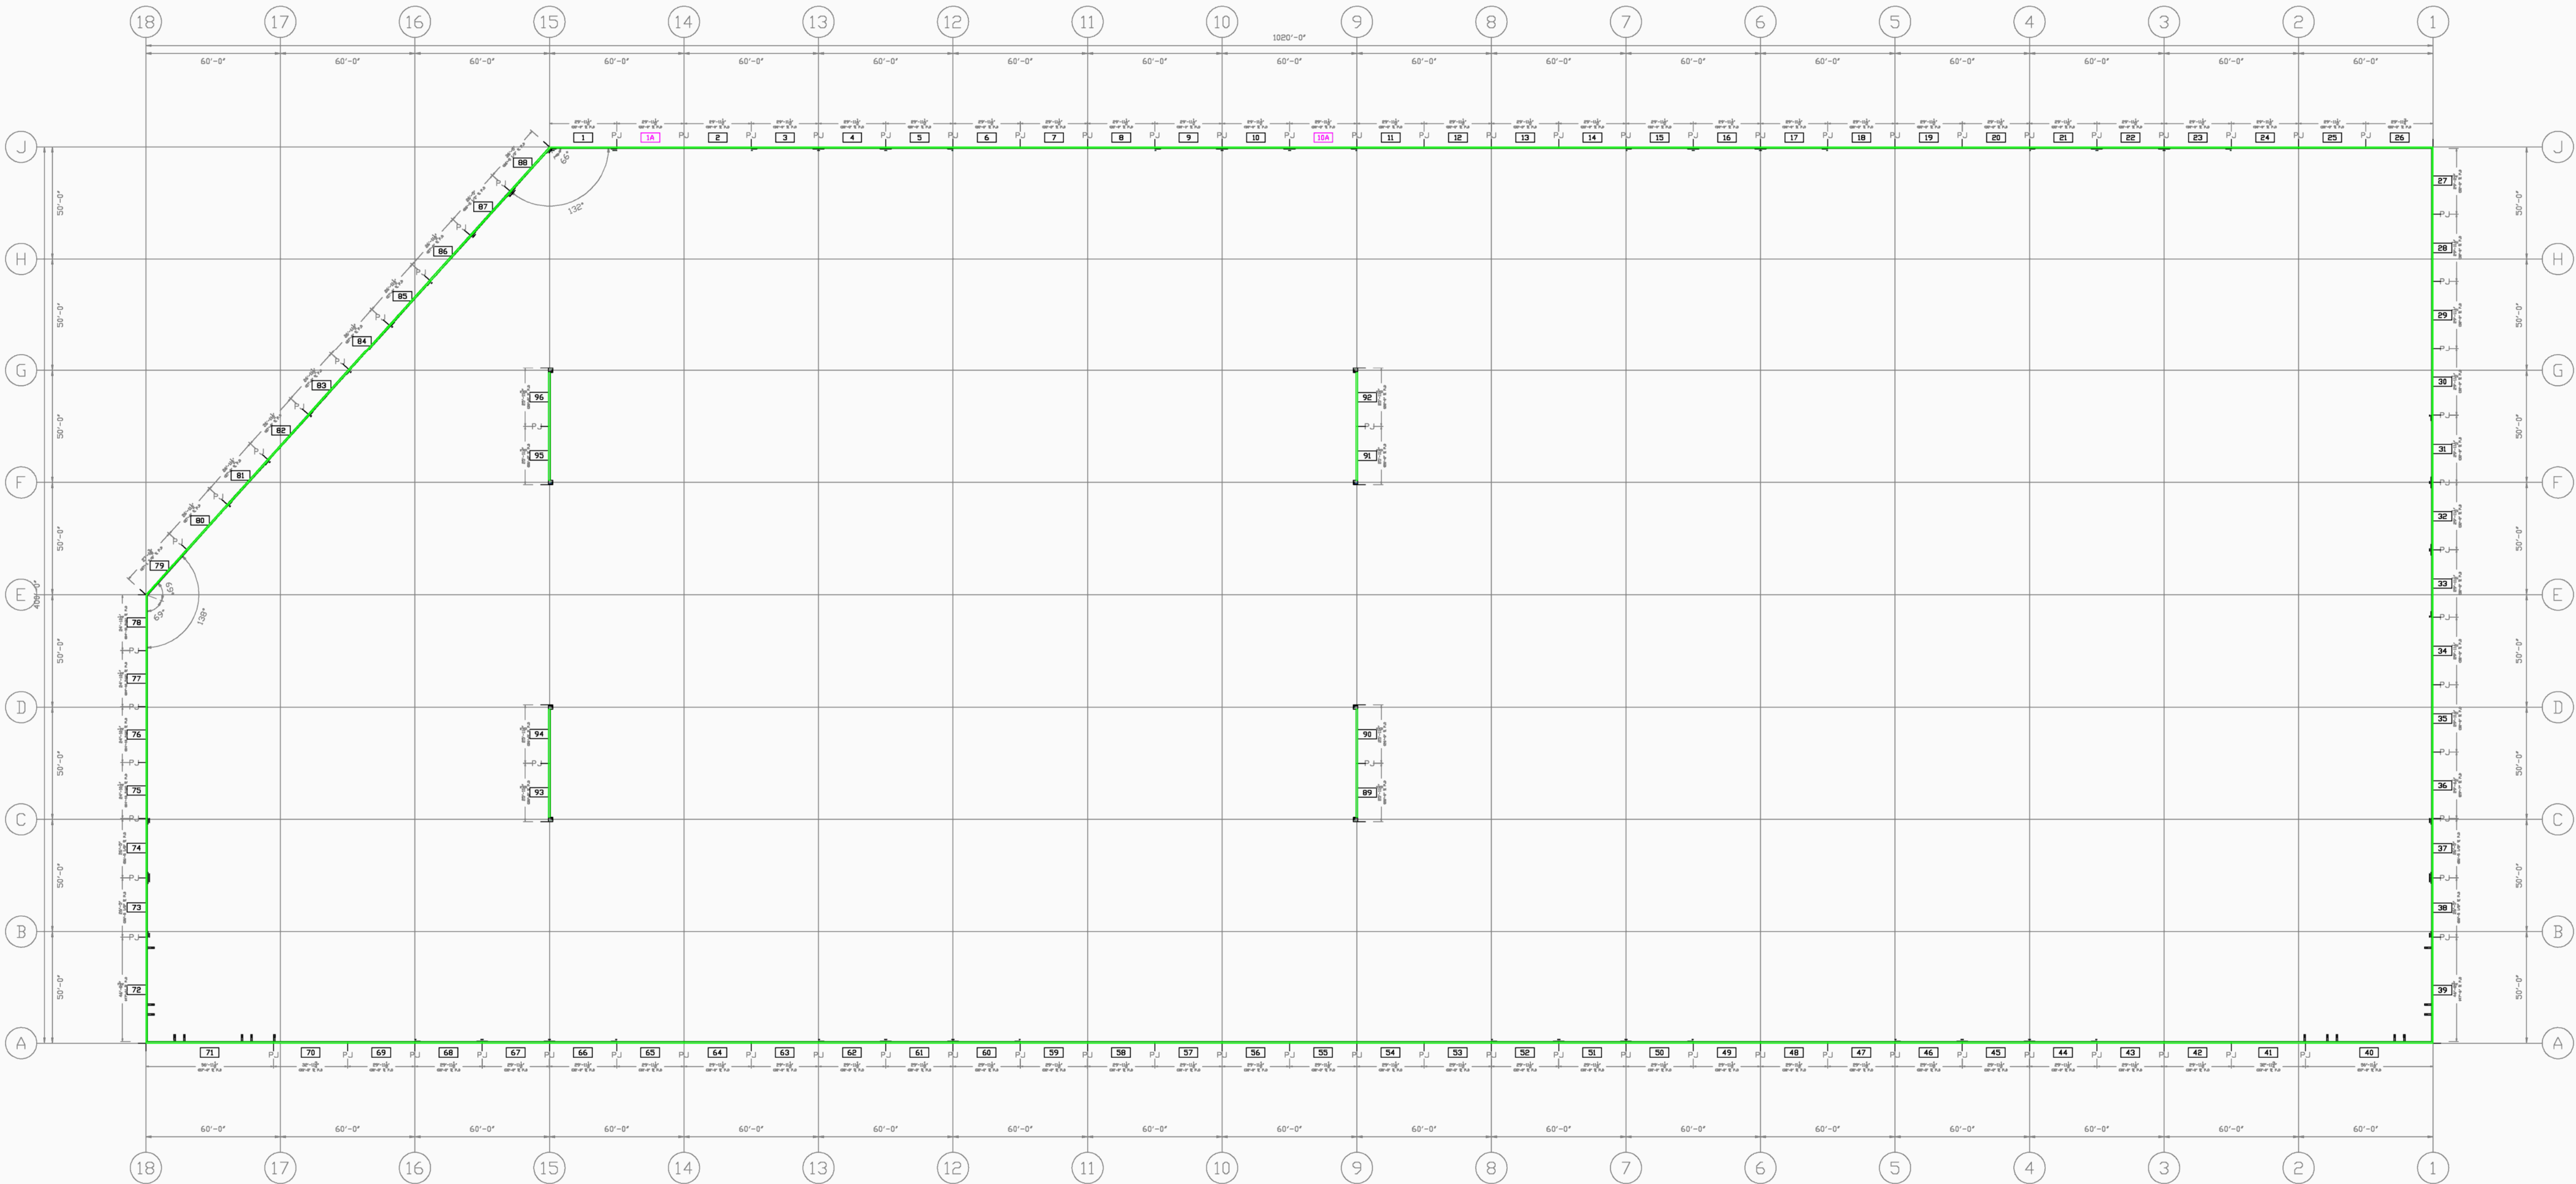

SHEET TITLE
SITE PLAN

SCALE	DATE
1" = 40'-0"	2026-10-18

SHEET SIZE: ARCH D 24 x 36
Scales apply at this size only.


SHEET

CV1.0

REV	DESCRIPTION	DATE
0	FIRST ISSUE	2026-10-18

NOTES

Crane stations and pick paths
from Pick and Place. SAFETY: see
the note under the plan.

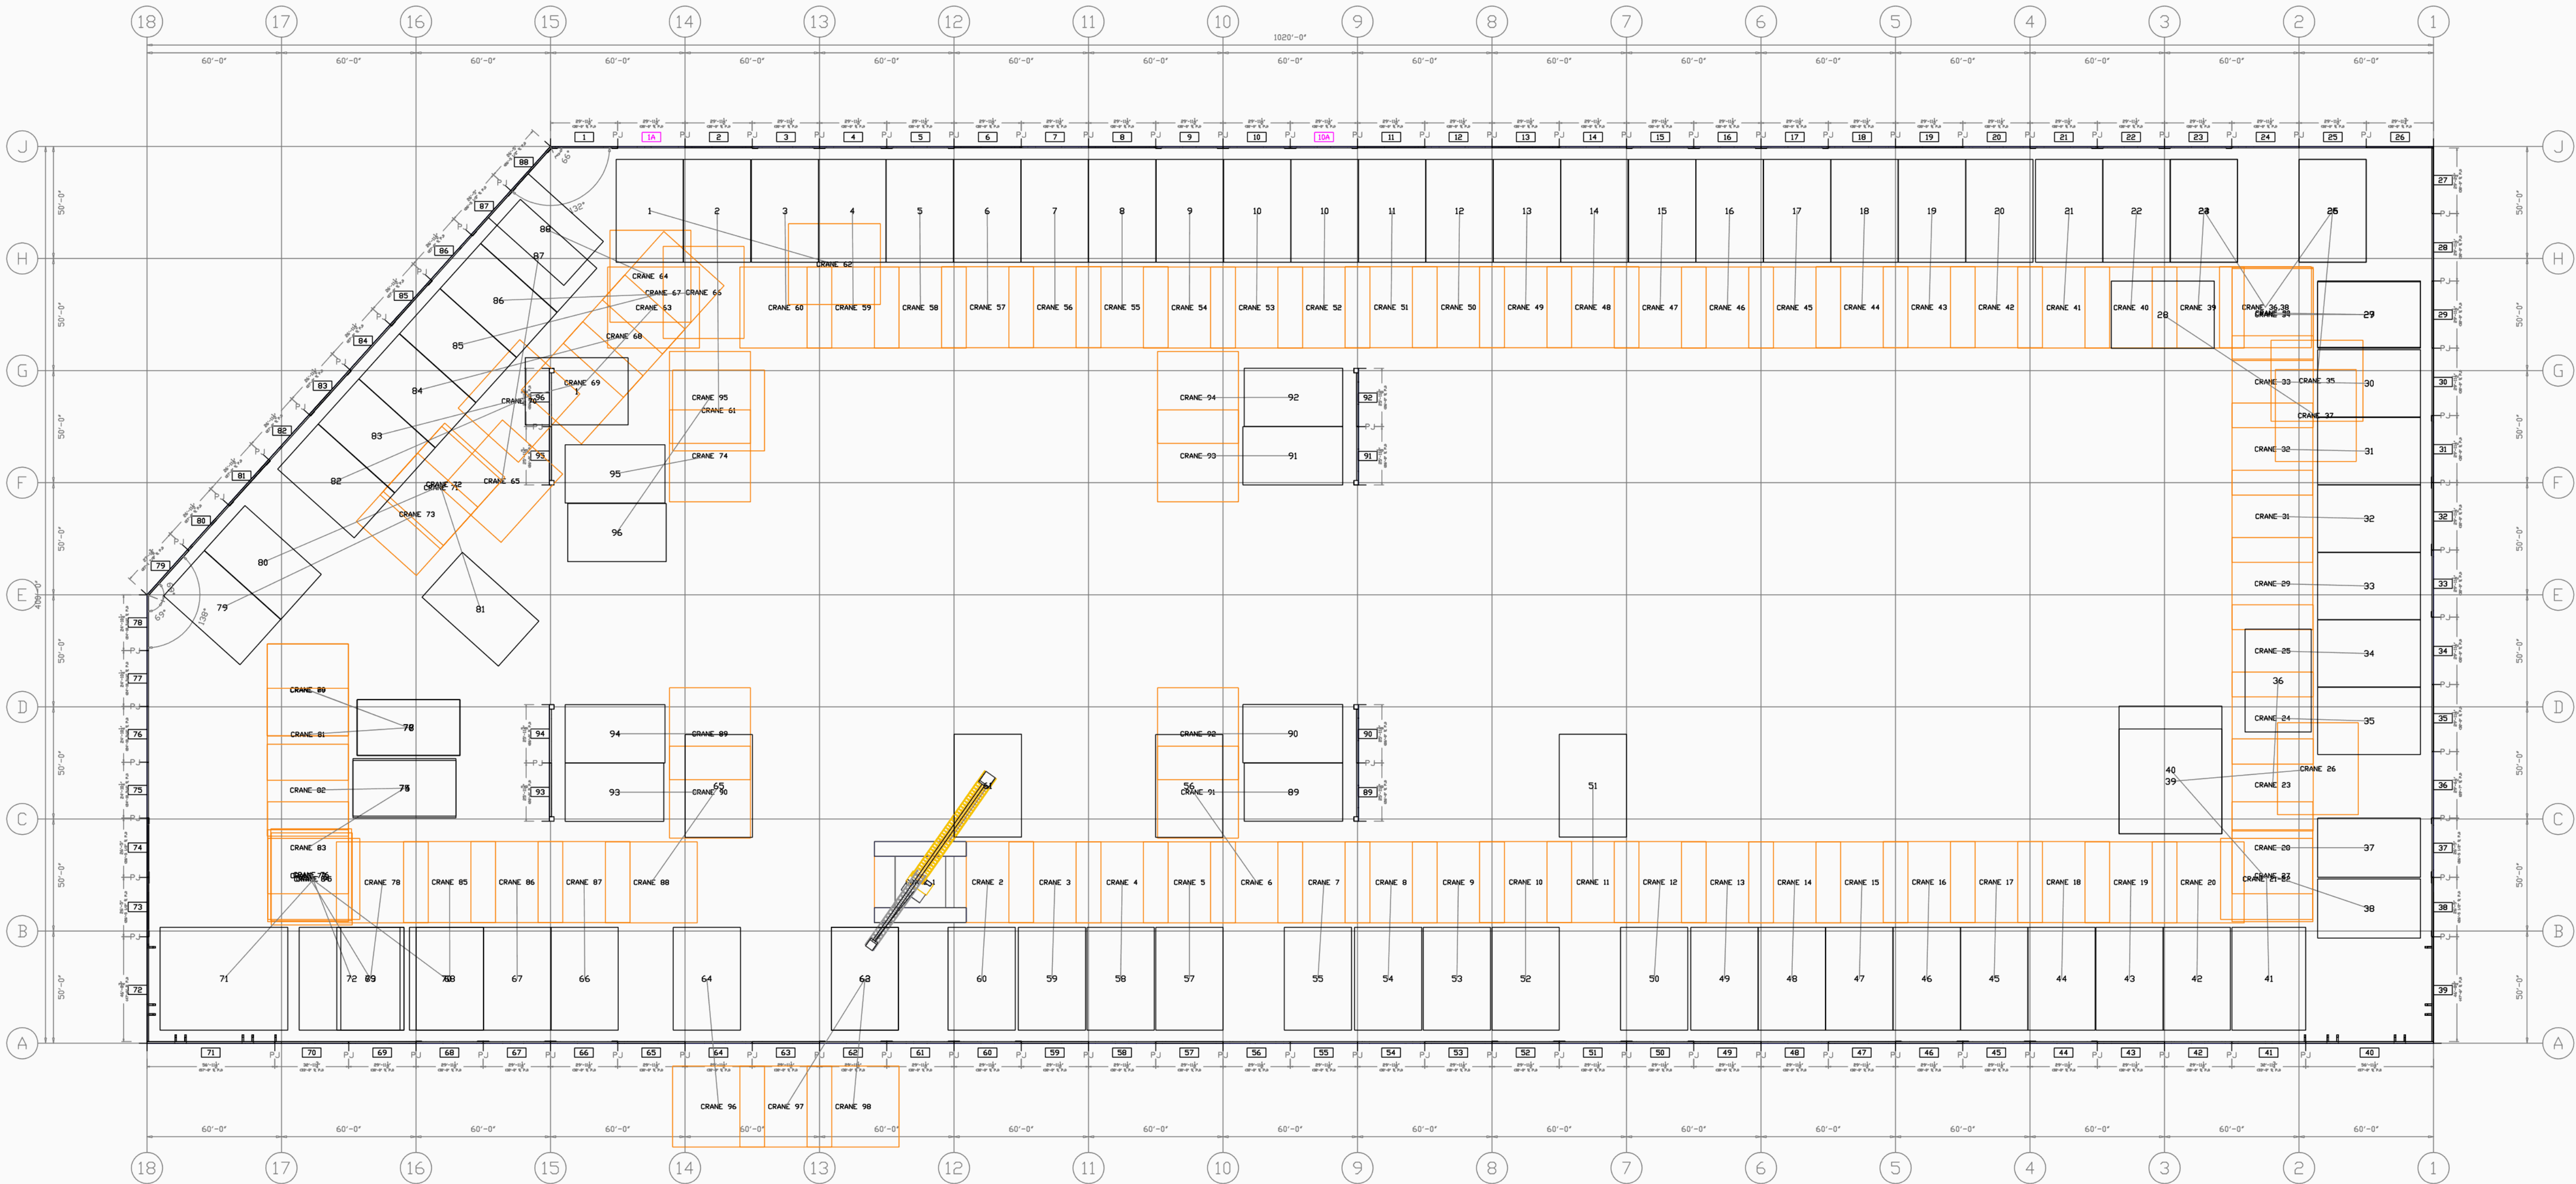

PICK PLAN SCALE: 1" = 40'-0"

SAFETY: every crane station's tracks or outriggers stand fully on the poured slab inside the closure strip, or fully outside the wall clearance -- never on the slab edge or the closure strip. Check each station's footprint against the slab edge before any lift.

SHEET TITLE
PICK PLAN

SCALE	DATE
1" = 40'-0"	2026-10-18

SHEET SIZE: ARCH D 24 x 36
Scales apply at this size only.

SHEET

CV1.2

PROJECT
SEGALE PROPERTIES
P152
SITE DRAWING
SegalP15site1-TU.dwg

REV	DESCRIPTION	DATE
0	FIRST ISSUE	2026-10-18

NOTES

The standing panels seen from the lower right of the site plan, above. Colours only tell neighbours apart. Not to scale: dimensions are on the plans and elevations.

SHEET TITLE


ISOMETRIC
VIEW

SCALE	DATE
NTS	2026-10-18

SHEET SIZE: ARCH D 24 x 36
Scales apply at this size only.

SHEET

CV2.0

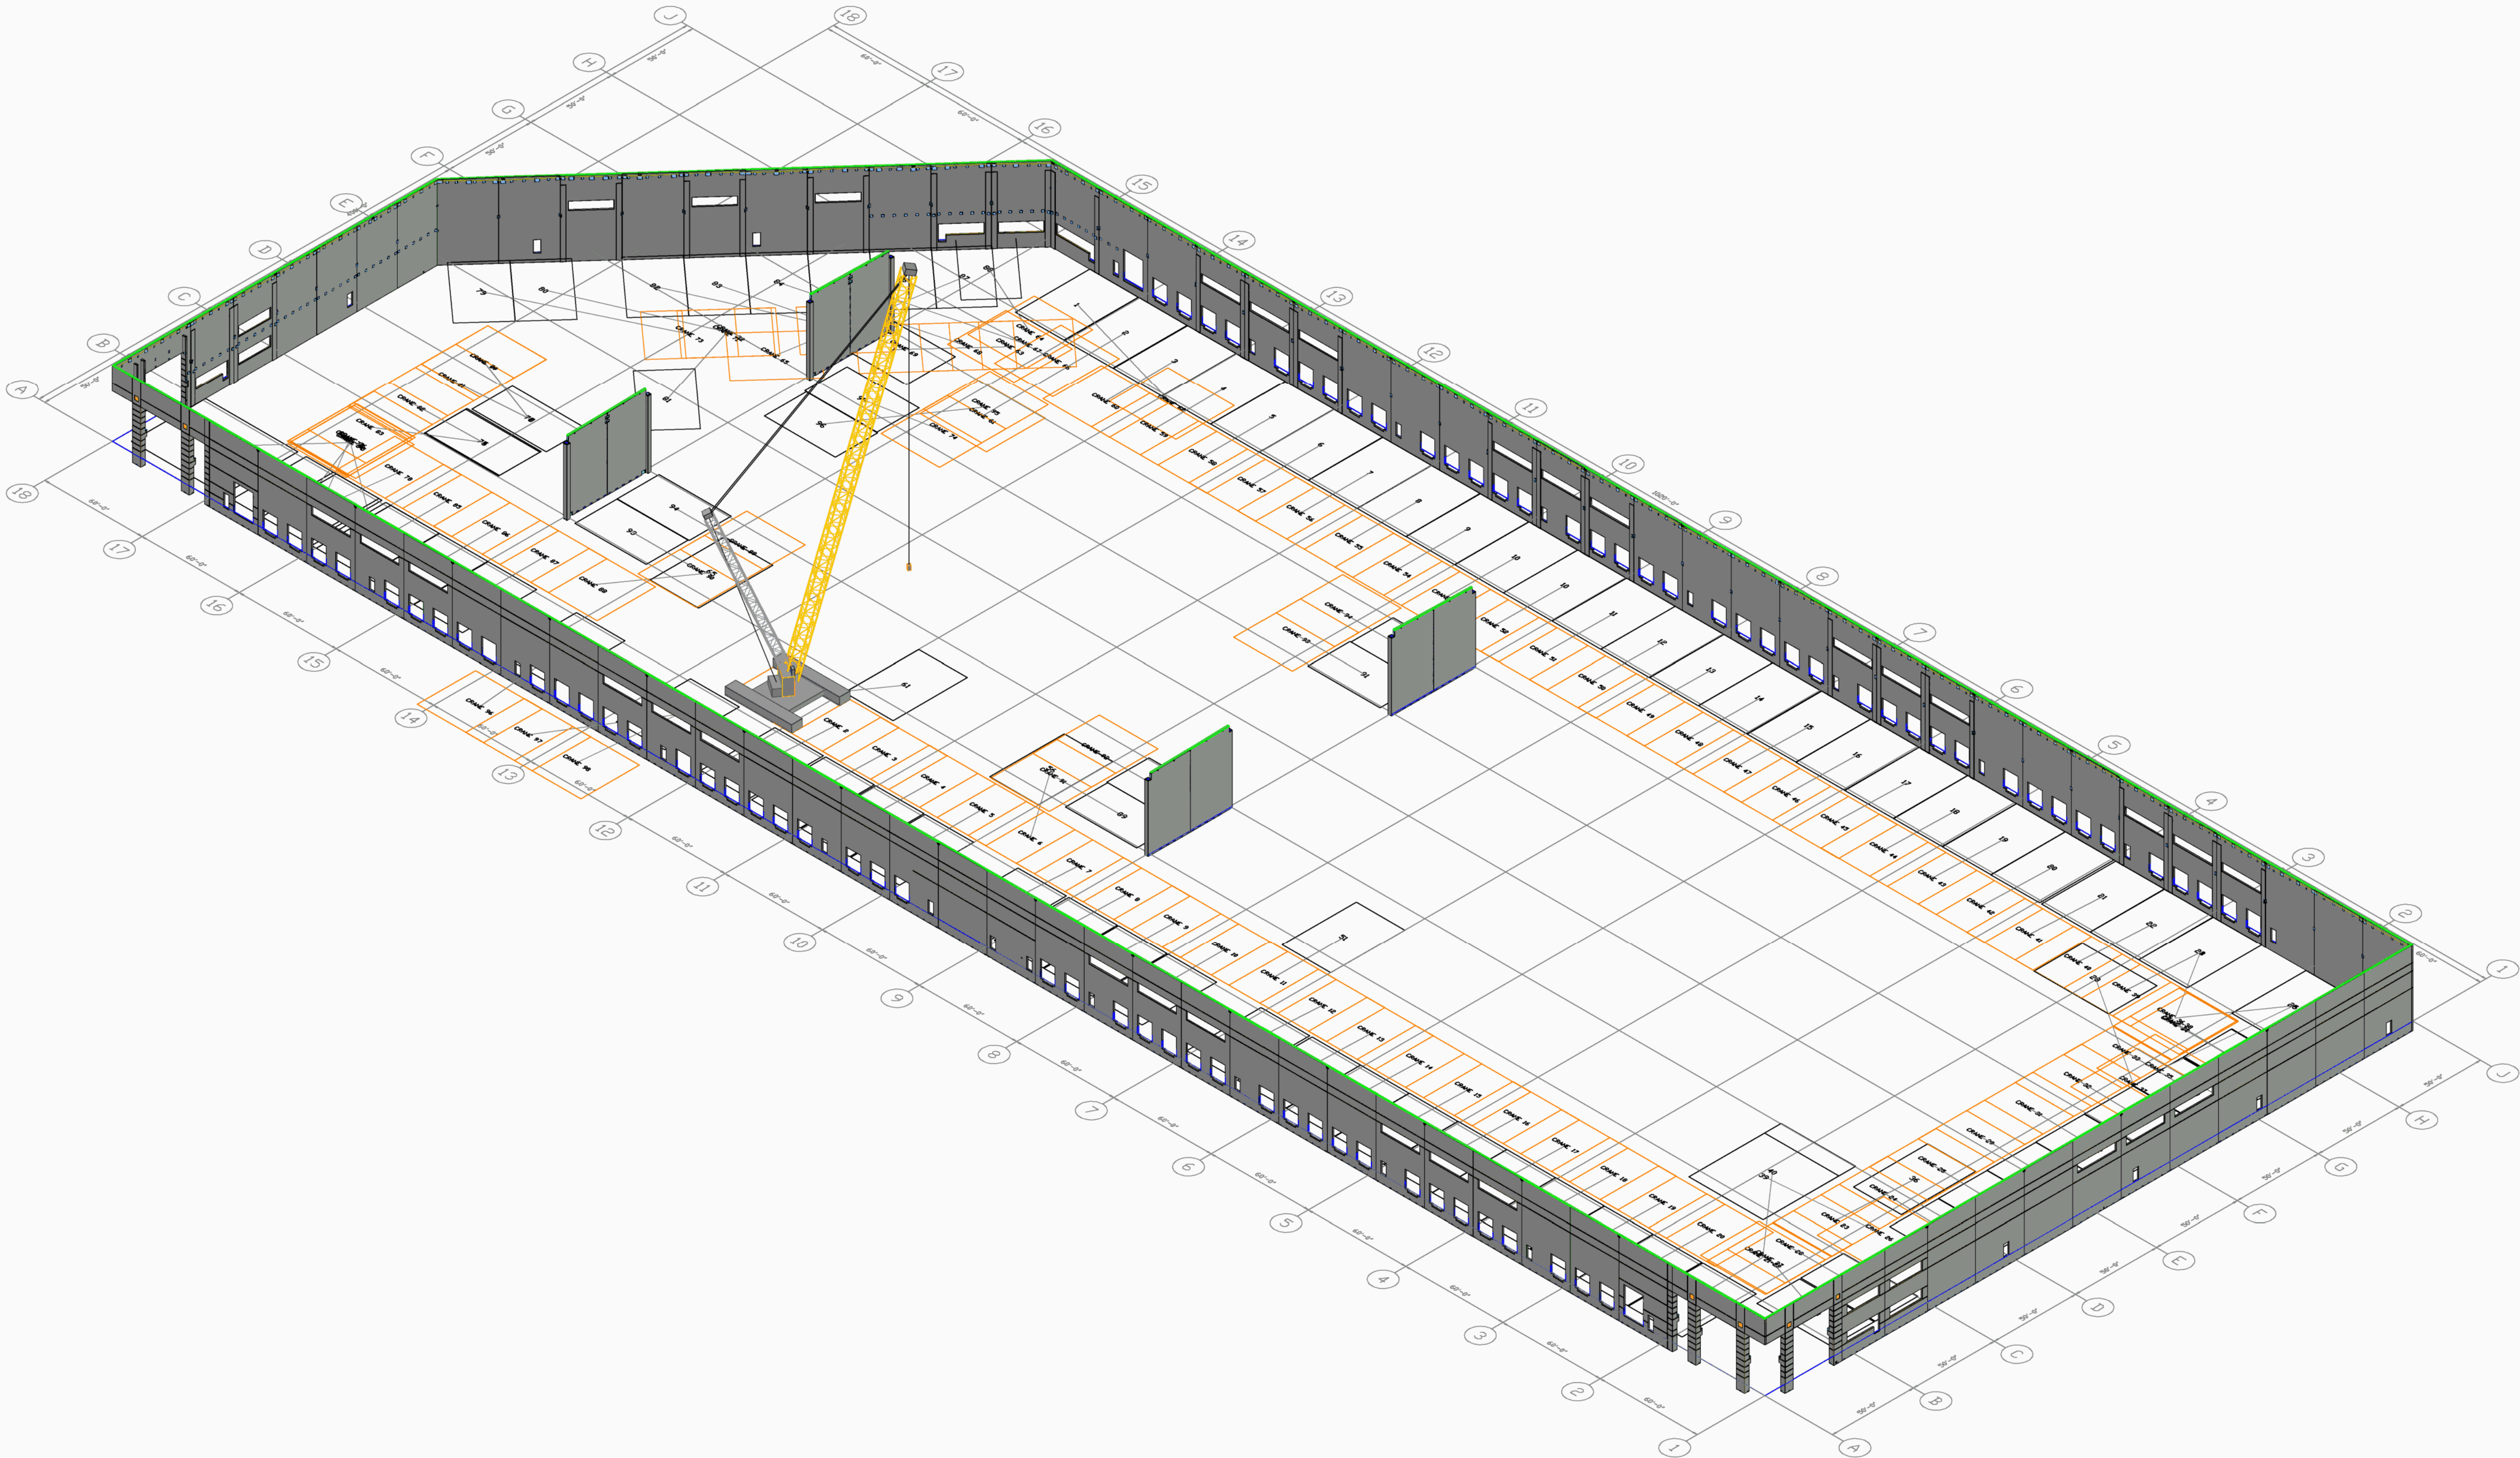

ISOMETRIC -- the building seen from the lower right of the site plan, above NOT TO SCALE
CRANE SHOWN: LIEBHERR LR 1800-1.0 -- at the approved pick plan's first station


PROJECT
SEGALE PROPERTIES
P152
SITE DRAWING
SegalP15site1-TU.dwg

REV	DESCRIPTION	DATE
0	FIRST ISSUE	2026-10-18


NOTES

Boxed numbers: panel numbers,
the same as on each panel's sheet.
Colours only tell neighbours apart.
T/PANEL EL.: top of panel above
the finish floor (0'-0").

Two numbers at one place: a
corner return seen end-on, or a
panel set back behind the face,
shares that spot.

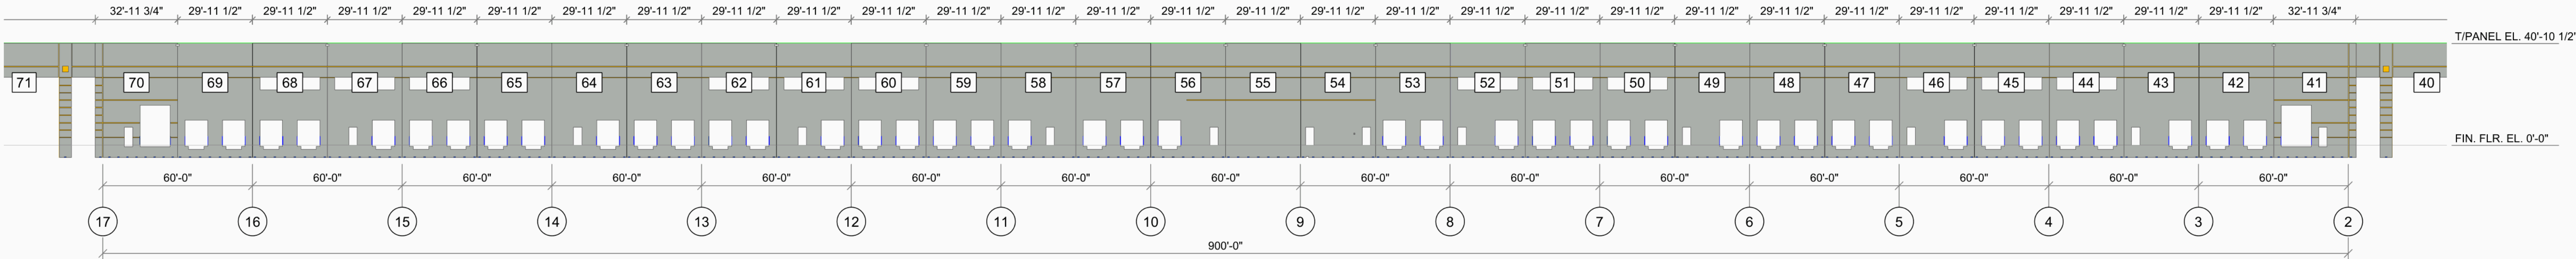

FRONT ELEVATION (seen from the bottom of the site plan) SCALE: 1/32" = 1'-0"

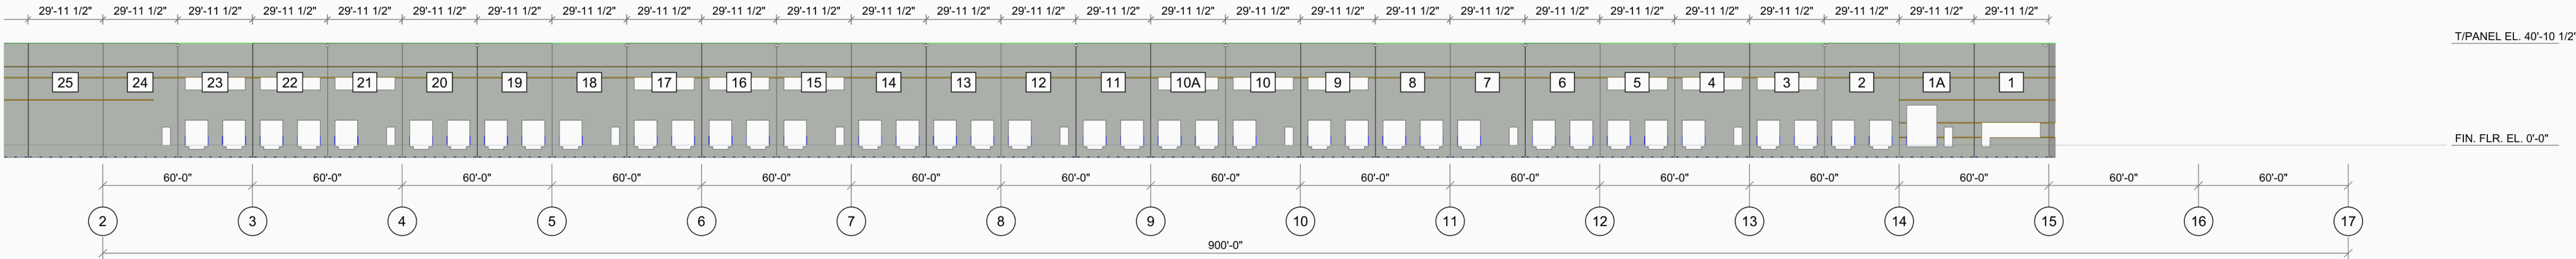

REAR ELEVATION (seen from the top of the site plan) SCALE: 1/32" = 1'-0"

SHEET TITLE
**FRONT AND REAR
ELEVATIONS**

SCALE	DATE
1/32" = 1'-0"	2026-10-18

SHEET SIZE: ARCH D 24 x 36
Scales apply at this size only.

SHEET

CV2.1


PROJECT
SEGAL PROPERTIES
P152
SITE DRAWING
SegalP15site1-TU.dwg

REV	DESCRIPTION	DATE
0	FIRST ISSUE	2026-10-18


NOTES

Boxed numbers: panel numbers,
the same as on each panel's sheet.
Colours only tell neighbours apart.
T/PANEL EL.: top of panel above
the finish floor (0'-0").

Two numbers at one place: a
corner return seen end-on, or a
panel set back behind the face,
shares that spot.

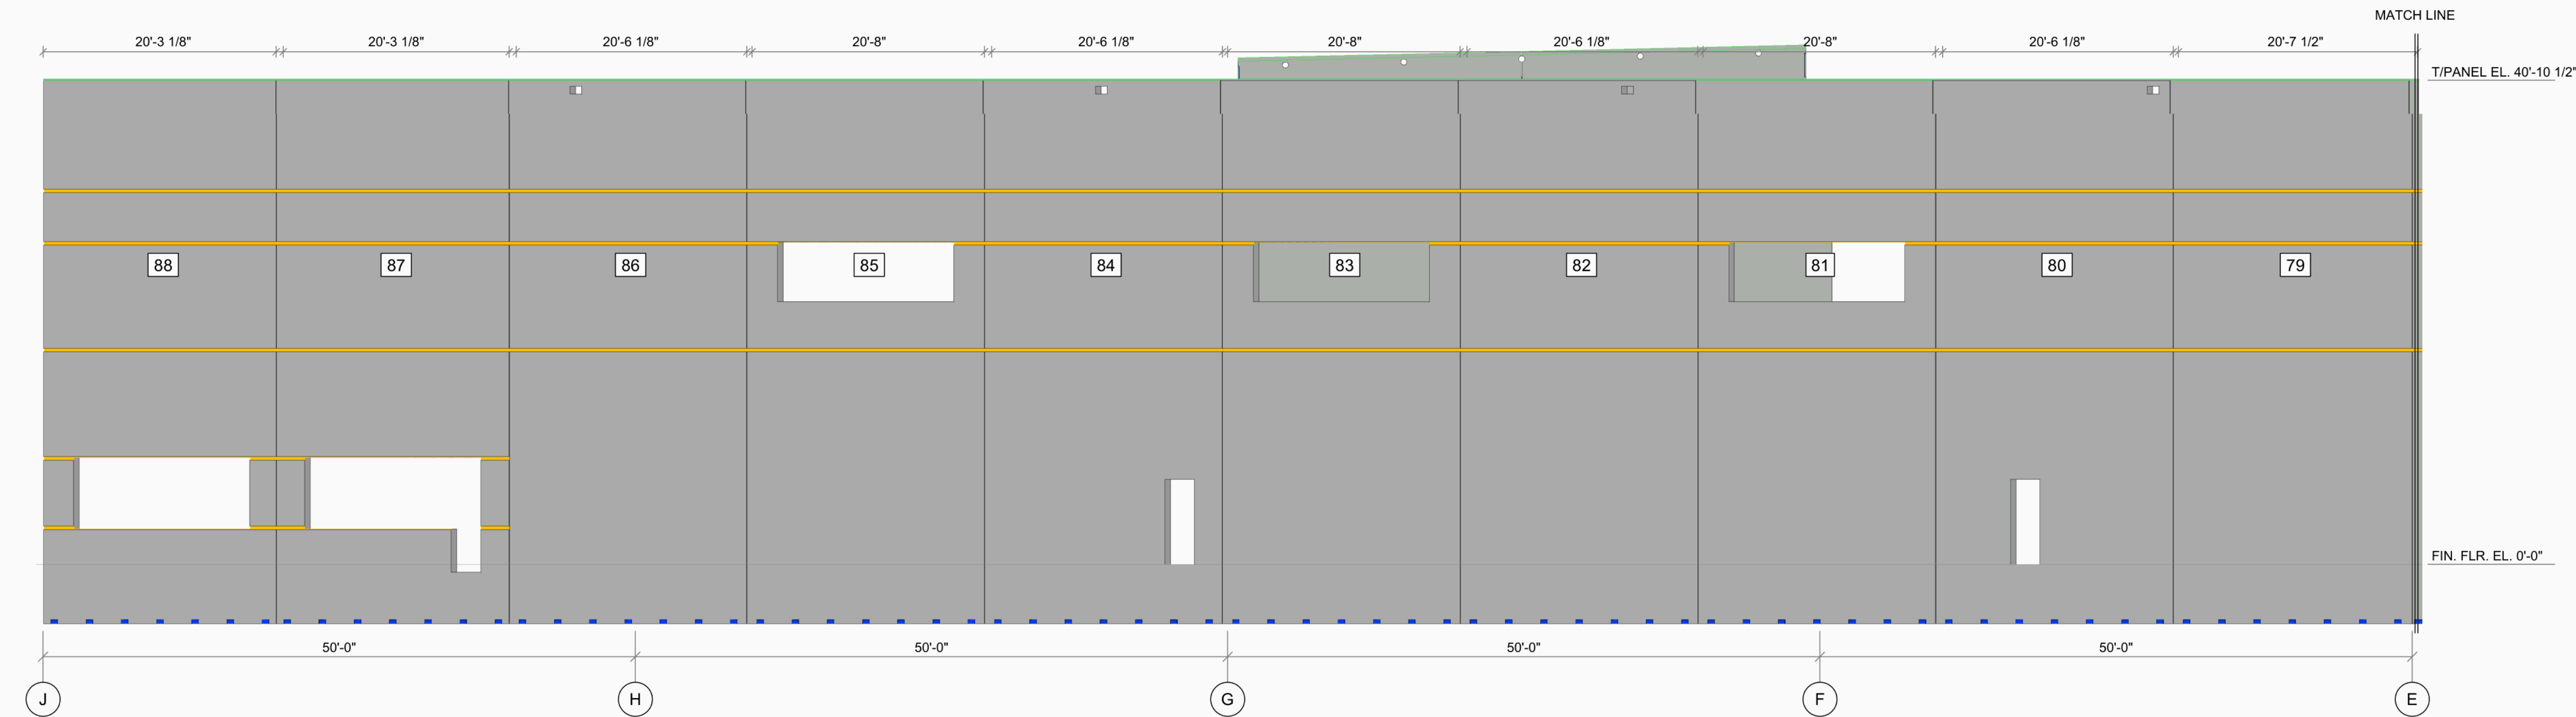

LEFT ELEVATION (seen from the left of the site plan) -- 1 of 2, continues below SCALE: 1/8" = 1'-0"

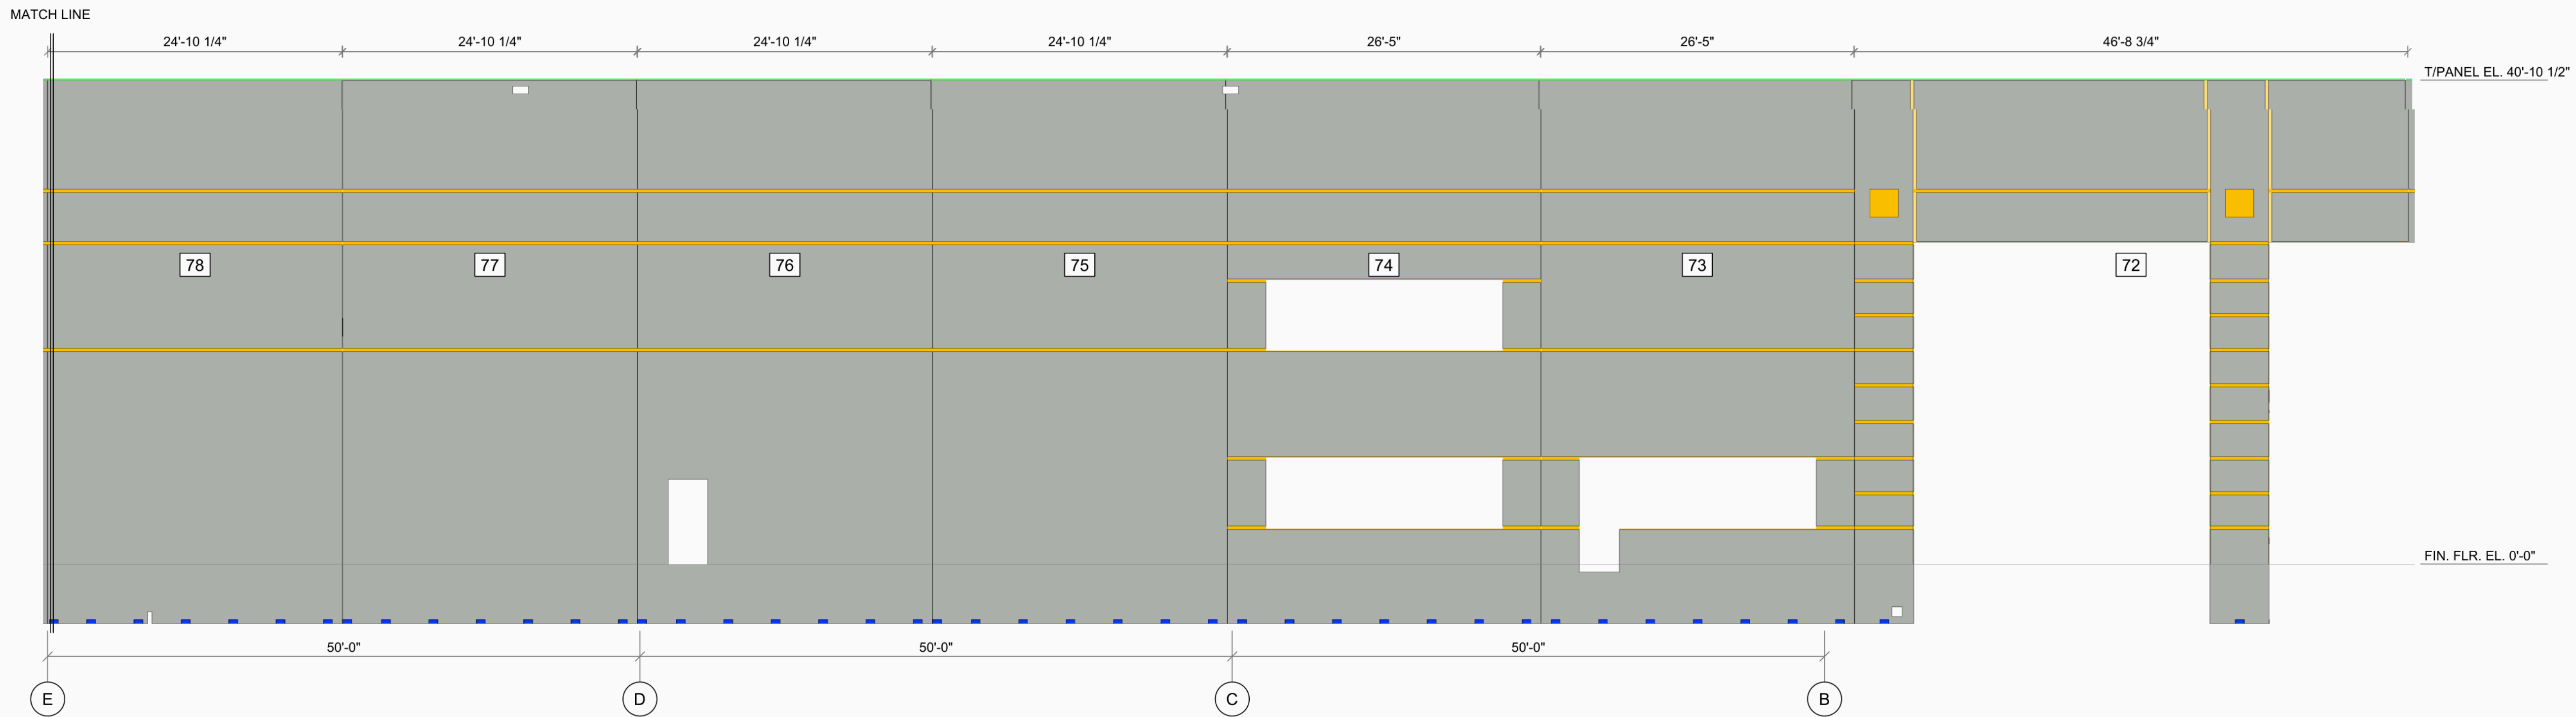

LEFT ELEVATION (seen from the left of the site plan) -- 2 of 2 OVERALL 400'-0" SCALE: 1/8" = 1'-0"

SHEET TITLE

**LEFT
ELEVATION**

SCALE	DATE
1/8" = 1'-0"	2026-10-18

SHEET SIZE: ARCH D 24 x 36
Scales apply at this size only.

SHEET

CV2.2


PROJECT
SEGALE PROPERTIES
P152
SITE DRAWING
SegalP15site1-TU.dwg

REV	DESCRIPTION	DATE
0	FIRST ISSUE	2026-10-18


NOTES

Boxed numbers: panel numbers,
the same as on each panel's sheet.
Colours only tell neighbours apart.
T/PANEL EL.: top of panel above
the finish floor (0'-0").

Two numbers at one place: a
corner return seen end-on, or a
panel set back behind the face,
shares that spot.

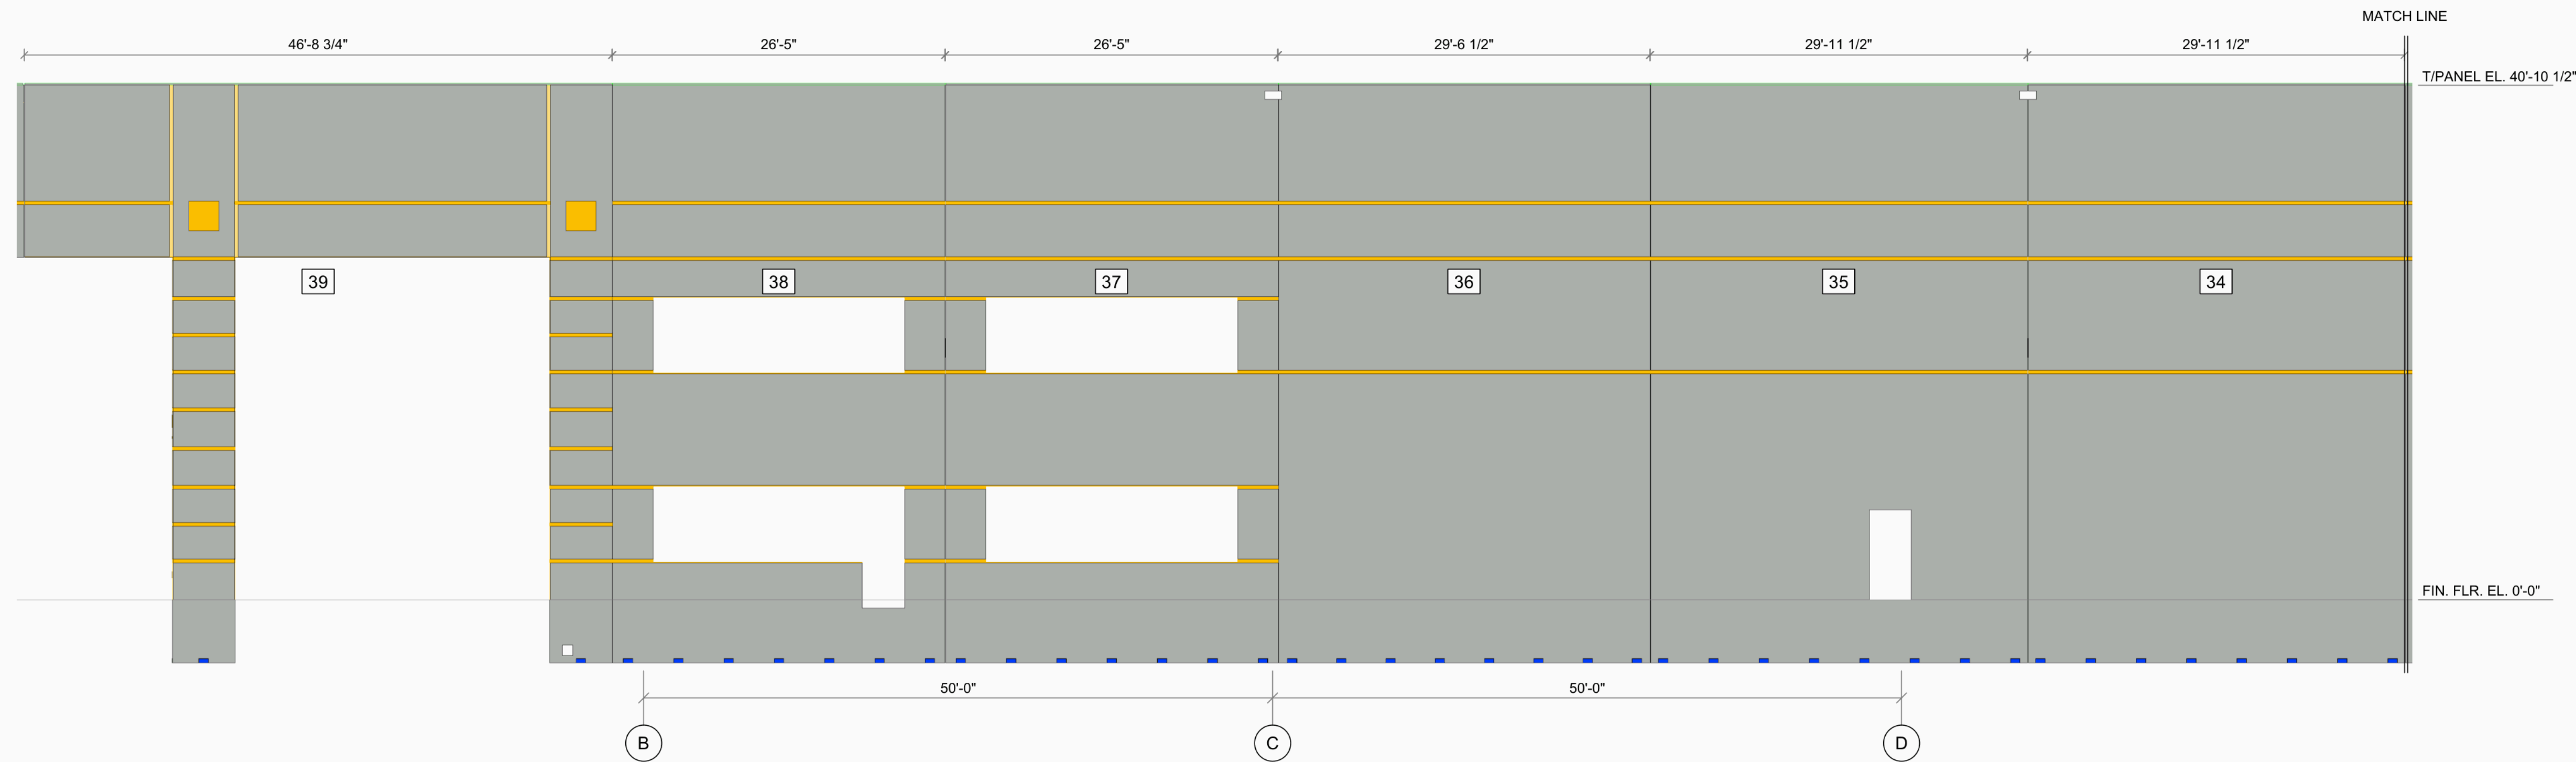

RIGHT ELEVATION (seen from the right of the site plan) -- 1 of 2, continues below SCALE: 1/8" = 1'-0"

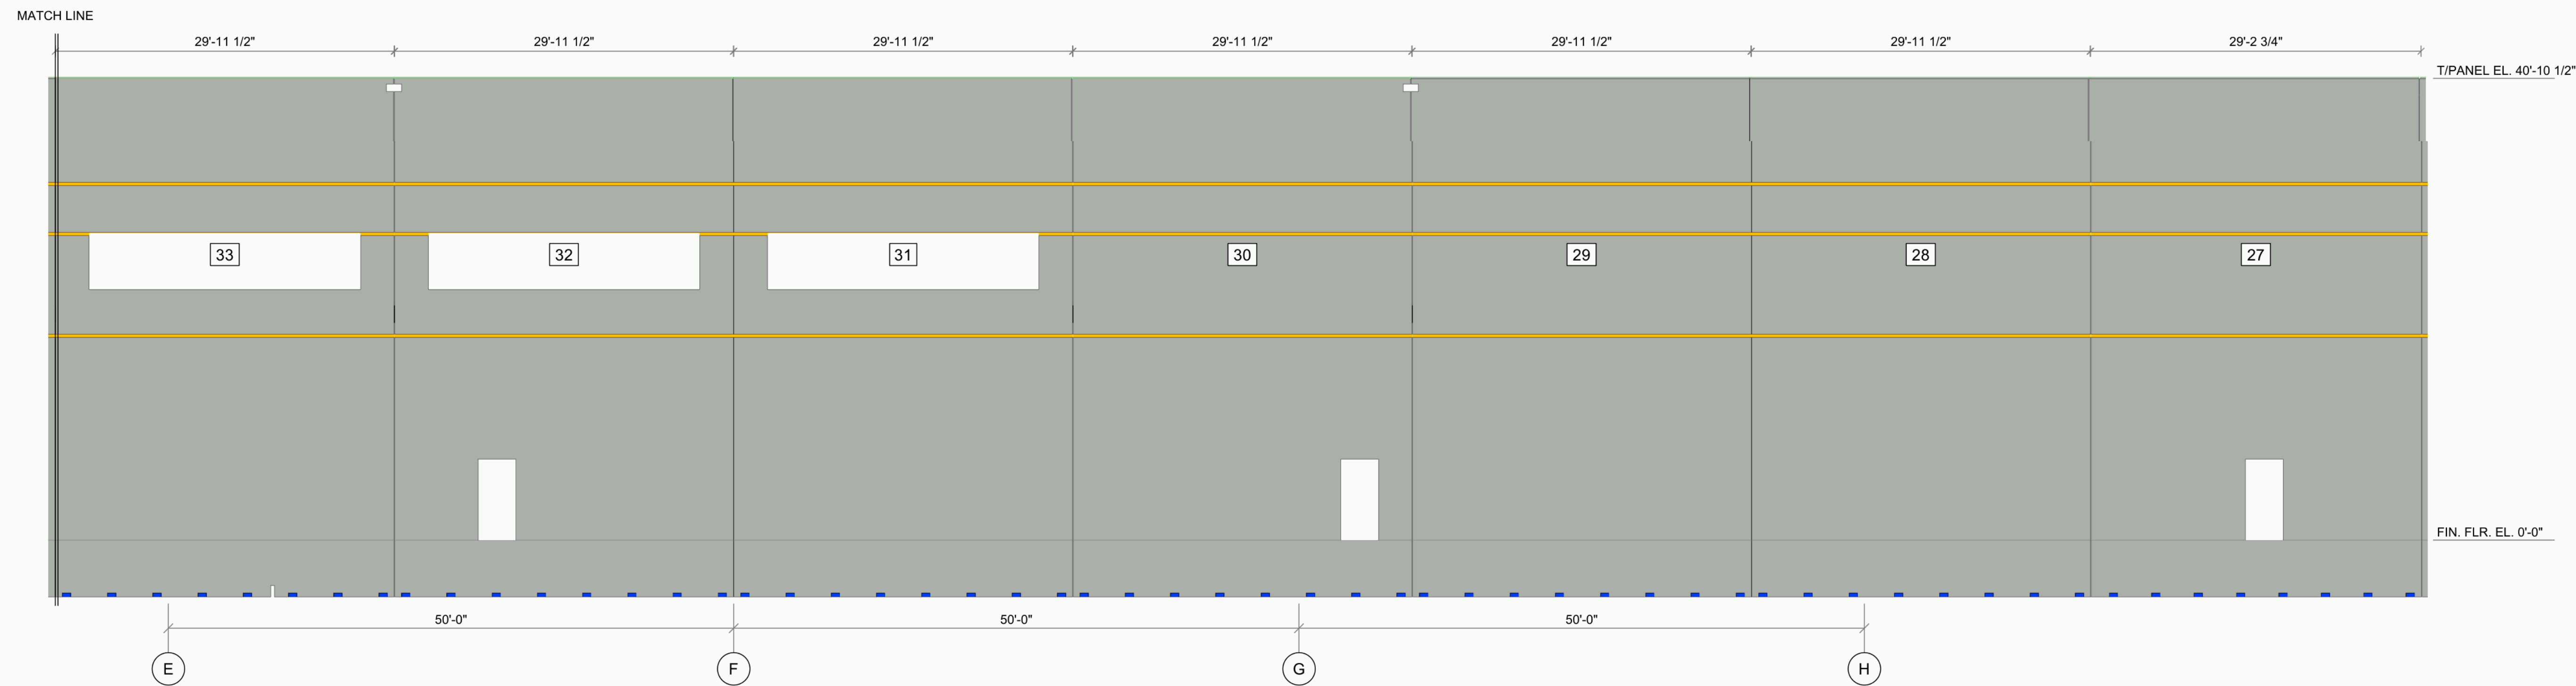

RIGHT ELEVATION (seen from the right of the site plan) -- 2 of 2 OVERALL 400'-0" SCALE: 1/8" = 1'-0"

SHEET TITLE

**RIGHT
ELEVATION**

SCALE	DATE
1/8" = 1'-0"	2026-10-18

SHEET SIZE: ARCH D 24 x 36
Scales apply at this size only.

SHEET

CV2.3