




PROJECT
LEGAL PROPERTIES
61
DRAWING
galP16site1-TU.dwg

DESCRIPTION	DATE
FIRST ISSUE	2026-10-18

TES

ed numbers: panel numbers,
side each panel's wall.
d, walls, slab and dimensions
the site's own.

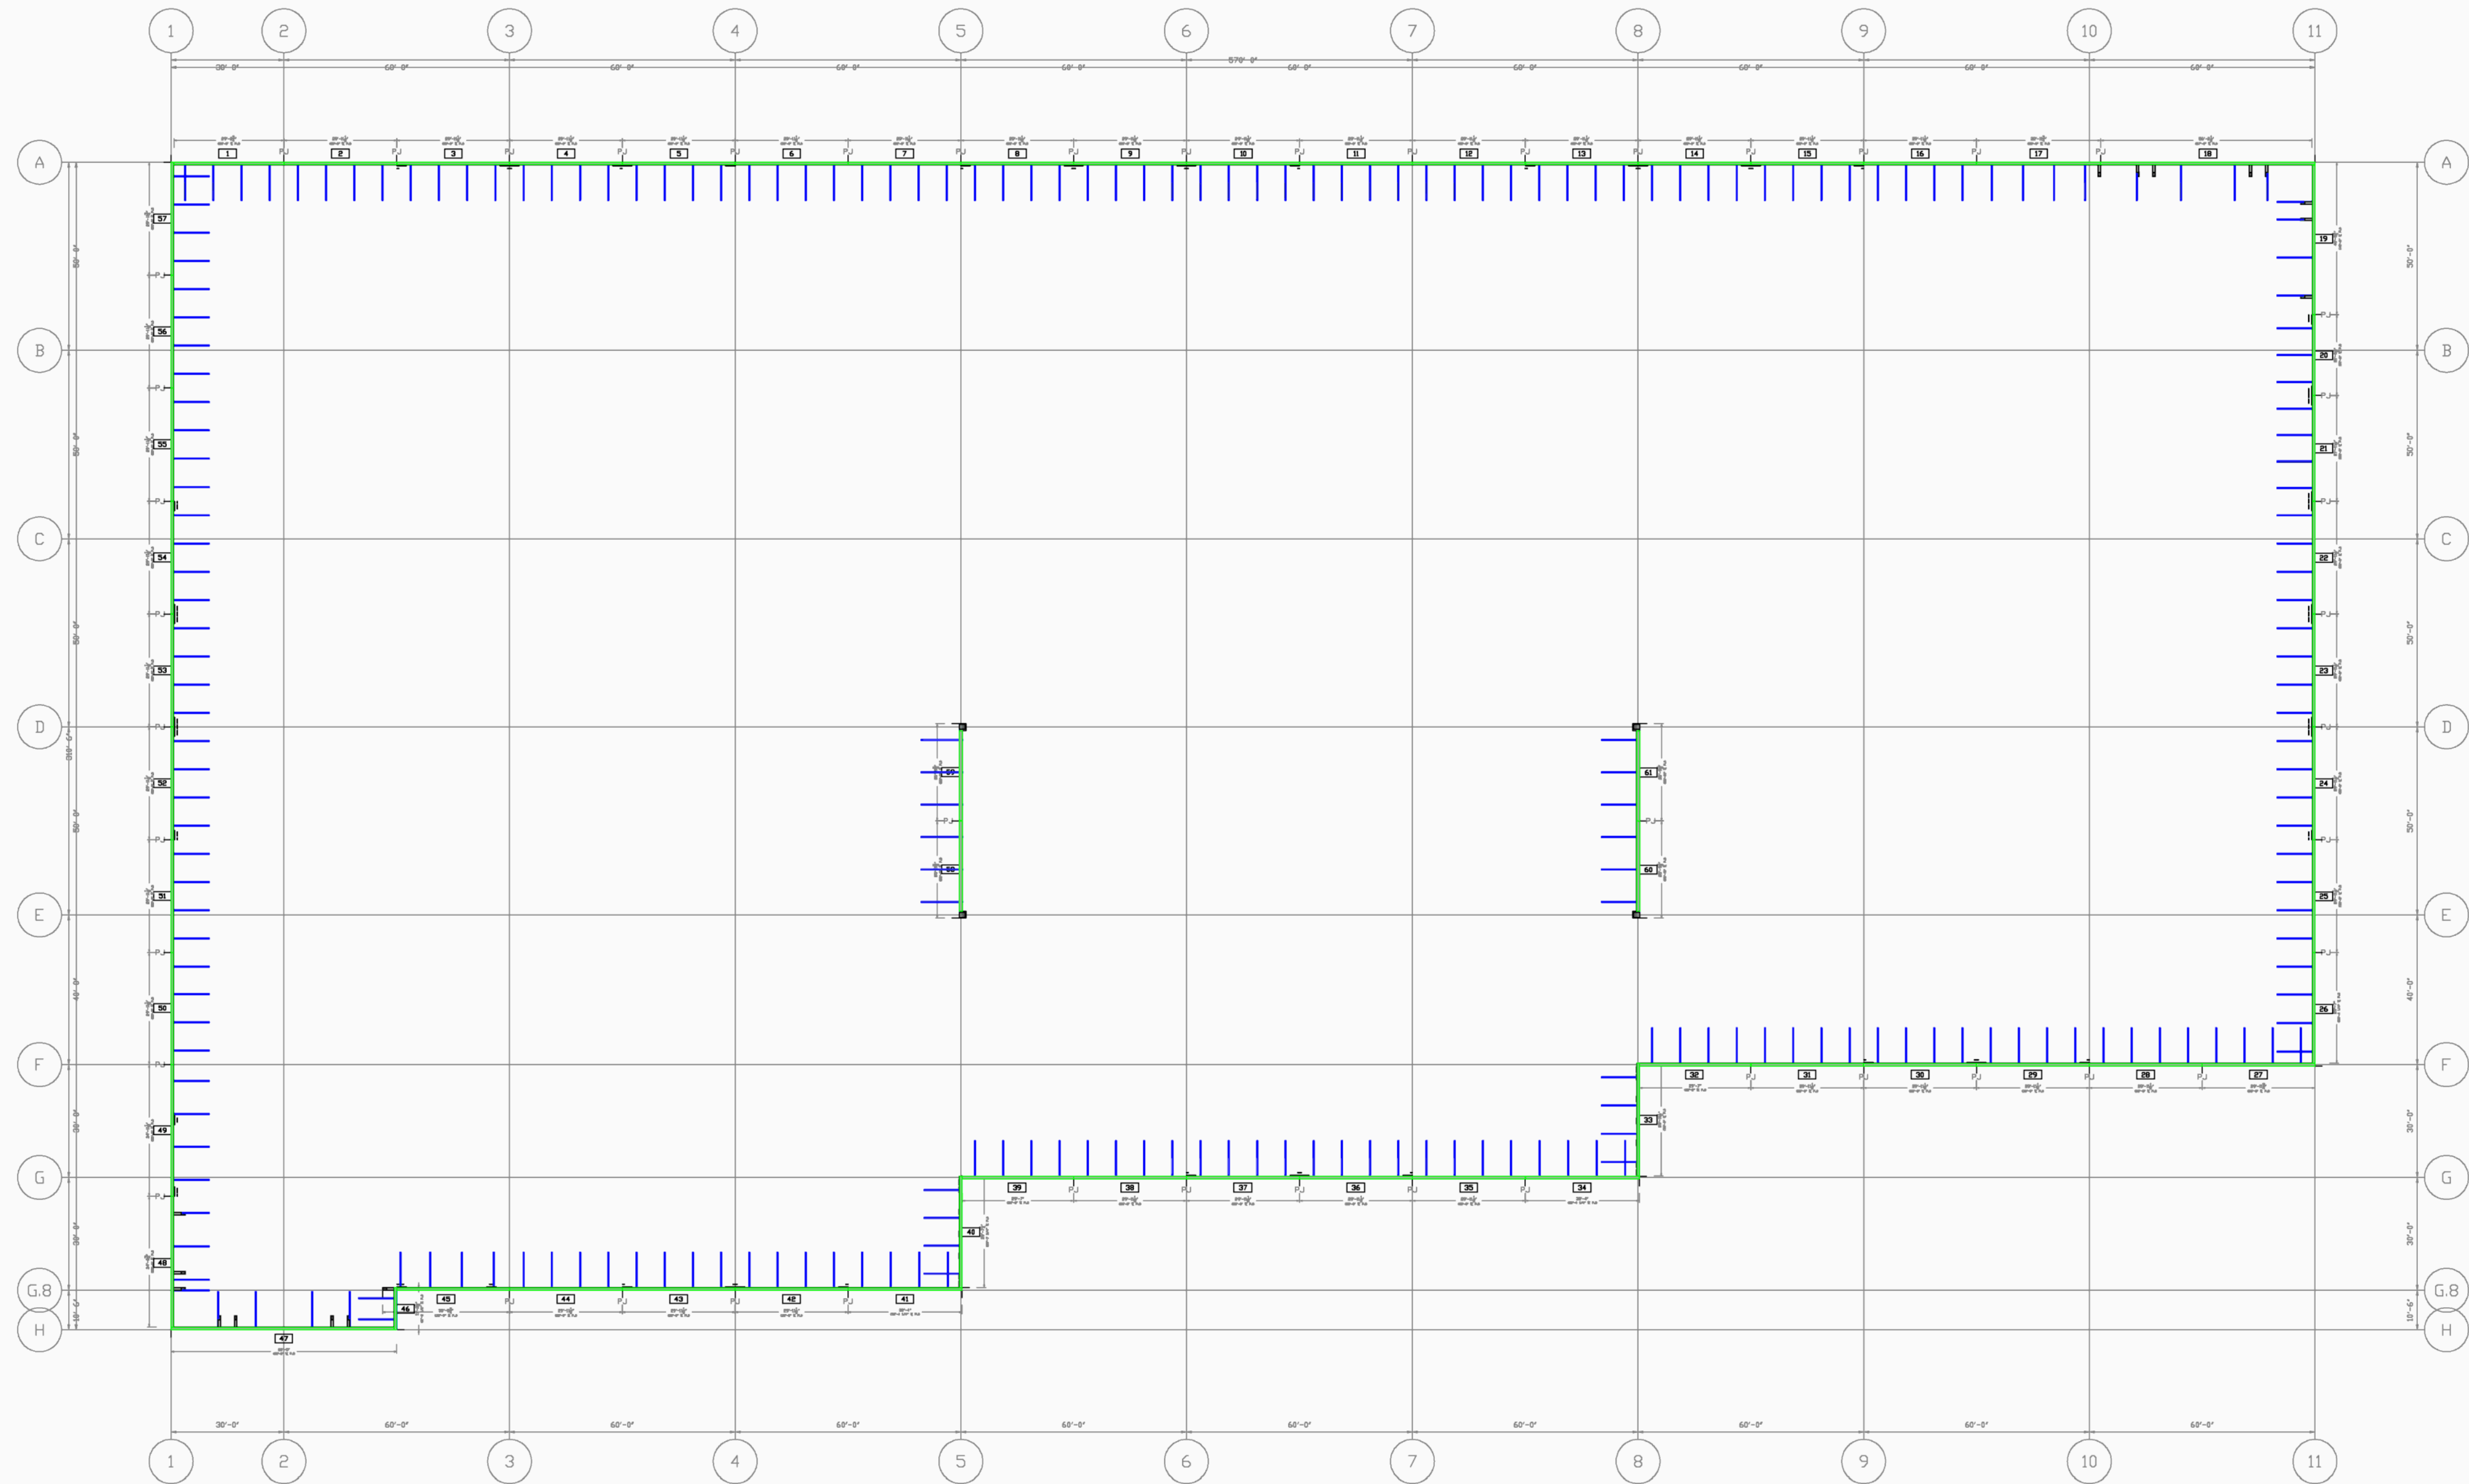

EET TITLE

ITE PLAN

DATE	2026-10-18
------	------------

HEET SIZE: ARCH D 24 x 36
 Rules apply at this size only.

EET

CV1.0


SITE PLAN SCALE: 1" = 30'-0"

SITE TEXT BELOW THE 3/32" MINIMUM AT THIS SCALE -- smallest prints 0.022"

REV	DESCRIPTION	DATE
0	FIRST ISSUE	2026-10-18

NOTES

Crane stations and pick paths
from Pick and Place. SAFETY: see
the note under the plan.

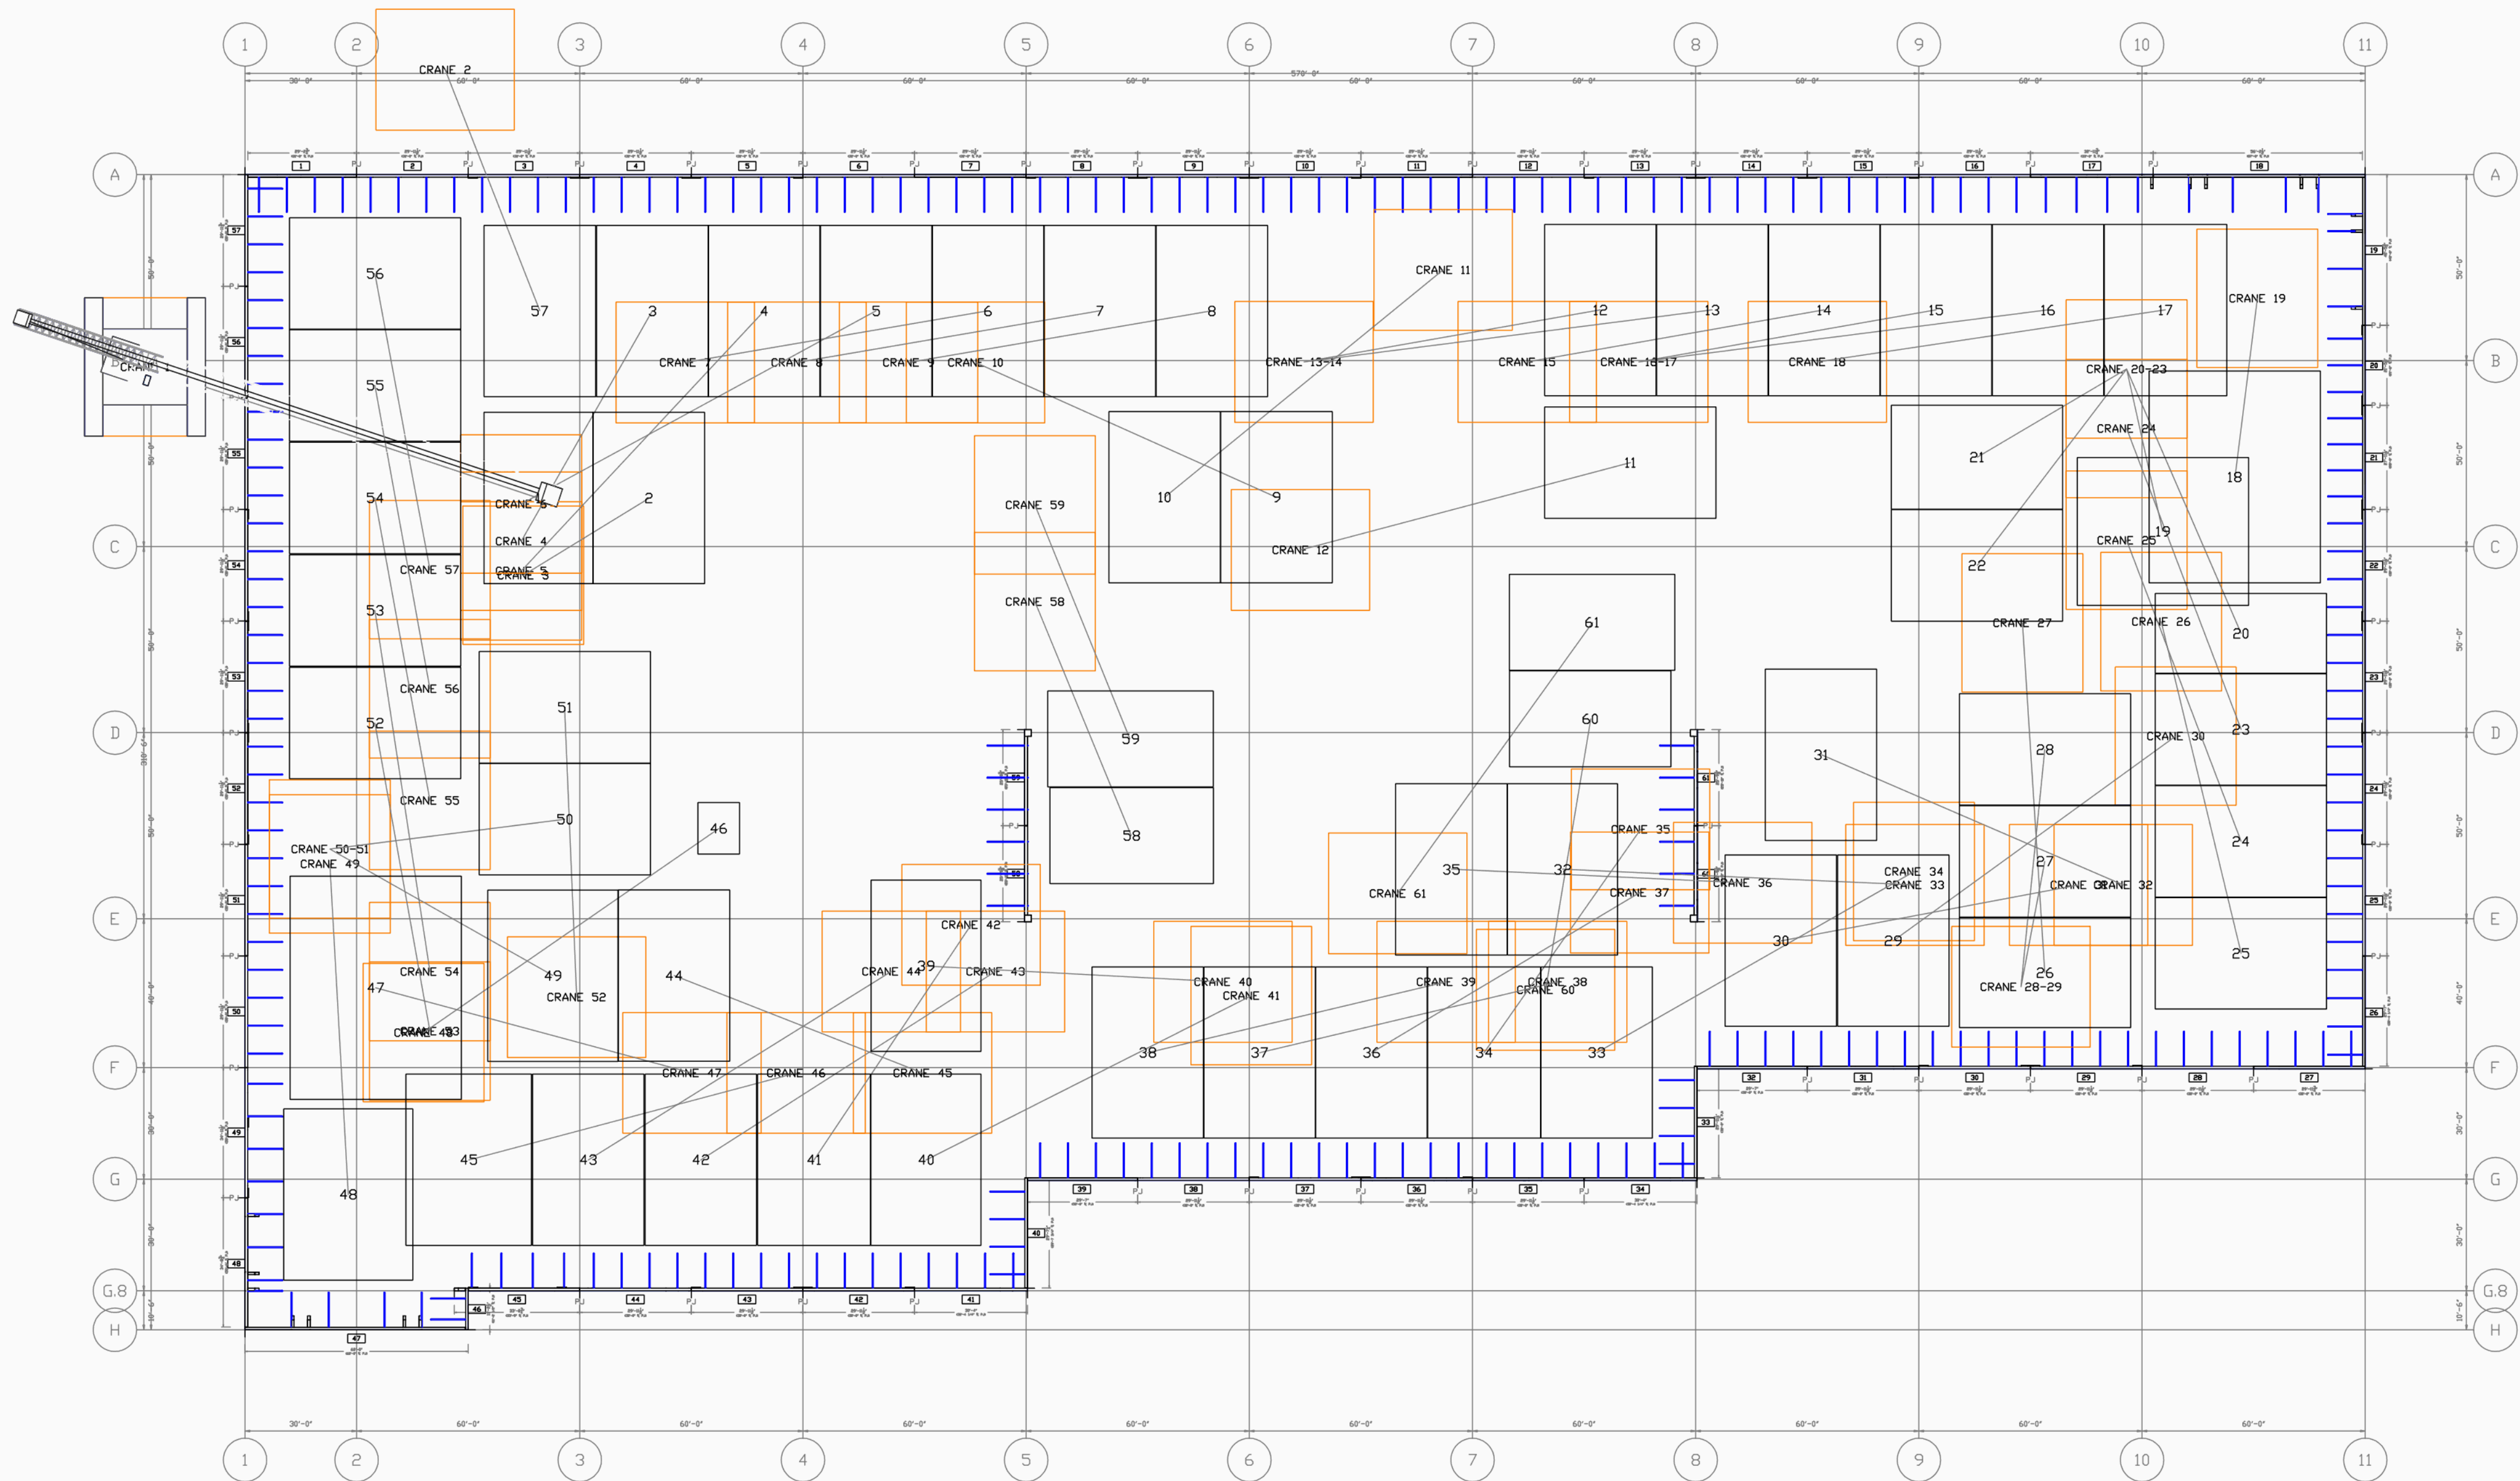

PICK PLAN SCALE: 1" = 30'-0"

SAFETY: every crane station's tracks or outriggers stand fully on the poured slab inside the closure strip, or fully outside the wall clearance -- never on the slab edge or the closure strip. Check each station's footprint against the slab edge before any lift.

SHEET TITLE
PICK PLAN

SCALE	DATE
1" = 30'-0"	2026-10-18

SHEET SIZE: ARCH D 24 x 36
Scales apply at this size only.

SHEET

CV1.2

PROJECT
SEGALE PROPERTIES
P161
SITE DRAWING
SegalP16site1-TU.dwg

REV	DESCRIPTION	DATE
0	FIRST ISSUE	2026-10-18

NOTES

The standing panels seen from the lower right of the site plan, above. Colours only tell neighbours apart. Not to scale: dimensions are on the plans and elevations.

SHEET TITLE


**ISOMETRIC
VIEW**

SCALE	DATE
NTS	2026-10-18

SHEET SIZE: ARCH D 24 x 36
Scales apply at this size only.

SHEET

CV2.0

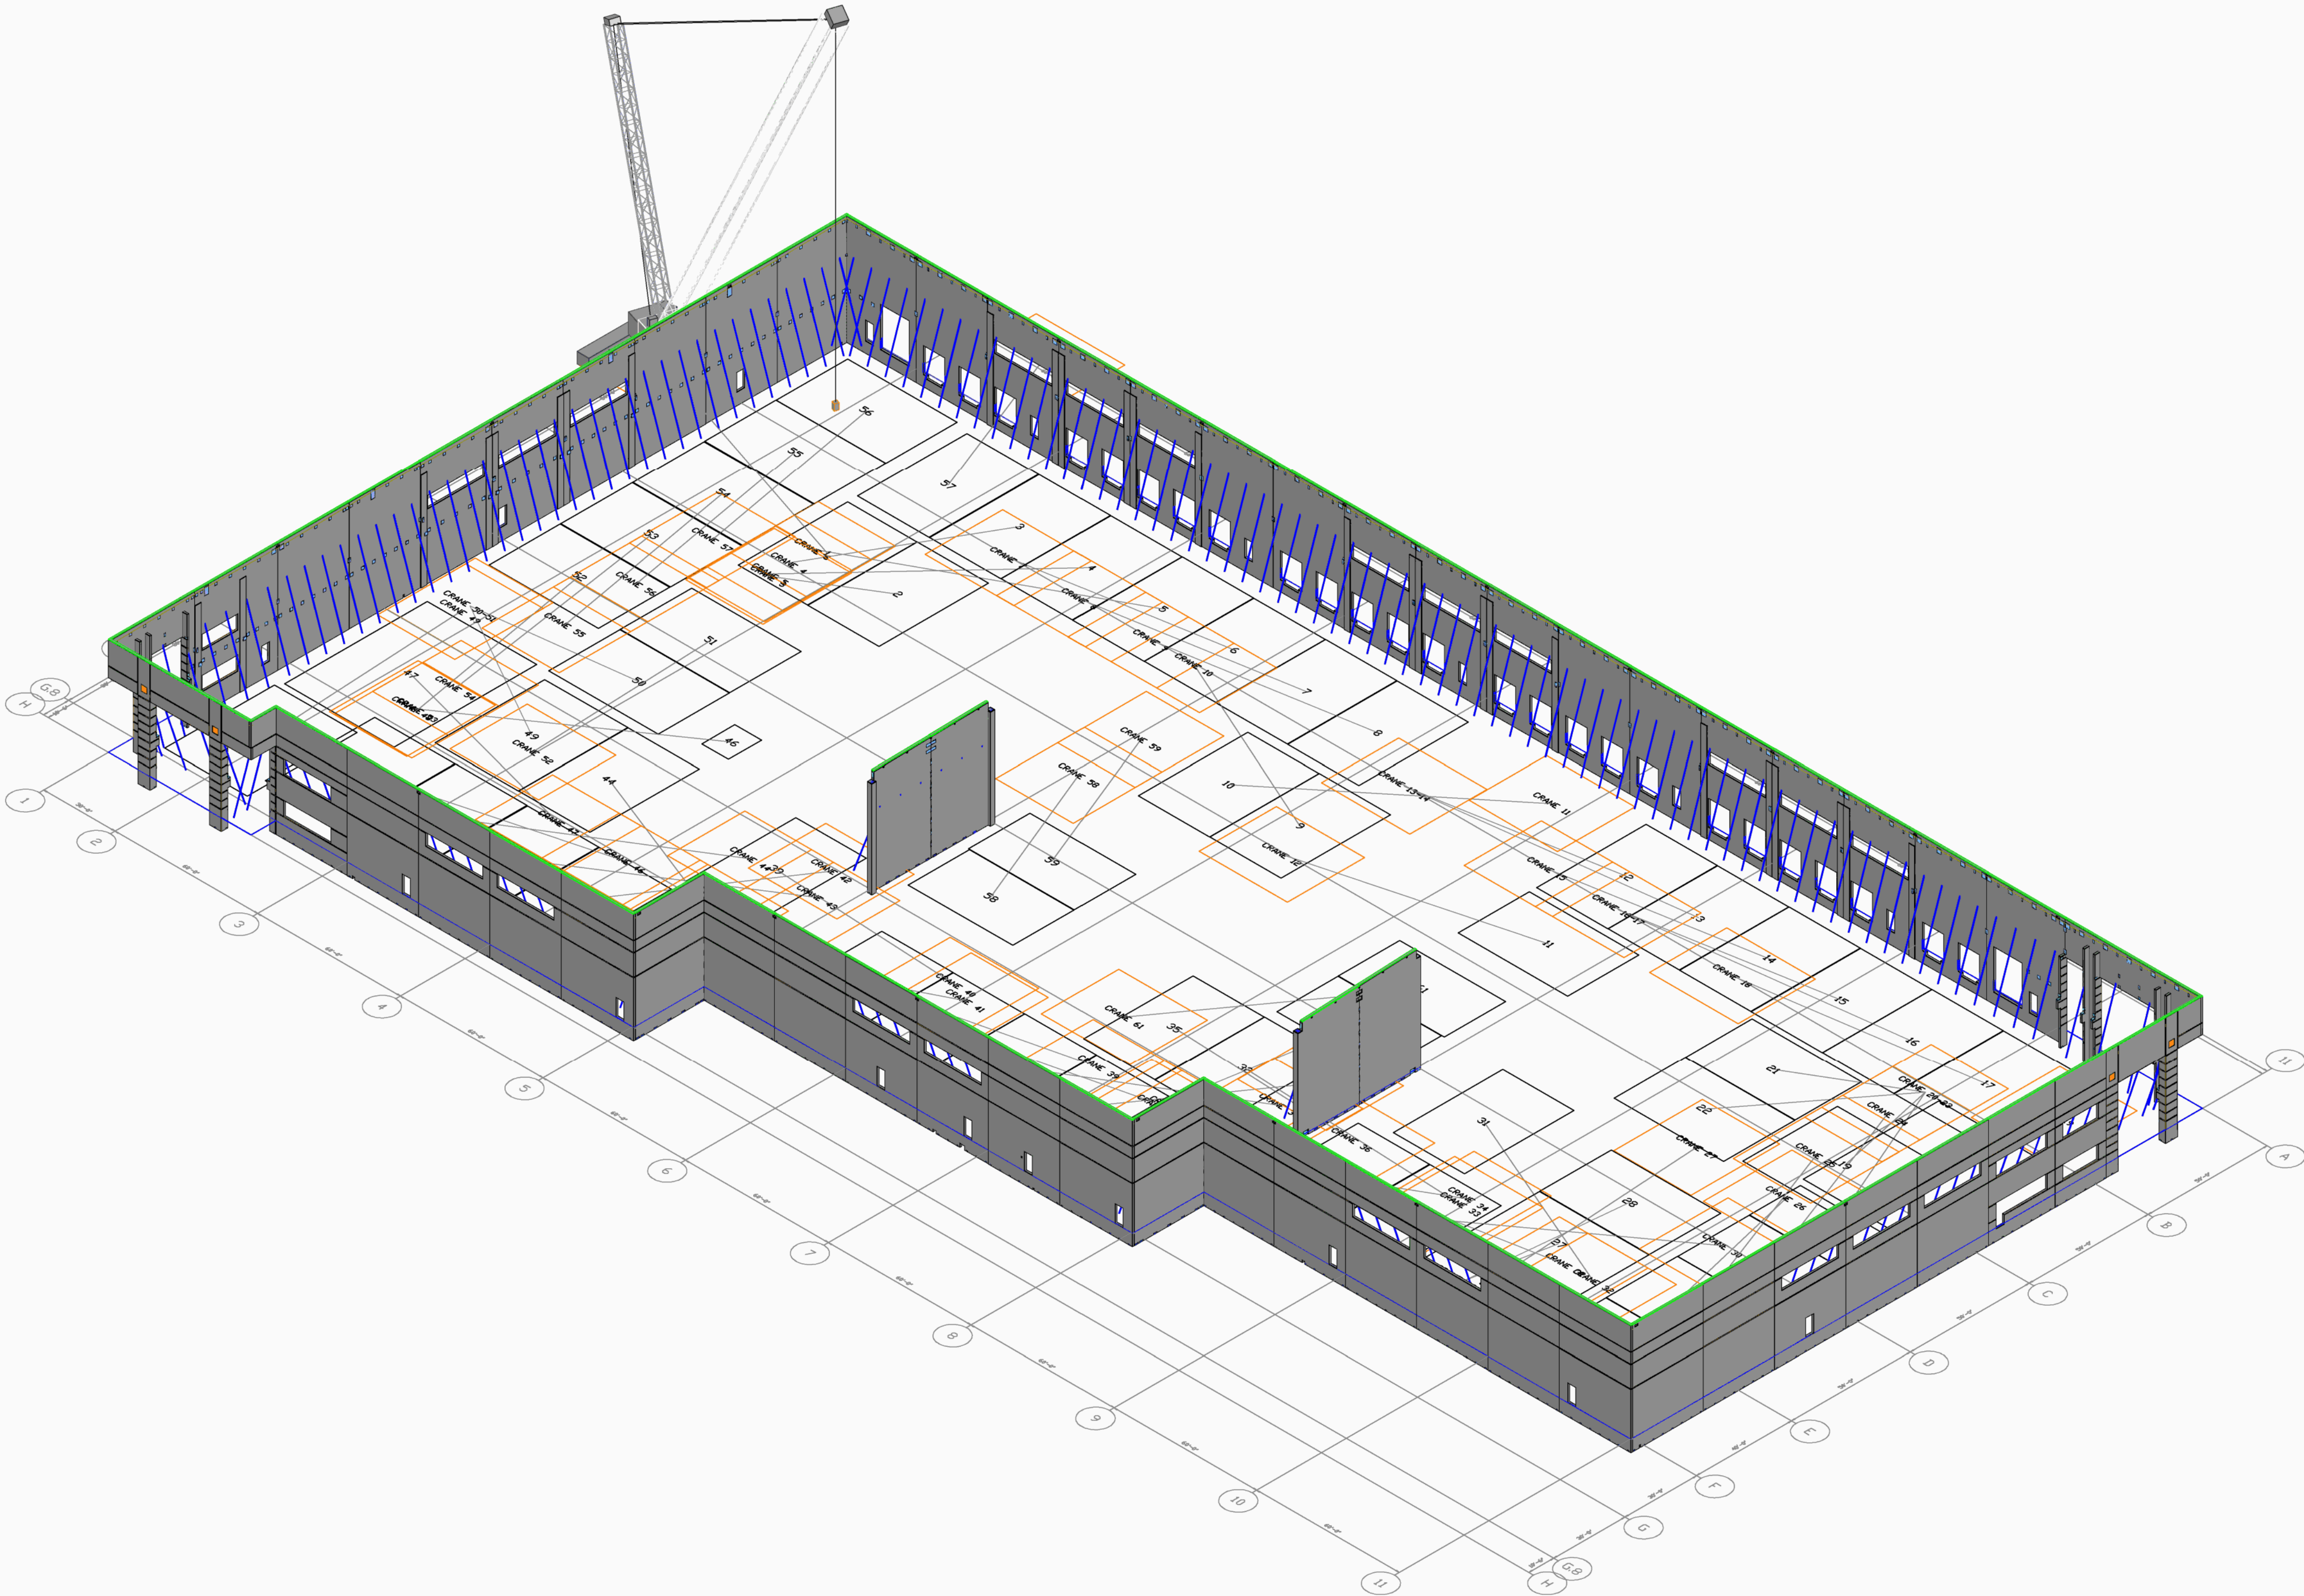

ISOMETRIC -- the building seen from the lower right of the site plan, above NOT TO SCALE
CRANE SHOWN: TADANO CC 38.650-1 -- at the approved pick plan's first station


PROJECT
SEGALE PROPERTIES
P161
SITE DRAWING
SegalP16site1-TU.dwg

REV	DESCRIPTION	DATE
0	FIRST ISSUE	2026-10-18


NOTES

Boxed numbers: panel numbers,
the same as on each panel's sheet.
Colours only tell neighbours apart.
T/PANEL EL.: top of panel above
the finish floor (0'-0").

Two numbers at one place: a
corner return seen end-on, or a
panel set back behind the face,
shares that spot.

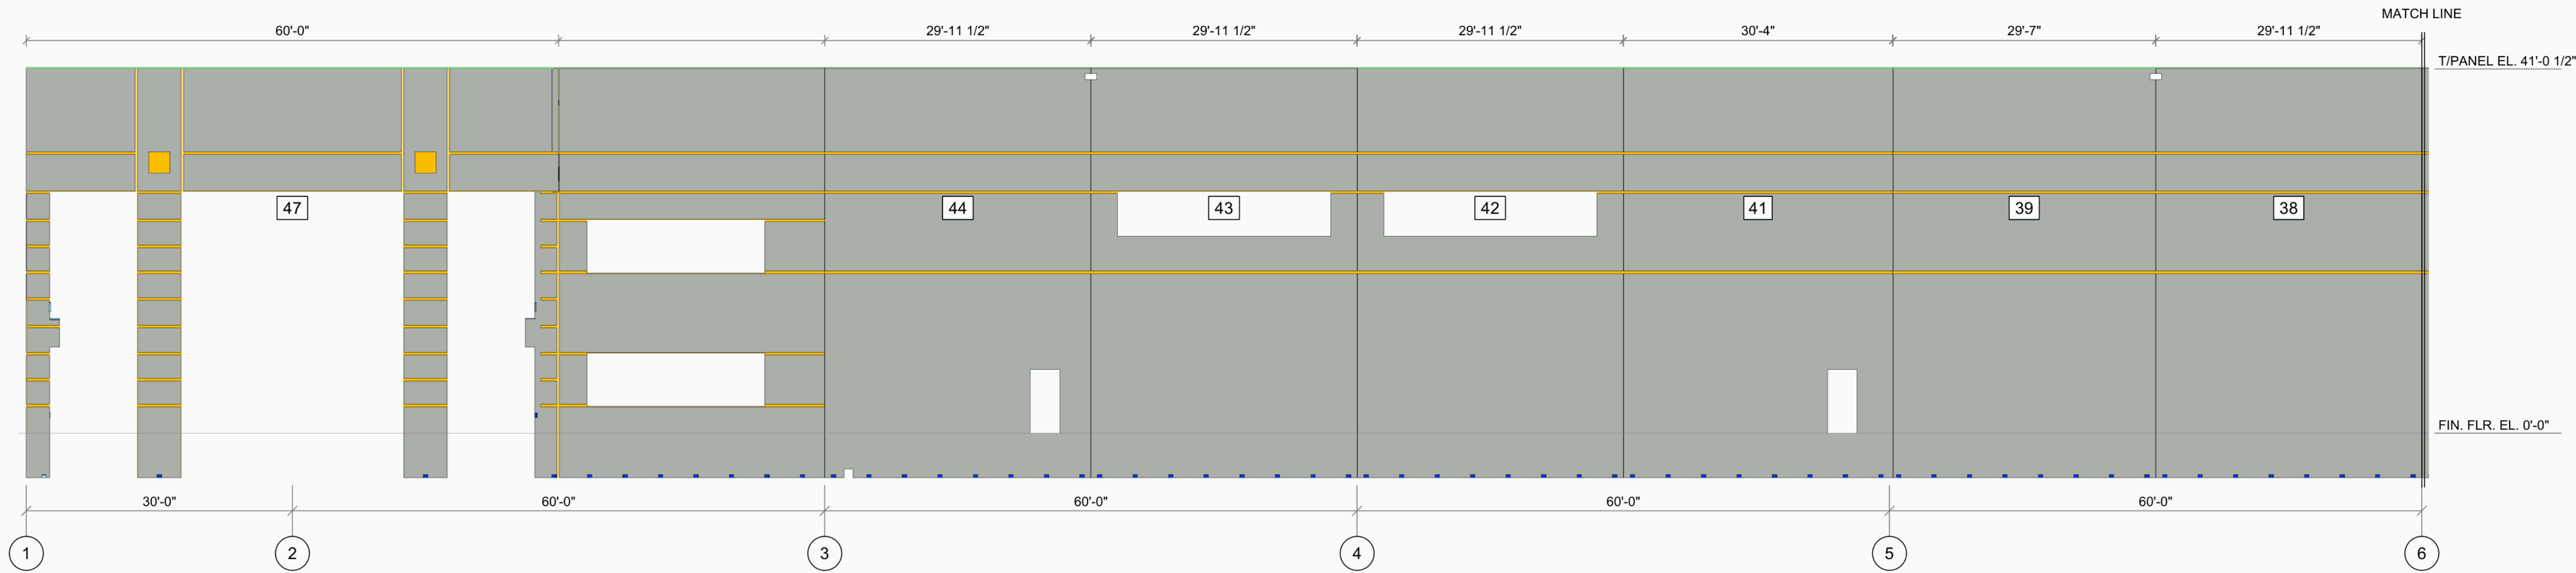

FRONT ELEVATION (seen from the bottom of the site plan) -- 1 of 2, continues below SCALE: 3/32" = 1'-0"

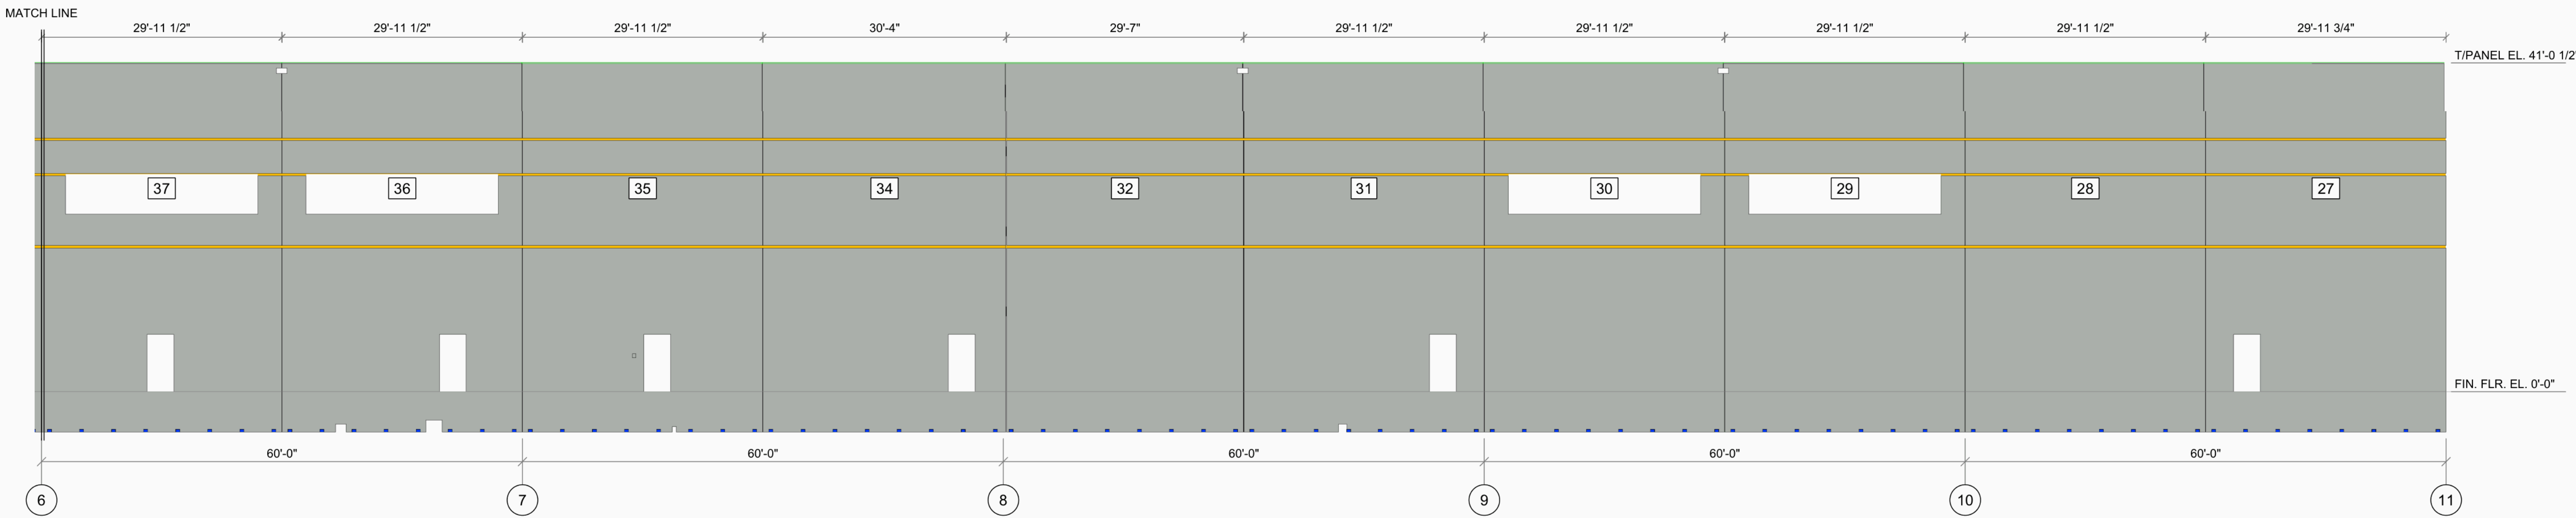

FRONT ELEVATION (seen from the bottom of the site plan) -- 2 of 2 OVERALL 570'-0" SCALE: 3/32" = 1'-0"

SHEET TITLE
**FRONT
ELEVATION**

SCALE	DATE
3/32" = 1'-0"	2026-10-18

SHEET SIZE: ARCH D 24 x 36
Scales apply at this size only.

SHEET

CV2.1


PROJECT
SEGALE PROPERTIES
P161
SITE DRAWING
SegalP16site1-TU.dwg

REV	DESCRIPTION	DATE
0	FIRST ISSUE	2026-10-18


NOTES

Boxed numbers: panel numbers,
the same as on each panel's sheet.
Colours only tell neighbours apart.
T/PANEL EL.: top of panel above
the finish floor (0'-0").

Two numbers at one place: a
corner return seen end-on, or a
panel set back behind the face,
shares that spot.

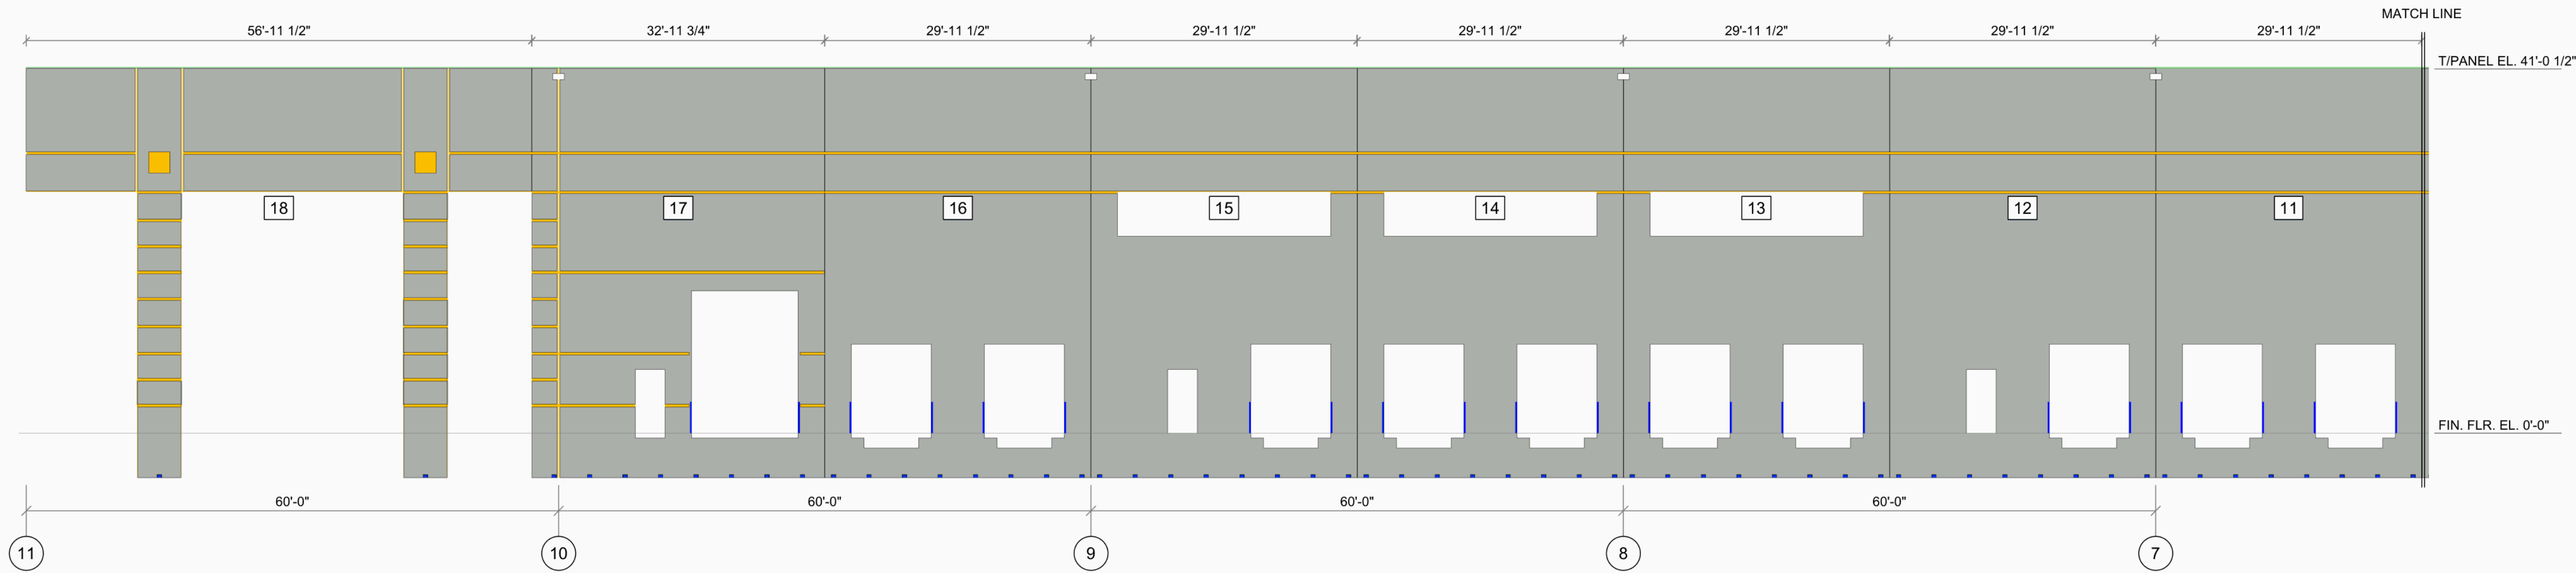

REAR ELEVATION (seen from the top of the site plan) -- 1 of 2, continues below SCALE: 3/32" = 1'-0"

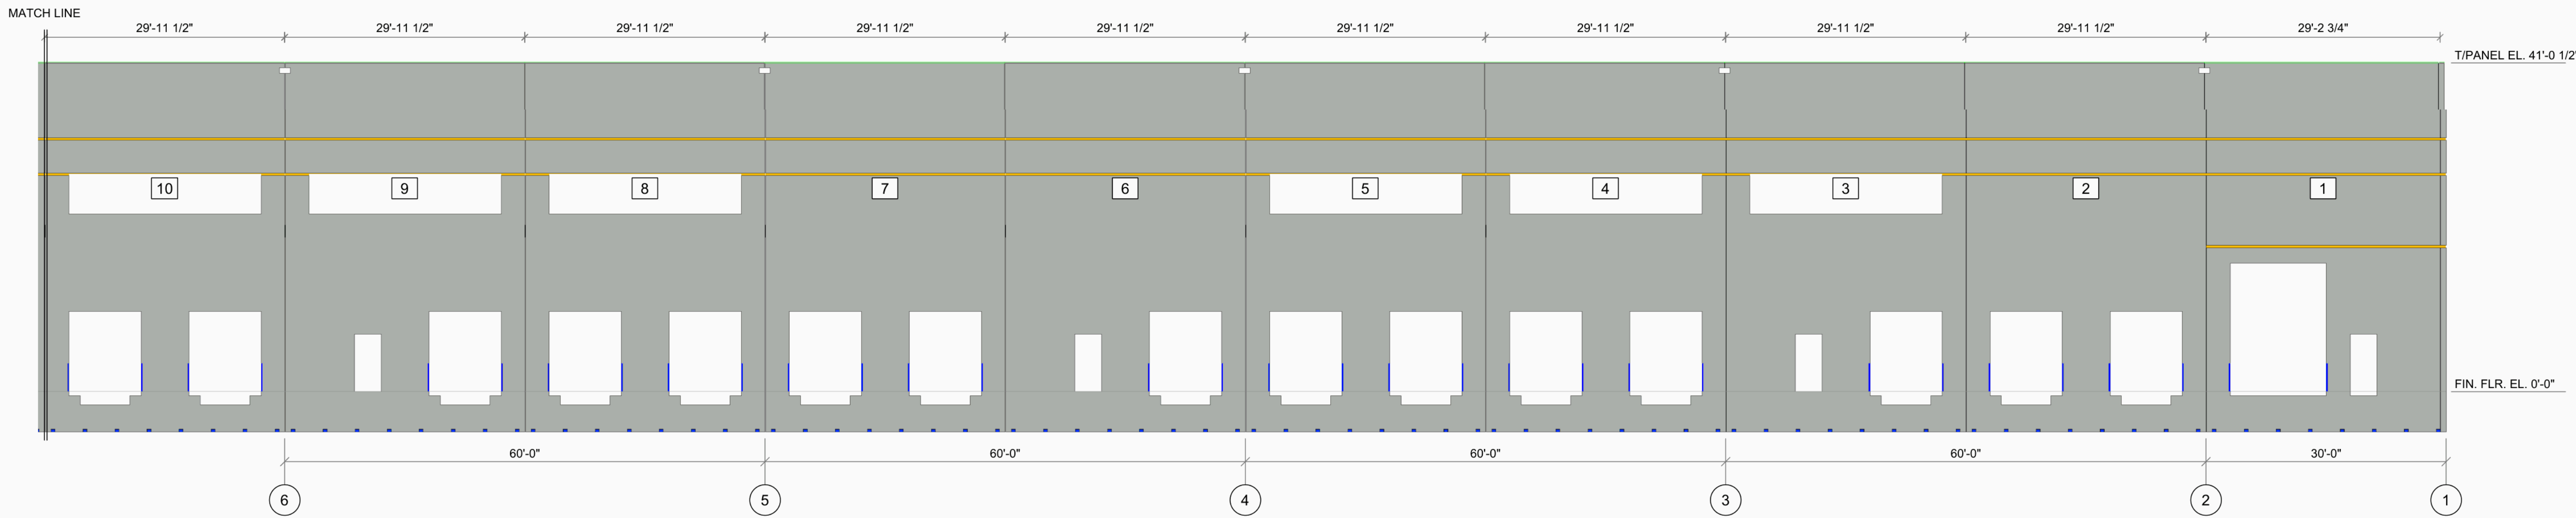

REAR ELEVATION (seen from the top of the site plan) -- 2 of 2 OVERALL 570'-0" SCALE: 3/32" = 1'-0"

SHEET TITLE

REAR
ELEVATION

SCALE	DATE
3/32" = 1'-0"	2026-10-18

SHEET SIZE: ARCH D 24 x 36
Scales apply at this size only.

SHEET

CV2.2


PROJECT
SEGALE PROPERTIES
P161
SITE DRAWING
SegalP16site1-TU.dwg

REV	DESCRIPTION	DATE
0	FIRST ISSUE	2026-10-18


NOTES

Boxed numbers: panel numbers,
the same as on each panel's sheet.
Colours only tell neighbours apart.
T/PANEL EL.: top of panel above
the finish floor (0'-0").

Two numbers at one place: a
corner return seen end-on, or a
panel set back behind the face,
shares that spot.

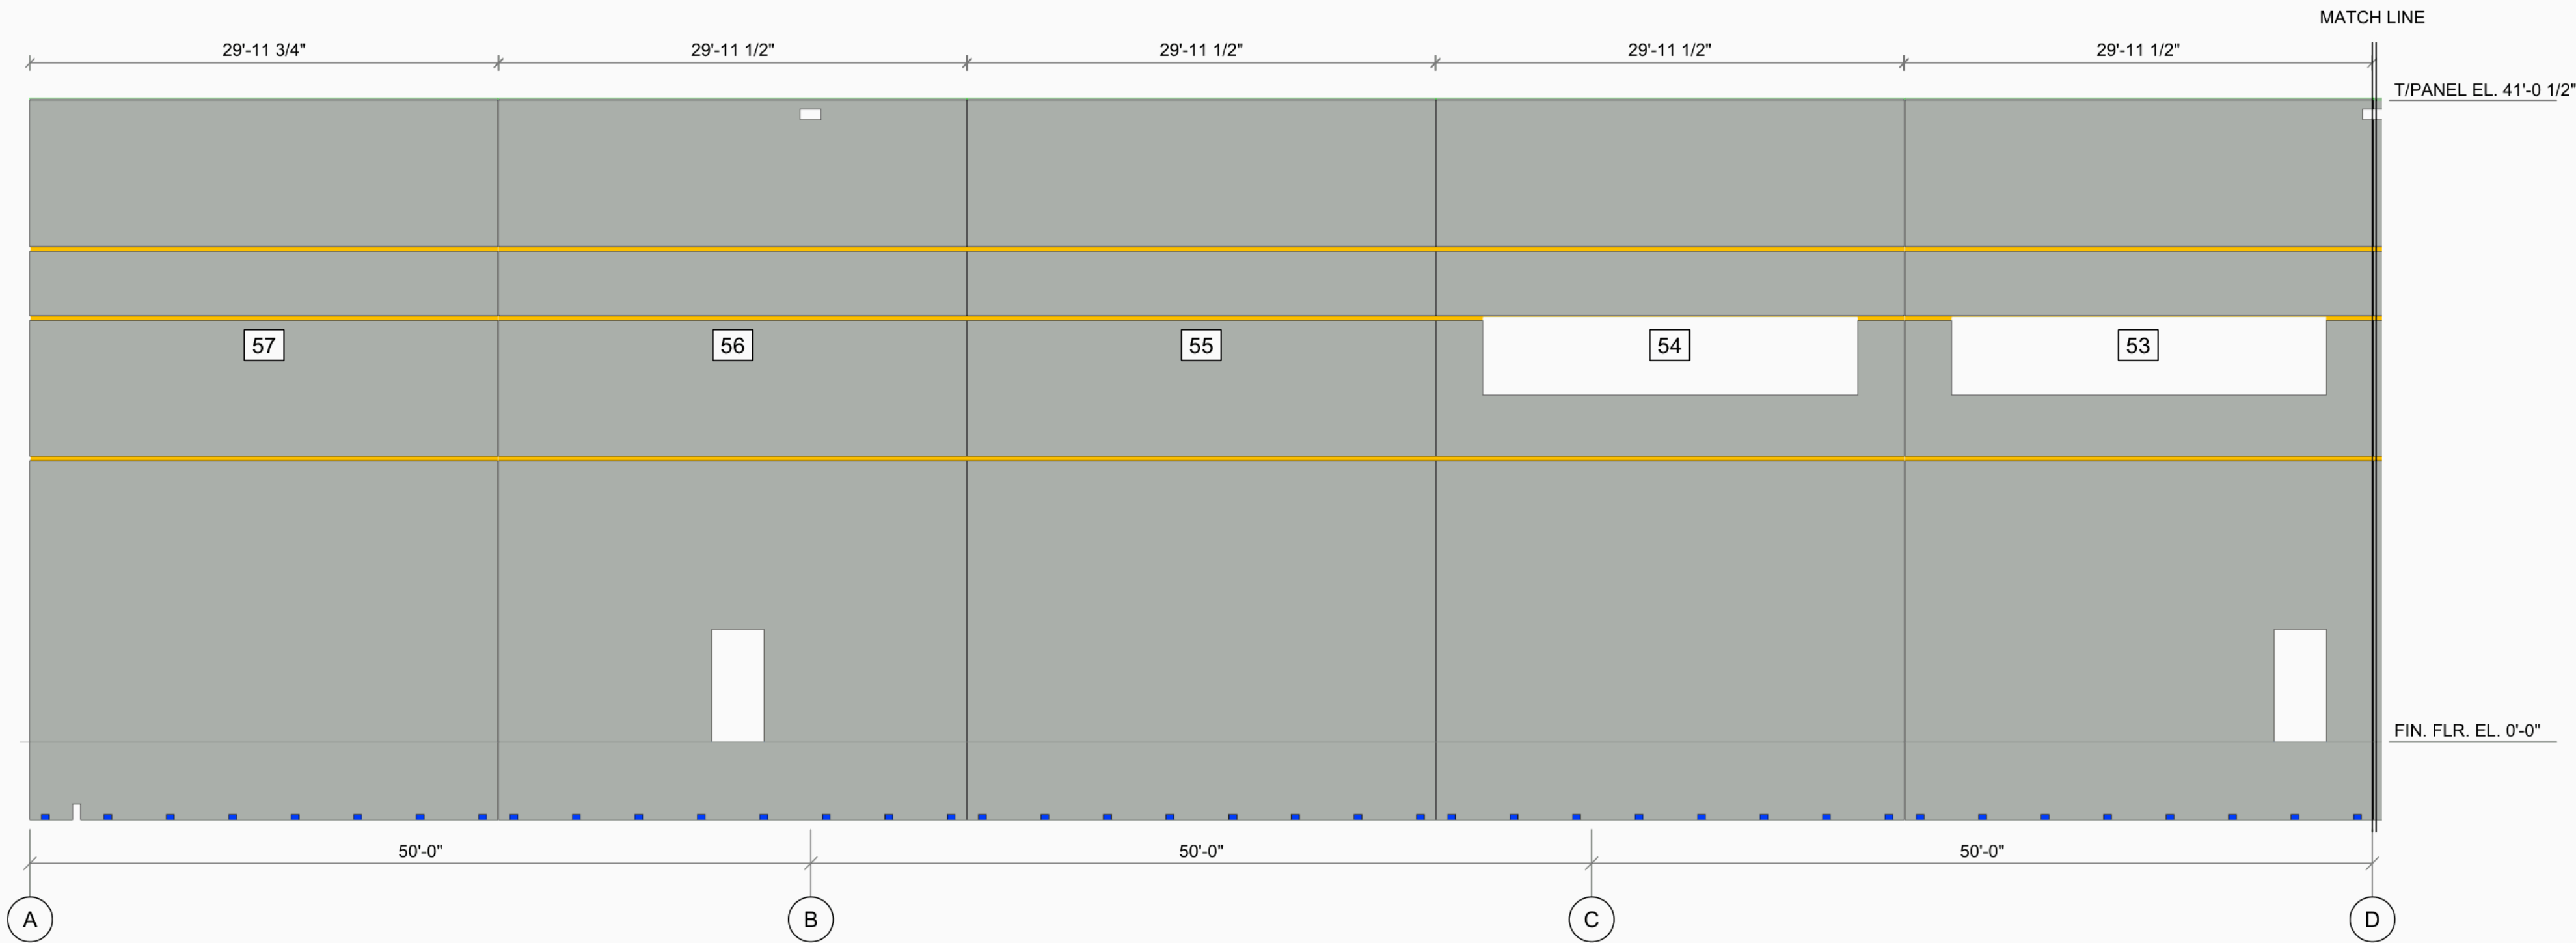

LEFT ELEVATION (seen from the left of the site plan) -- 1 of 2, continues below SCALE: 1/8" = 1'-0"

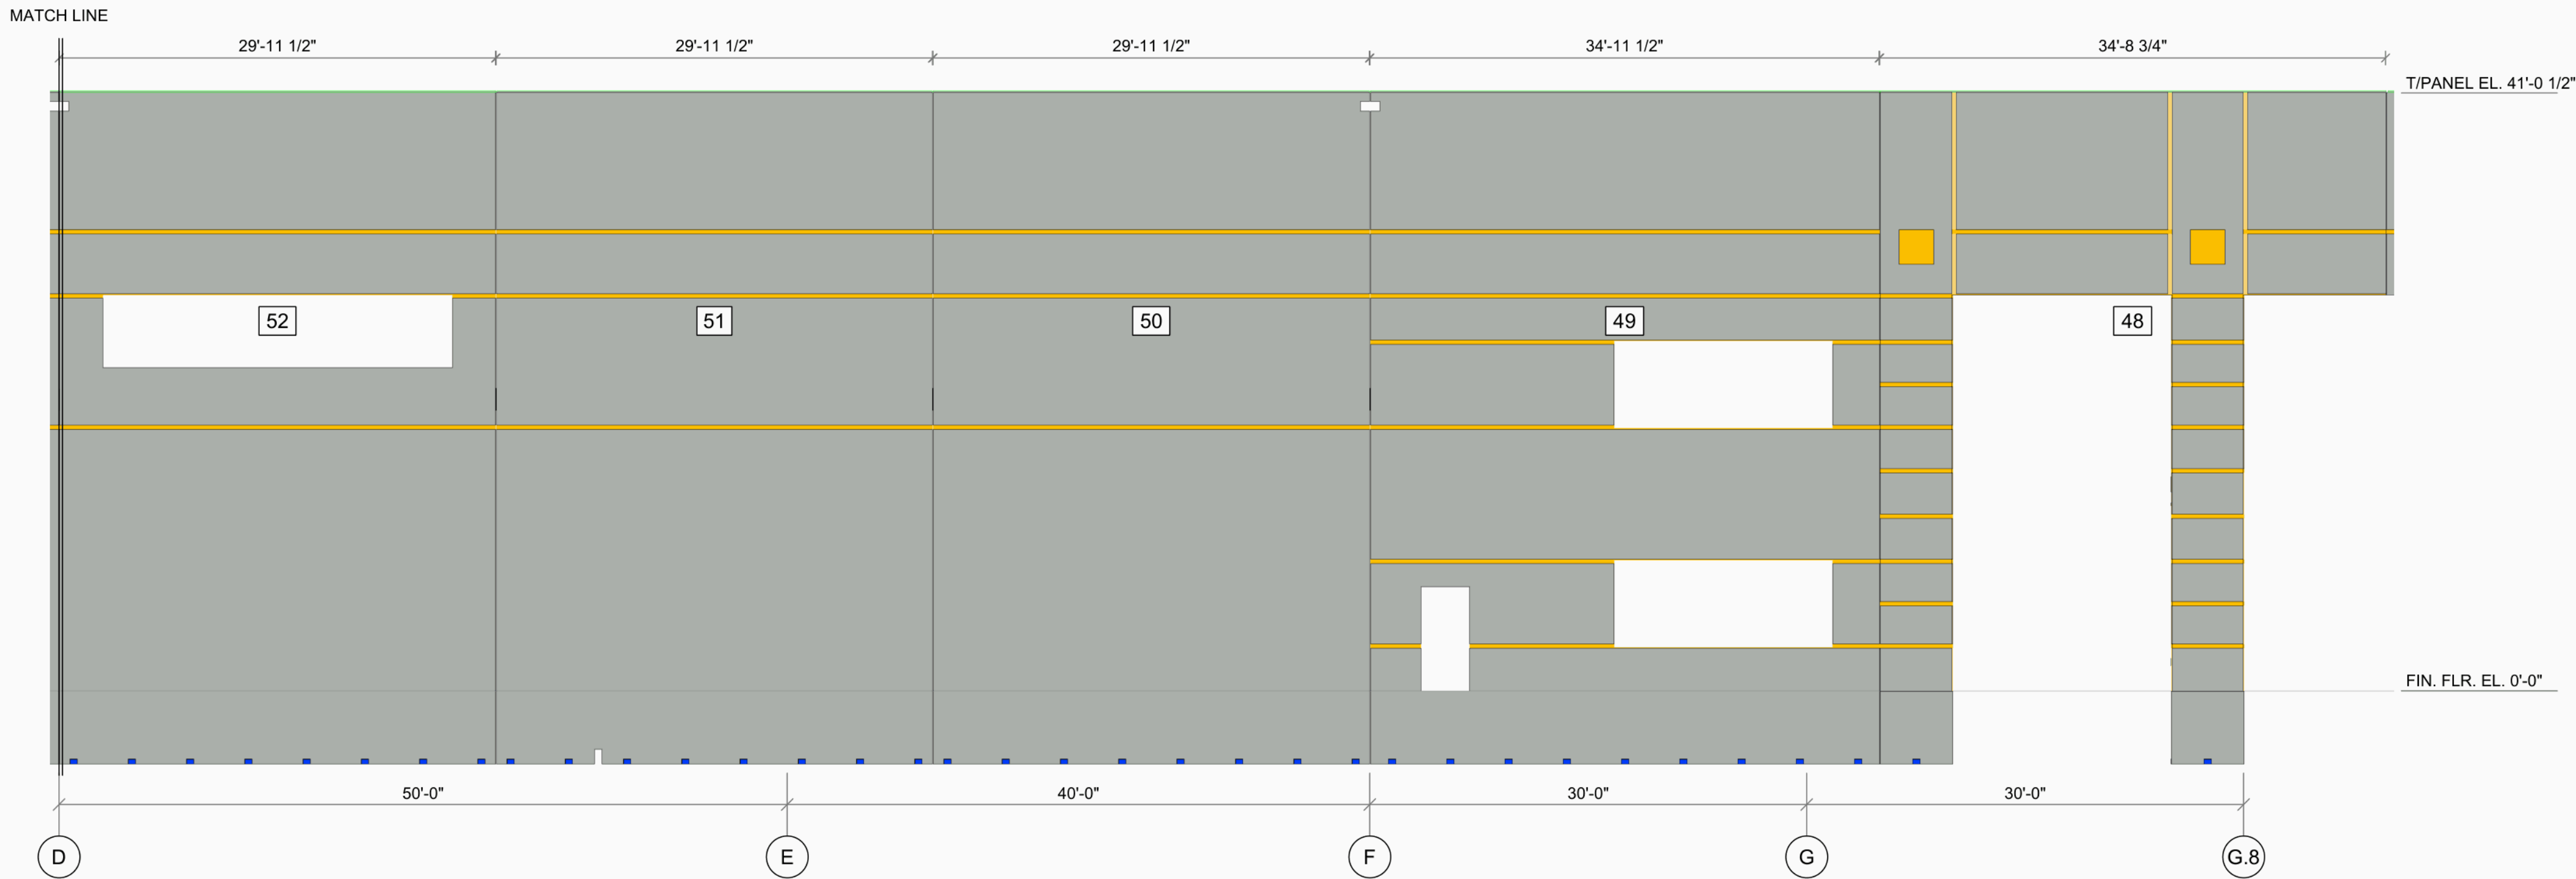

LEFT ELEVATION (seen from the left of the site plan) -- 2 of 2 OVERALL 310'-6" SCALE: 1/8" = 1'-0"

SHEET TITLE

LEFT
ELEVATION

SCALE	DATE
1/8" = 1'-0"	2026-10-18

SHEET SIZE: ARCH D 24 x 36
Scales apply at this size only.

SHEET

CV2.3


PROJECT
SEGAL PROPERTIES
P161
SITE DRAWING
SegalP16site1-TU.dwg

REV	DESCRIPTION	DATE
0	FIRST ISSUE	2026-10-18


NOTES

Boxed numbers: panel numbers,
the same as on each panel's sheet.
Colours only tell neighbours apart.
T/PANEL EL.: top of panel above
the finish floor (0'-0").

Two numbers at one place: a
corner return seen end-on, or a
panel set back behind the face,
shares that spot.

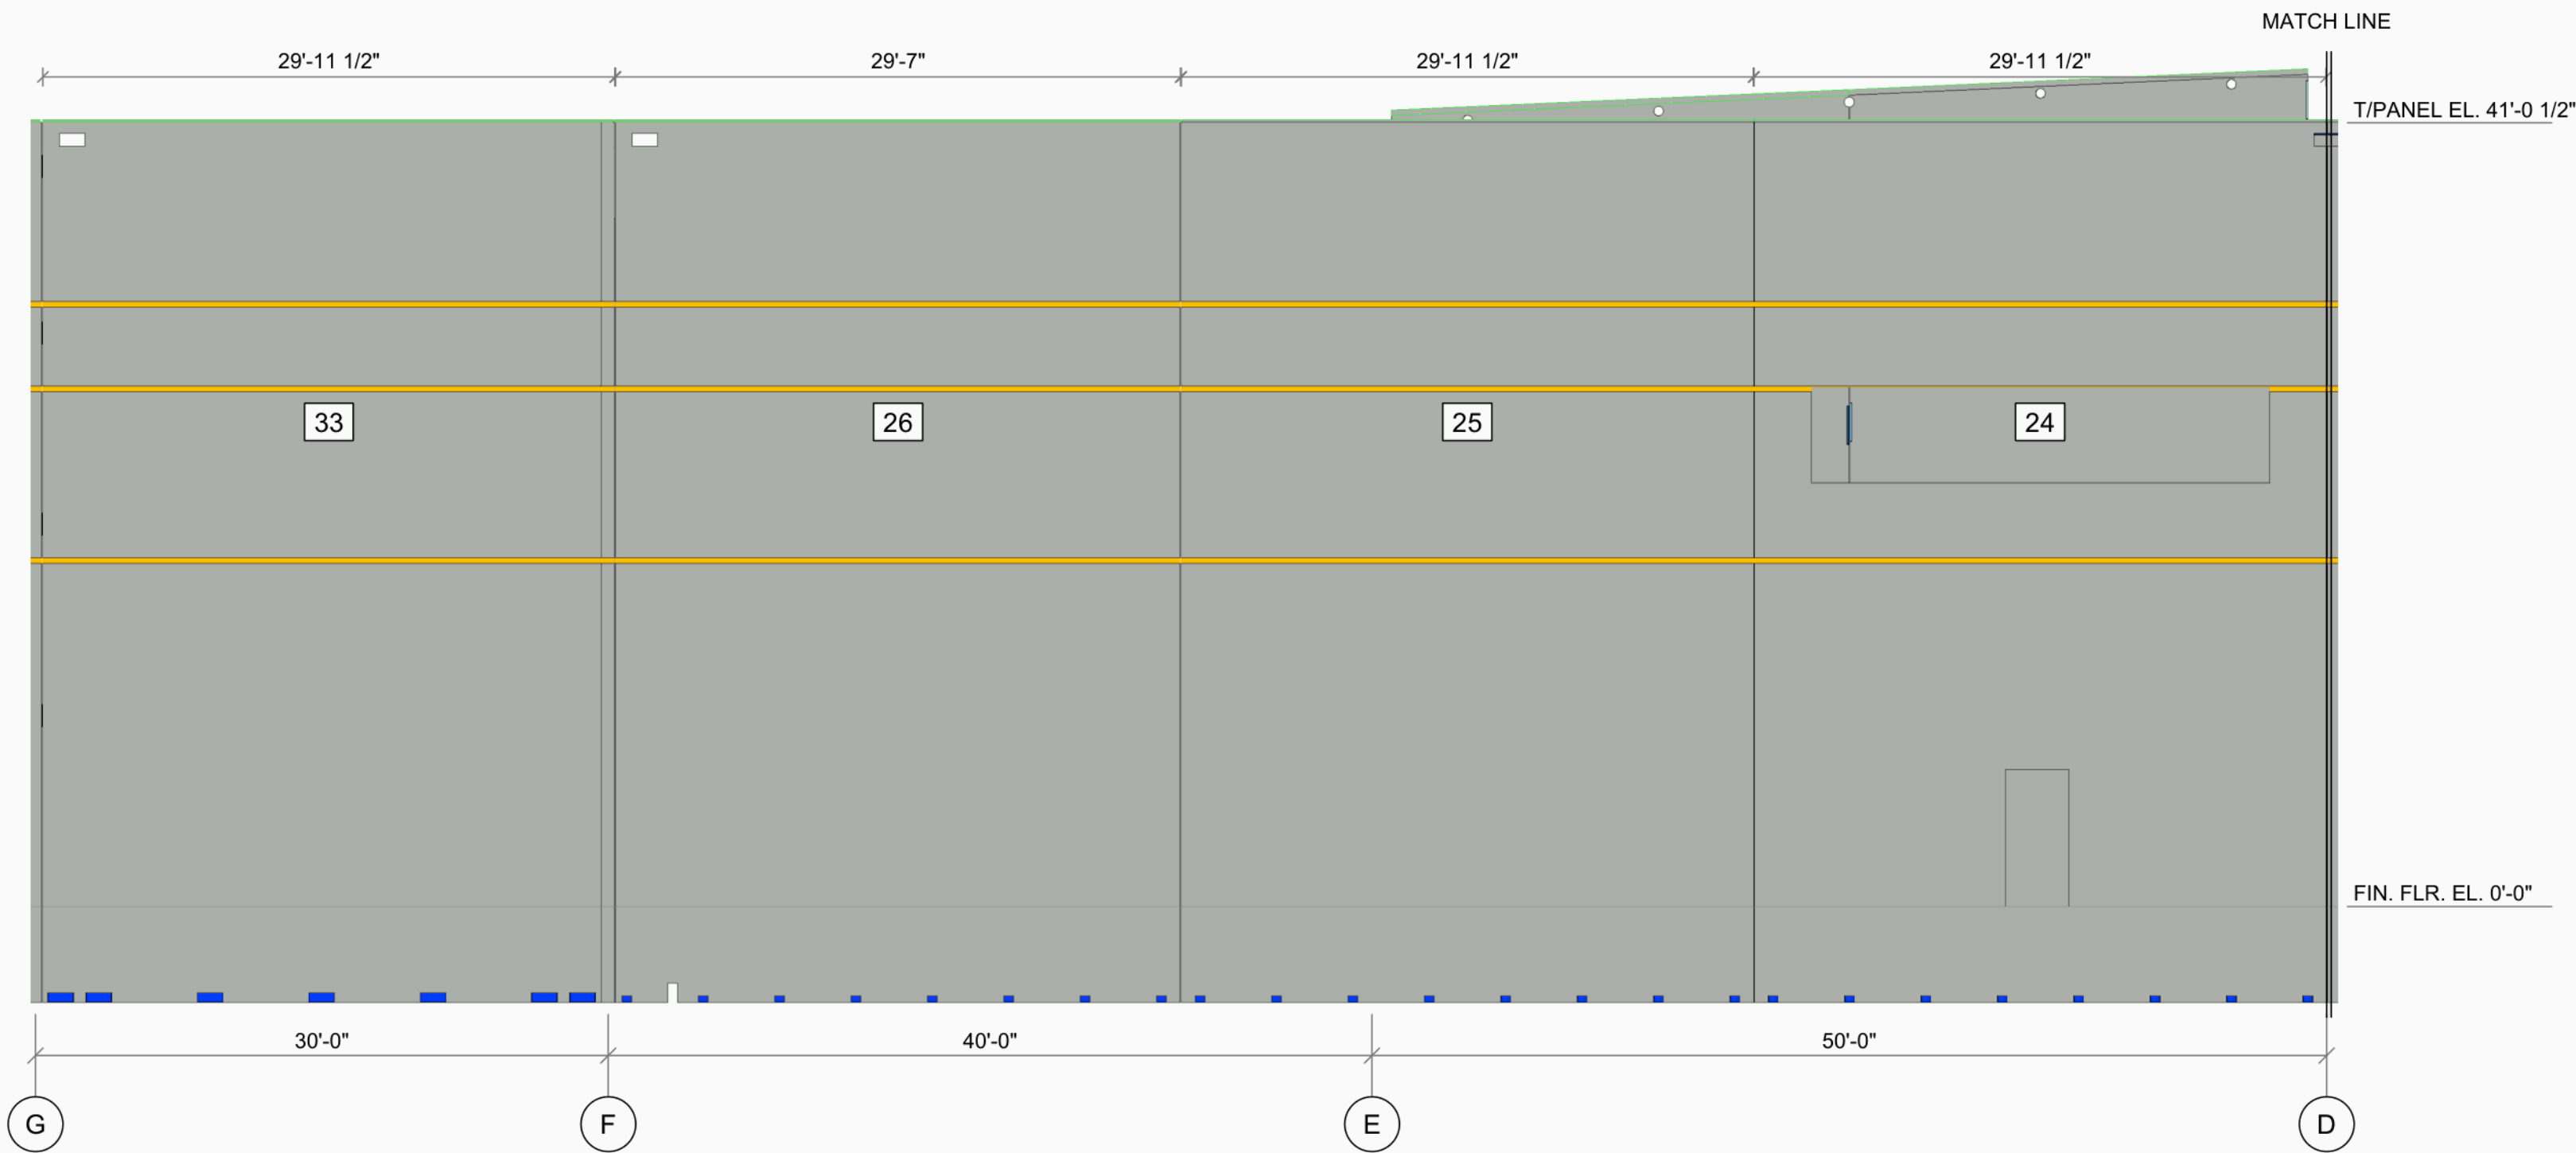

RIGHT ELEVATION (seen from the right of the site plan) -- 1 of 2, continues below SCALE: 1/8" = 1'-0"

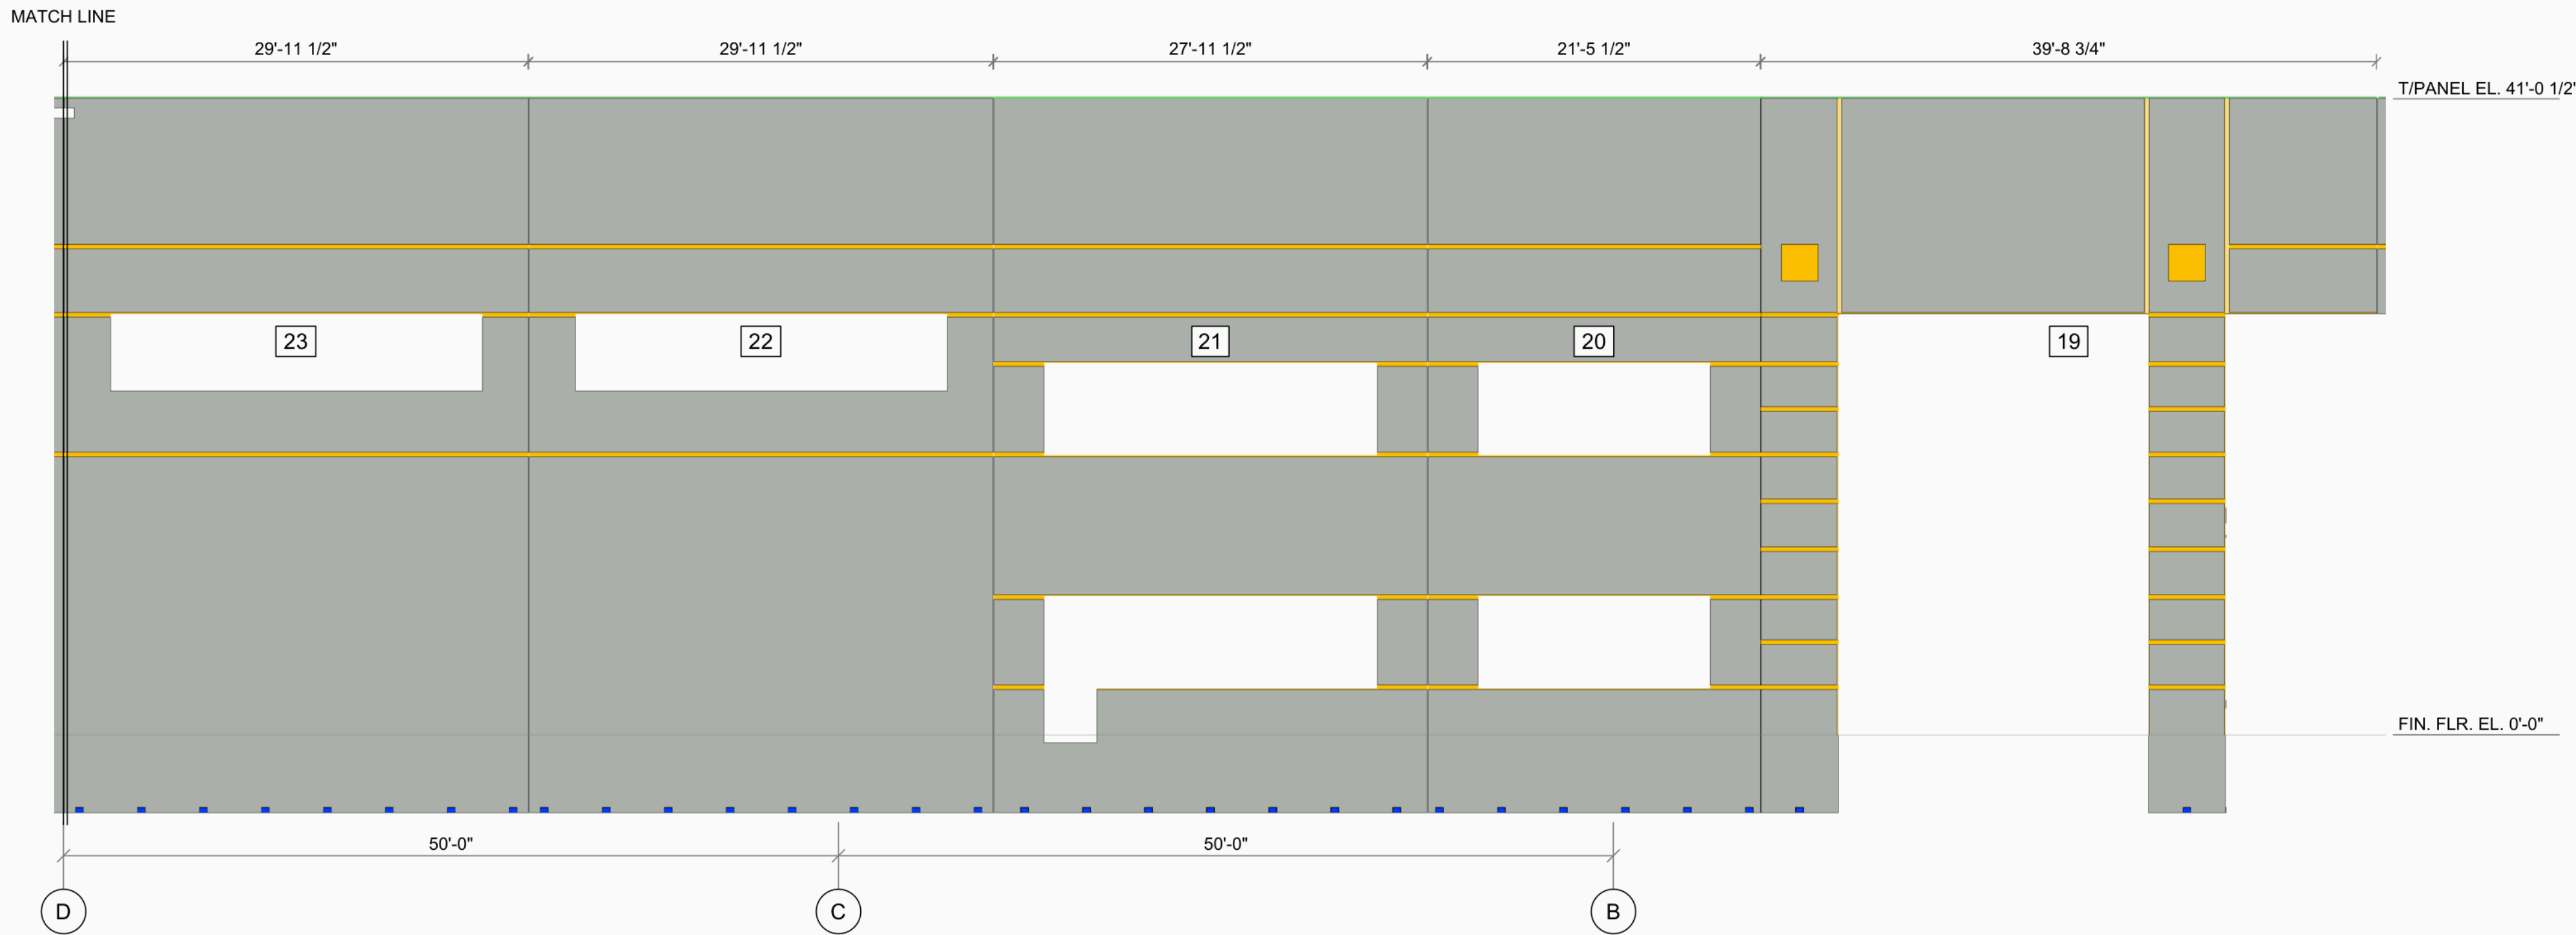

RIGHT ELEVATION (seen from the right of the site plan) -- 2 of 2 OVERALL 310'-6" SCALE: 1/8" = 1'-0"

SHEET TITLE

**RIGHT
ELEVATION**

SCALE	DATE
1/8" = 1'-0"	2026-10-18

SHEET SIZE: ARCH D 24 x 36
Scales apply at this size only.

SHEET

CV2.4

REV	DESCRIPTION	DATE
0	FIRST ISSUE	2026-10-17

NOTES

Panels as cast on the slab, each with its panel number.
Orange boxes: crane stations (track footprint), CRANE n = the pick(s) made from each.

SAFETY: every crane station's tracks or outriggers stand fully on the poured slab inside the closure strip, or fully outside the wall clearance -- never on the slab edge or the closure strip. Check each footprint before any lift.
61 panels.

