


REV	DESCRIPTION	DATE
0	FIRST ISSUE	2026-10-18

NOTES

Boxed numbers: panel numbers,
outside each panel's wall.

Grid, walls, slab and dimensions
are the site's own.

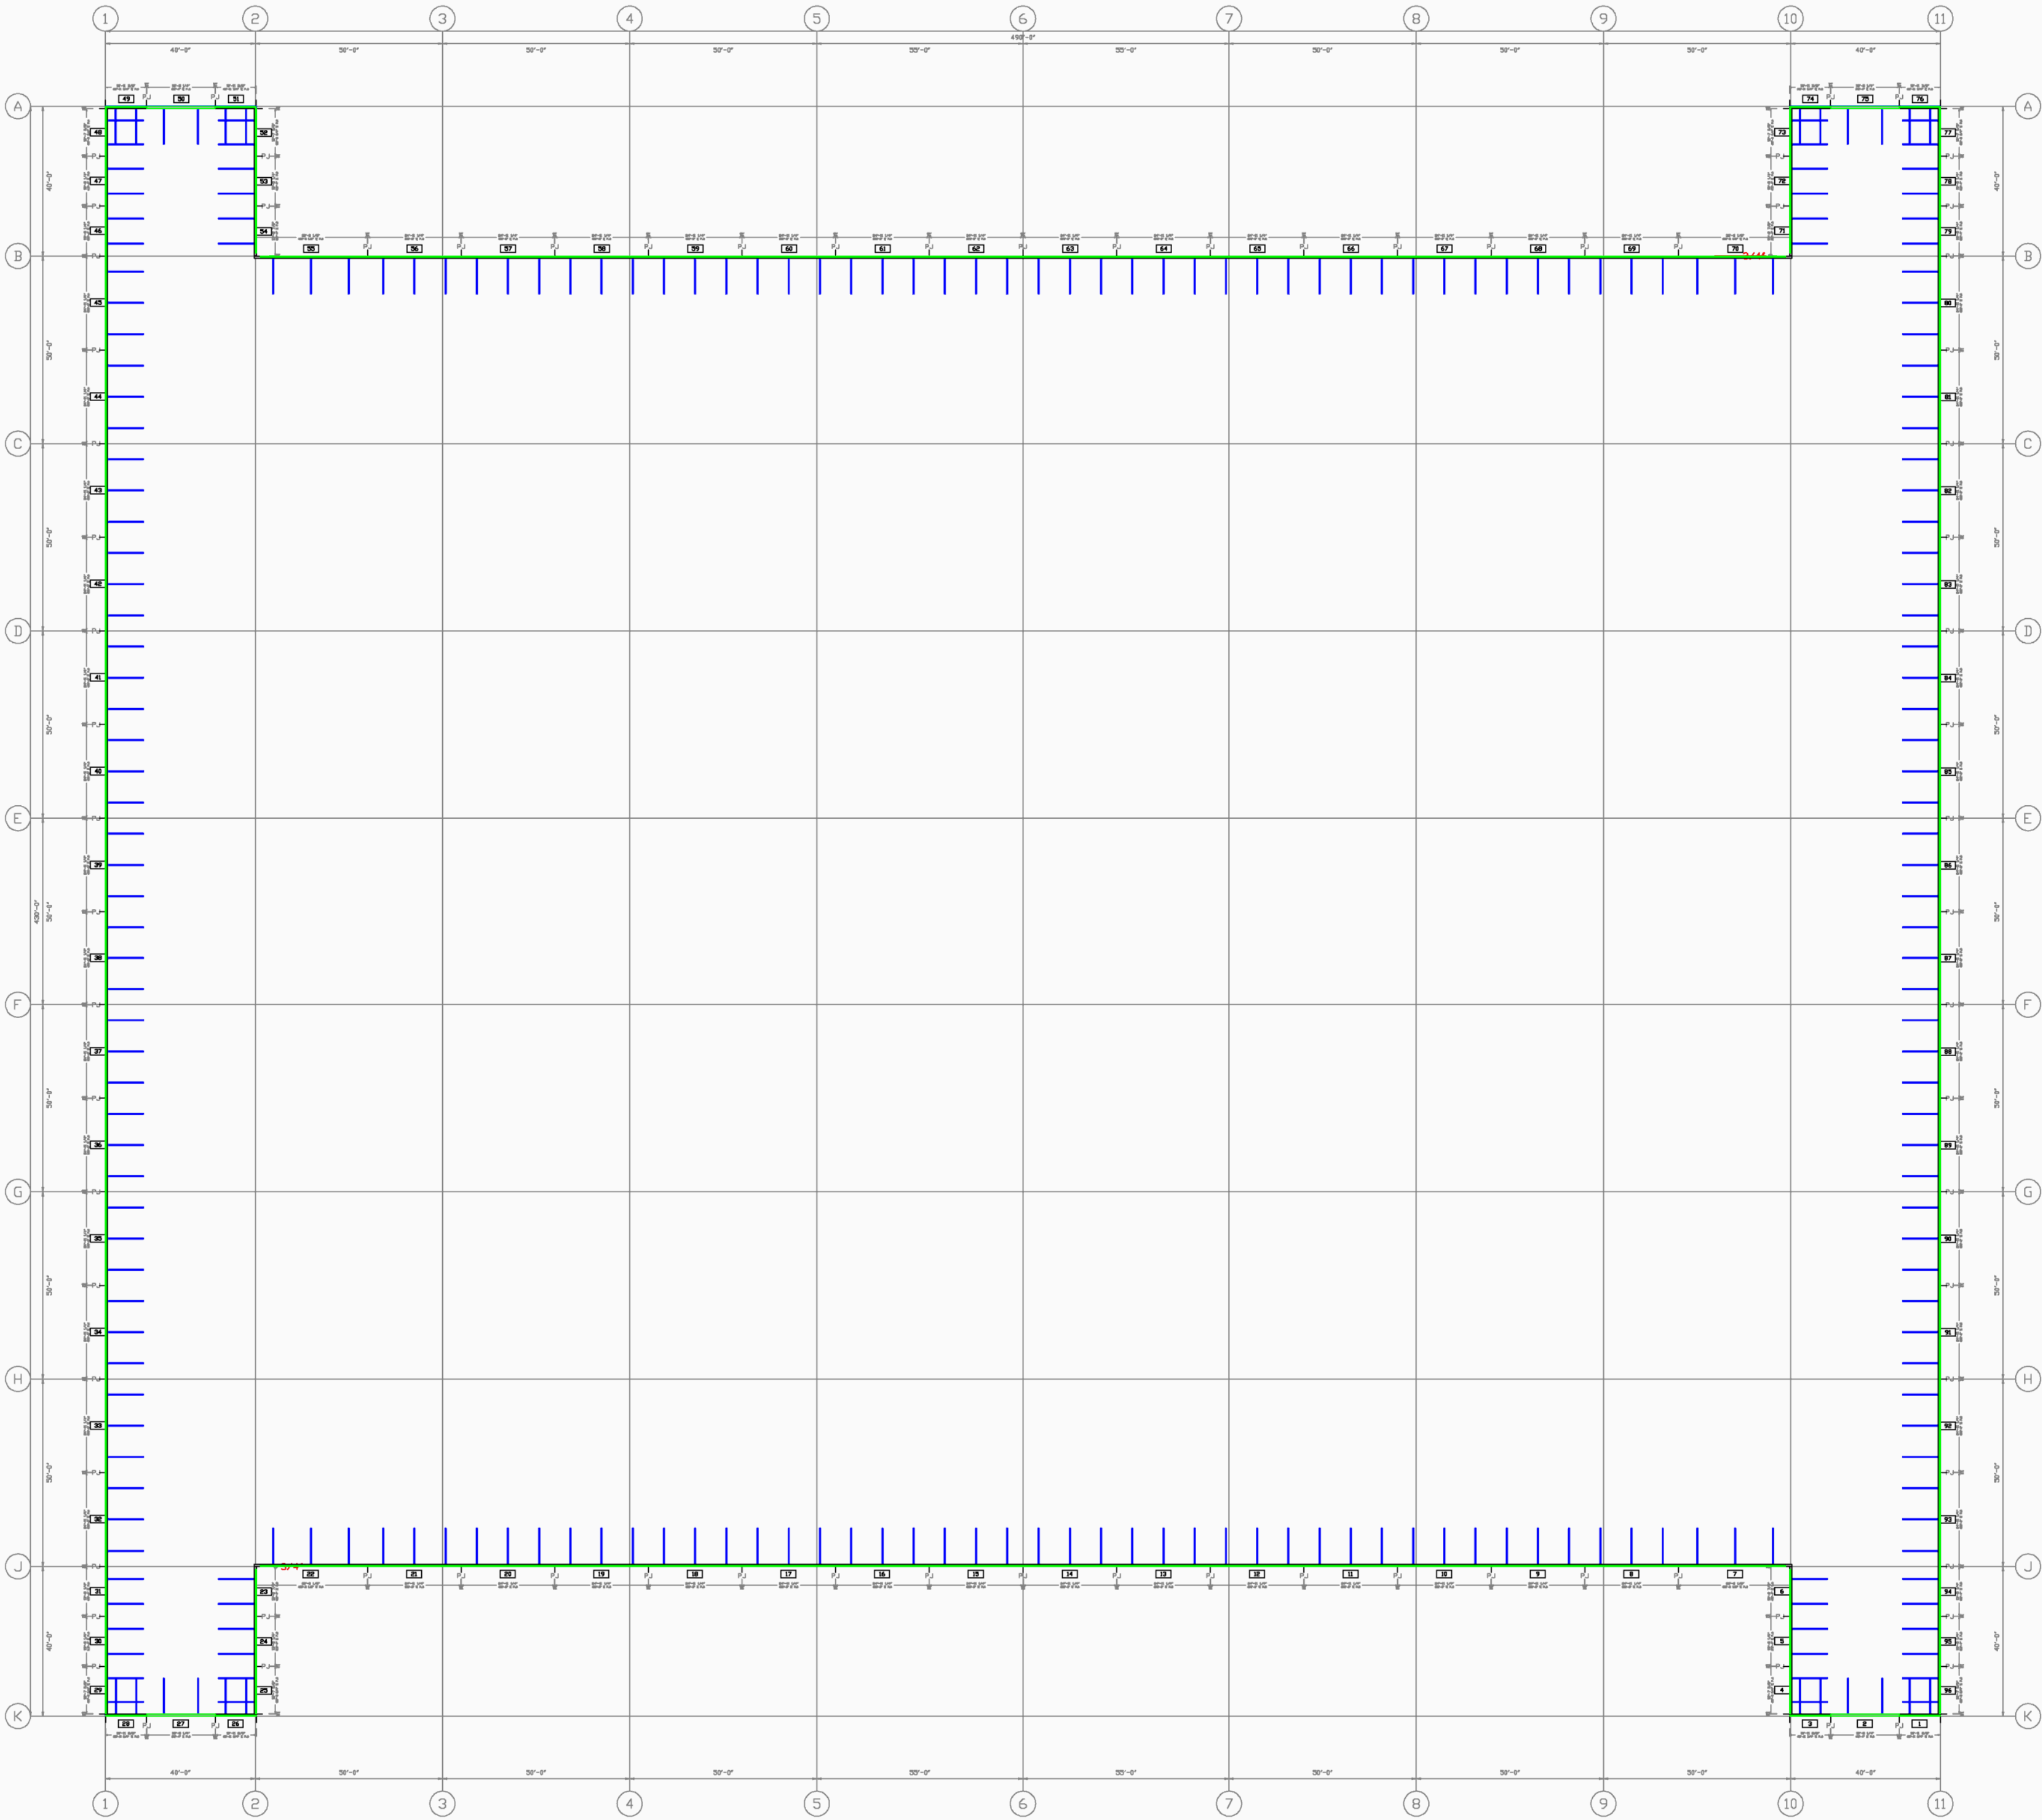

SITE PLAN SCALE: 1" = 30'-0"

SITE TEXT BELOW THE 3/32" MINIMUM AT THIS SCALE -- smallest prints 0.009"

SHEET TITLE
SITE PLAN

SCALE	DATE
1" = 30'-0"	2026-10-18


SHEET SIZE: ARCH D 24 x 36
Scales apply at this size only.

SHEET
CV1.0

REV	DESCRIPTION	DATE
0	FIRST ISSUE	2026-10-18

NOTES

Crane stations and pick paths
from Pick and Place. SAFETY: see
the note under the plan.

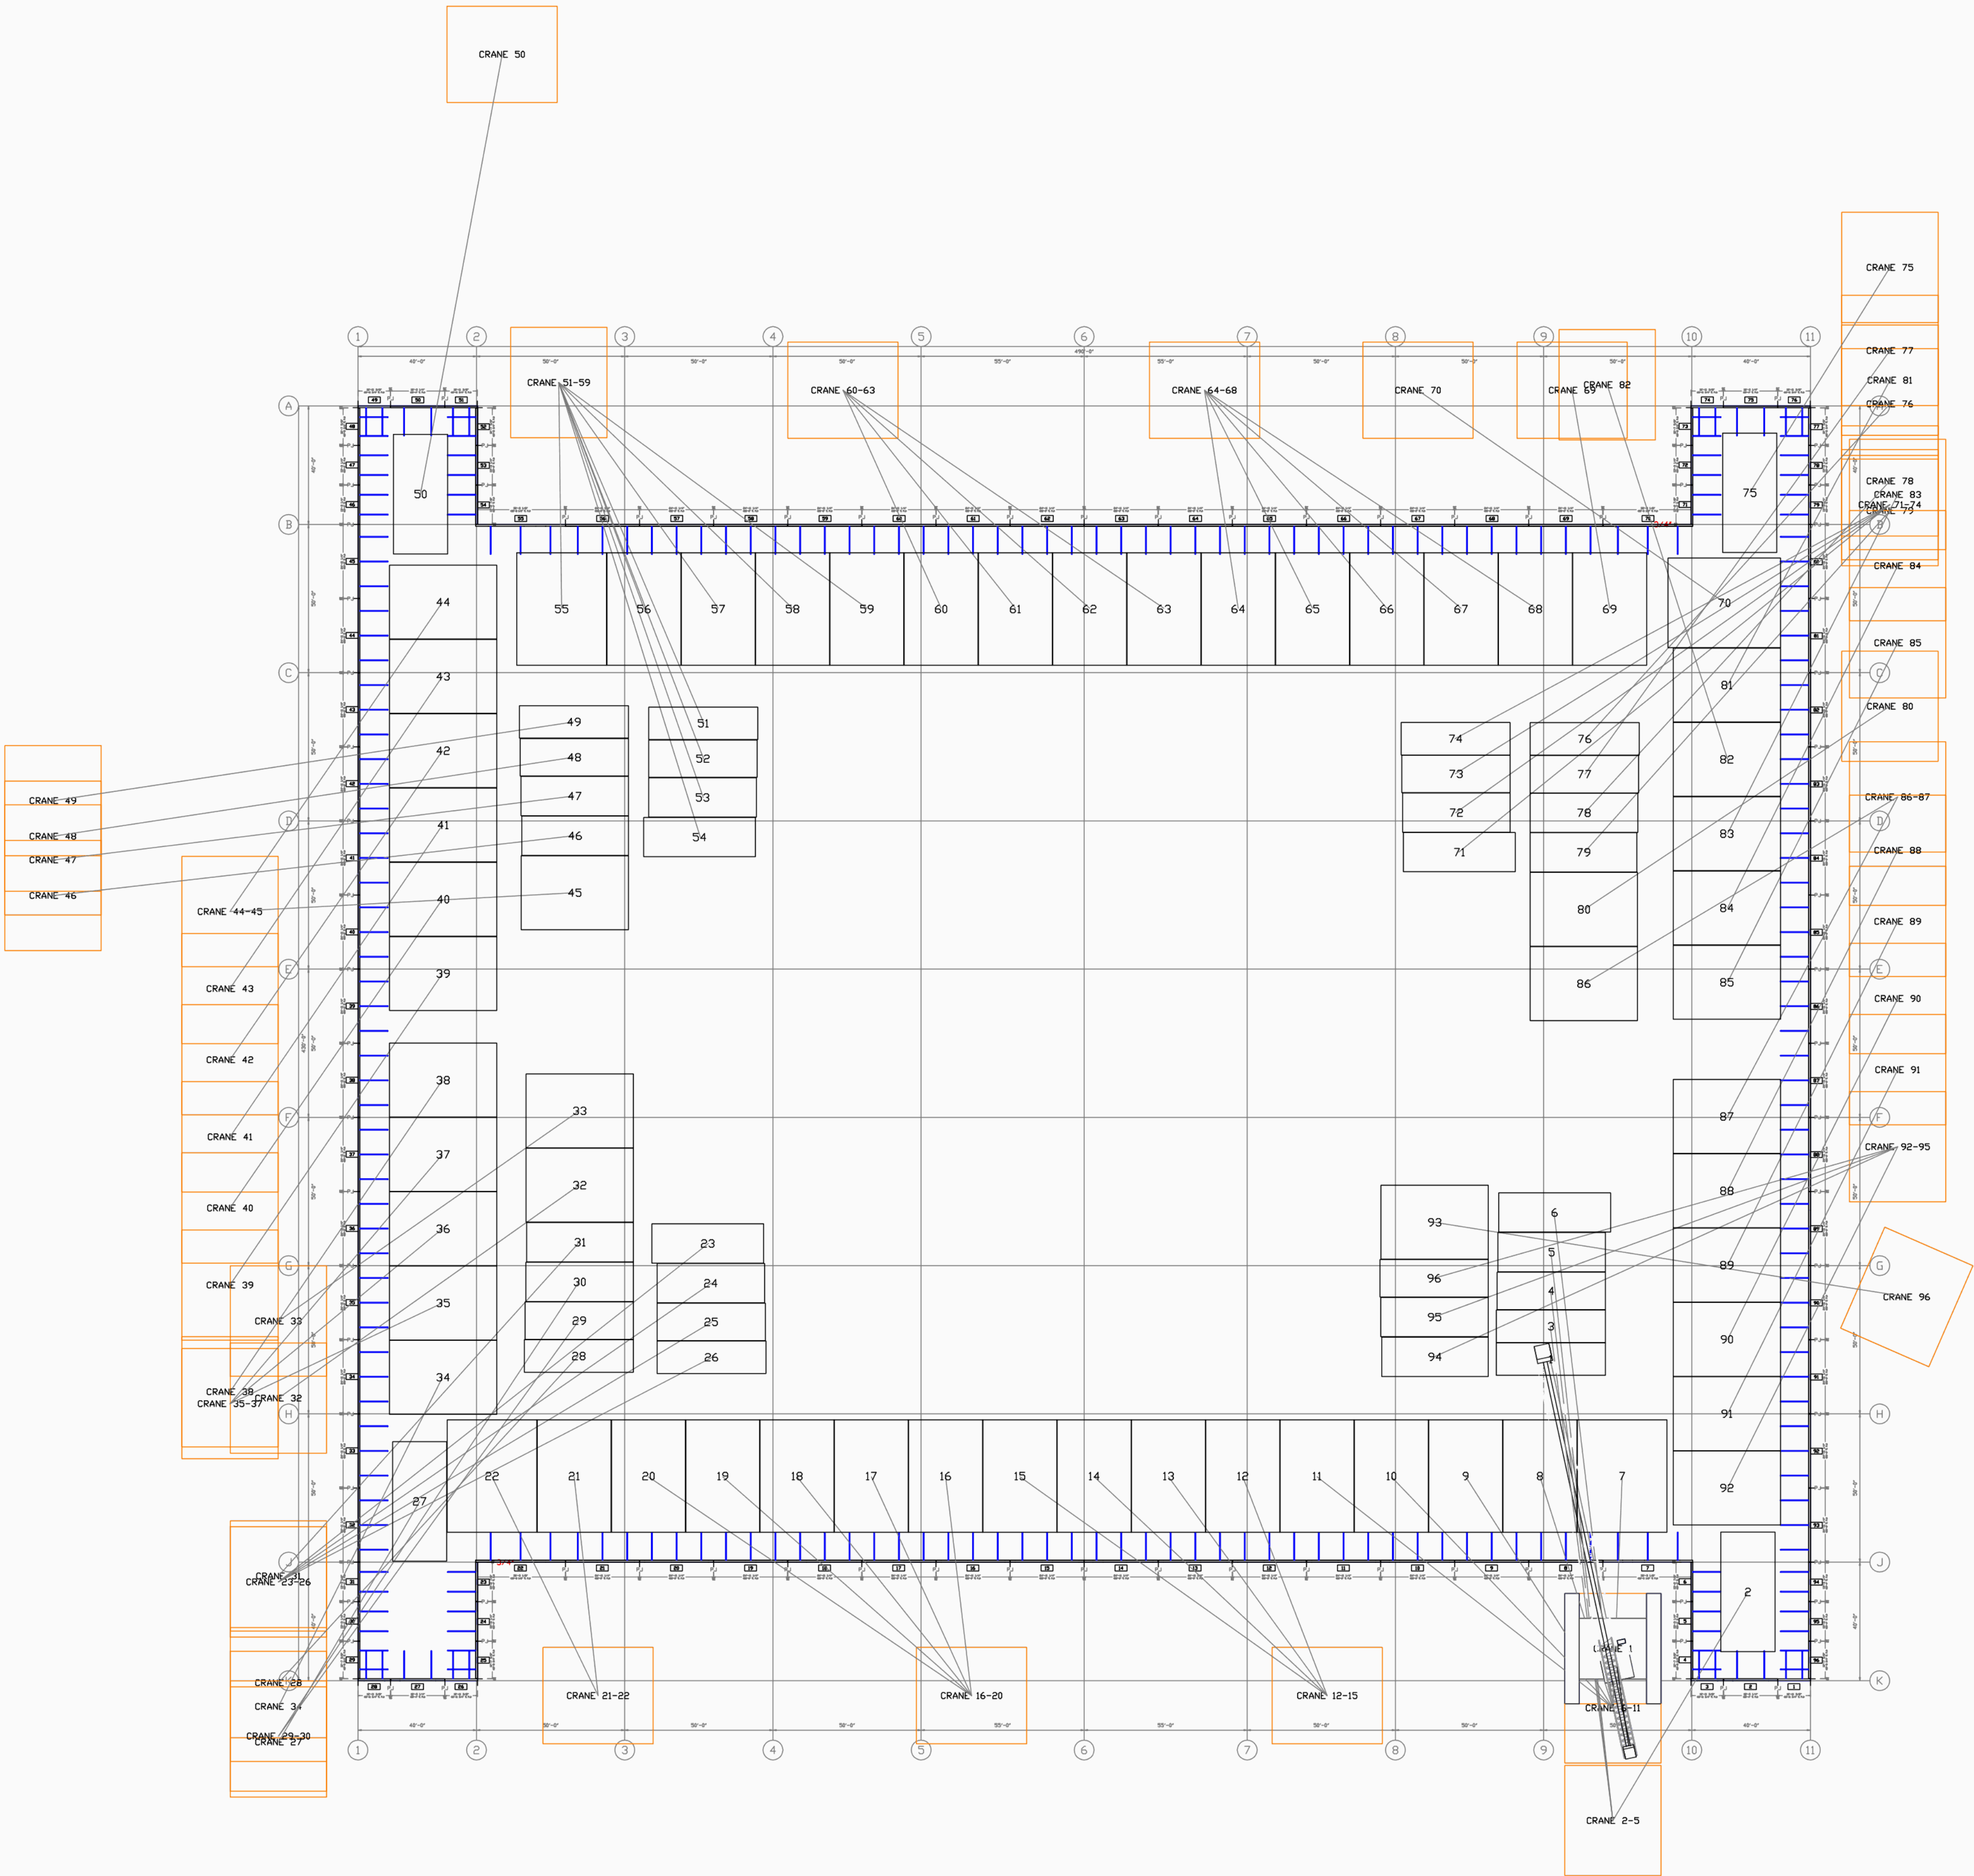

PICK PLAN SCALE: 1/32" = 1'-0"
THE PLANNER FLAGS 1 OF 96 PICKS UNSAFE: PBCBu093 -- REHEARSAL ONLY, NOT FOR CONSTRUCTION
SAFETY: every crane station's tracks or outriggers stand fully on the poured slab inside the closure strip, or fully outside the wall clearance --
never on the slab edge or the closure strip. Check each station's footprint against the slab edge before any lift.

SHEET TITLE
PICK PLAN

SCALE	DATE
1/32" = 1'-0"	2026-10-18

SHEET SIZE: ARCH D 24 x 36
Scales apply at this size only.

SHEET

CV1.2

REV	DESCRIPTION	DATE
0	FIRST ISSUE	2026-10-18

NOTES

The standing panels seen from the lower right of the site plan, above. Colours only tell neighbours apart. Not to scale: dimensions are on the plans and elevations.

SHEET TITLE


ISOMETRIC
VIEW

SCALE	DATE
NTS	2026-10-18

SHEET SIZE: ARCH D 24 x 36
Scales apply at this size only.

SHEET

CV2.0

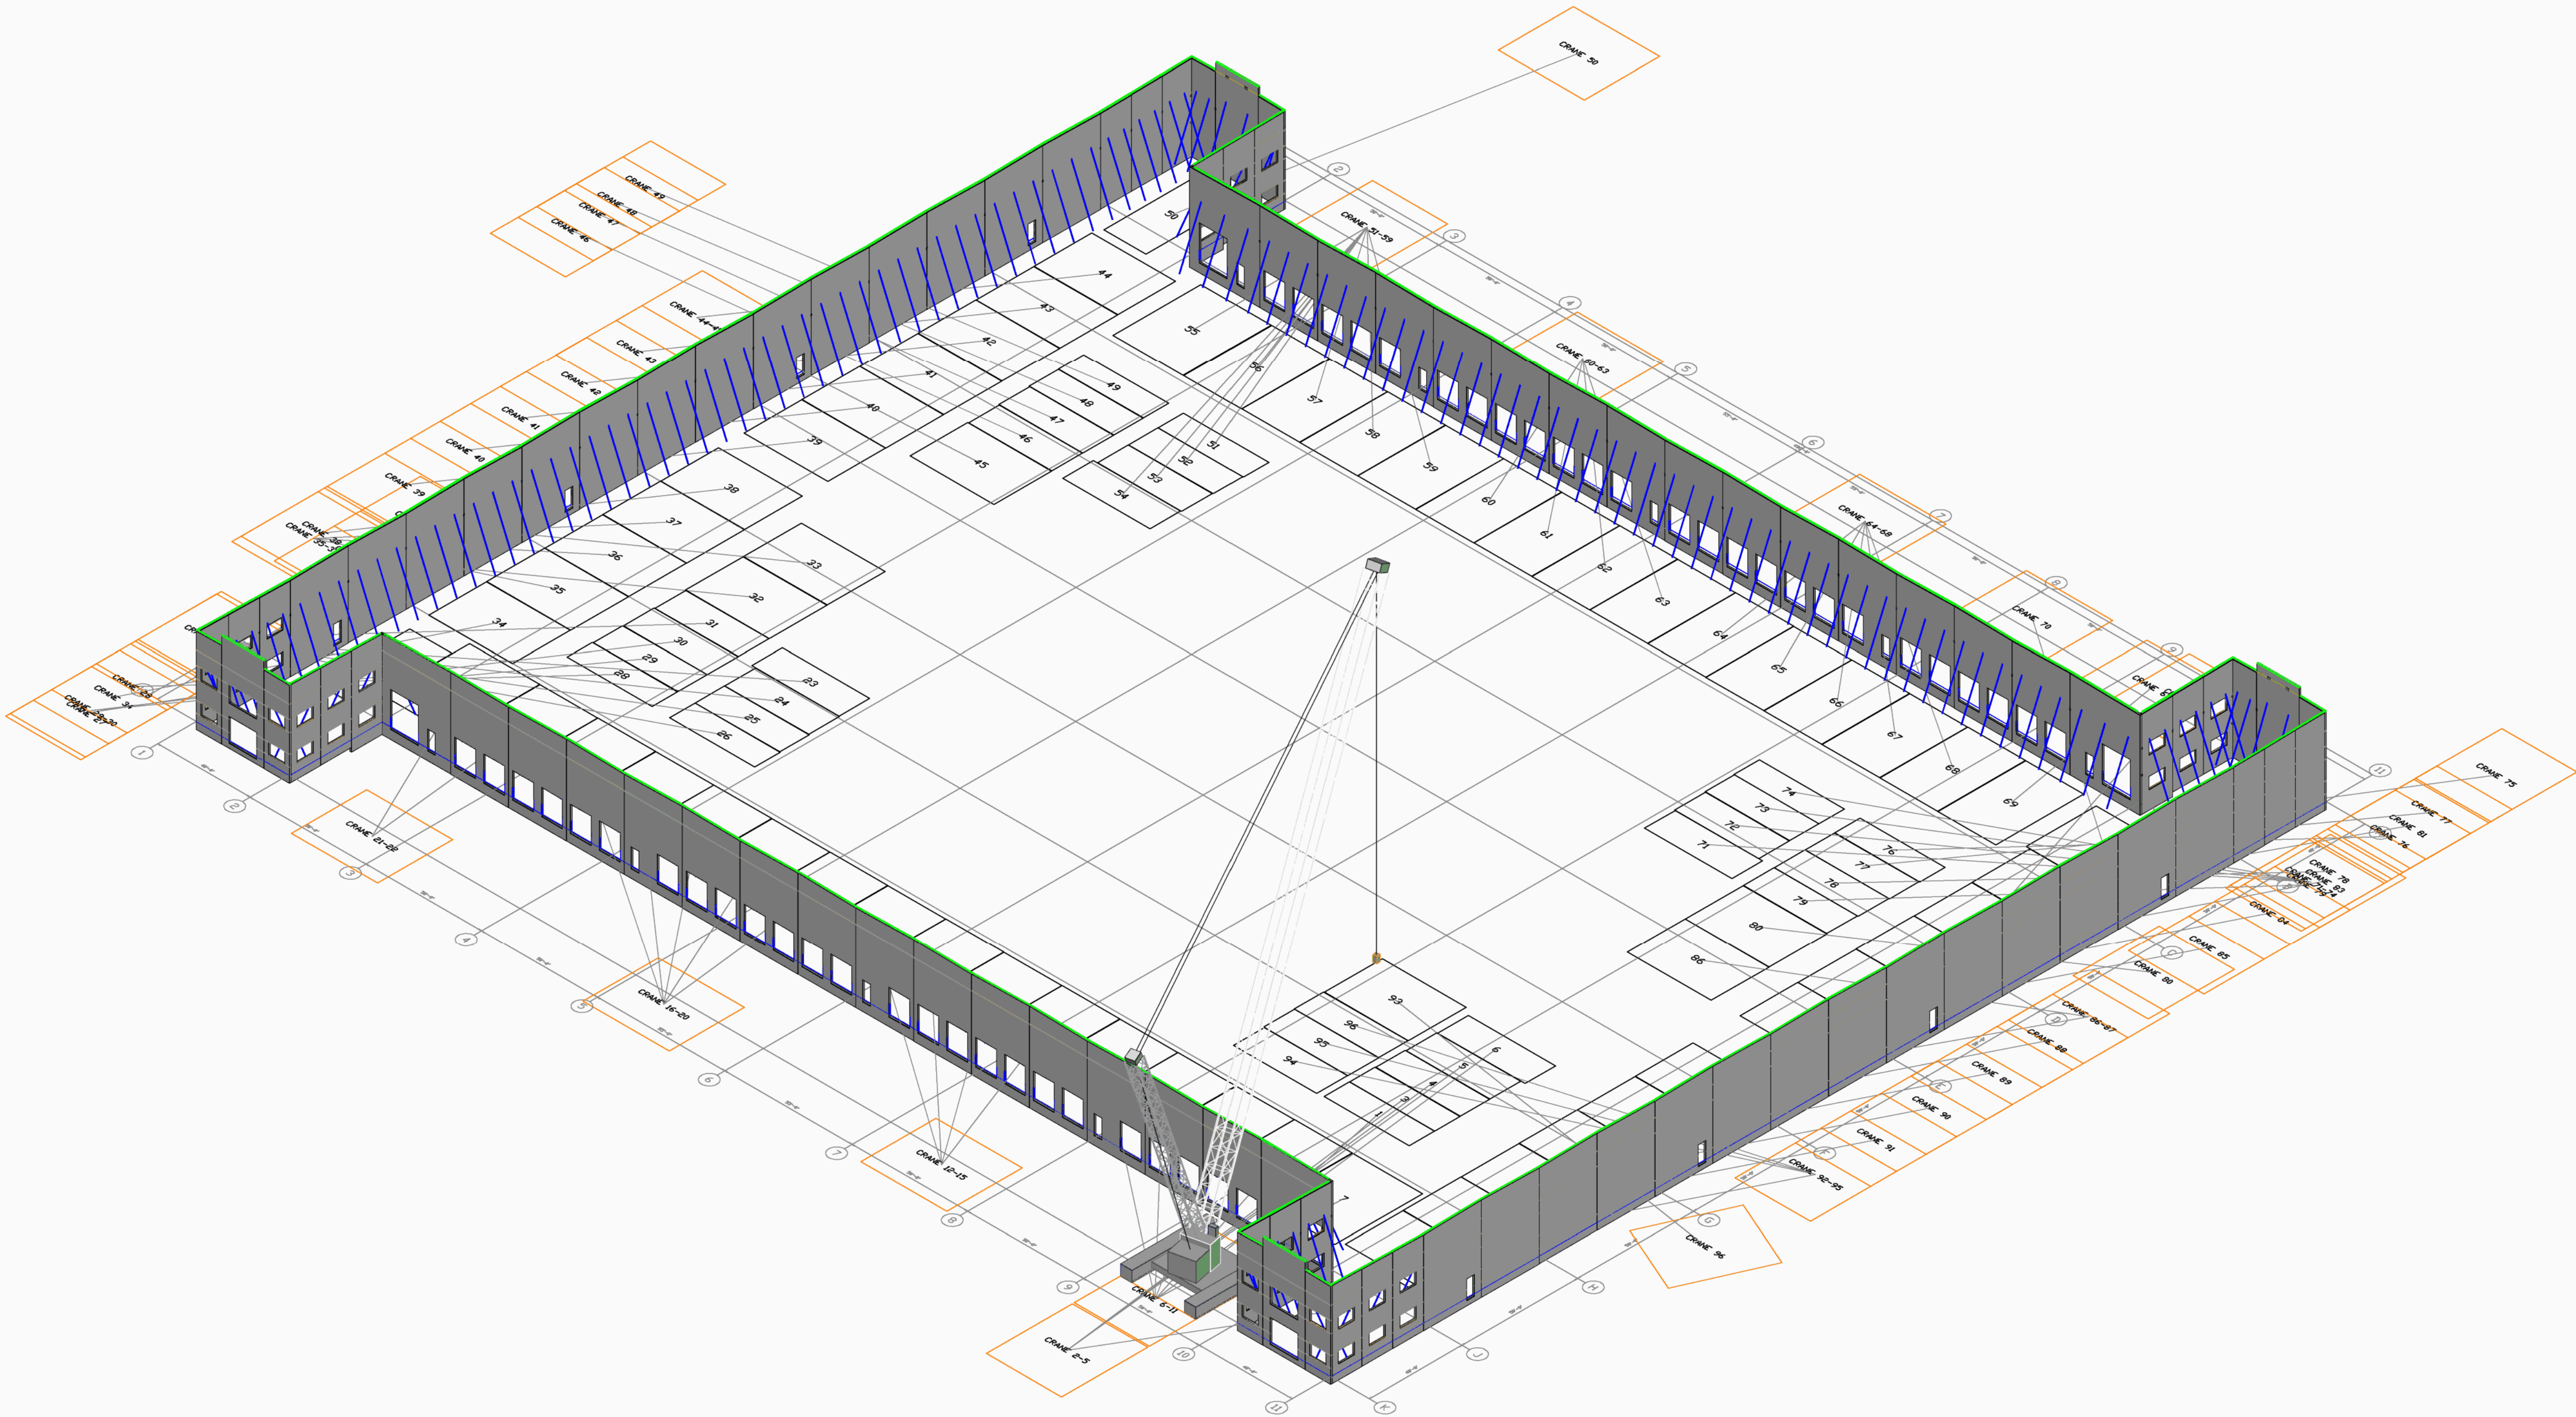


ISOMETRIC -- the building seen from the lower right of the site plan, above NOT TO SCALE
CRANE SHOWN: TADANO CC 38.650-1 -- at the approved pick plan's first station

REV	DESCRIPTION	DATE
0	FIRST ISSUE	2026-10-18


NOTES

Boxed numbers: panel numbers,
the same as on each panel's sheet.
Colours only tell neighbours apart.
T/PANEL EL.: top of panel above
the finish floor (0'-0").

Two numbers at one place: a
corner return seen end-on, or a
panel set back behind the face,
shares that spot.

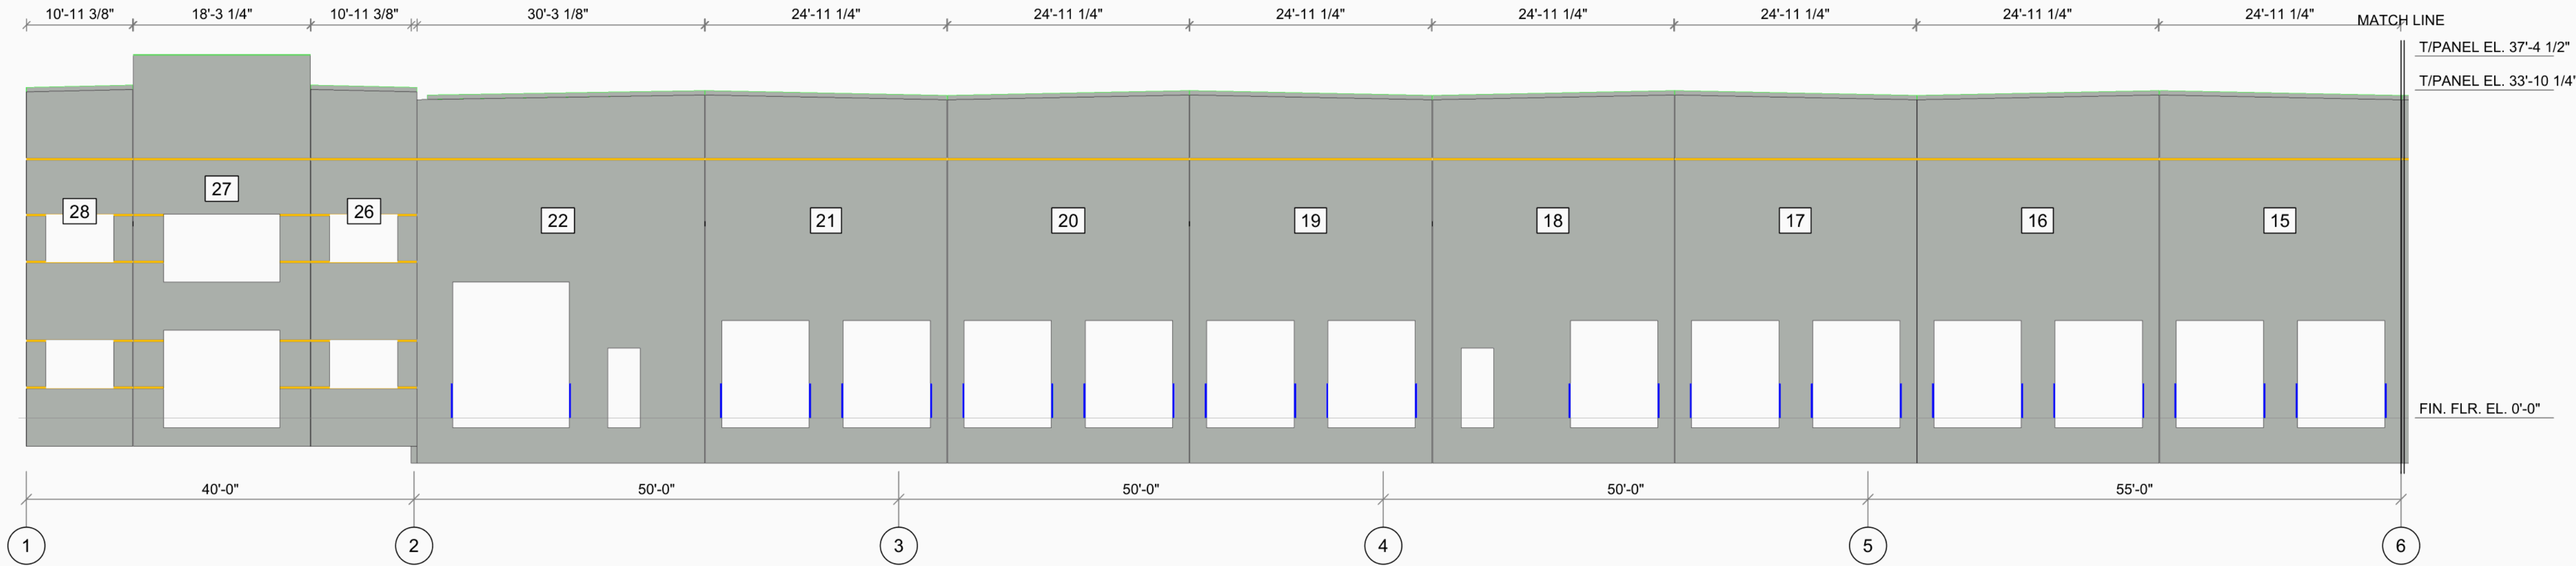

FRONT ELEVATION (seen from the bottom of the site plan) -- 1 of 2, continues below SCALE: 3/32" = 1'-0"

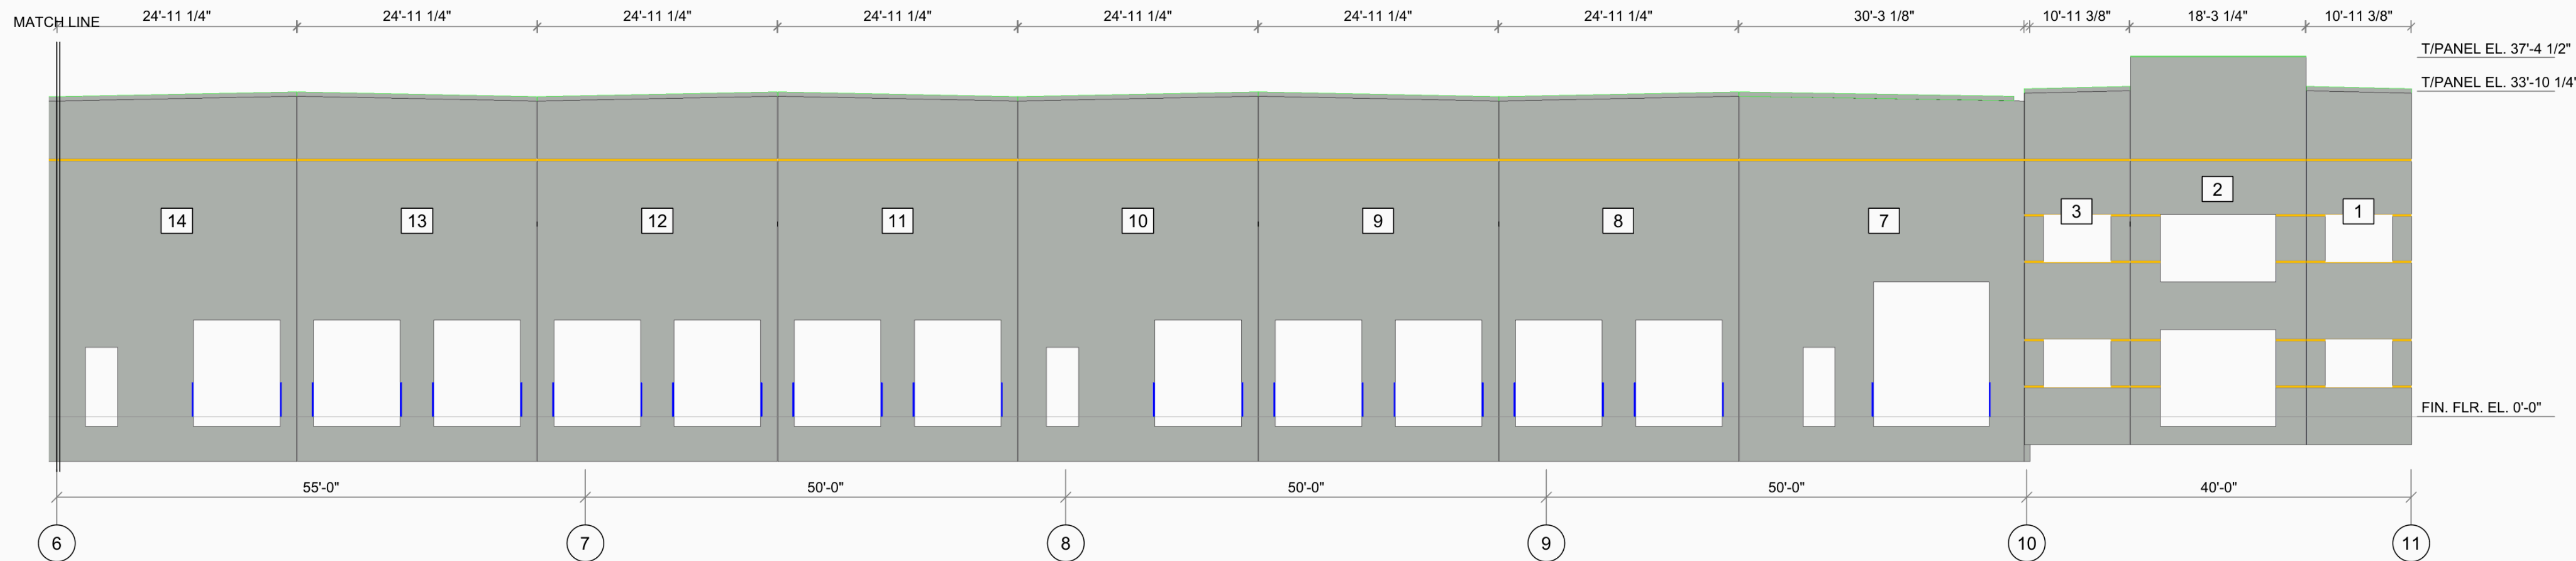

FRONT ELEVATION (seen from the bottom of the site plan) -- 2 of 2 OVERALL 490'-0" SCALE: 3/32" = 1'-0"

SHEET TITLE

FRONT
ELEVATION

SCALE	DATE
3/32" = 1'-0"	2026-10-18

SHEET SIZE: ARCH D 24 x 36
Scales apply at this size only.

SHEET


CV2.1

REV	DESCRIPTION	DATE
0	FIRST ISSUE	2026-10-18


NOTES

Boxed numbers: panel numbers,
the same as on each panel's sheet.
Colours only tell neighbours apart.
T/PANEL EL.: top of panel above
the finish floor (0'-0").

Two numbers at one place: a
corner return seen end-on, or a
panel set back behind the face,
shares that spot.

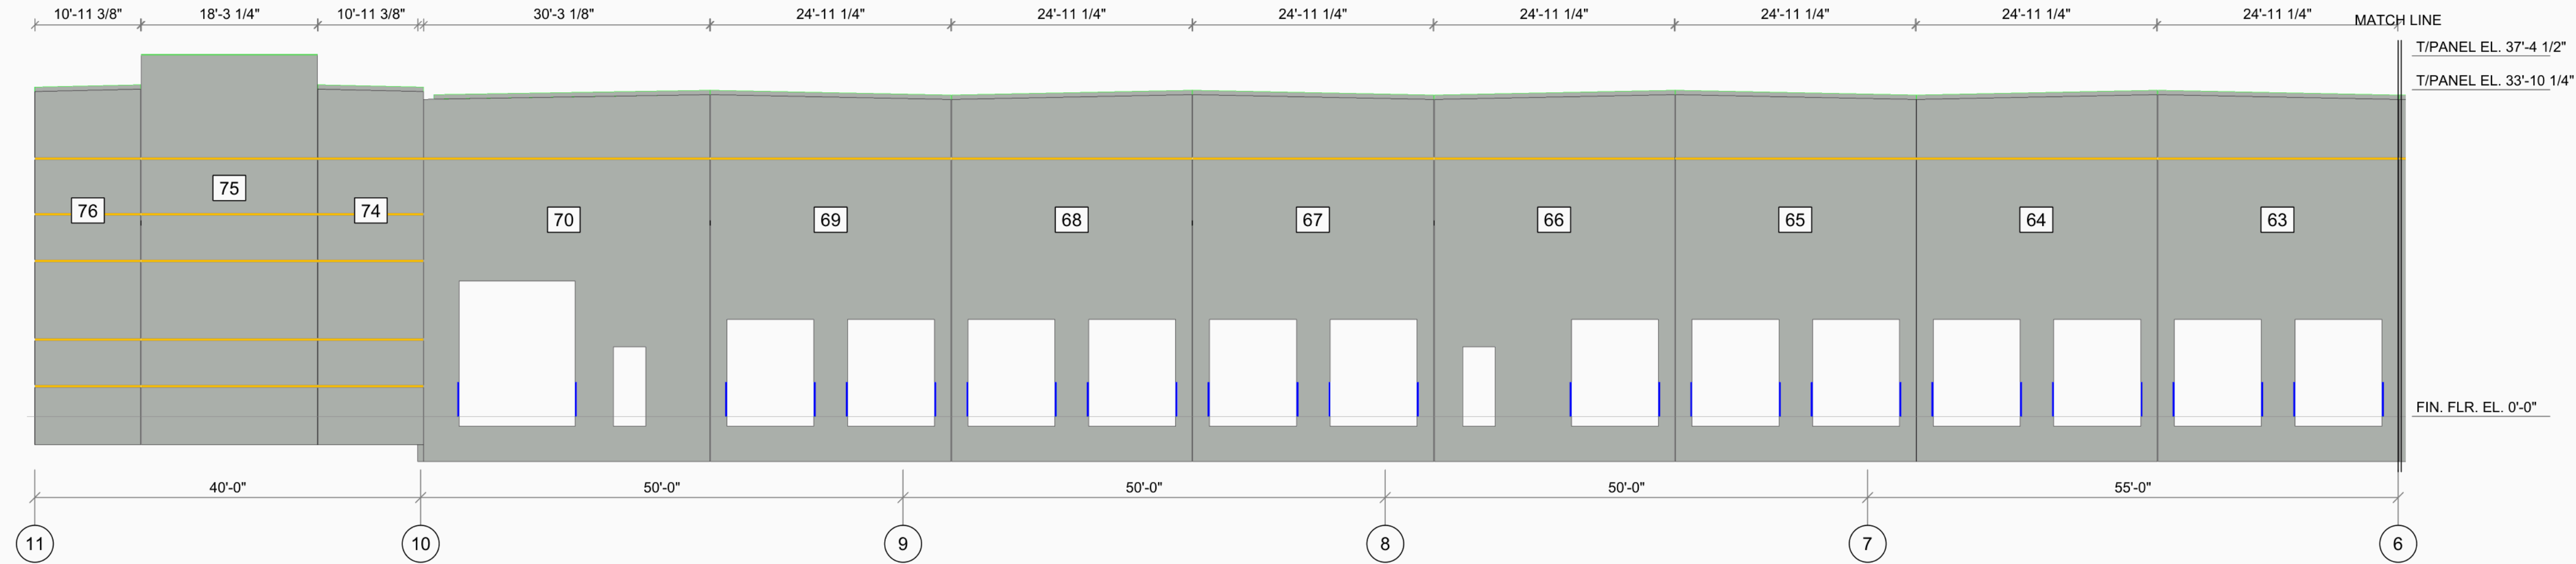

REAR ELEVATION (seen from the top of the site plan) -- 1 of 2, continues below SCALE: 3/32" = 1'-0"

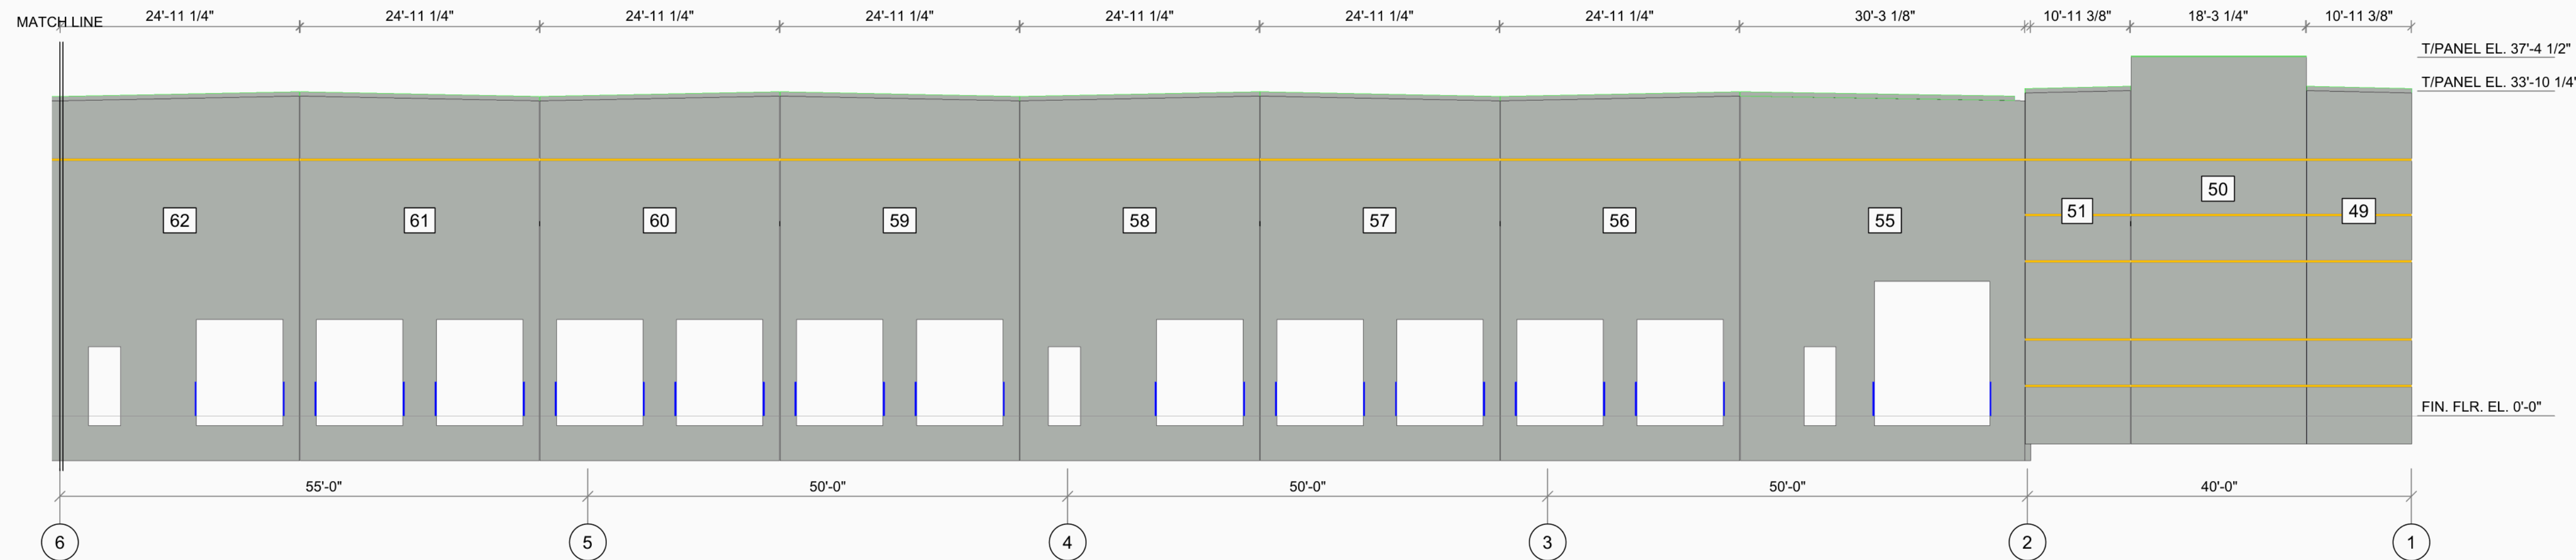

REAR ELEVATION (seen from the top of the site plan) -- 2 of 2 OVERALL 490'-0" SCALE: 3/32" = 1'-0"

SHEET TITLE

REAR
ELEVATION

SCALE	DATE
3/32" = 1'-0"	2026-10-18

SHEET SIZE: ARCH D 24 x 36
Scales apply at this size only.

SHEET


CV2.2

REV	DESCRIPTION	DATE
0	FIRST ISSUE	2026-10-18


NOTES

Boxed numbers: panel numbers,
the same as on each panel's sheet.
Colours only tell neighbours apart.
T/PANEL EL.: top of panel above
the finish floor (0'-0").

Two numbers at one place: a
corner return seen end-on, or a
panel set back behind the face,
shares that spot.

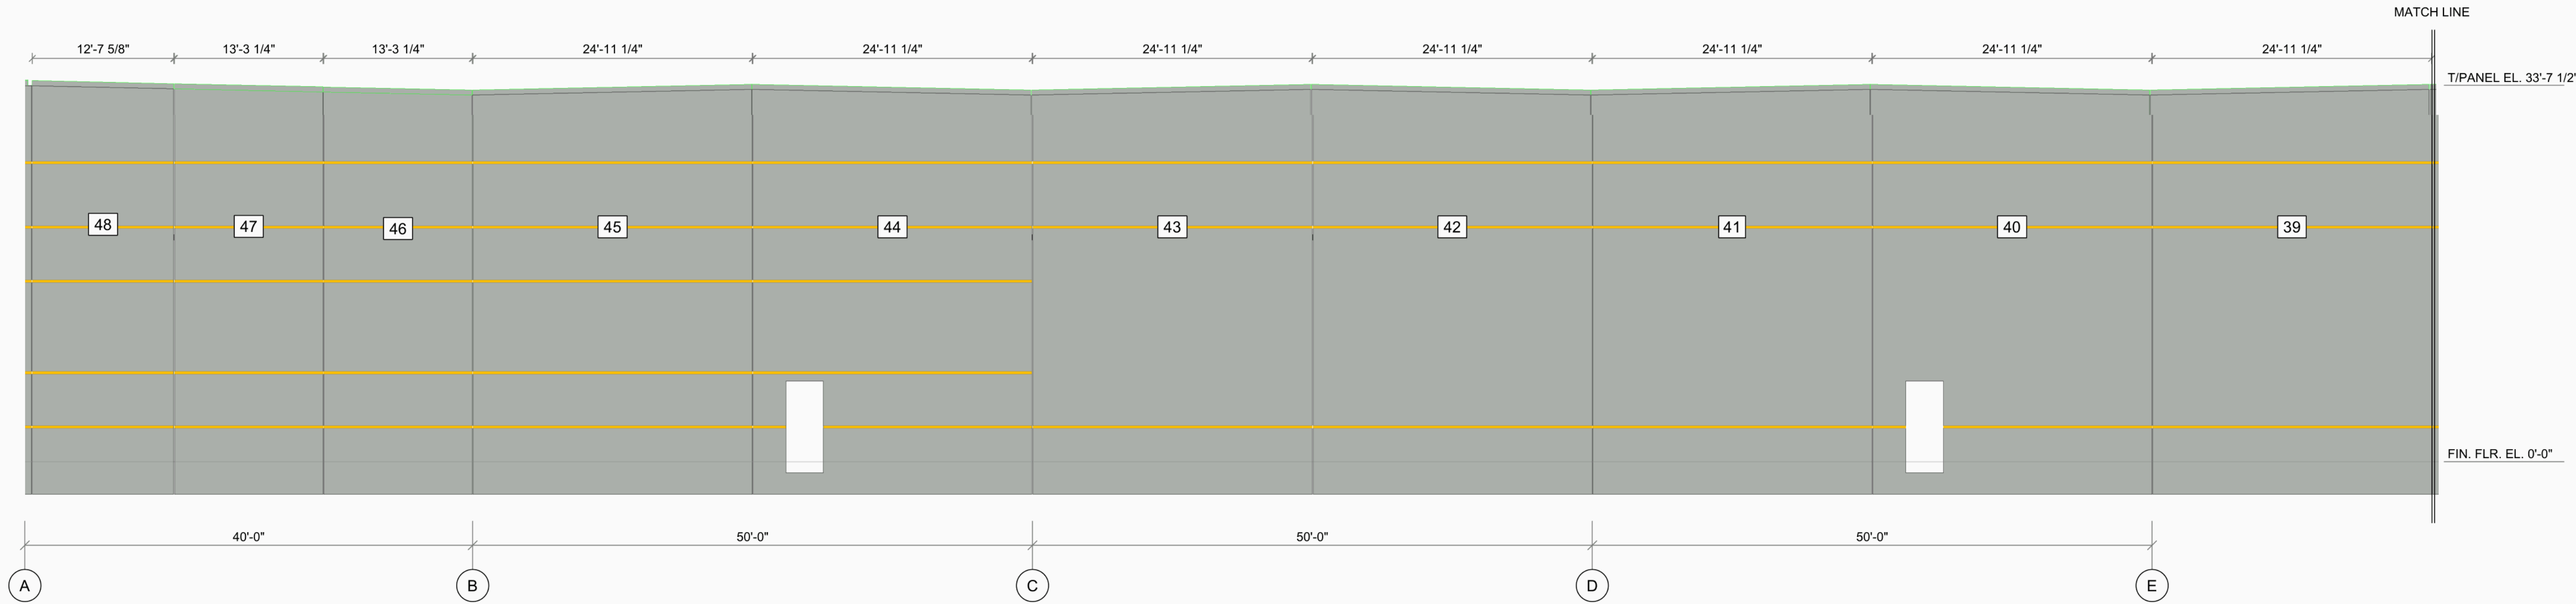

LEFT ELEVATION (seen from the left of the site plan) -- 1 of 2, continues below SCALE: 1/8" = 1'-0"

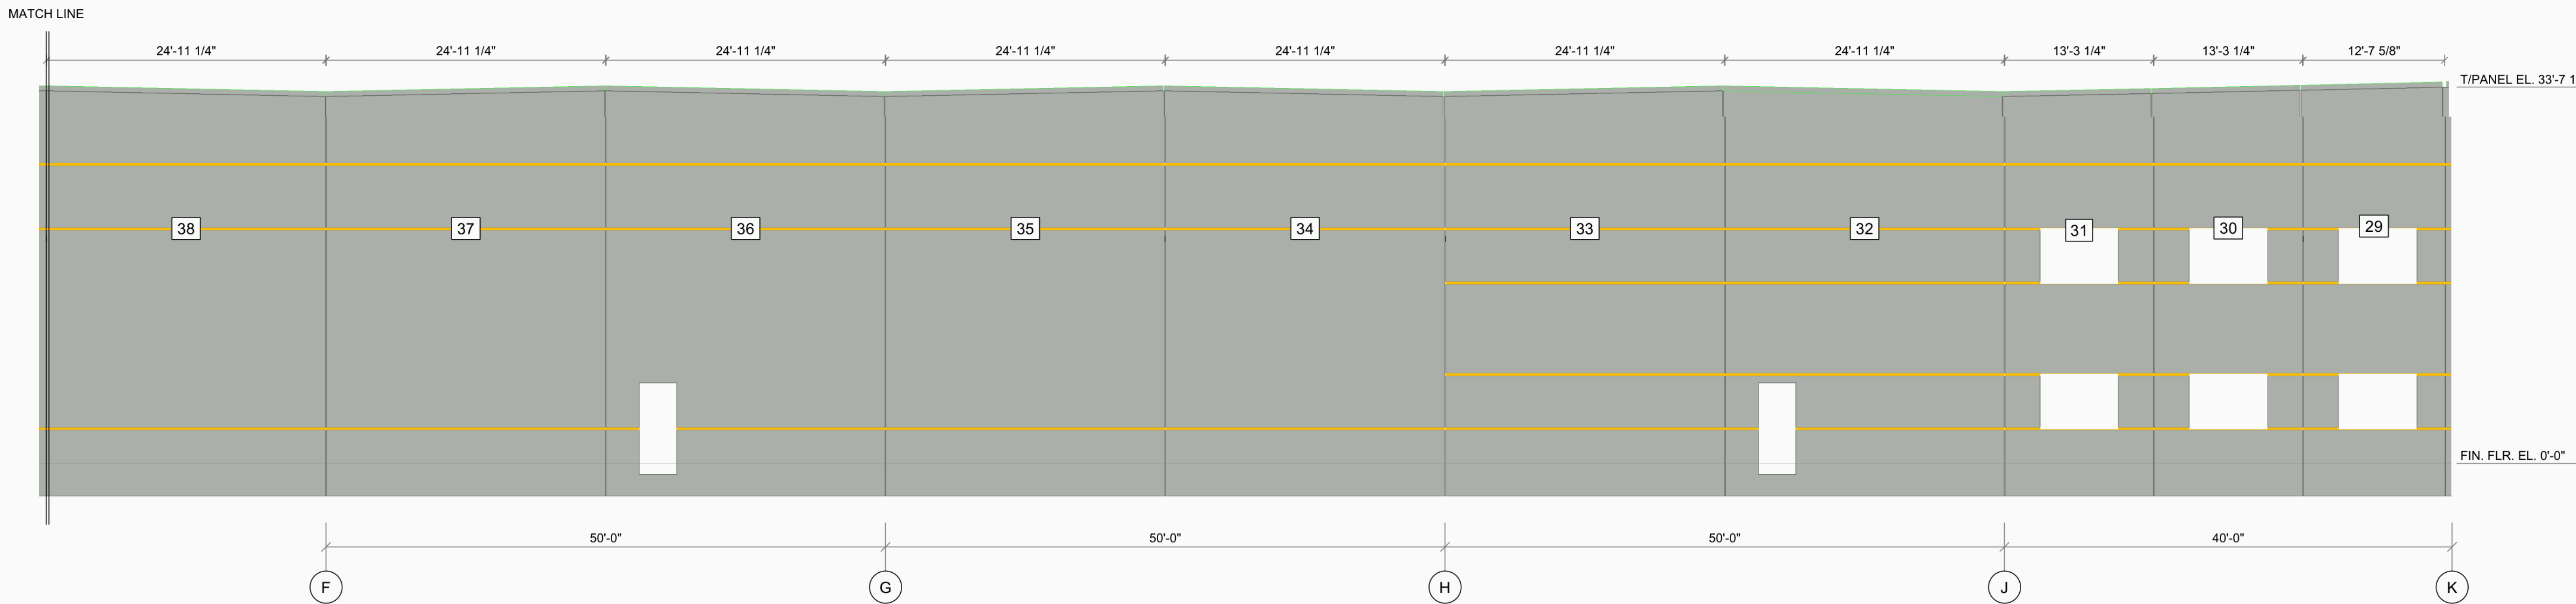

LEFT ELEVATION (seen from the left of the site plan) -- 2 of 2 OVERALL 430'-0" SCALE: 1/8" = 1'-0"

SHEET TITLE

LEFT
ELEVATION

SCALE	DATE
1/8" = 1'-0"	2026-10-18

SHEET SIZE: ARCH D 24 x 36
Scales apply at this size only.

SHEET

CV2.3



TILT-UP PANEL DRAWINGS



PROJECT
PORTSIDE BUSINESS
CENTER BUILDING H
SITE DRAWING PBCBuSite1-TU.dwg

REV	DESCRIPTION	DATE
0	FIRST ISSUE	2026-10-18

NOTES

Boxed numbers: panel numbers,
the same as on each panel's sheet.
Colours only tell neighbours apart.
T/PANEL EL.: top of panel above
the finish floor (0'-0").

Two numbers at one place: a
corner return seen end-on, or a
panel set back behind the face,
shares that spot.

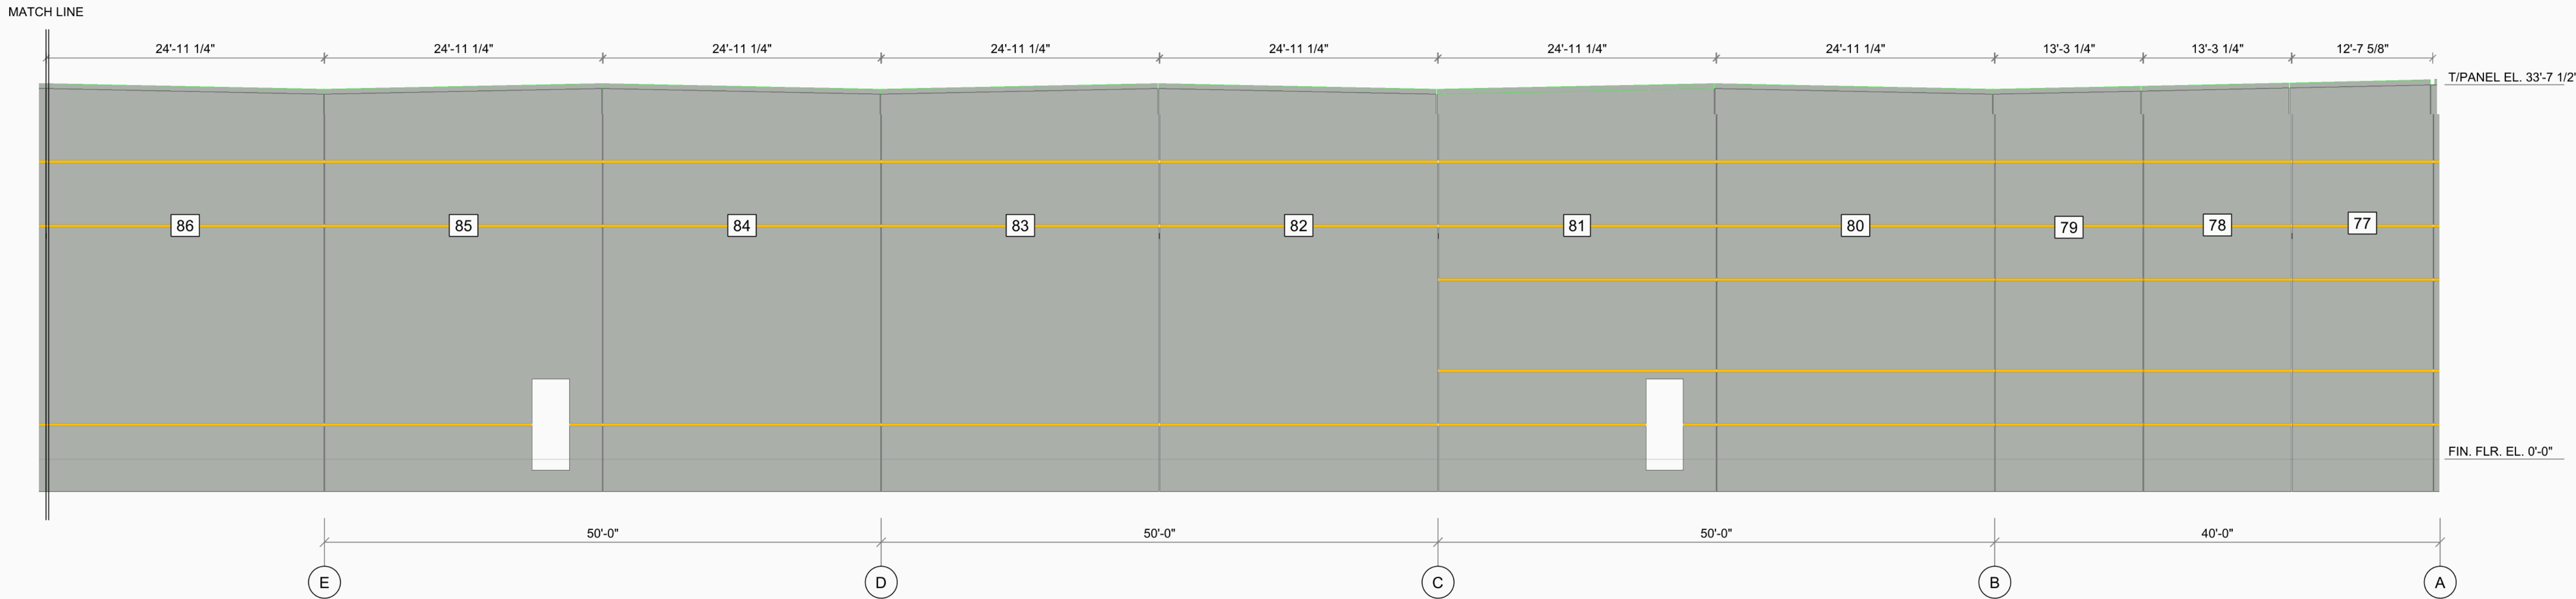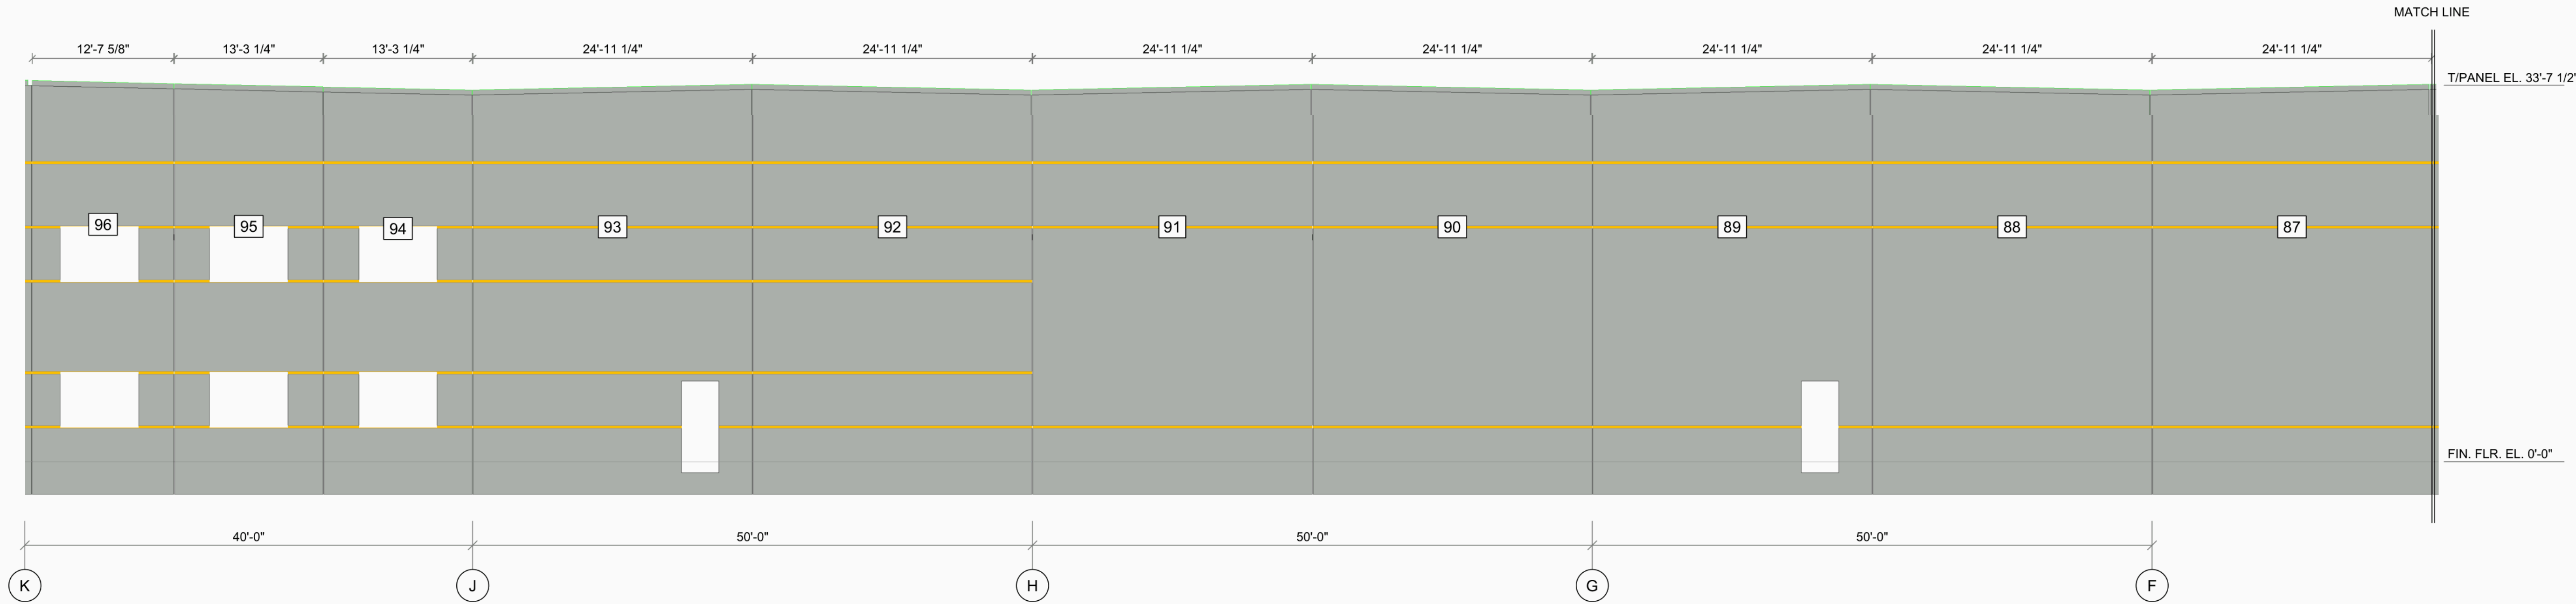

SHEET TITLE
RIGHT
ELEVATION

SCALE	DATE
1/8" = 1'-0"	2026-10-18

SHEET SIZE: ARCH D 24 x 36
Scales apply at this size only.

SHEET
CV2.4



TILT-UP PANEL DRAWINGS


PROJECT
PORTSIDE BUSINESS
CENTER BUILDING H
SITE DRAWING PBCBul-CAST.dwg

REV	DESCRIPTION	DATE
0	FIRST ISSUE	2026-10-17

NOTES

Panels as cast on the slab, each with its panel number.
Orange boxes: crane stations (track footprint), CRANE n = the pick(s) made from each.

SAFETY: every crane station's tracks or outriggers stand fully on the poured slab inside the closure strip, or fully outside the wall clearance -- never on the slab edge or the closure strip. Check each footprint before any lift.
96 panels.

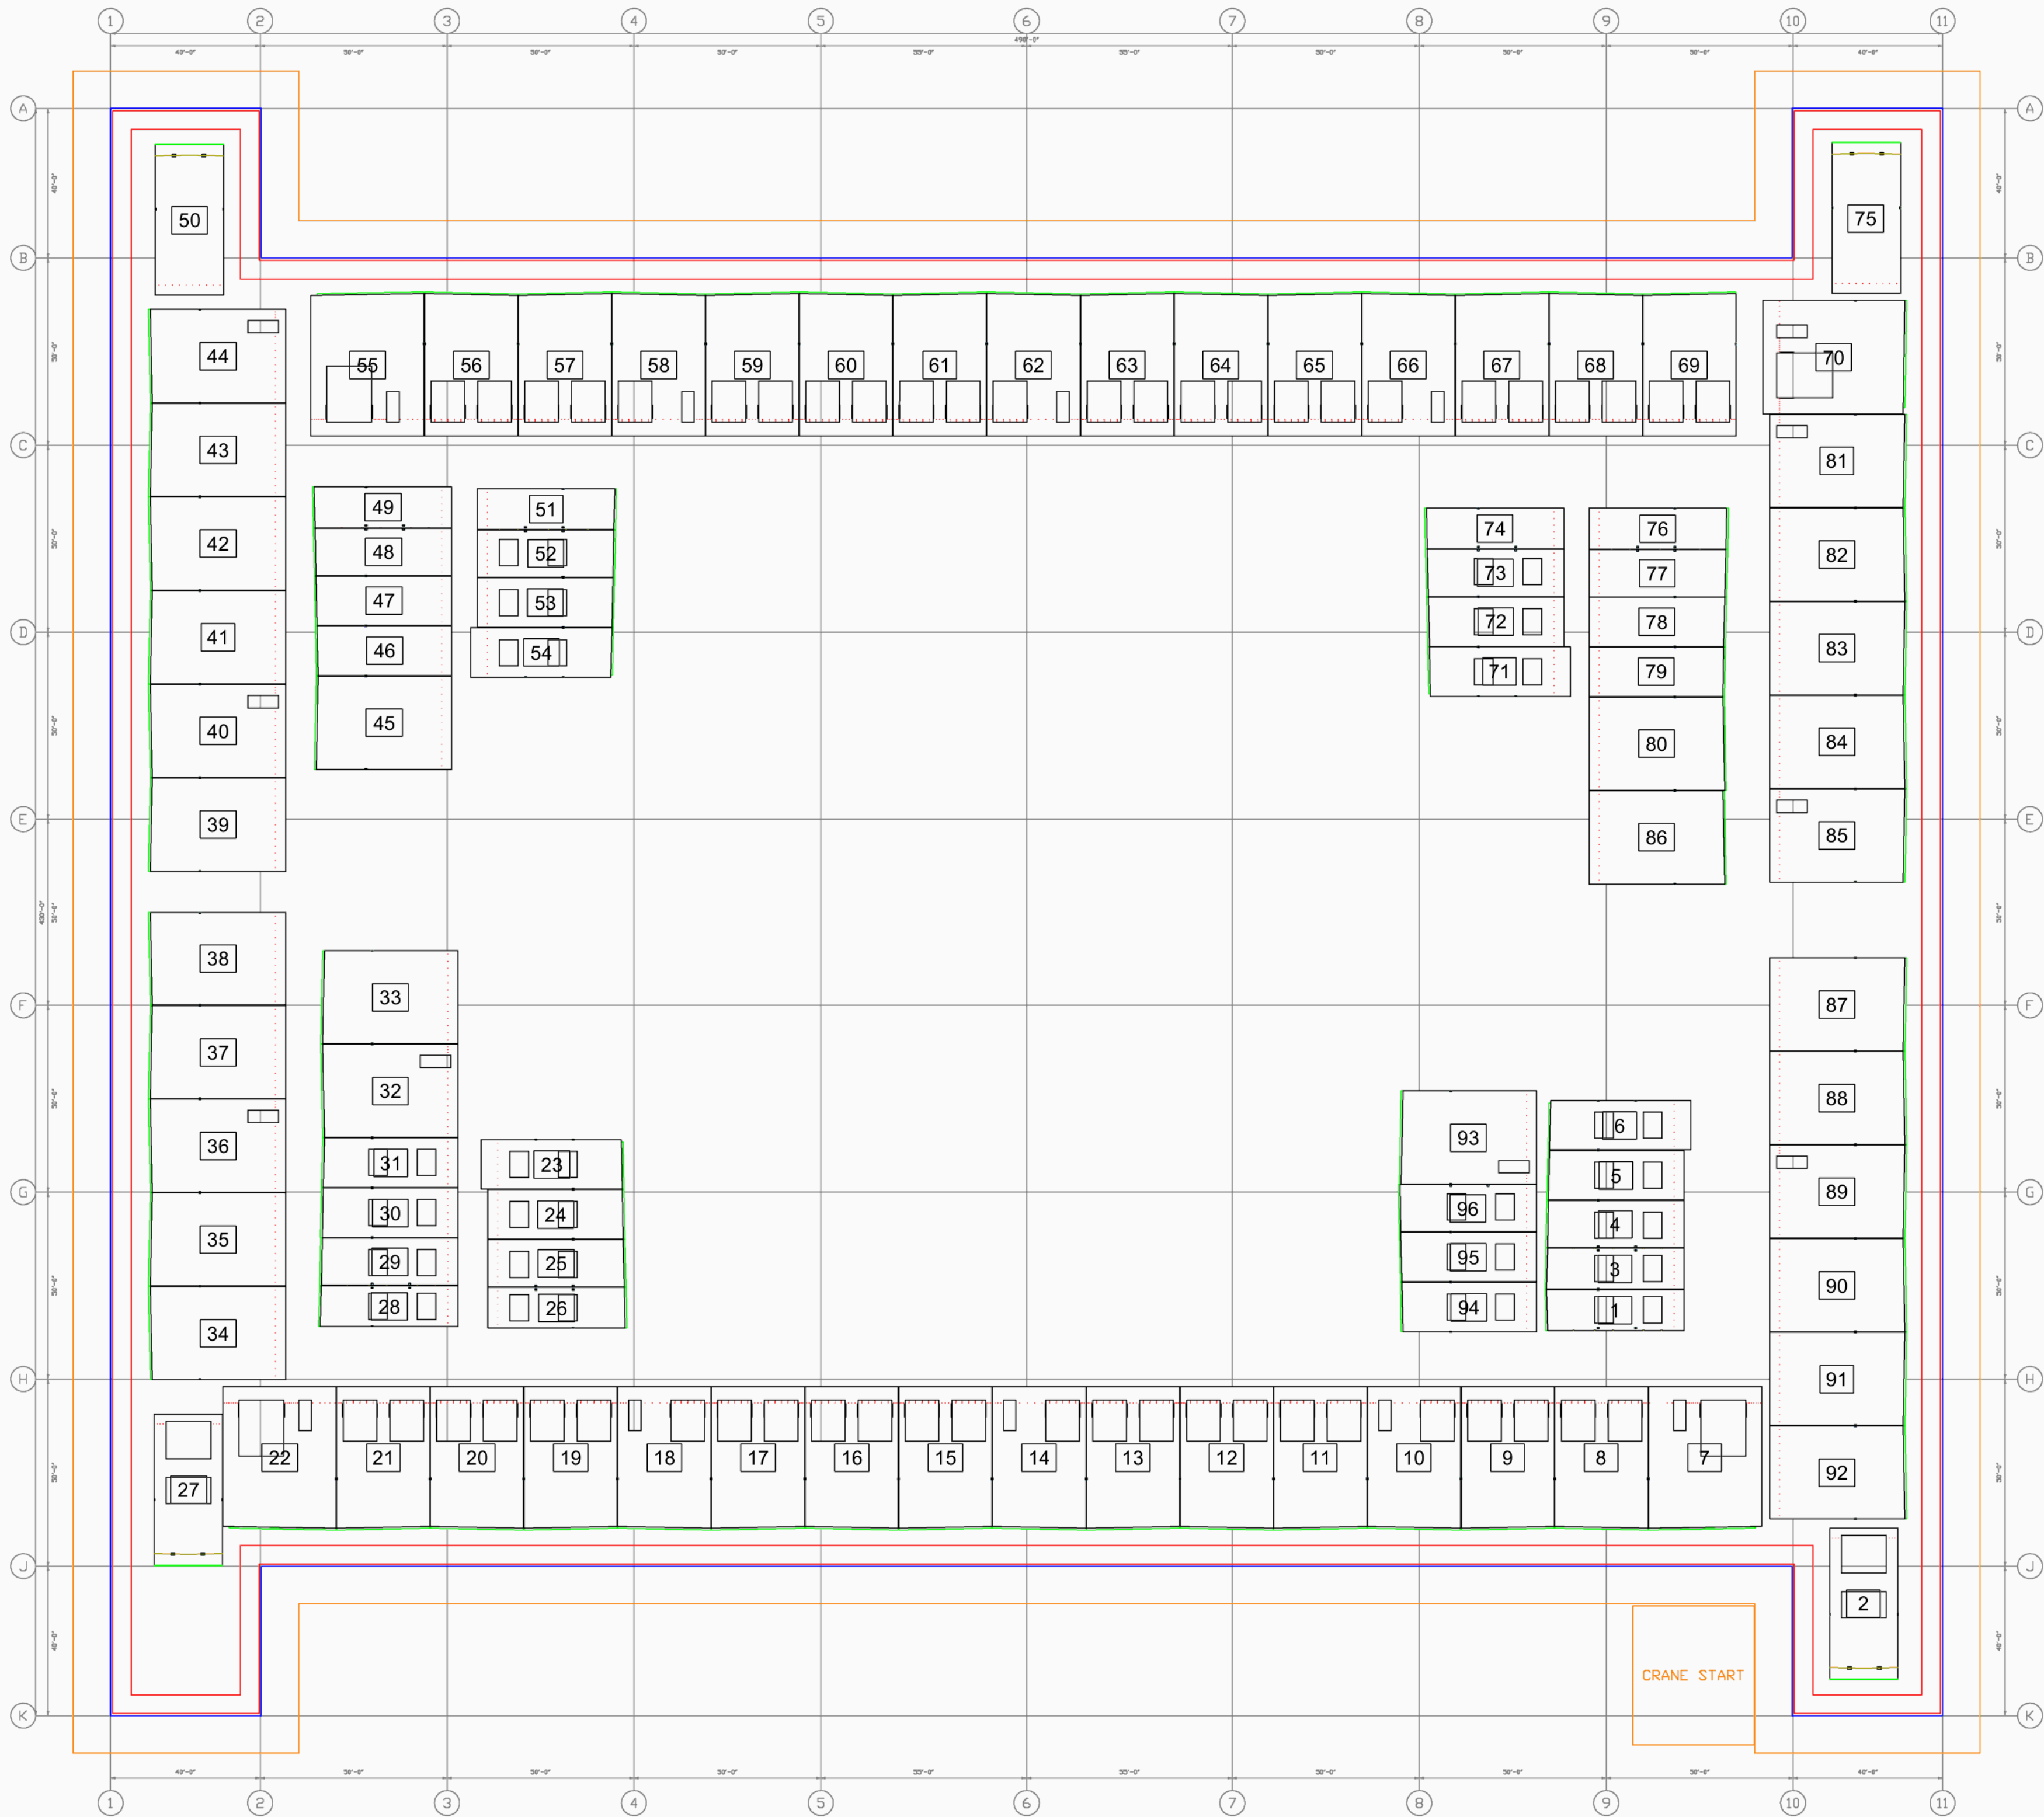

CONSTRUCTION LAYOUT SCALE: 1" = 30'-0"

SHEET TITLE
CONSTRUCTION
LAYOUT

SCALE	DATE
1" = 30'-0"	2026-10-17

SHEET SIZE: ARCH D 24 x 36
Scales apply at this size only.

SHEET

CV1.1