


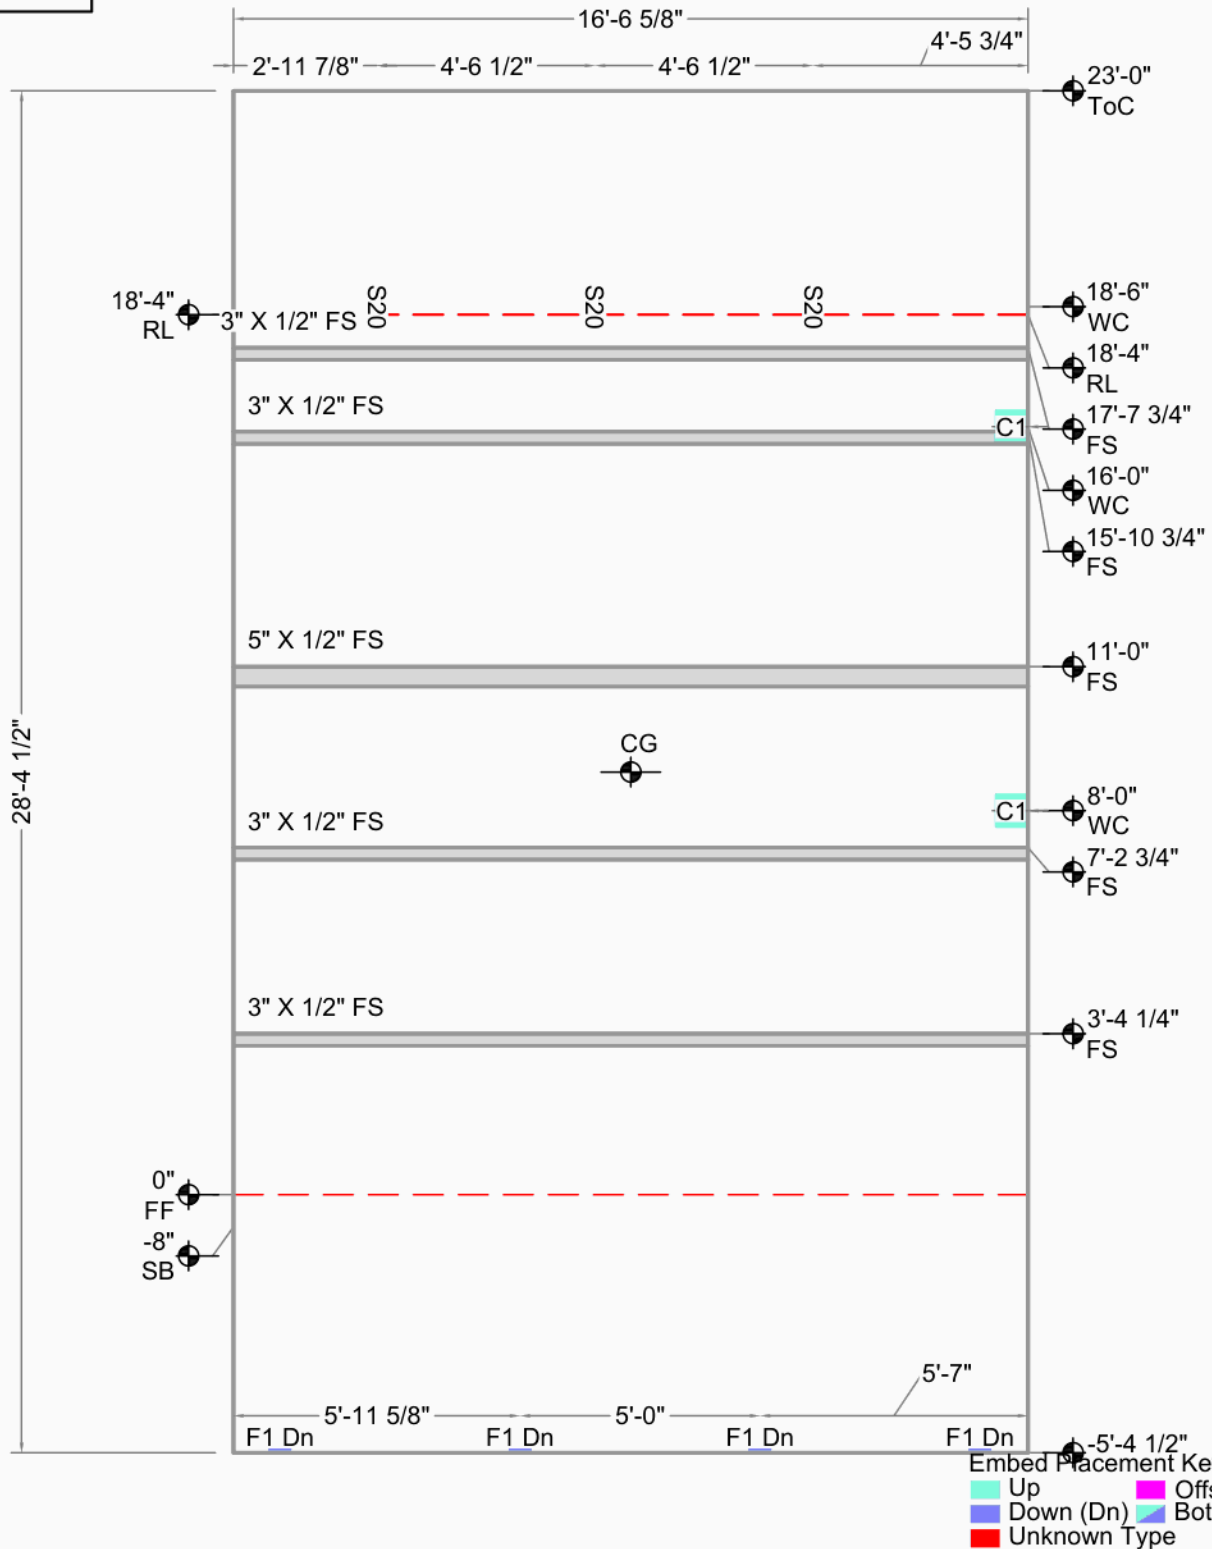

ODE001

Weld Connections Req.			
Qty	Type	Struct ID	Fab ID
2	C1	5/S3.5	C1.
4	F1	6/S1.3	F1.
3	S20	1/S4.1	S2.0




Old Dominion Everett

Marysville		CG X = 8'-3 3/8" Y = 14'-2 1/8"	Bot. Elev.: -5'-4 1/2"
Furst Construction		AREA 470 Sq.Ft. (470 finished)	Top Elev.: 23'-0"
136th St 40th Ave N.E. North		THICKNESS 7 1/4"	Exp. Gap L=3/8" R=0"
Marysville, WA 98271		VOLUME 10.5 Cu. Yd.	Dimensions are from Inside Wall
DRAWN BY:	OK'D BY:	WEIGHT 42.4 KIPS	
		DIAGONAL / 32'-10 3/16" D.F.	
		DIAGONAL \ SAME	
SCALE: 1/4"			



ODE002

Weld Connections Req.			
Qty	Type	Struct ID	Fab ID
5	F1	6/S1.3	F1.
3	S20	1/S4.1	S2.0
1	S31	6/S4.1	S3.1

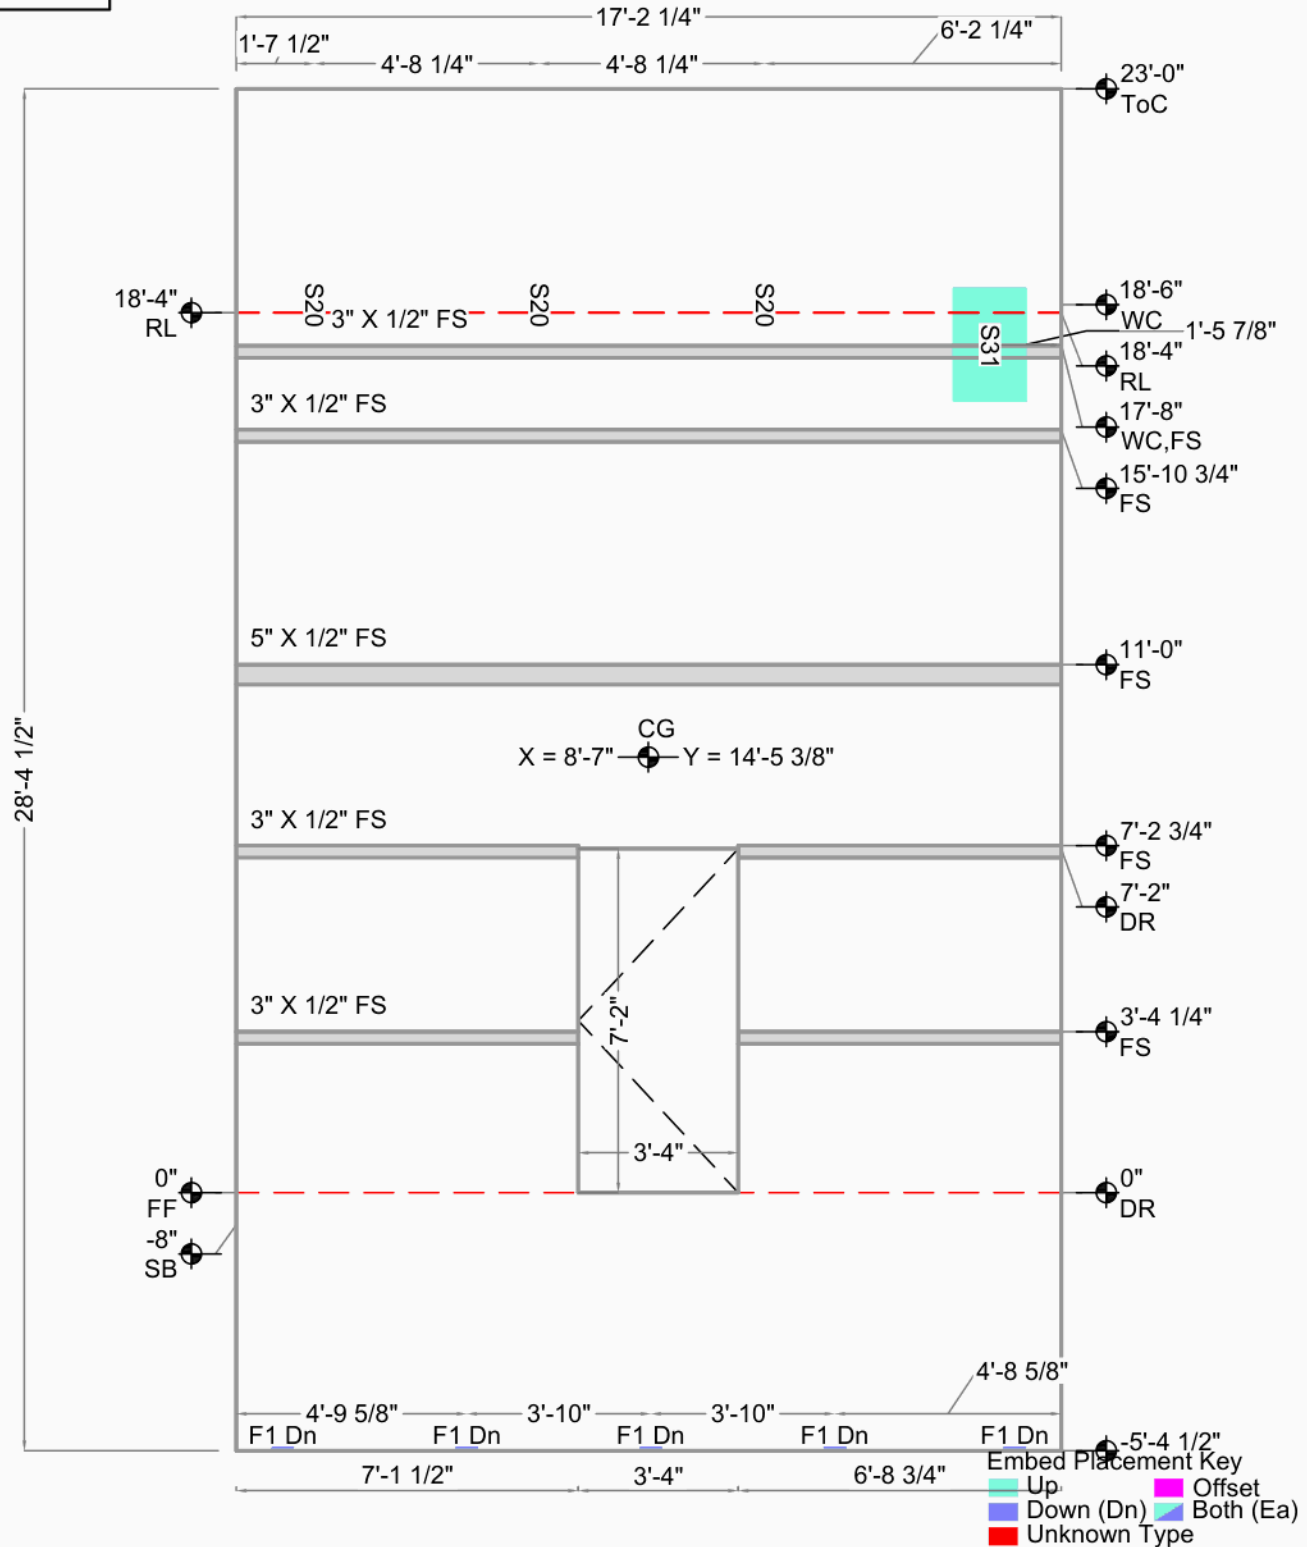


Old Dominion Everett

Marysville		CG X = 8'-7" Y = 14'-5 3/8"	Bot. Elev.: -5'-4 1/2"
Furst Construction		AREA 488 Sq.Ft. (464 finished)	Top Elev.: 23'-0"
136th St 40th Ave N.E. North		THICKNESS 7 1/4"	Exp. Gap L=3/8" R=3/8"
Marysville, WA 98271		VOLUME 10.3 Cu. Yd.	Dimensions are from Inside Wall
DRAWN BY:	OK'D BY:	WEIGHT 41.9 KIPS	
		DIAGONAL / 33'-2 1/8" D.F.	
		DIAGONAL \ SAME	




Weld Connections Req.			
Qty	Type	Struct ID	Fab ID
5	F1	6/S1.3	F1.
2	S20	1/S4.1	S2.0
1	S31	6/S4.1	S3.1

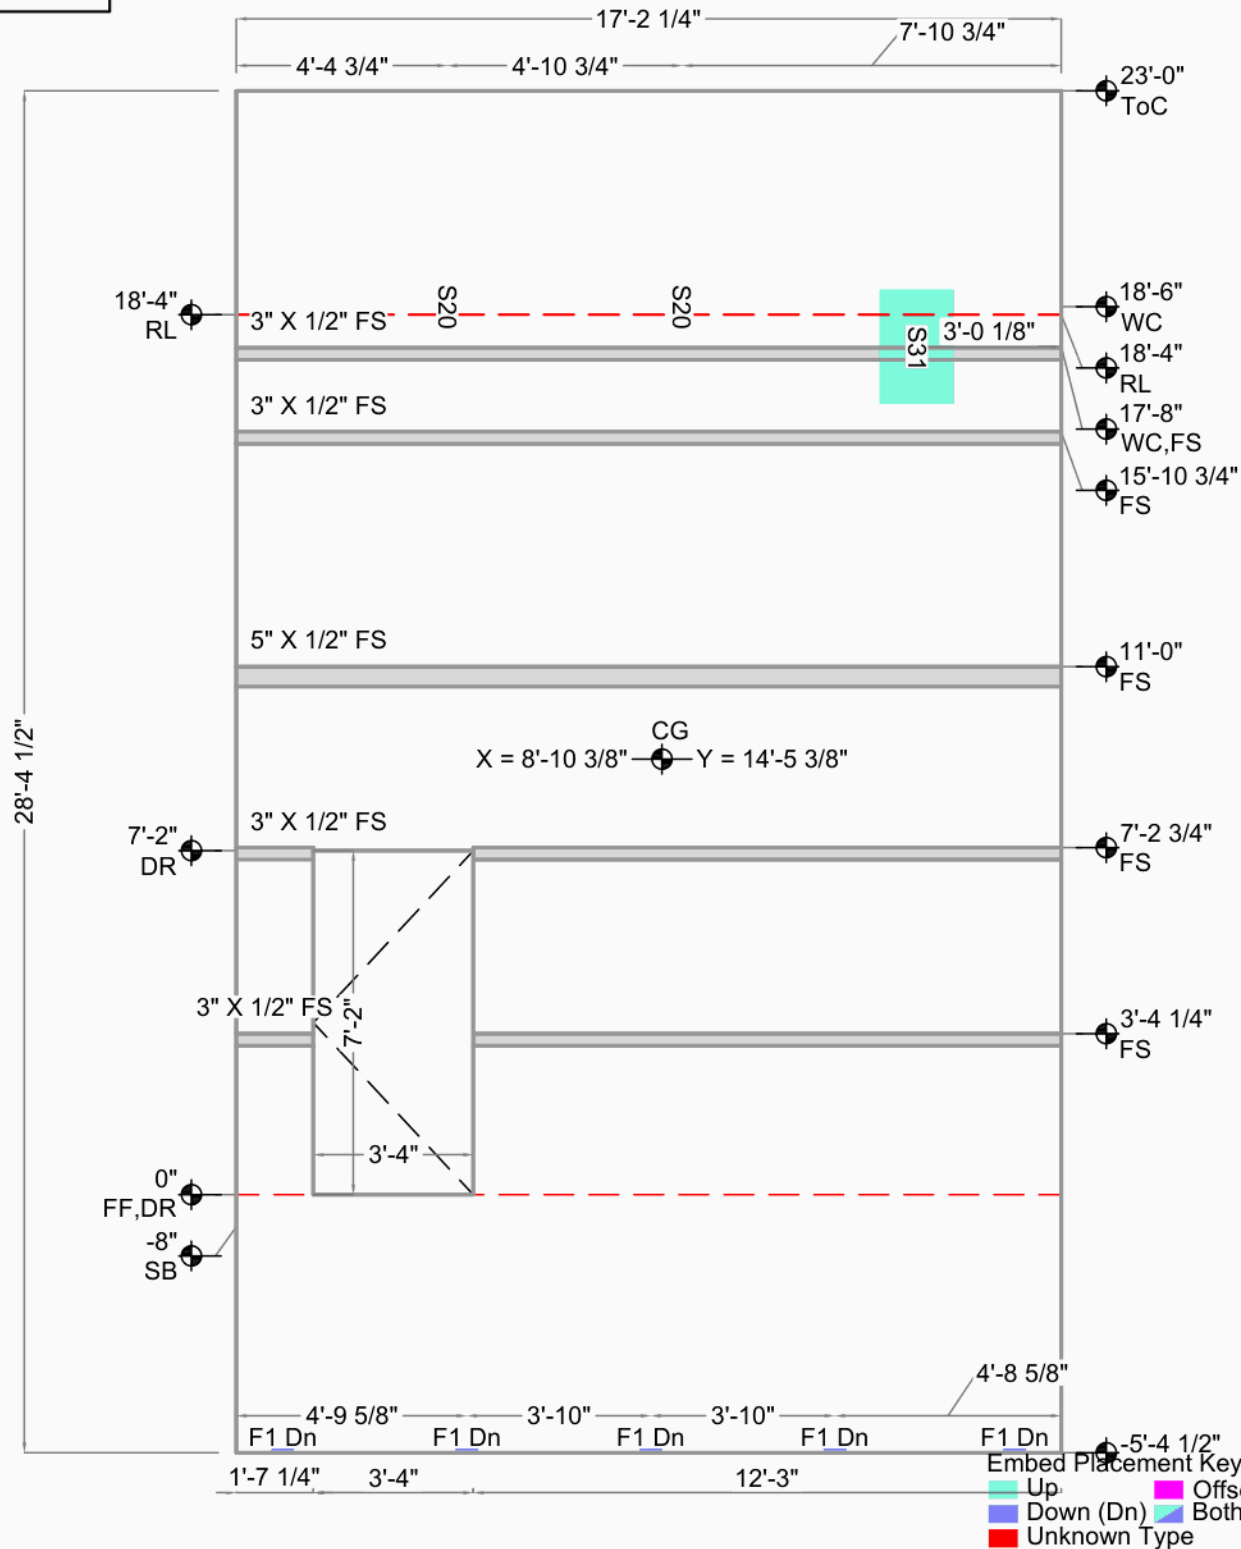

Old Dominion Everett		CG X = 8'-10 3/8" Y = 14'-5 3/8"	Bot. Elev.: -5'-4 1/2"
		AREA 488 Sq.Ft. (464 finished)	
Marysville	Casting Wall Down OUT ☒ IN: ☐	THICKNESS 7 1/4"	Exp. Gap L=3/8" R=3/8"
Furst Construction		VOLUME 10.3 Cu. Yd.	
136th St 40th Ave N.E. North	FILE : ODE003	WEIGHT 41.9 KIPS	Dimensions are from Inside Wall
Marysville, WA 98271	DATE : 2/0/2021	DIAGONAL ↗ 33'-2 1/8" D.F.	
DRAWN BY: OK'D BY:	SCALE: 1/4"	DIAGONAL ↘ SAME	



Weld Connections Req.			
Qty	Type	Struct ID	Fab ID
2	C1	5/S3.5	C1.
4	F1	6/S1.3	F1.
2	S20	1/S4.1	S2.0

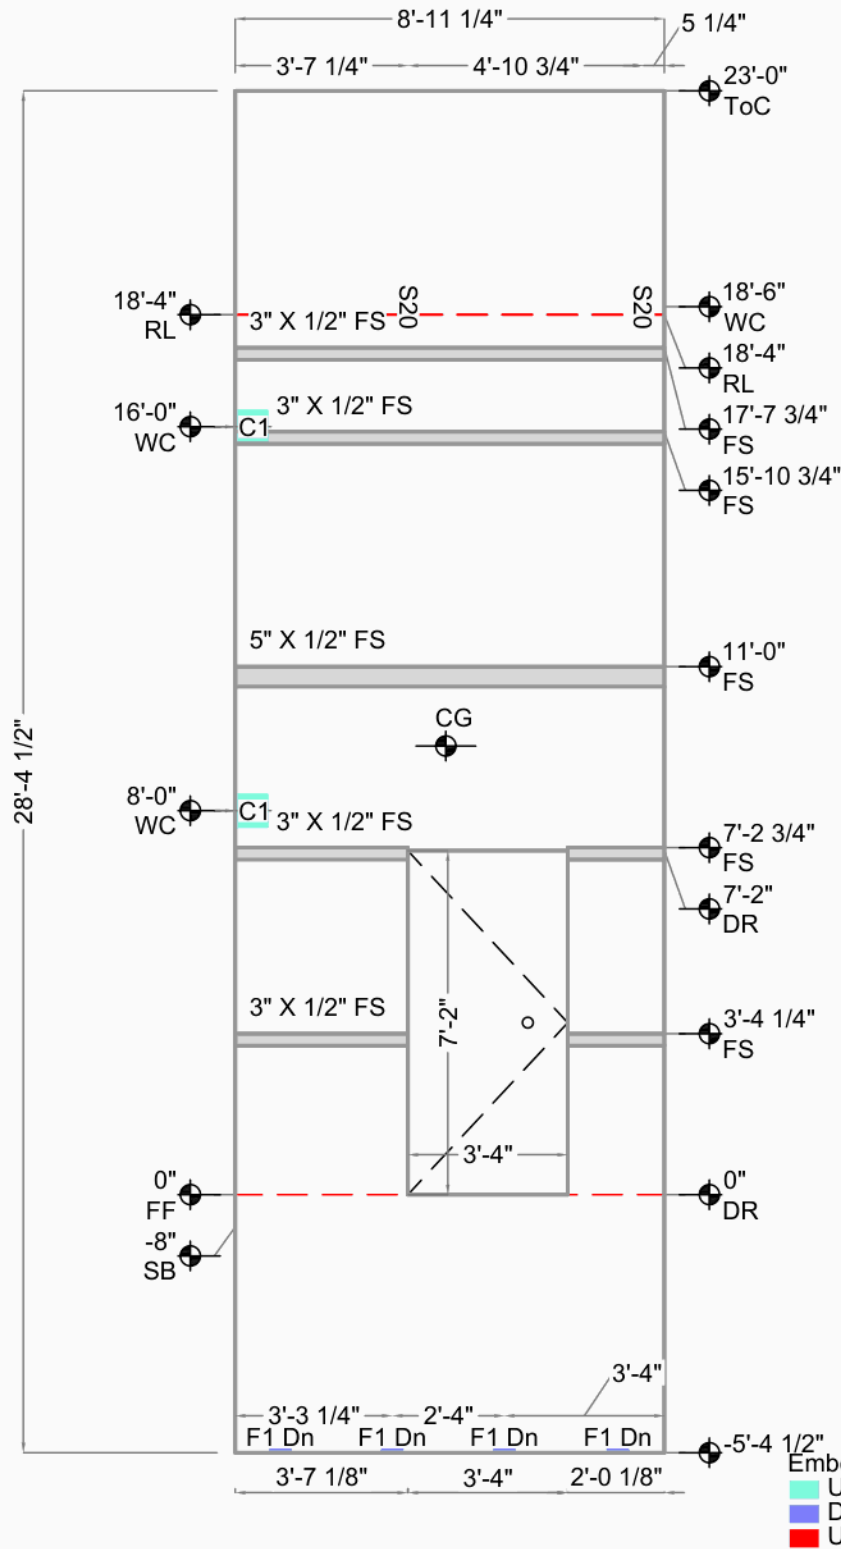


Old Dominion Everett		CG X = 4'-4 5/8" Y = 14'-8 5/8"	Bot. Elev.: -5'-4 1/2"
		AREA 254 Sq.Ft. (230 finished)	
Marysville	Casting Wall Down OUT ☒ IN: ☐	THICKNESS 7 1/4"	Exp. Gap L=3/4" R=3/8"
Furst Construction		VOLUME 5.1 Cu. Yd.	
136th St 40th Ave N.E. North	FILE : ODE004	WEIGHT 20.7 KIPS	Dimensions are from Inside Wall
Marysville, WA 98271	DATE : 2/0/2021	DIAGONAL / 29'-9" D.F.	
DRAWN BY: OK'D BY:	SCALE: 1/4"	DIAGONAL \ SAME	



Weld Connections Req.				
Qty	Type	Struct ID	Fab ID	
1	C2	3/S3.5	C2.	
4	F1	6/S1.3	F1.	
1	R1	2/S4.2	R1.	
4	S19	4/S4.1	S1.9	

ODE005

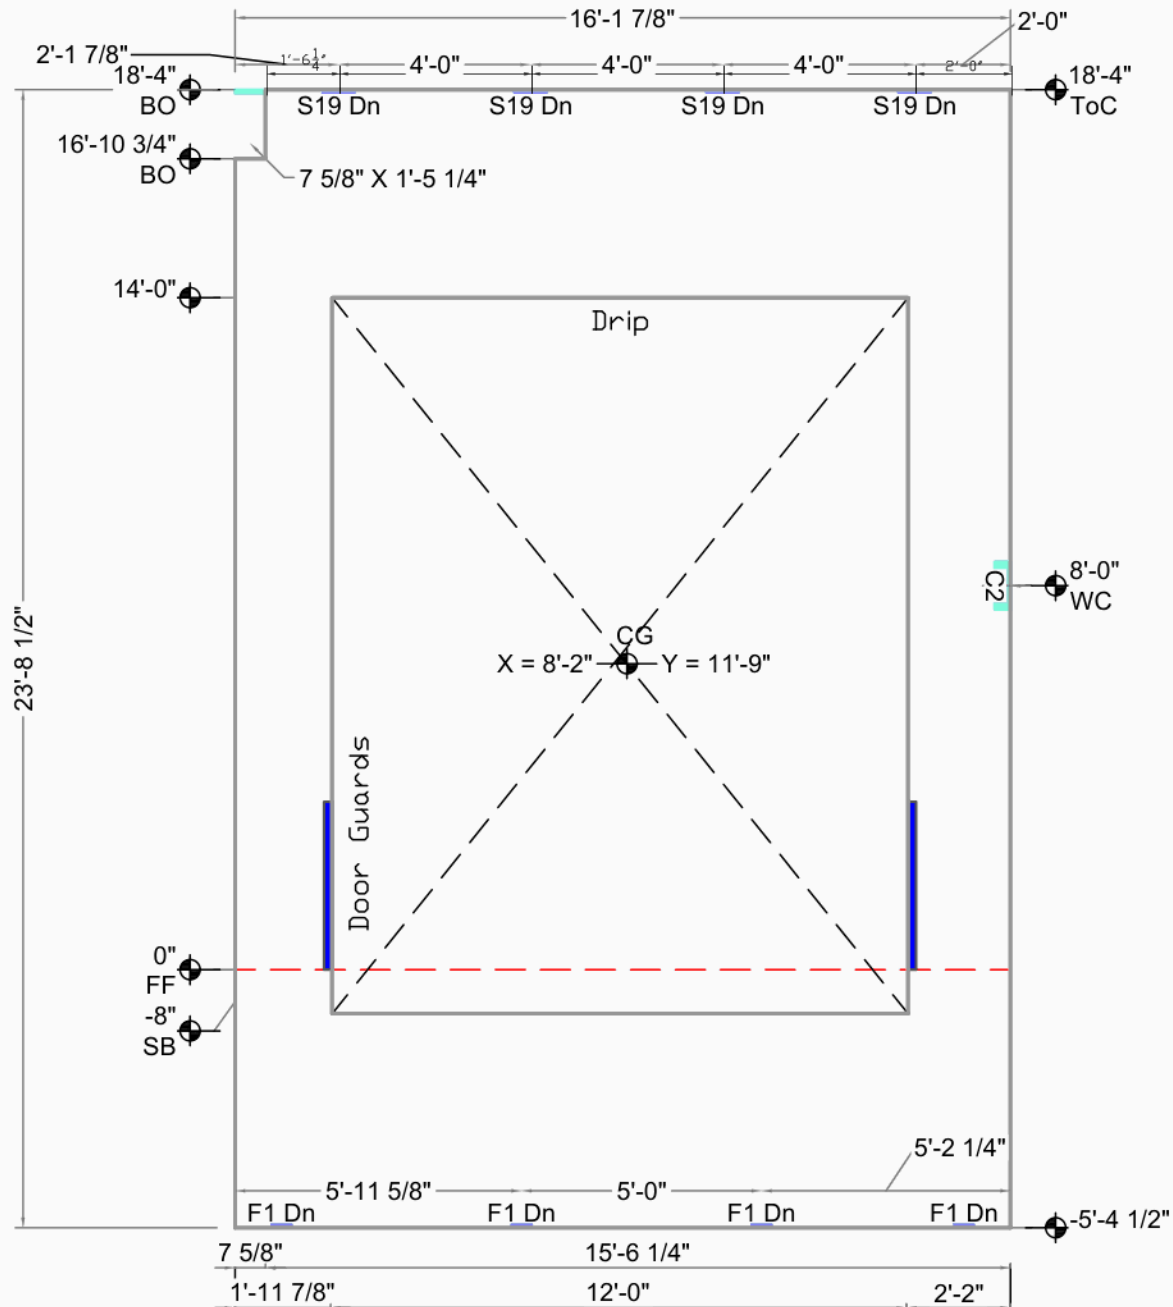

Embed Placement Key			
Up	Down (Dn)	Offset	Both (Ea)
Unknown Type			


Old Dominion Everett

Marysville		Casting Wall Down		CG X = 8'-2" Y = 11'-9"	Bot. Elev.: -5'-4 1/2"
Furst Construction		OUT ☒ IN: ☐		AREA 383 Sq.Ft. (203 finished)	Top Elev.: 18'-4"
136th St 40th Ave N.E. North		FILE : ODE005		THICKNESS 7 1/4"	Exp. Gap L=3/8" R=3/8"
Marysville, WA 98271		DATE : 2/3/2021		VOLUME 4.5 Cu. Yd.	Dimensions are from Inside Wall
DRAWN BY: OK'D BY:		SCALE: 1/4"		WEIGHT 18.4 KIPS	
				DIAGONAL / 28'-8 1/4" D.F.	
				DIAGONAL \ SAME	



Weld Connections Req.				
Qty	Type	Struct ID	Fab ID	
6	F1	6/S1.3	F1.	
2	R1	2/S4.2	R1.	
6	S19	4/S4.1	S1.9	

ODE006

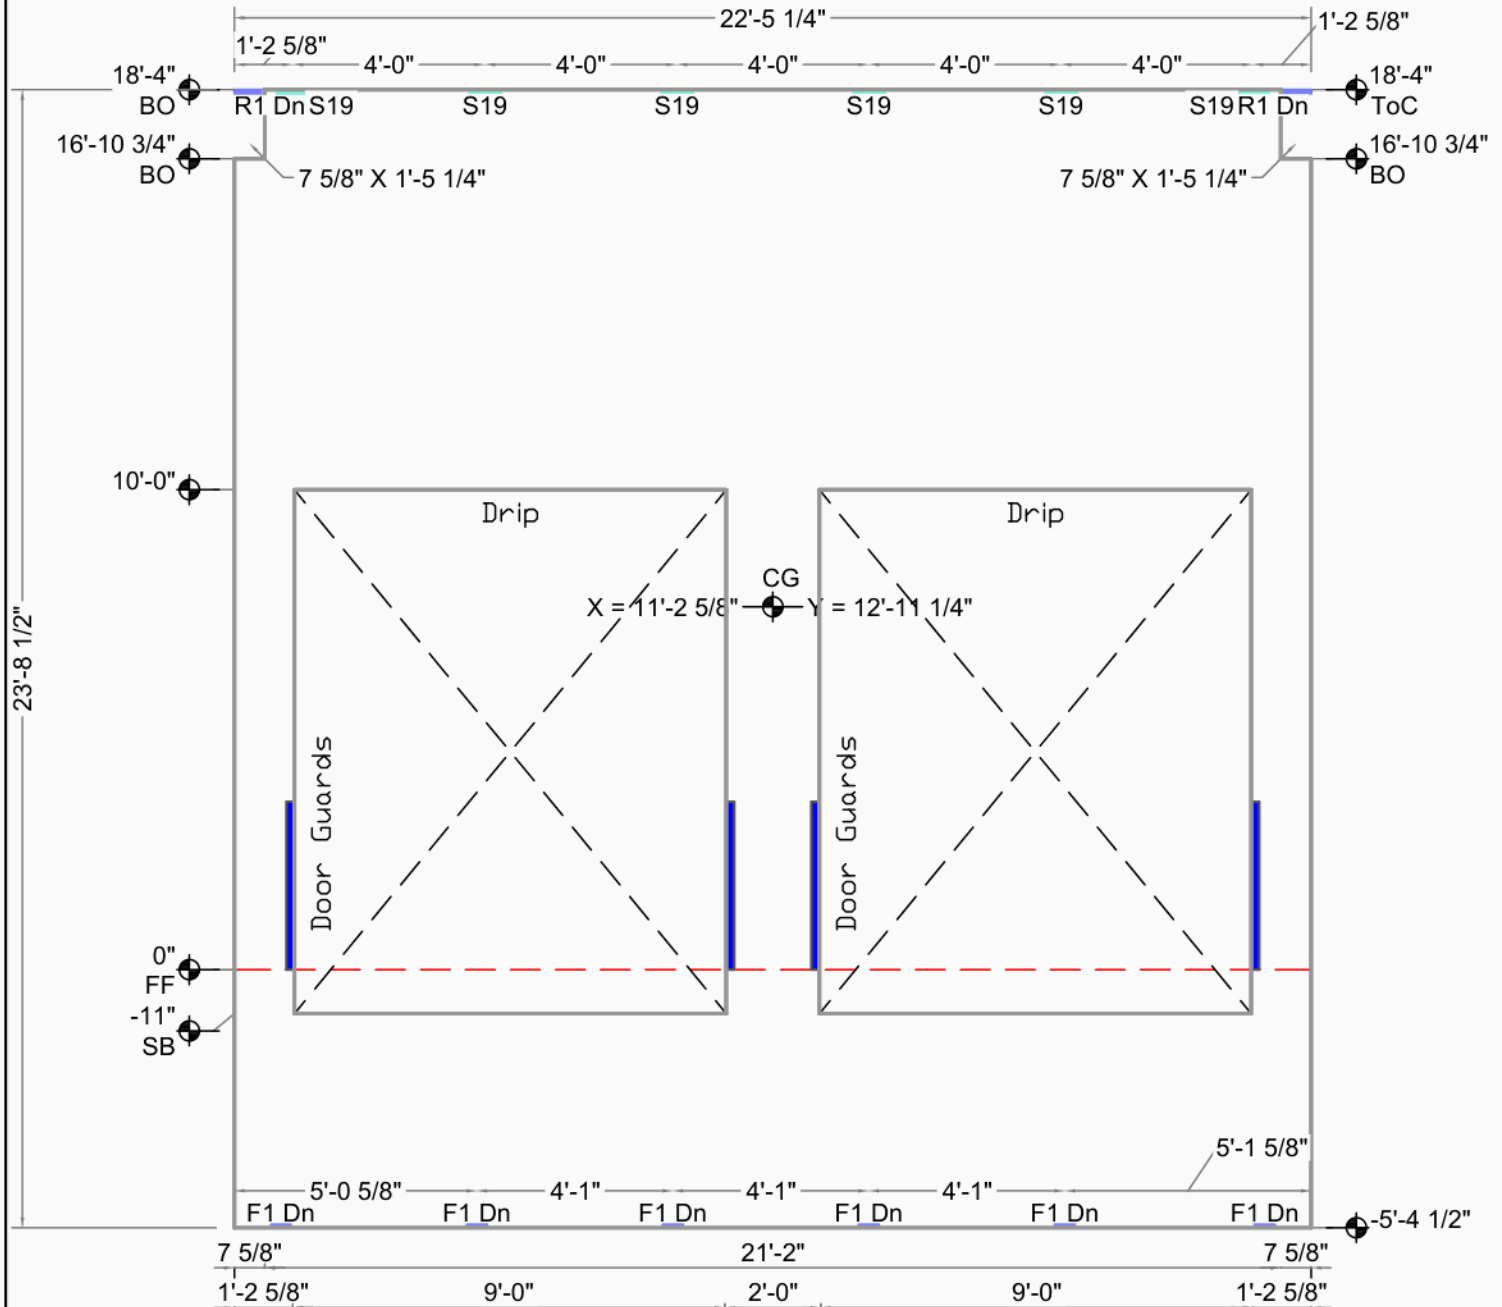

Embed Placement Key			
Up	Down (Dn)	Offset	Both (Ea)
Unknown Type			


Old Dominion Everett

Marysville		CG X = 11'-2 5/8" Y = 12'-11 1/4"	Bot. Elev.: -5'-4 1/2"
Furst Construction		AREA 532 Sq.Ft. (334 finished)	Top Elev.: 18'-4"
136th St 40th Ave N.E. North		THICKNESS 7 1/4"	Exp. Gap L=3/8" R=3/8"
Marysville, WA 98271		VOLUME 7.5 Cu. Yd.	Dimensions are from Inside Wall
DRAWN BY: OK'D BY:		WEIGHT 30.2 KIPS	
SCALE: 1/4"		DIAGONAL / 32'-7 11/16" D.F.	
		DIAGONAL \ SAME	



Weld Connections Req.			
Qty	Type	Struct ID	Fab ID
6	F1	6/S1.3	F1.
2	R1	2/S4.2	R1.
6	S19	4/S4.1	S1.9

ODE007

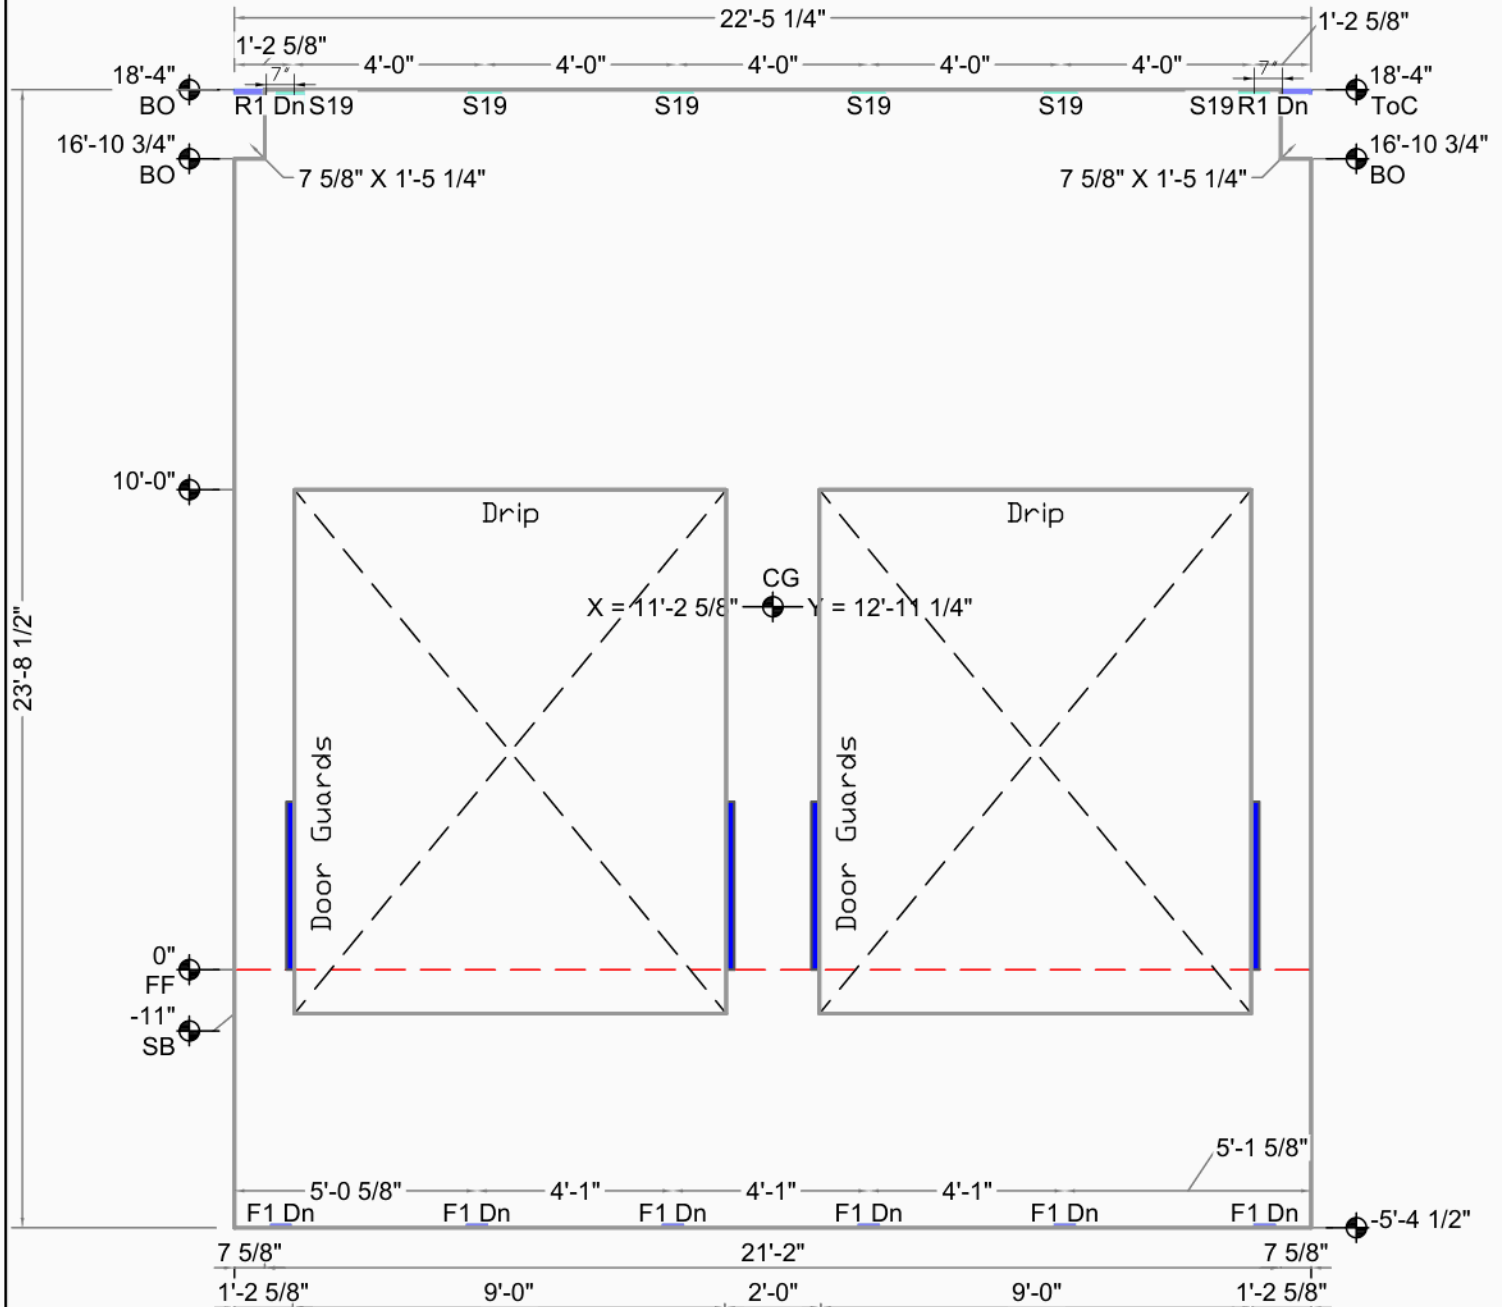

Embed Placement Key	
Up	Offset
Down (Dn)	Both (Ea)
Unknown Type	


Old Dominion Everett

Old Dominion Everett		CG X = 11'-2 5/8" Y = 12'-11 1/4"	Bot. Elev.: -5'-4 1/2"
		AREA 532 Sq.Ft. (334 finished)	Top Elev.: 18'-4"
Marysville	Casting Wall Down OUT ☒ IN: ☐	THICKNESS 7 1/4"	Exp. Gap L=3/8" R=3/8"
Furst Construction		VOLUME 7.5 Cu. Yd.	Dimensions are from Inside Wall
136th St 40th Ave N.E. North		WEIGHT 30.2 KIPS	
Marysville, WA 98271		DIAGONAL / 32'-7 11/16" D.F.	
DRAWN BY: OK'D BY:		DIAGONAL \ SAME	
SCALE: 1/4"			



Weld Connections Req.				
Qty	Type	Struct ID	Fab ID	
6	F1	6/S1.3	F1.	
2	R1	2/S4.2	R1.	
6	S19	4/S4.1	S1.9	

ODE008

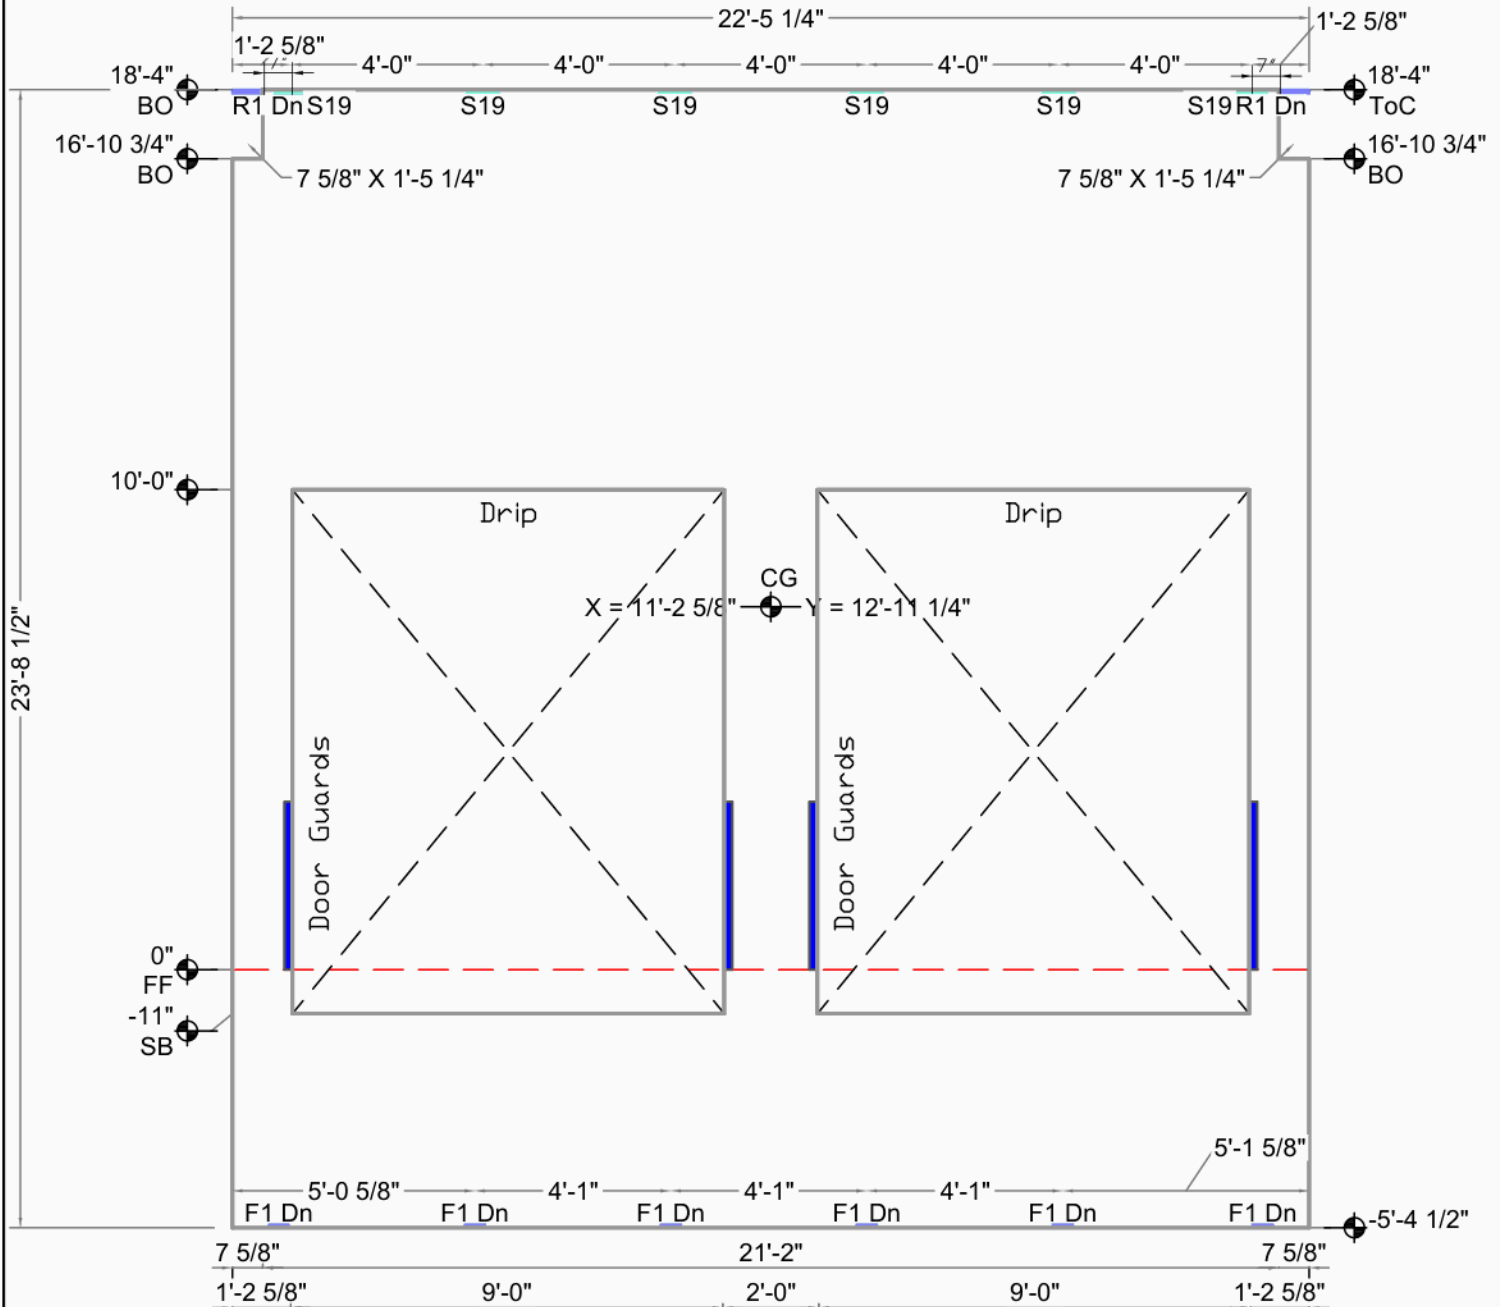

Embed Placement Key			
Up	Down (Dn)	Offset	Both (Ea)
Unknown Type			


Old Dominion Everett

Marysville		CG X = 11'-2 5/8" Y = 12'-11 1/4"	Bot. Elev.: -5'-4 1/2"
Furst Construction		AREA 532 Sq.Ft. (334 finished)	Top Elev.: 18'-4"
136th St 40th Ave N.E. North		THICKNESS 7 1/4"	Exp. Gap L=3/8" R=3/8"
Marysville, WA 98271		VOLUME 7.5 Cu. Yd.	Dimensions are from Inside Wall
DRAWN BY:	OK'D BY:	WEIGHT 30.2 KIPS	
		DIAGONAL / 32'-7 11/16" D.F.	
		DIAGONAL \ SAME	



Weld Connections Req.			
Qty	Type	Struct ID	Fab ID
6	F1	6/S1.3	F1.
2	R1	2/S4.2	R1.
6	S19	4/S4.1	S1.9

ODE009

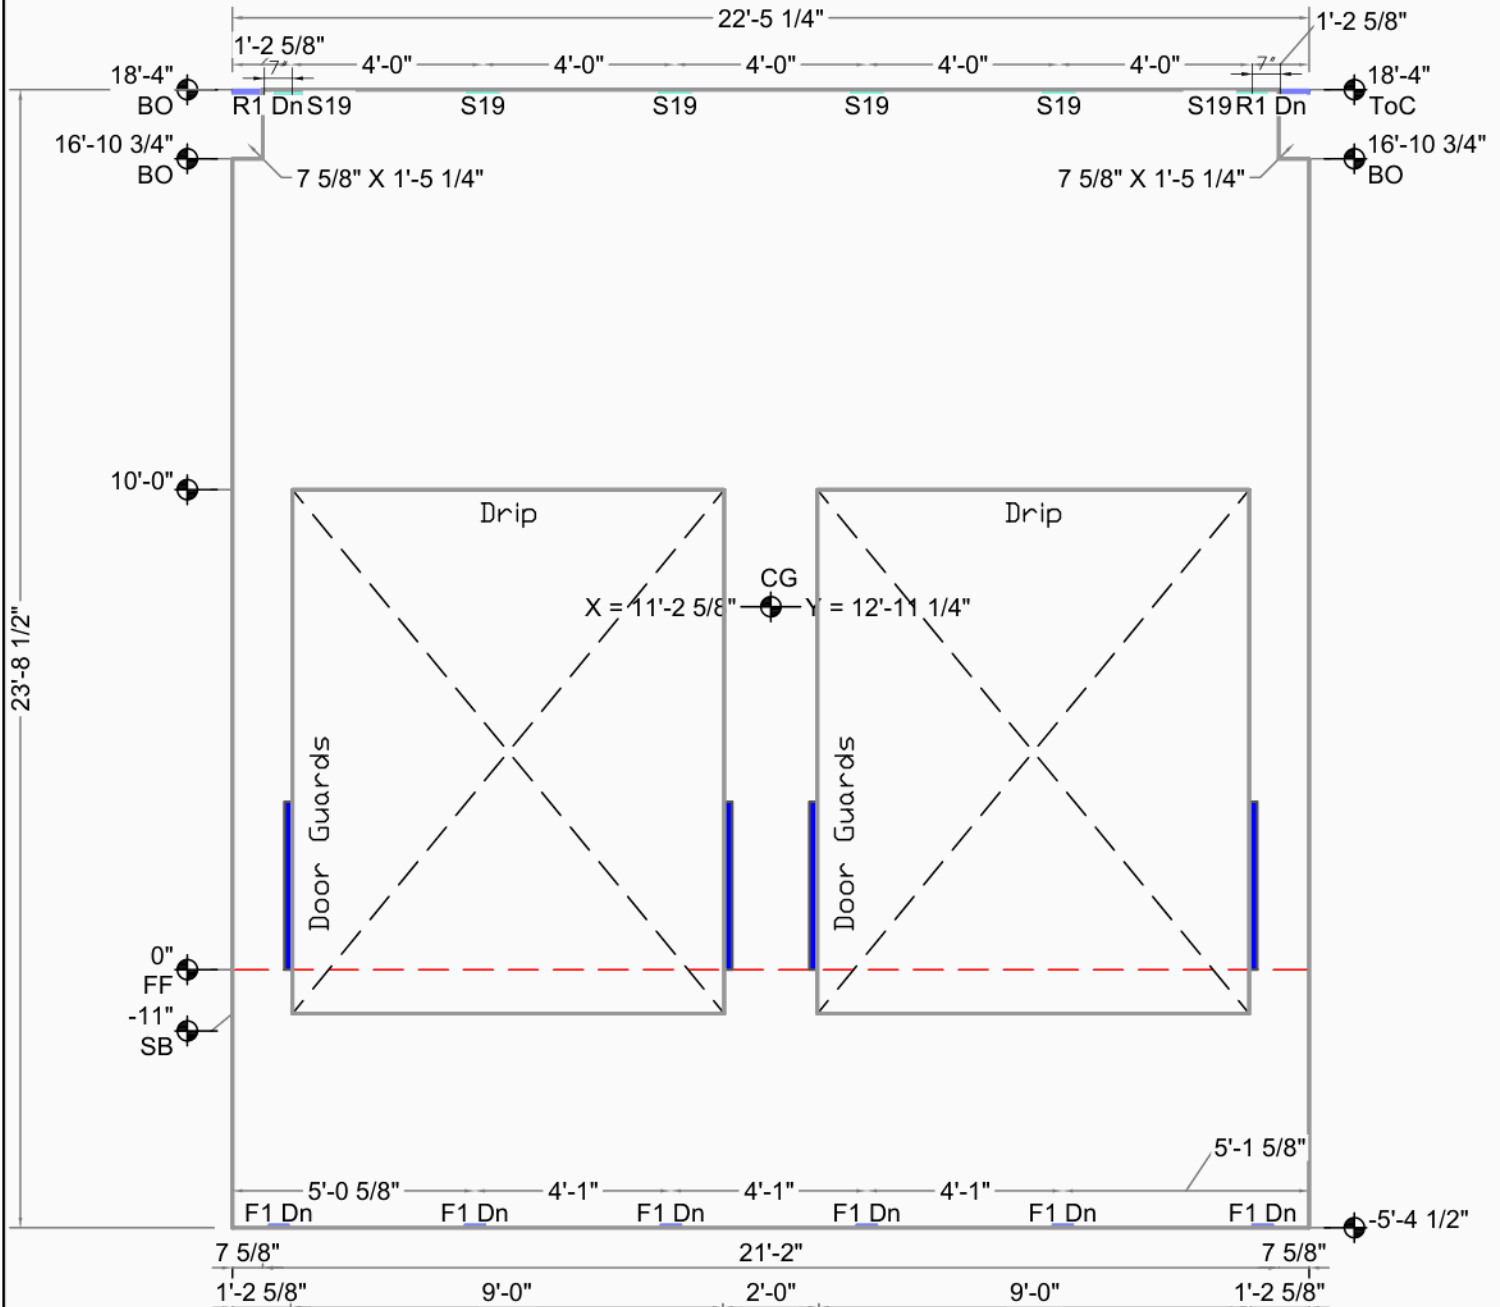

Embed Placement Key			
Up	Down (Dn)	Offset	Both (Ea)
Unknown Type			


Old Dominion Everett

Marysville		CG X = 11'-2 5/8" Y = 12'-11 1/4"	Bot. Elev.: -5'-4 1/2"
Furst Construction		AREA 532 Sq.Ft. (334 finished)	Top Elev.: 18'-4"
136th St 40th Ave N.E. North		THICKNESS 7 1/4"	Exp. Gap L=3/8" R=3/8"
Marysville, WA 98271		VOLUME 7.5 Cu. Yd.	Dimensions are from Inside Wall
DRAWN BY: OK'D BY:		WEIGHT 30.2 KIPS	
SCALE: 1/4"		DIAGONAL / 32'-7 11/16" D.F.	
		DIAGONAL \ SAME	



Weld Connections Req.			
Qty	Type	Struct ID	Fab ID
6	F1	6/S1.3	F1.
2	R1	2/S4.2	R1.
6	S19	4/S4.1	S1.9

ODE010

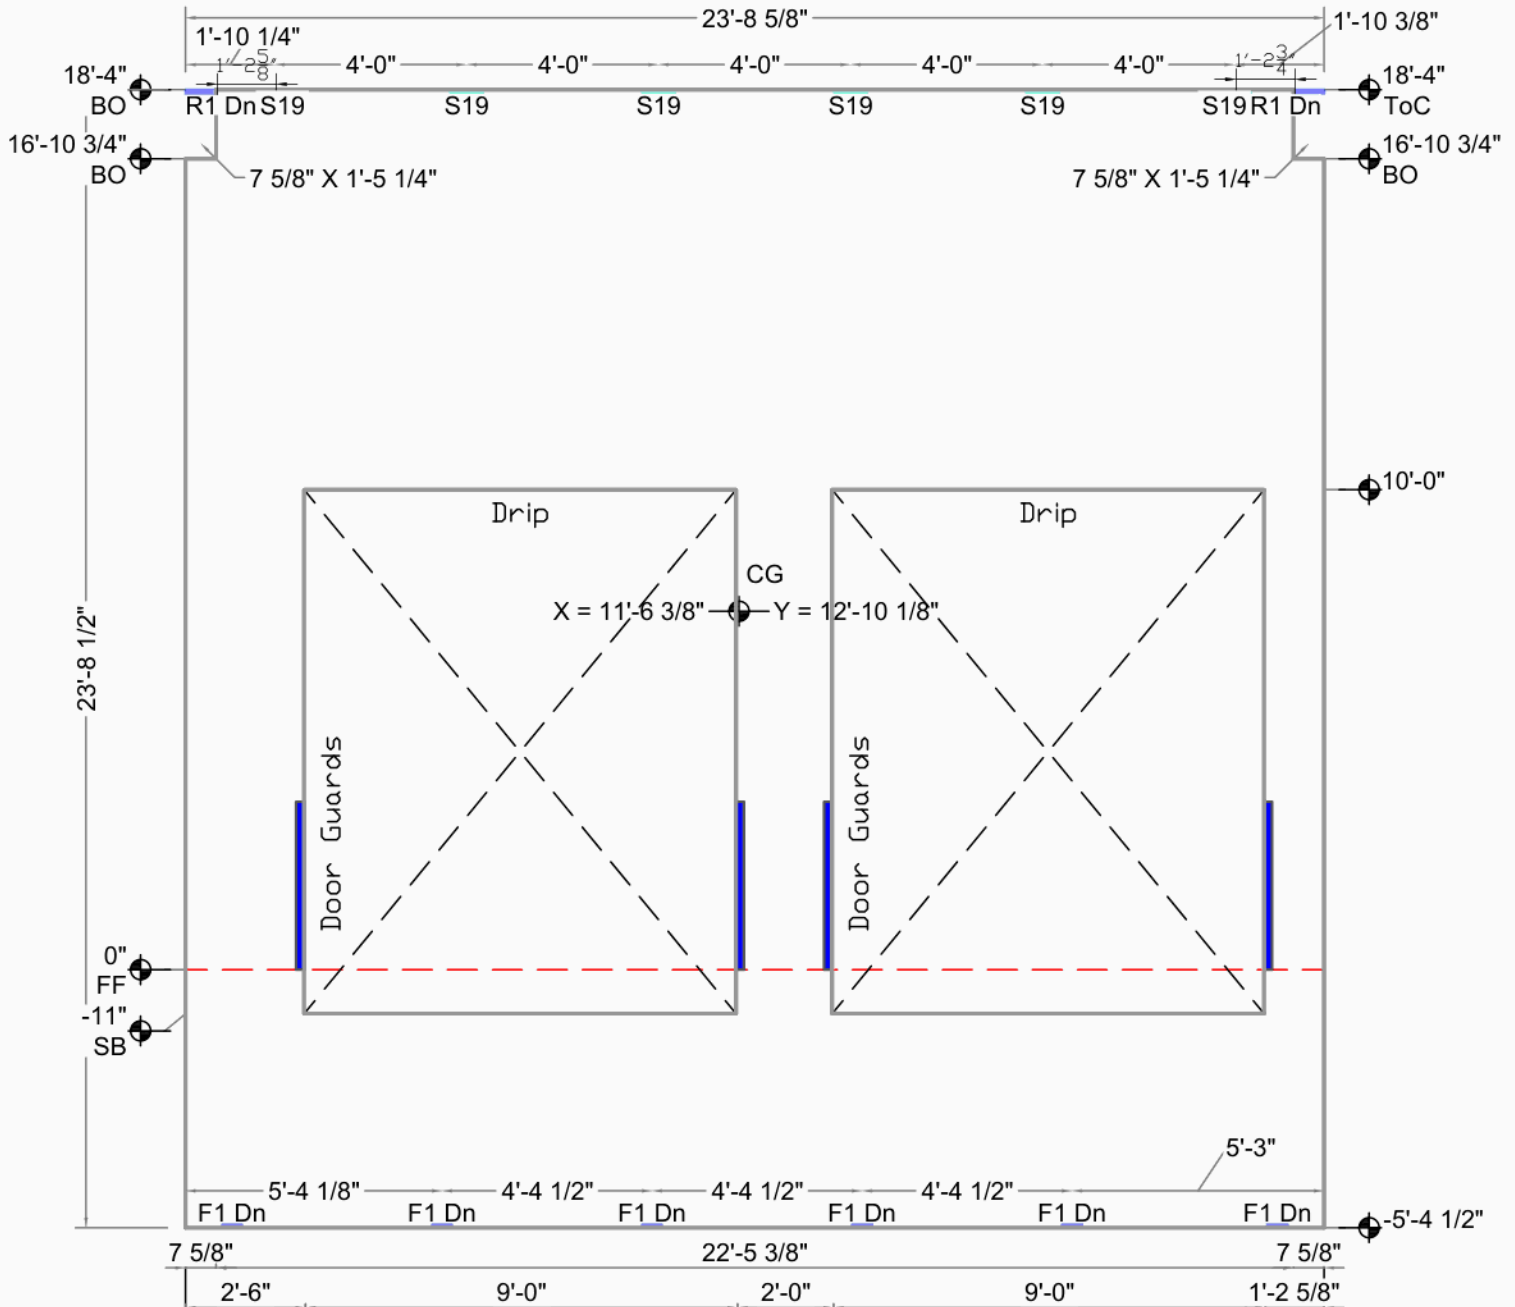

Embed Placement Key	
Up	Offset
Down (Dn)	Both (Ea)
Unknown Type	


Old Dominion Everett

Marysville	Casting Wall Down OUT ☒ IN: ☐	THICKNESS	7 1/4"	Exp. Gap L=3/8" R=3/8"
Furst Construction		VOLUME	8.1 Cu. Yd.	
136th St 40th Ave N.E. North	FILE : ODE010	WEIGHT	33.0 KIPS	Dimensions are from Inside Wall
Marysville, WA 98271	DATE : 2/0/2021	DIAGONAL ↗	33'-6 7/16" D.F.	
DRAWN BY: OK'D BY:	SCALE: 1/4"	DIAGONAL ↘	SAME	



Weld Connections Req.				
Qty	Type	Struct ID	Fab ID	
6	F1	6/S1.3	F1.	
2	R1	2/S4.2	R1.	
6	S19	4/S4.1	S1.9	

ODE011

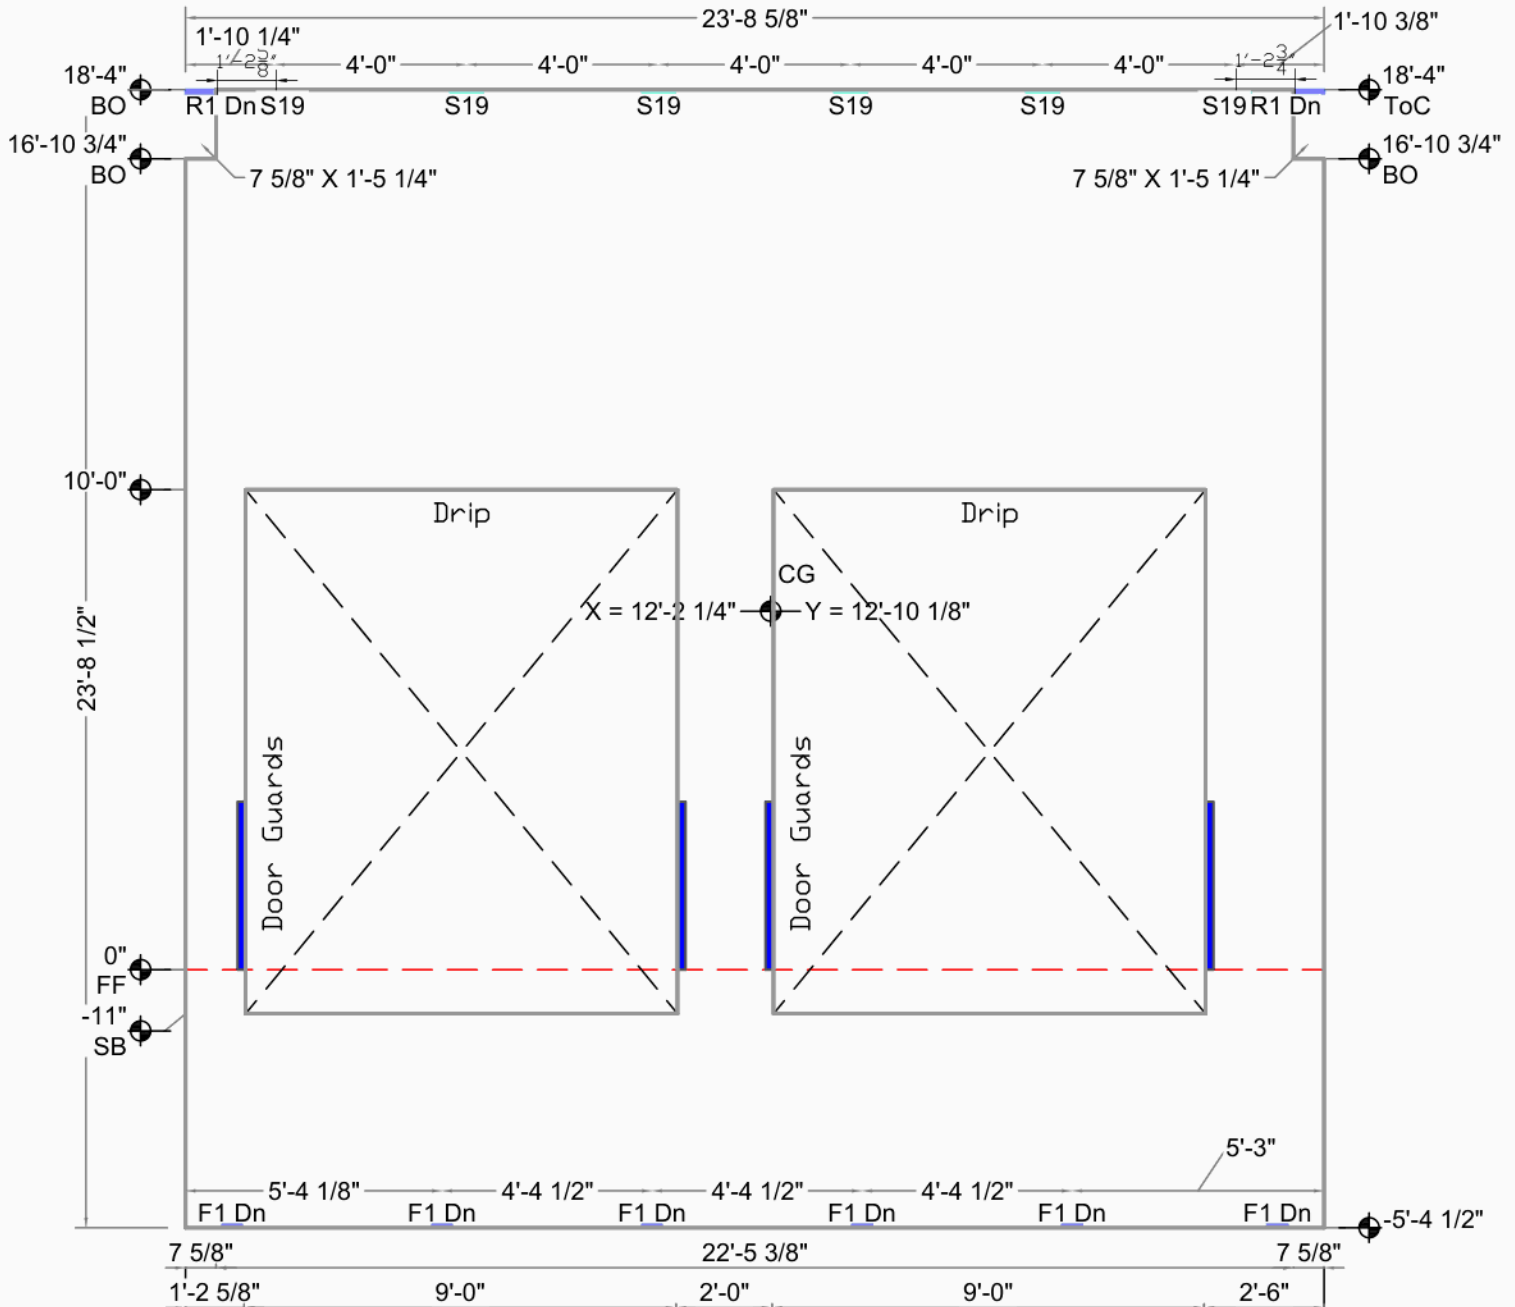

Embed Placement Key			
Up	Down (Dn)	Offset	Both (Ea)
Unknown Type			


Old Dominion Everett

Marysville		CG X = 12'-2 1/4" Y = 12'-10 1/8"	Bot. Elev.: -5'-4 1/2"
Furst Construction		AREA 562 Sq.Ft. (364 finished)	Top Elev.: 18'-4"
136th St 40th Ave N.E. North		THICKNESS 7 1/4"	Exp. Gap L=3/8" R=3/8"
Marysville, WA 98271		VOLUME 8.1 Cu. Yd.	Dimensions are from Inside Wall
DRAWN BY:	OK'D BY:	WEIGHT 33.0 KIPS	
		DIAGONAL / 33'-6 7/16" D.F.	
		DIAGONAL \ SAME	
SCALE: 1/4"			



Weld Connections Req.				
Qty	Type	Struct ID	Fab ID	
6	F1	6/S1.3	F1.	
2	R1	2/S4.2	R1.	
6	S19	4/S4.1	S1.9	

ODE012

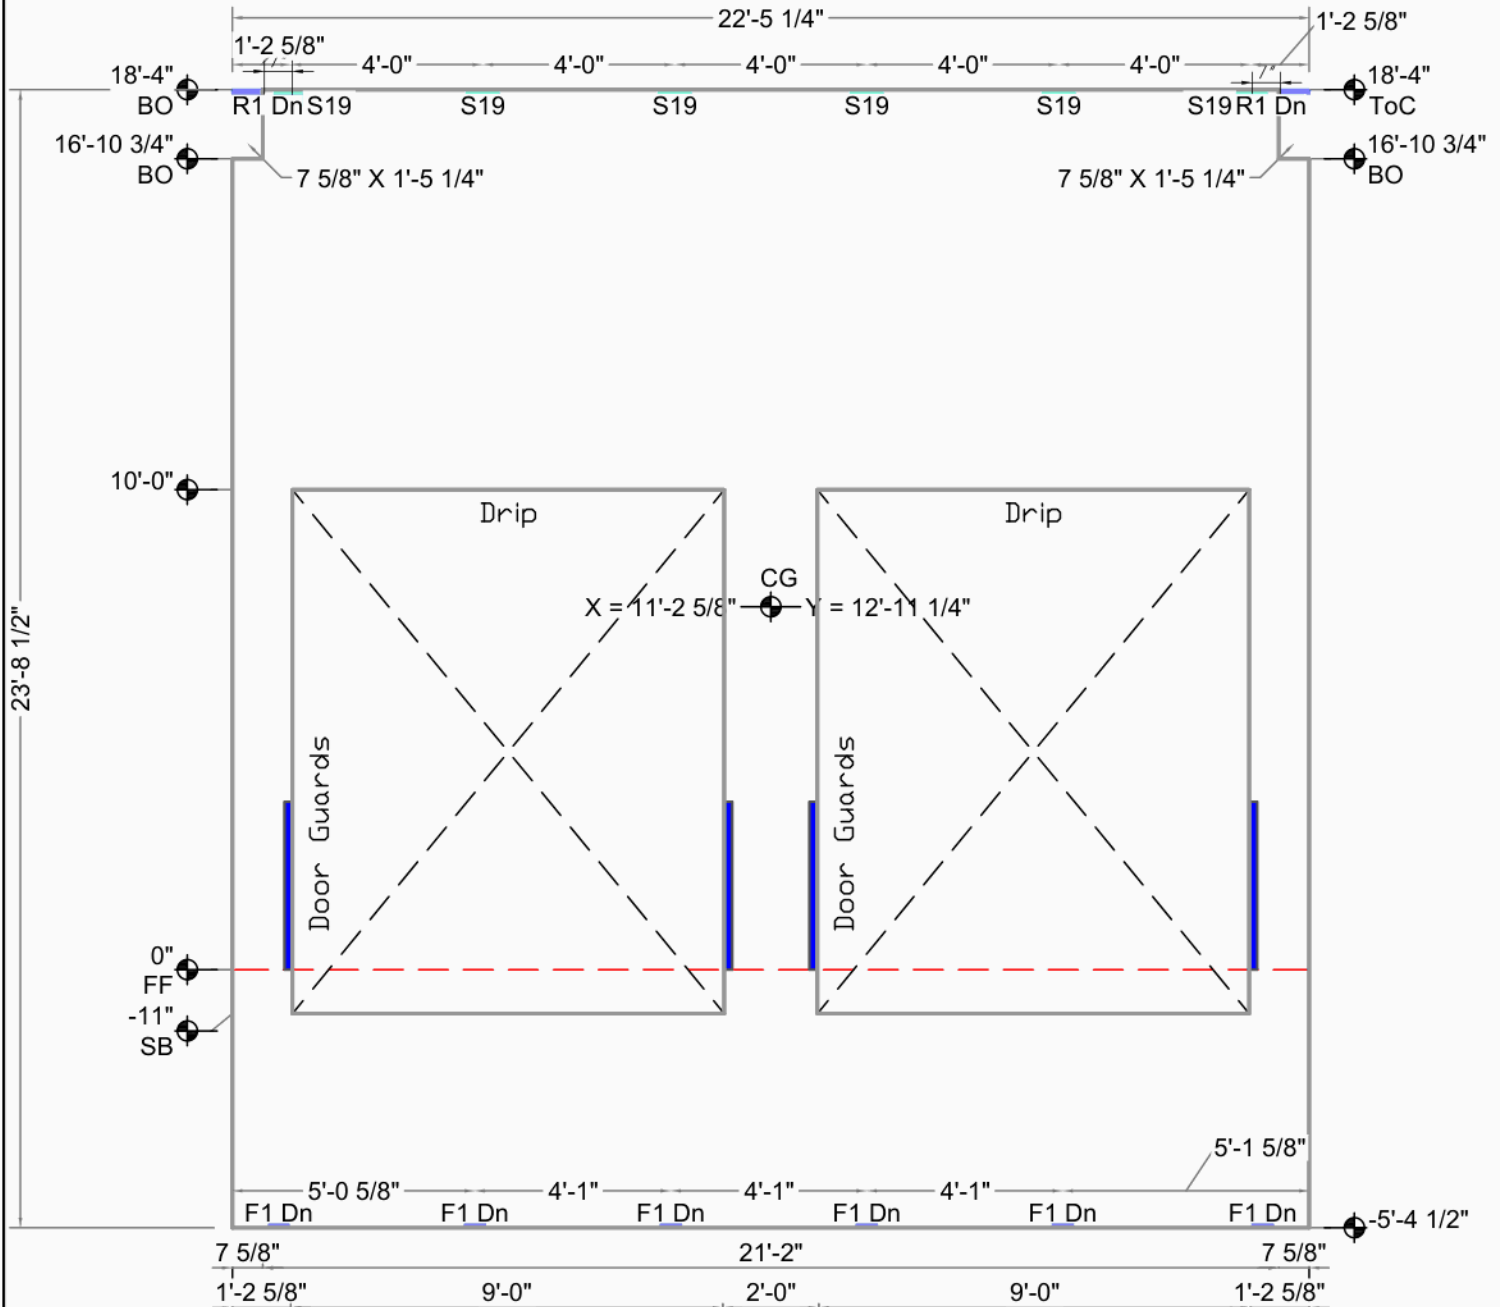

Embed Placement Key			
Up	Down (Dn)	Offset	Both (Ea)
Unknown Type			


Old Dominion Everett

Marysville		CG X = 11'-2 5/8" Y = 12'-11 1/4"	Bot. Elev.: -5'-4 1/2"
Furst Construction		AREA 532 Sq.Ft. (334 finished)	Top Elev.: 18'-4"
136th St 40th Ave N.E. North		THICKNESS 7 1/4"	Exp. Gap L=3/8" R=3/8"
Marysville, WA 98271		VOLUME 7.5 Cu. Yd.	Dimensions are from Inside Wall
DRAWN BY: OK'D BY:		WEIGHT 30.2 KIPS	
SCALE: 1/4"		DIAGONAL / 32'-7 11/16" D.F.	
		DIAGONAL \ SAME	



Weld Connections Req.				
Qty	Type	Struct ID	Fab ID	
6	F1	6/S1.3	F1.	
2	R1	2/S4.2	R1.	
6	S19	4/S4.1	S1.9	

ODE013

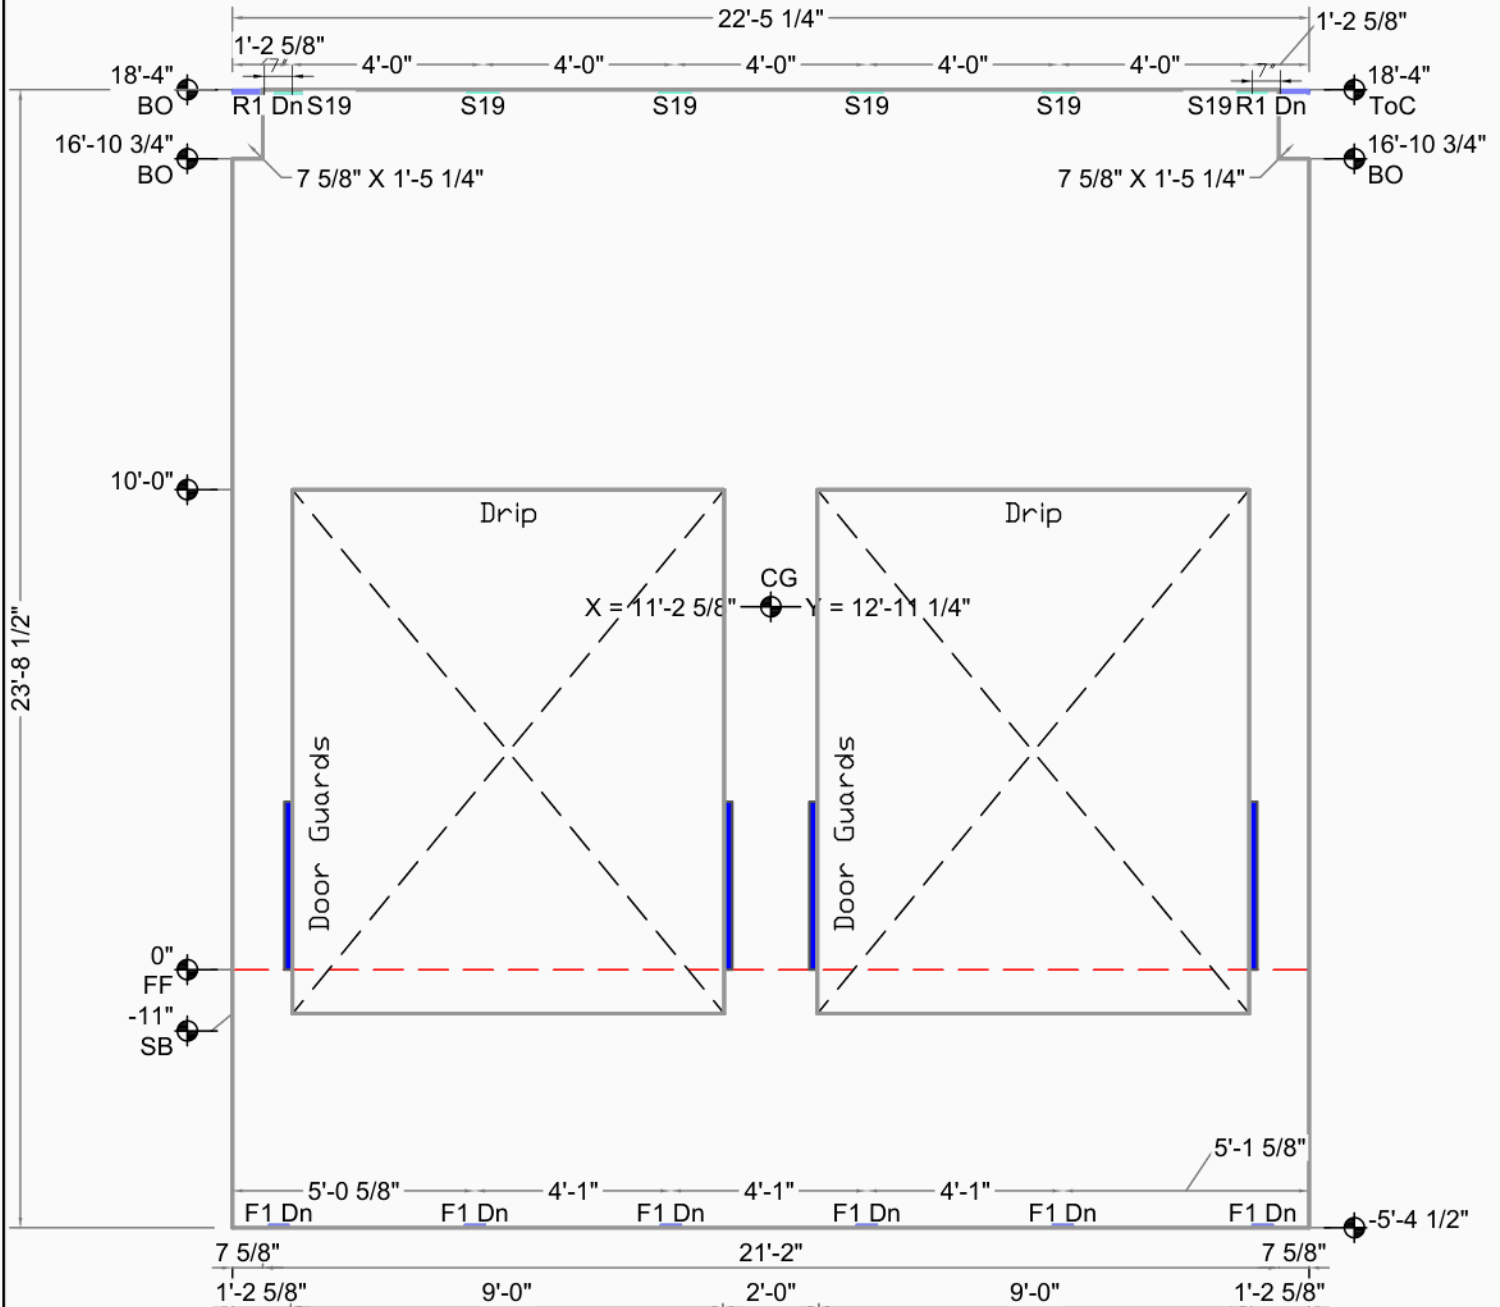

Embed Placement Key			
Up	Down (Dn)	Offset	Both (Ea)
Unknown Type			


Old Dominion Everett

Marysville		CG X = 11'-2 5/8" Y = 12'-11 1/4"	Bot. Elev.: -5'-4 1/2"
Furst Construction		AREA 532 Sq.Ft. (334 finished)	Top Elev.: 18'-4"
136th St 40th Ave N.E. North		THICKNESS 7 1/4"	Exp. Gap L=3/8" R=3/8"
Marysville, WA 98271		VOLUME 7.5 Cu. Yd.	Dimensions are from Inside Wall
DRAWN BY: OK'D BY:		WEIGHT 30.2 KIPS	
SCALE: 1/4"		DIAGONAL / 32'-7 11/16" D.F.	
		DIAGONAL \ SAME	



Weld Connections Req.				
Qty	Type	Struct ID	Fab ID	
6	F1	6/S1.3	F1.	
2	R1	2/S4.2	R1.	
6	S19	4/S4.1	S1.9	

ODE014

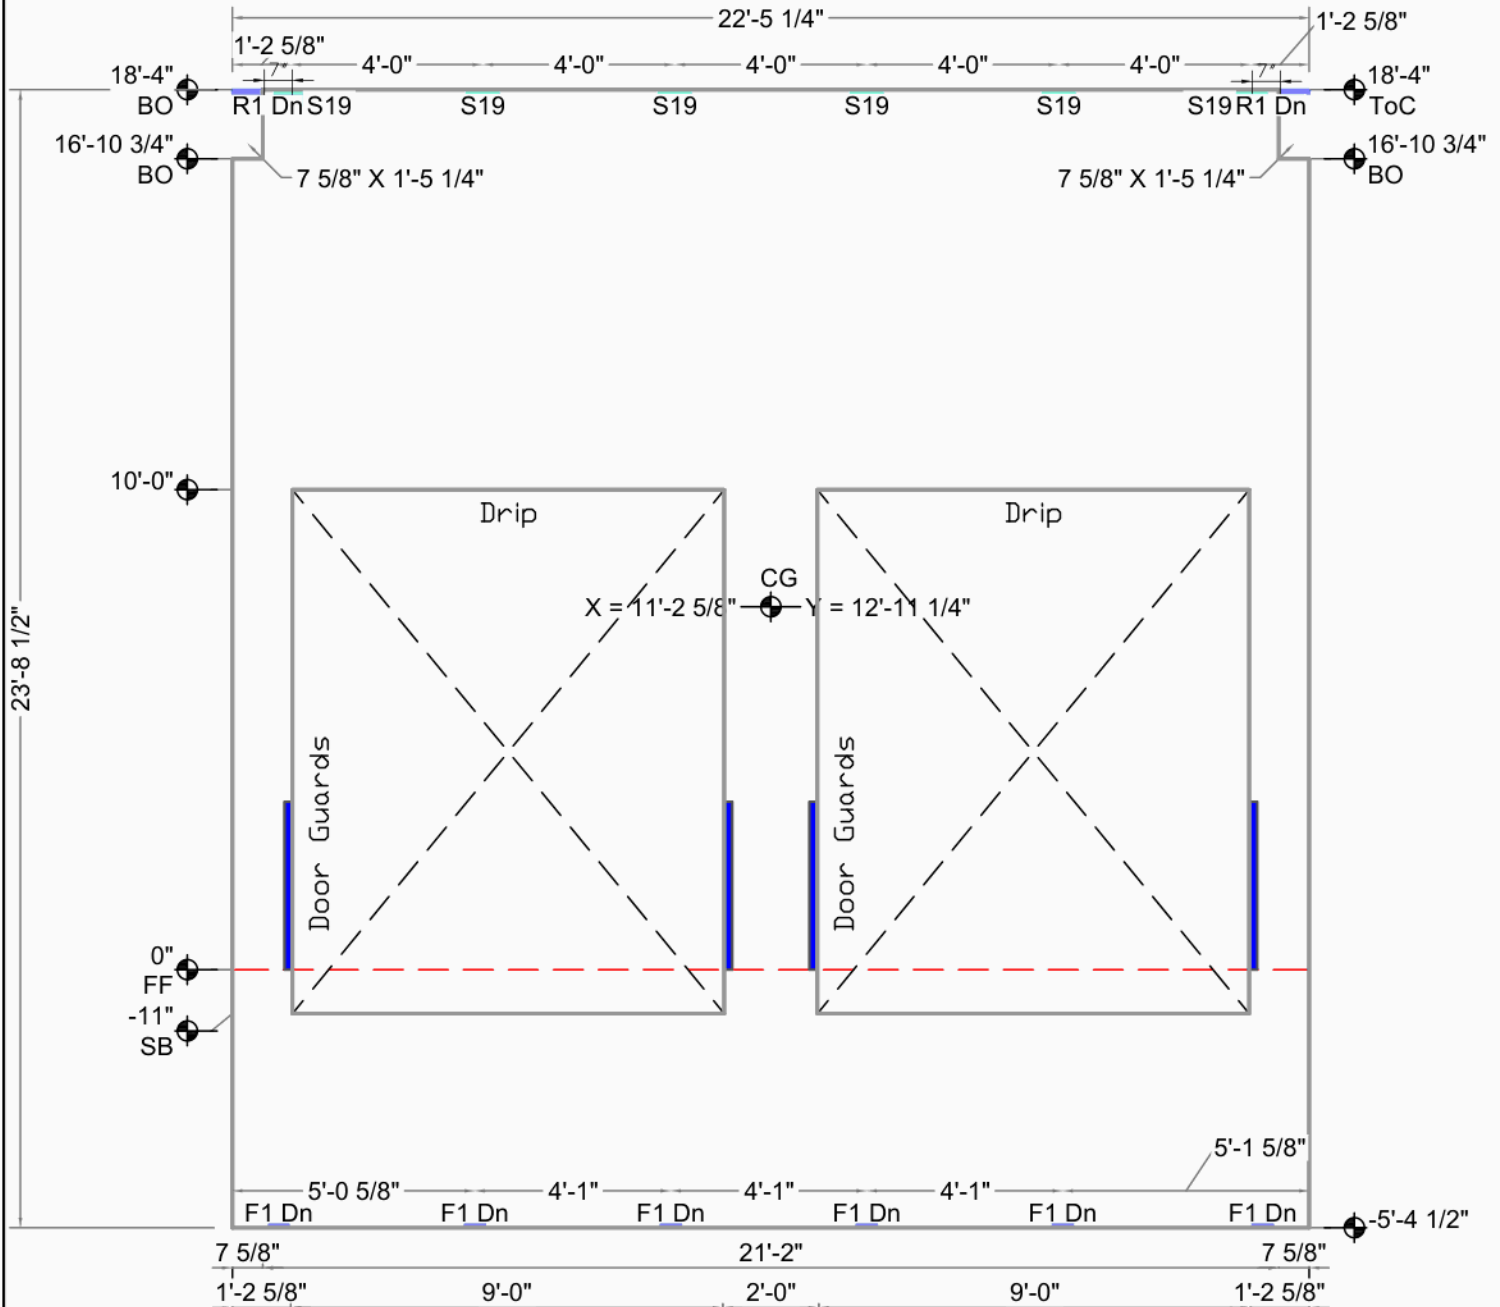

Embed Placement Key			
Up	Down (Dn)	Offset	Both (Ea)
Unknown Type			


Old Dominion Everett

Marysville		CG X = 11'-2 5/8" Y = 12'-11 1/4"	Bot. Elev.: -5'-4 1/2"
Furst Construction		AREA 532 Sq.Ft. (334 finished)	Top Elev.: 18'-4"
136th St 40th Ave N.E. North		THICKNESS 7 1/4"	Exp. Gap L=3/8" R=3/8"
Marysville, WA 98271		VOLUME 7.5 Cu. Yd.	Dimensions are from Inside Wall
DRAWN BY: OK'D BY:		WEIGHT 30.2 KIPS	
SCALE: 1/4"		DIAGONAL / 32'-7 11/16" D.F.	
		DIAGONAL \ SAME	



Weld Connections Req.				
Qty	Type	Struct ID	Fab ID	
6	F1	6/S1.3	F1.	
2	R1	2/S4.2	R1.	
6	S19	4/S4.1	S1.9	


ODE015

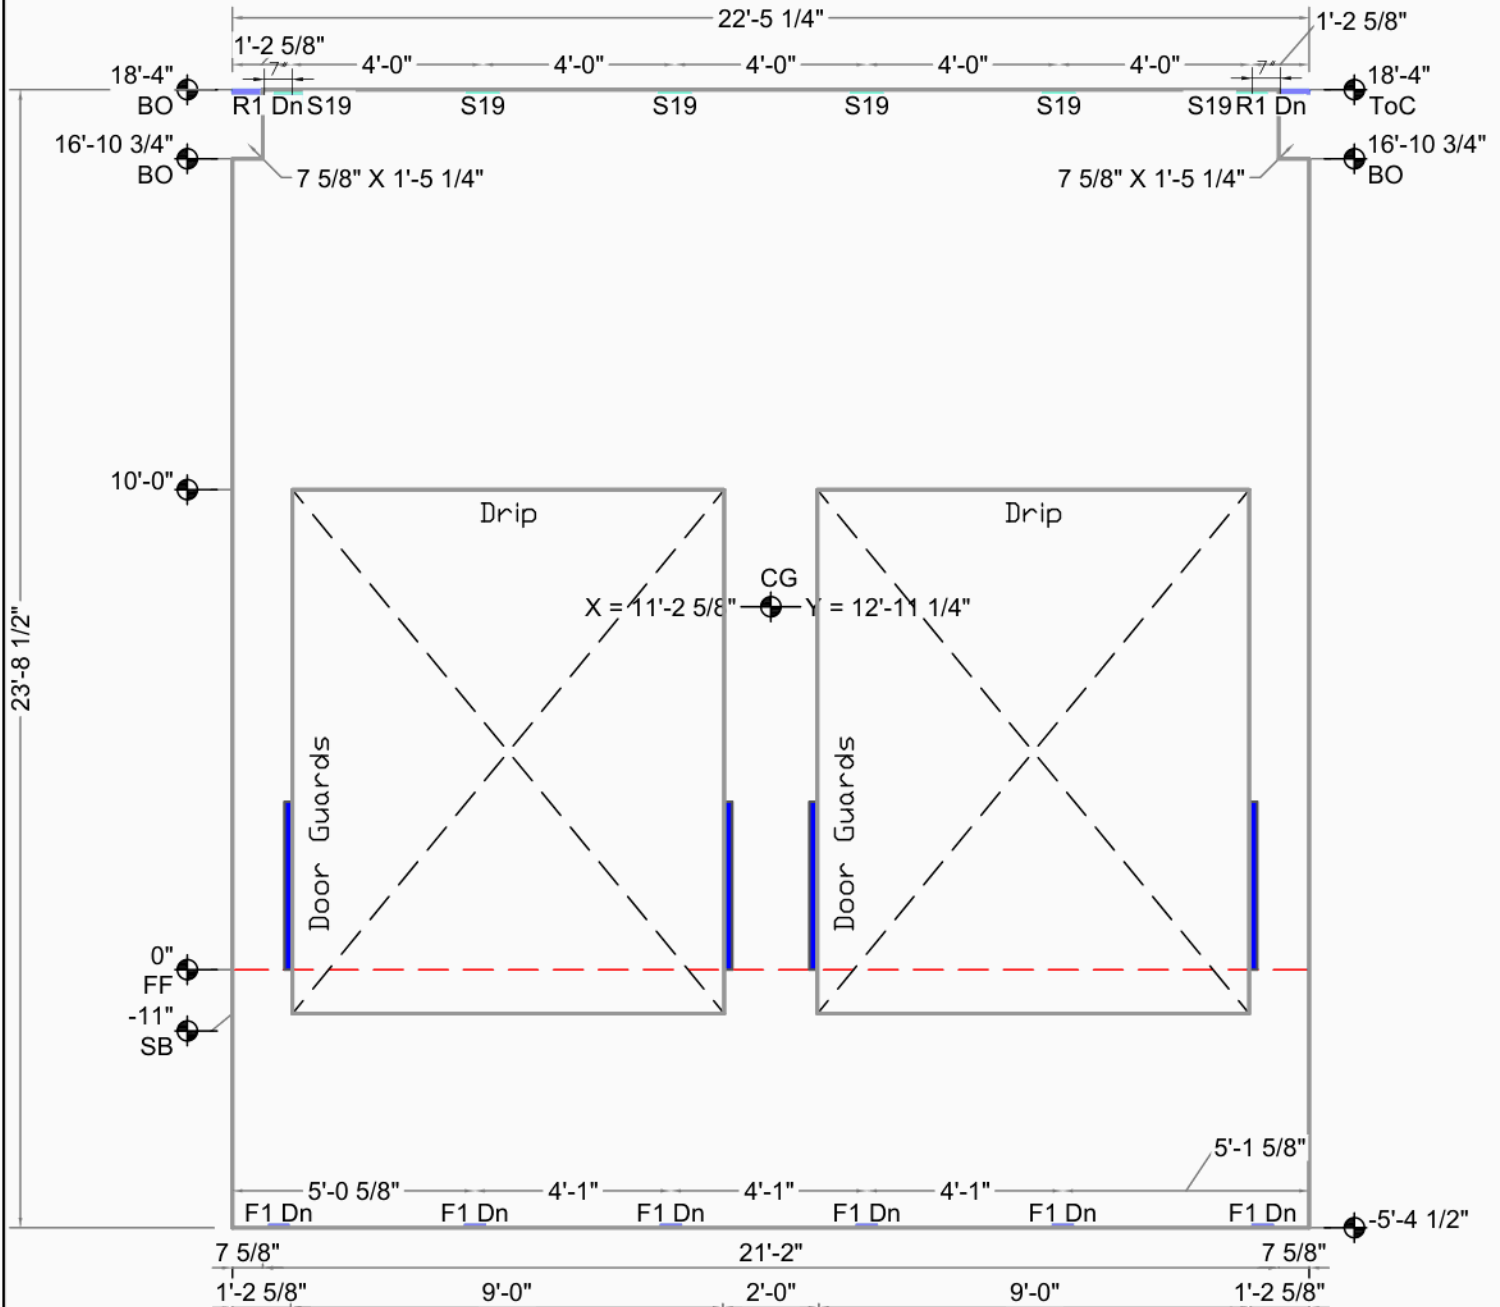

Embed Placement Key			
Up	Down (Dn)	Offset	Both (Ea)
Unknown Type			

Old Dominion Everett

Marysville		CG X = 11'-2 5/8" Y = 12'-11 1/4"	Bot. Elev.: -5'-4 1/2"
Furst Construction		AREA 532 Sq.Ft. (334 finished)	Top Elev.: 18'-4"
136th St 40th Ave N.E. North		THICKNESS 7 1/4"	Exp. Gap L=3/8" R=3/8"
Marysville, WA 98271		VOLUME 7.5 Cu. Yd.	Dimensions are from Inside Wall
DRAWN BY: OK'D BY:		WEIGHT 30.2 KIPS	
SCALE: 1/4"		DIAGONAL / 32'-7 11/16" D.F.	
		DIAGONAL \ SAME	

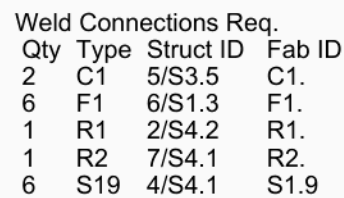


Architectural floor plan of a mechanical room. The plan shows two large rectangular units, each labeled "Drip" and "Door Guards". A red dashed line runs horizontally across the middle of the room. Various dimensions and equipment labels are present:

- Top Wall:** Dimensions include 2'-4" (0"), 4'-0", 4'-0", 4'-0", 4'-0", 4'-0", and 1'-4 1/4". Equipment labels include BO, S19, ToC, and BO.
- Left Wall:** Dimensions include 18'-4", 16'-10 3/4", 10'-0", 8'-0", 23'-8 1/2", 0", and -11". Equipment labels include BO, WC, C1, FF, and SB.
- Right Wall:** Dimensions include 1'-11 7/8" and 16'-10 3/4". Equipment labels include ToC and BO.
- Bottom Wall:** Dimensions include 5'-5 1/4", 4'-6", 4'-6", 4'-6", 5'-4 5/8", and -5'-4 1/2". Equipment labels include F1 Dn.
- Internal Dimensions:** 1'-4", 3'-1 3/8", 9'-0", 2'-0", 9'-0", and 1'-2 1/2".
- Other Labels:** CG, X = 11'-8", Y = 12'-9 3/8", and 7 5/8" X 1'-5 1/4".

Embed Placement Key

	Up		Offset
	Down (Dn)		Both (Ea)
	Unknown Type		

Old Dominion Everett		CG	X = 11'-8"	Y = 12'-9 3/8"	Bot. Elev.: -5'-4 1/2"
		AREA	577 Sq.Ft. (377 finished)		Top Elev.: 18'-4"
Marysville	Casting Wall Down OUT ☒ IN: ☐	THICKNESS	7 1/4"		Exp. Gap L=3/4" R=3/8"
Furst Construction		VOLUME	8.4 Cu. Yd.		
136th St 40th Ave N.E. North	FILE :	ODE016	WEIGHT	34.2 KIPS	
Marysville, WA 98271	DATE :	2/4/2021	DIAGONAL ↗	33'-11 9/16" D.F.	
DRAWN BY:	OK'D BY:	SCALE: 1/4"	DIAGONAL ↘	SAME	
					Dimensions are from Inside Wall

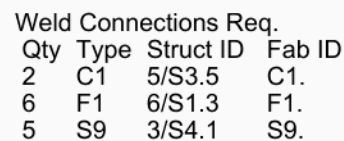


Architectural floor plan of a room with two door frames. The plan includes the following dimensions and annotations:

- Overall Dimensions:**
 - Top: 24'-1" (Total), with segments of 5'-1", 5'-0", 5'-0", 5'-0", and 4'-0".
 - Bottom: 22'-11 1/4" (Total), with segments of 1'-3 3/4", 9'-0", 2'-0", 9'-0", and 2'-9 1/4".
 - Left: 23'-10 3/4" (Total), with segments of 18'-6 1/4" and 5'-1".
 - Right: 22'-11 1/4" (Total), with segments of 17'-6 3/4", 16'-0", 10'-0", and 8'-0".
- Door Frames:**
 - Two door frames are shown, each with a dashed 'X' indicating the door swing.
 - Each door frame has a "Drip" label at the top and "Door Guards" on the sides.
 - A central point is labeled "CG" with coordinates "X = 12'-3 5/8" and "Y = 12'-8"."
- Other Annotations:**
 - Top left: "S9 Ctr 5 Places" with a dimension of 5'-1".
 - Top: Four "S9" labels are positioned along the top edge.
 - Right: Two "11 1/4" C1" labels are positioned along the right edge.
 - Bottom: Five "F1 Dn" labels are positioned along the bottom edge.
 - Bottom left: "0" FF" and "-11" SB" are labeled near the bottom left corner.
 - Bottom right: "-5'-4 1/2" is labeled near the bottom right corner.

Embed Placement Key

	Up		Offset
	Down (Dn)		Both (Ea)
	Unknown Type		

Old Dominion Everett			CG	X = 12'-3 5/8"	Y = 12'-8"	Bot. Elev.: -5'-4 1/2" Top Elev.: 18'-6 1/4" Exp. Gap L=3/8" R=0"
			AREA	575 Sq.Ft. (379 finished)		
Marysville	Casting Wall Down OUT ☒ IN: ☐	THICKNESS	7 1/4"			
Furst Construction		VOLUME	8.2 Cu. Yd.			
136th St 40th Ave N.E. North		FILE :	ODE017			
Marysville, WA 98271		DATE :	2/4/2021			
DRAWN BY:		OK'D BY:	SCALE:	1/4"		
			DIAGONAL ↗	33'-3 1/8" D.F.		Dimensions are from Inside Wall
			DIAGONAL ↘	33'-11 1/8"		

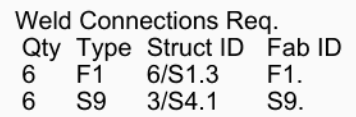


This architectural floor plan shows a rectangular enclosure with two doors. The overall dimensions are 24'-6 3/8" wide by 18'-10 3/4" high. The plan includes the following details:

- Top Wall:** Features a curved profile with a total width of 18'-10 3/4". It includes two "ToC" (Top of Case) points at the corners and a central "CG" (Center of Gravity) point. Horizontal dimensions from left to right are: 6'-7 5/8", 5'-0", 2'-0", 5'-0", 5'-0", and 4'-10 1/4". Vertical dimensions from the top edge to the top of the enclosure are: 7 1/4", 5'-0", 2'-0", 5'-0", and 5'-0".
- Bottom Wall:** Features a curved profile with a total width of 18'-6 1/4". It includes two "ToC" (Top of Case) points at the corners and a central "CG" (Center of Gravity) point. Horizontal dimensions from left to right are: 1'-2 3/4", 9'-0", 2'-0", 9'-0", and 1'-2 3/4". Vertical dimensions from the bottom edge to the bottom of the enclosure are: 1'-0", 4'-1", 4'-1", 4'-1", 4'-1", and 5'-1 1/2".
- Interior:** Two square doors are shown, each with a "Drip" label and a "Door Guards" label. The distance between the centers of the doors is 11'-2". The distance from the center of the left door to the left wall is 13'-4 5/8".
- Other Labels:** "F1 Dn" is labeled at the bottom of the enclosure. "0" FF" and "-11" SB" are labeled on the left side.

Embed Placement Key

	Up		Offset
	Down (Dn)		Both (Ea)
	Unknown Type		

Old Dominion Everett		CG X = 11'-2" Y = 13'-4 5/8"	Bot. Elev.: -5'-4 1/2"
		AREA 545 Sq.Ft. (349 finished)	
Marysville	Casting Wall Down OUT ☒ IN: ☐	THICKNESS 7 1/4"	Exp. Gap L=3/8" R=3/8"
Furst Construction		VOLUME 7.8 Cu. Yd.	
136th St 40th Ave N.E. North	FILE : ODE018	WEIGHT 31.6 KIPS	Dimensions are from Inside Wall
Marysville, WA 98271	DATE : 2/3/2021	DIAGONAL ↗ 32'-9 1/2" D.F.	
DRAWN BY: OK'D BY:	SCALE: 1/4"	DIAGONAL ↘ 33'-0 13/16"	

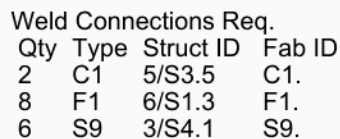

Embed Placement Key

	Up		Offset
	Down (Dn)		Both (Ea)
	Unknown Type		



Furst Construction
136th St 40th Ave N.E. North


DRAWN BY: OK'D BY:

DIAGONAL - 40'-5 9/16"



Weld Connections Req.			
Qty	Type	Struct ID	Fab ID
2	C1	5/S3.5	C1.
6	F1	6/S1.3	F1.
1	R1	2/S4.2	R1.
1	R2	7/S4.1	R2.
6	S19	4/S4.1	S1.9

ODE020

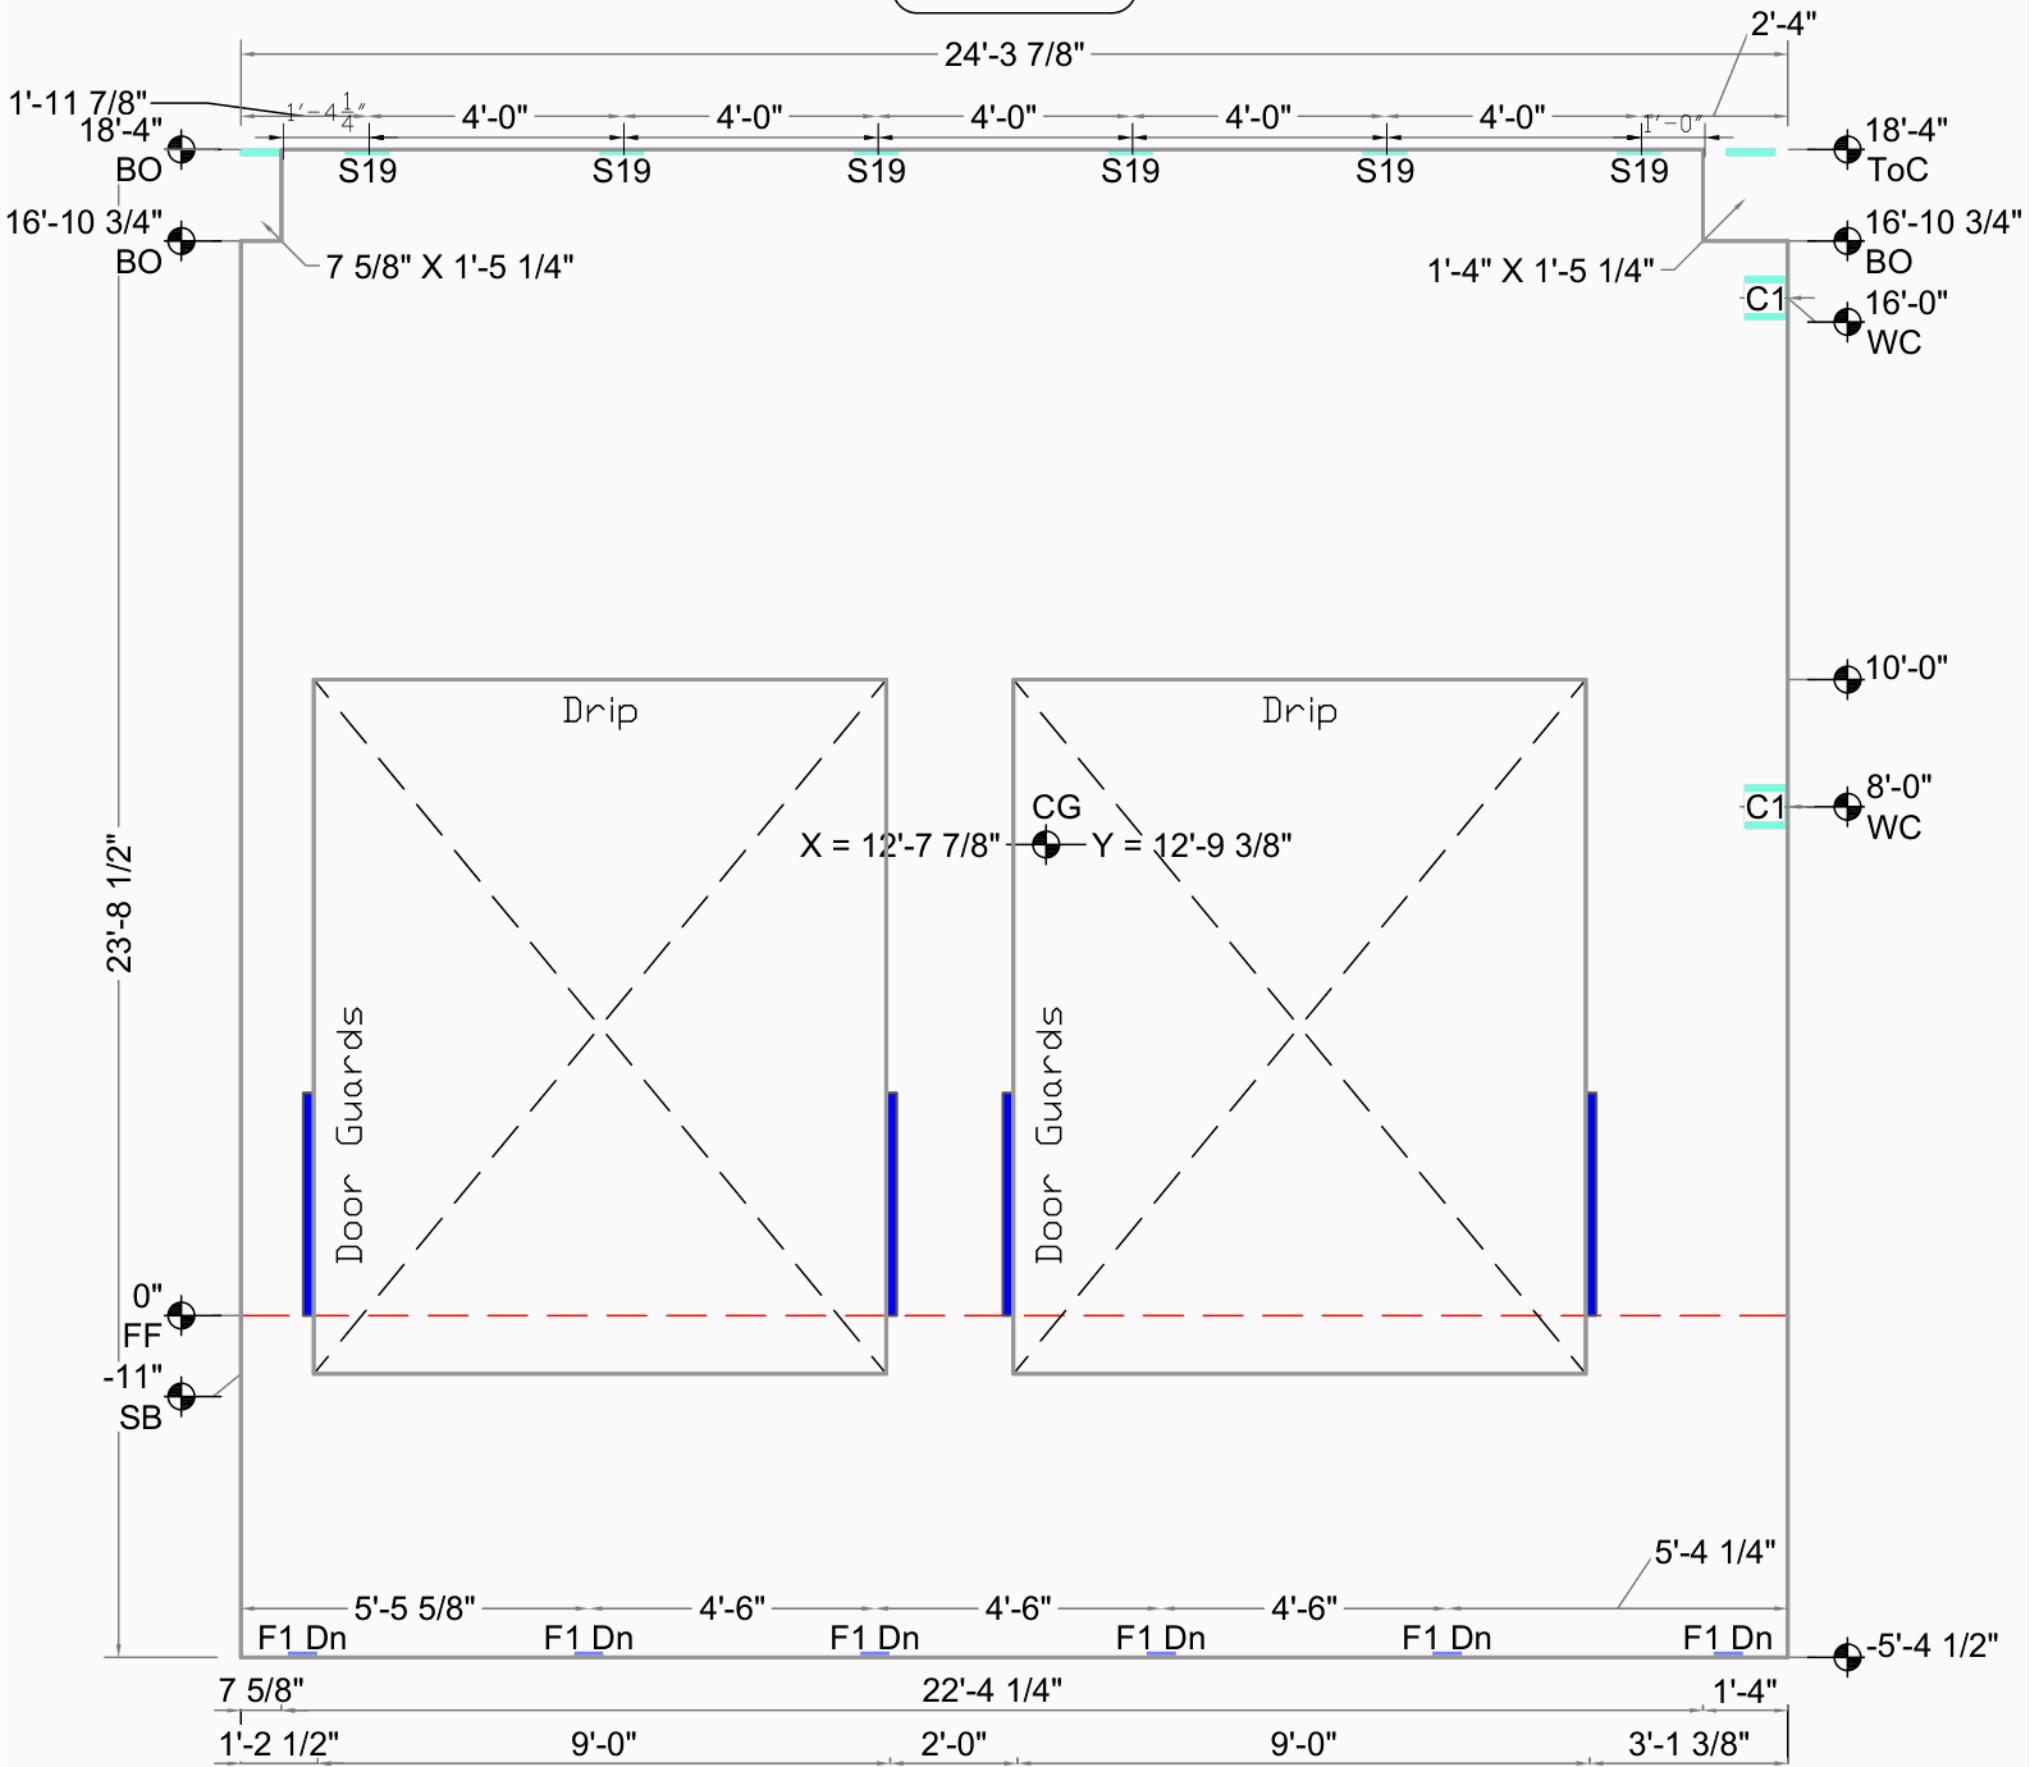

RECOMMENDED PAGE SIZE: 11 x 17 (ANSI B)
This sheet is drawn for 8 1/2 x 11 at the scale shown;
its notes are too dense to read there at the 3/32" minimum text size.


Embed Placement Key	
Up	Offset
Down (Dn)	Both (Ea)
Unknown Type	

Old Dominion Everett		CG X = 12'-7 7/8" Y = 12'-9 3/8"		Bot. Elev.: -5'-4 1/2"
		AREA 577 Sq.Ft. (377 finished)		
Marysville	Casting Wall Down OUT ☒ IN: ☐	THICKNESS	7 1/4"	Top Elev.: 18'-4"
Furst Construction		VOLUME	8.4 Cu. Yd.	
136th St 40th Ave N.E. North	FILE : ODE020	WEIGHT	34.2 KIPS	Exp. Gap L=3/8" R=3/4"
Marysville, WA 98271	DATE : 1/12/2021	DIAGONAL ↘	33'-11 9/16" D.F.	
DRAWN BY: OK'D BY:	SCALE: 1/4"	DIAGONAL ↙	SAME	
				Dimensions are from Inside Wall



Weld Connections Req.			
Qty	Type	Struct ID	Fab ID
6	F1	6/S1.3	F1.
2	R1	2/S4.2	R1.
6	S19	4/S4.1	S1.9

ODE021

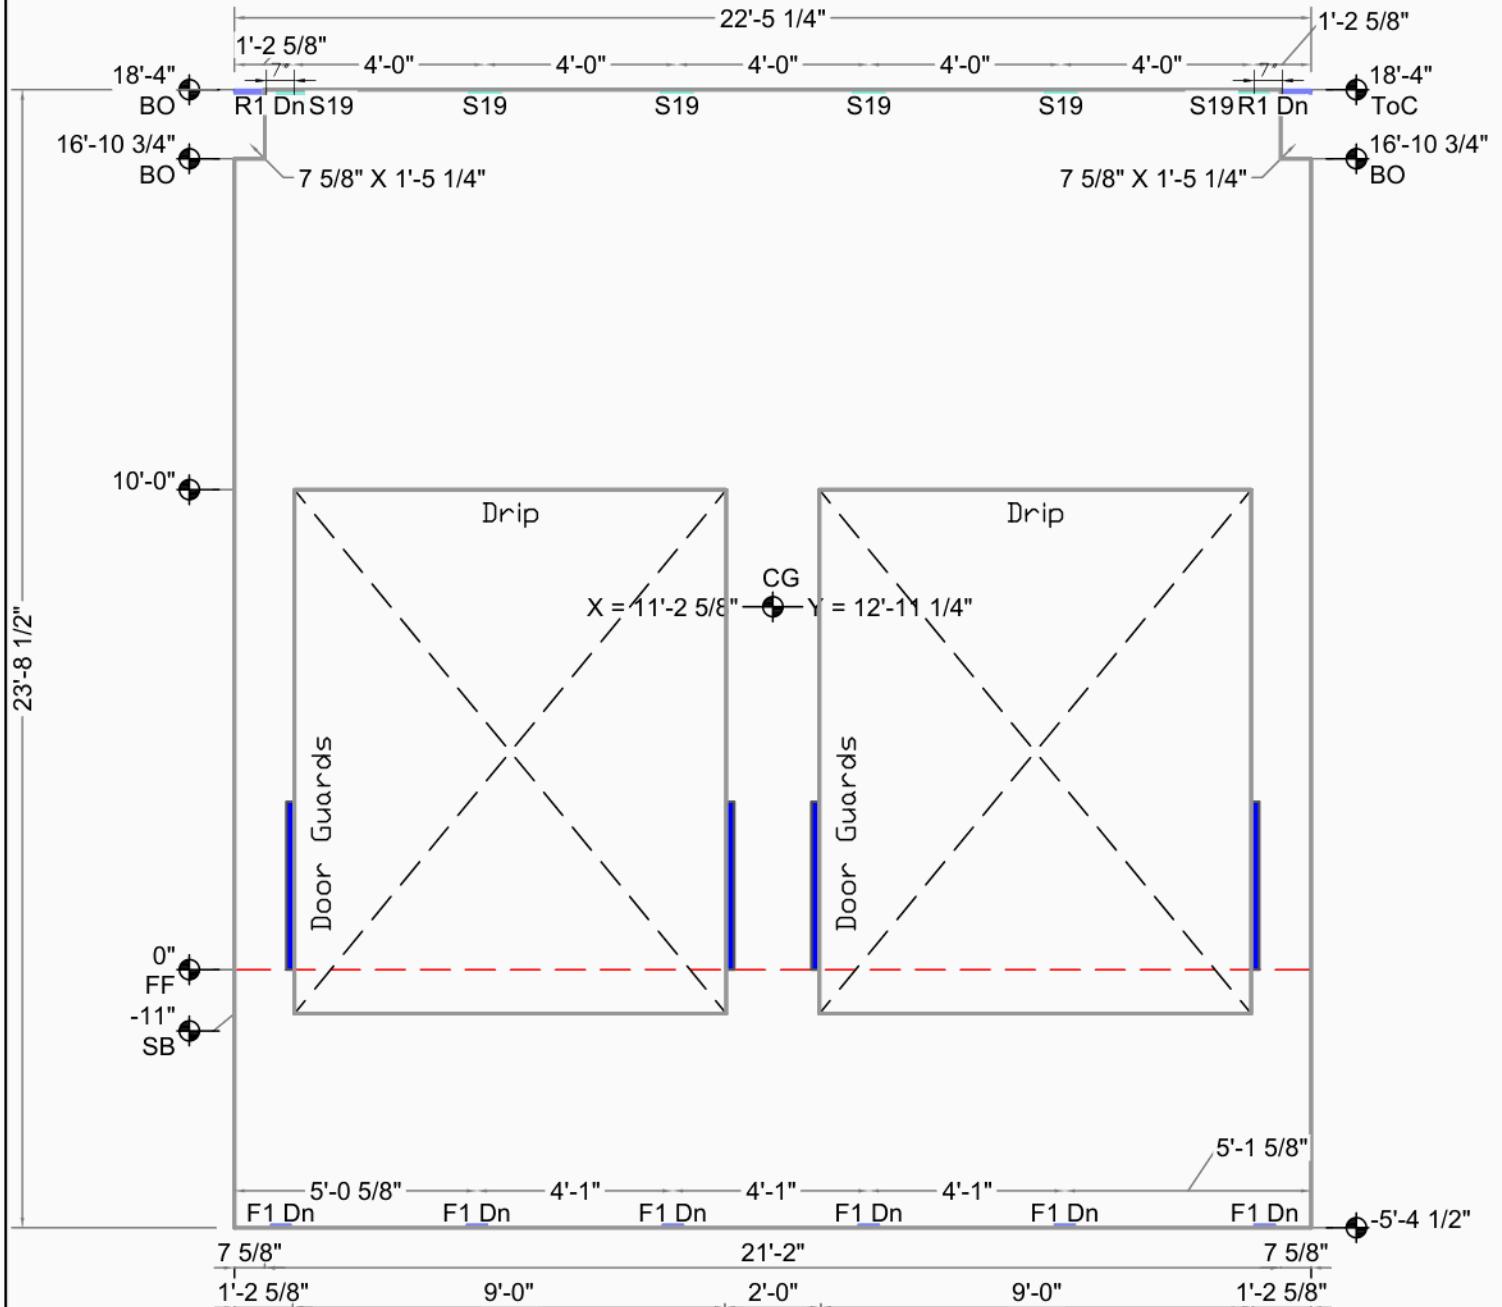

Embed Placement Key	
Up	Offset
Down (Dn)	Both (Ea)
Unknown Type	


Old Dominion Everett

Marysville	Casting Wall Down	CG X = 11'-2 5/8" Y = 12'-11 1/4"	Bot. Elev.: -5'-4 1/2"
Furst Construction	OUT ☒ IN: ☐	AREA 532 Sq.Ft. (334 finished)	Top Elev.: 18'-4"
136th St 40th Ave N.E. North	FILE : ODE021	THICKNESS 7 1/4"	Exp. Gap L=3/8" R=3/8"
Marysville, WA 98271	DATE : 2/3/2021	VOLUME 7.5 Cu. Yd.	Dimensions are from Inside Wall
DRAWN BY: OK'D BY:	SCALE: 1/4"	WEIGHT 30.2 KIPS	
		DIAGONAL / 32'-7 11/16" D.F.	
		DIAGONAL \ SAME	



Weld Connections Req.				
Qty	Type	Struct ID	Fab ID	
6	F1	6/S1.3	F1.	
2	R1	2/S4.2	R1.	
6	S19	4/S4.1	S1.9	


ODE022

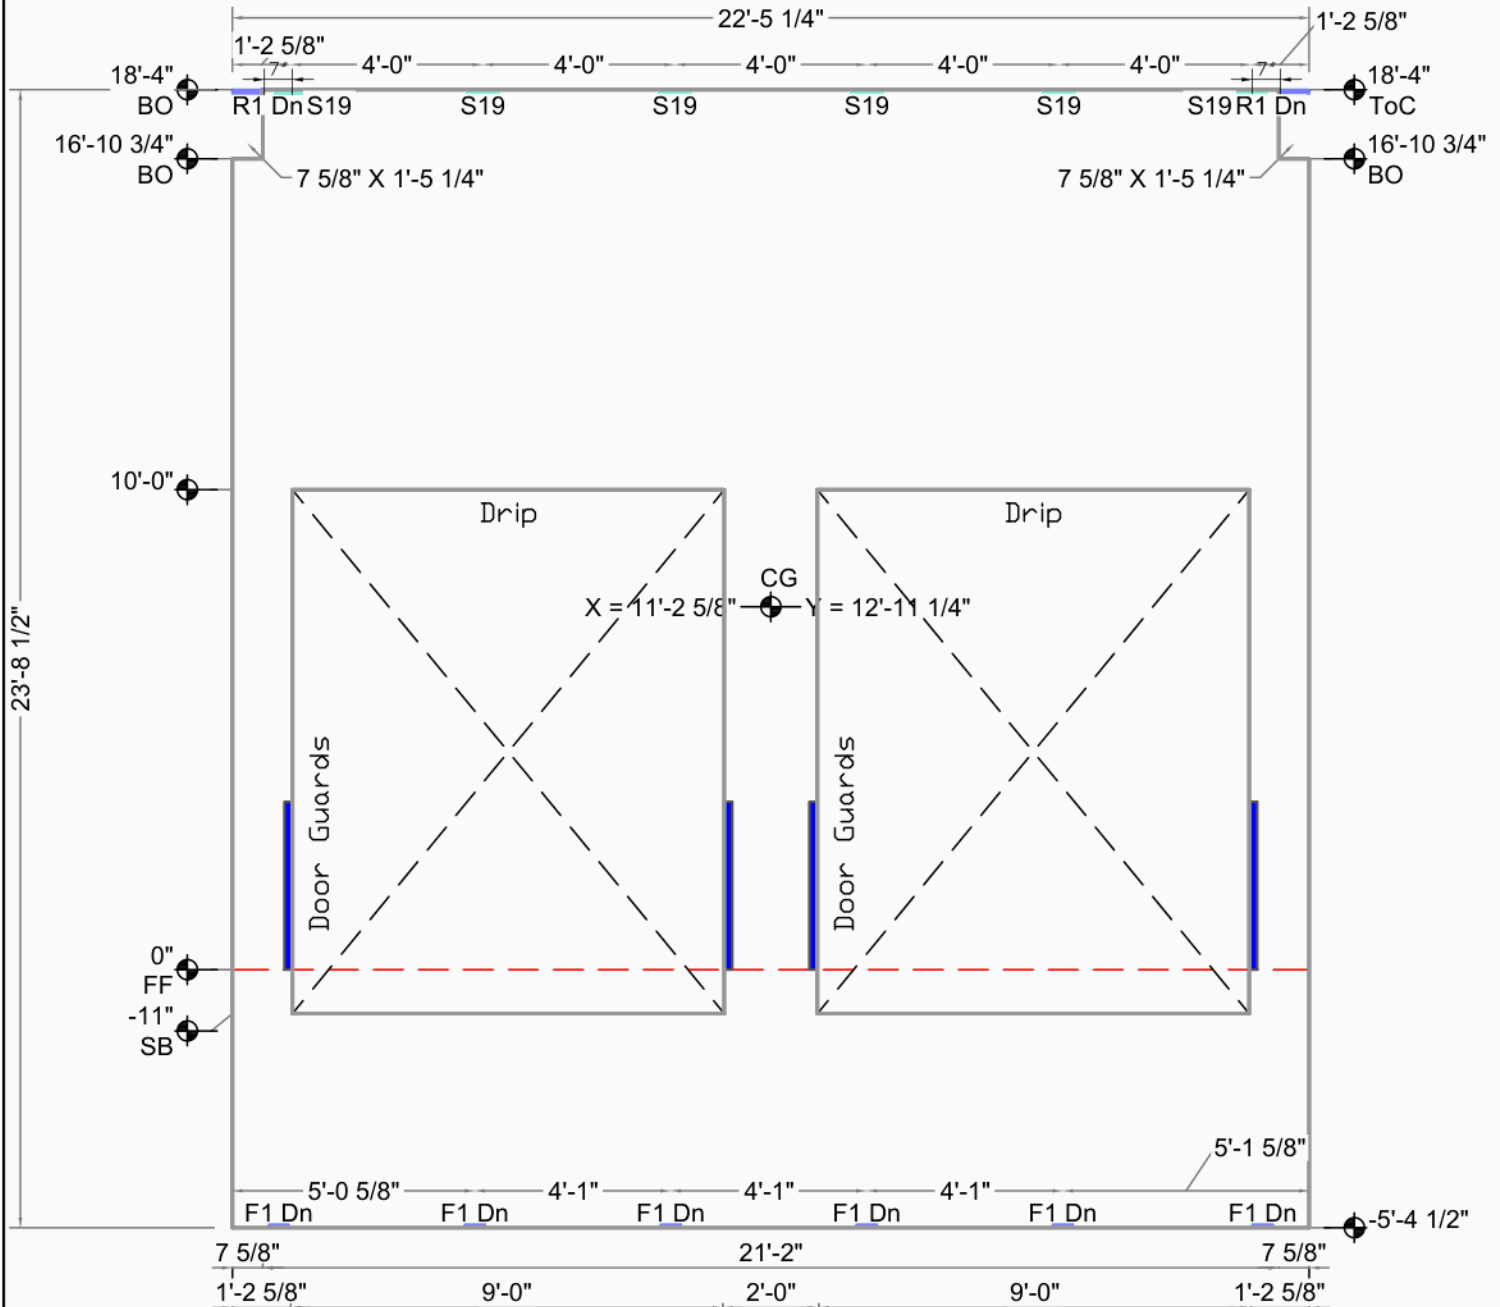

Embed Placement Key			
Up	Down (Dn)	Offset	Both (Ea)
Unknown Type			

Old Dominion Everett

Marysville		CG X = 11'-2 5/8" Y = 12'-11 1/4"	Bot. Elev.: -5'-4 1/2"
Furst Construction		AREA 532 Sq.Ft. (334 finished)	Top Elev.: 18'-4"
136th St 40th Ave N.E. North		THICKNESS 7 1/4"	Exp. Gap L=3/8" R=3/8"
Marysville, WA 98271		VOLUME 7.5 Cu. Yd.	Dimensions are from Inside Wall
DRAWN BY: OK'D BY:		WEIGHT 30.2 KIPS	
SCALE: 1/4"		DIAGONAL / 32'-7 11/16" D.F.	
		DIAGONAL \ SAME	

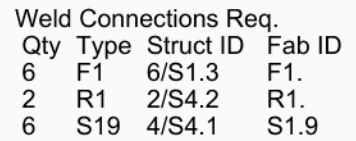

Embed Placement Key


Up	Offset
Down (Dn)	Both (Ea)
Unknown Type	

Old Dominion Everett		CG	X = 11'-2 5/8"	Y = 12'-11 1/4"	Bot. Elev.: -5'-4 1/2"	
		AREA	532 Sq.Ft.	(334 finished)		Top Elev.: 18'-4"
Marysville	Casting Wall Down OUT ☒ IN: ☐	THICKNESS	7 1/4"		Exp. Gap L=3/8" R=3/8"	
Furst Construction		VOLUME	7.5 Cu. Yd.			
136th St 40th Ave N.E. North		FILE :	ODE023	WEIGHT	30.2 KIPS	Dimensions are from Inside Wall
Marysville, WA 98271		DATE :	1/5/2021	DIAGONAL ↗	32'-7 11/16" D.F.	
DRAWN BY:		OK'D BY:	SCALE: 1/4"	DIAGONAL ↘	SAME	



Weld Connections Req.				
Qty	Type	Struct ID	Fab ID	
6	F1	6/S1.3	F1.	
2	R1	2/S4.2	R1.	
6	S19	4/S4.1	S1.9	

ODE024

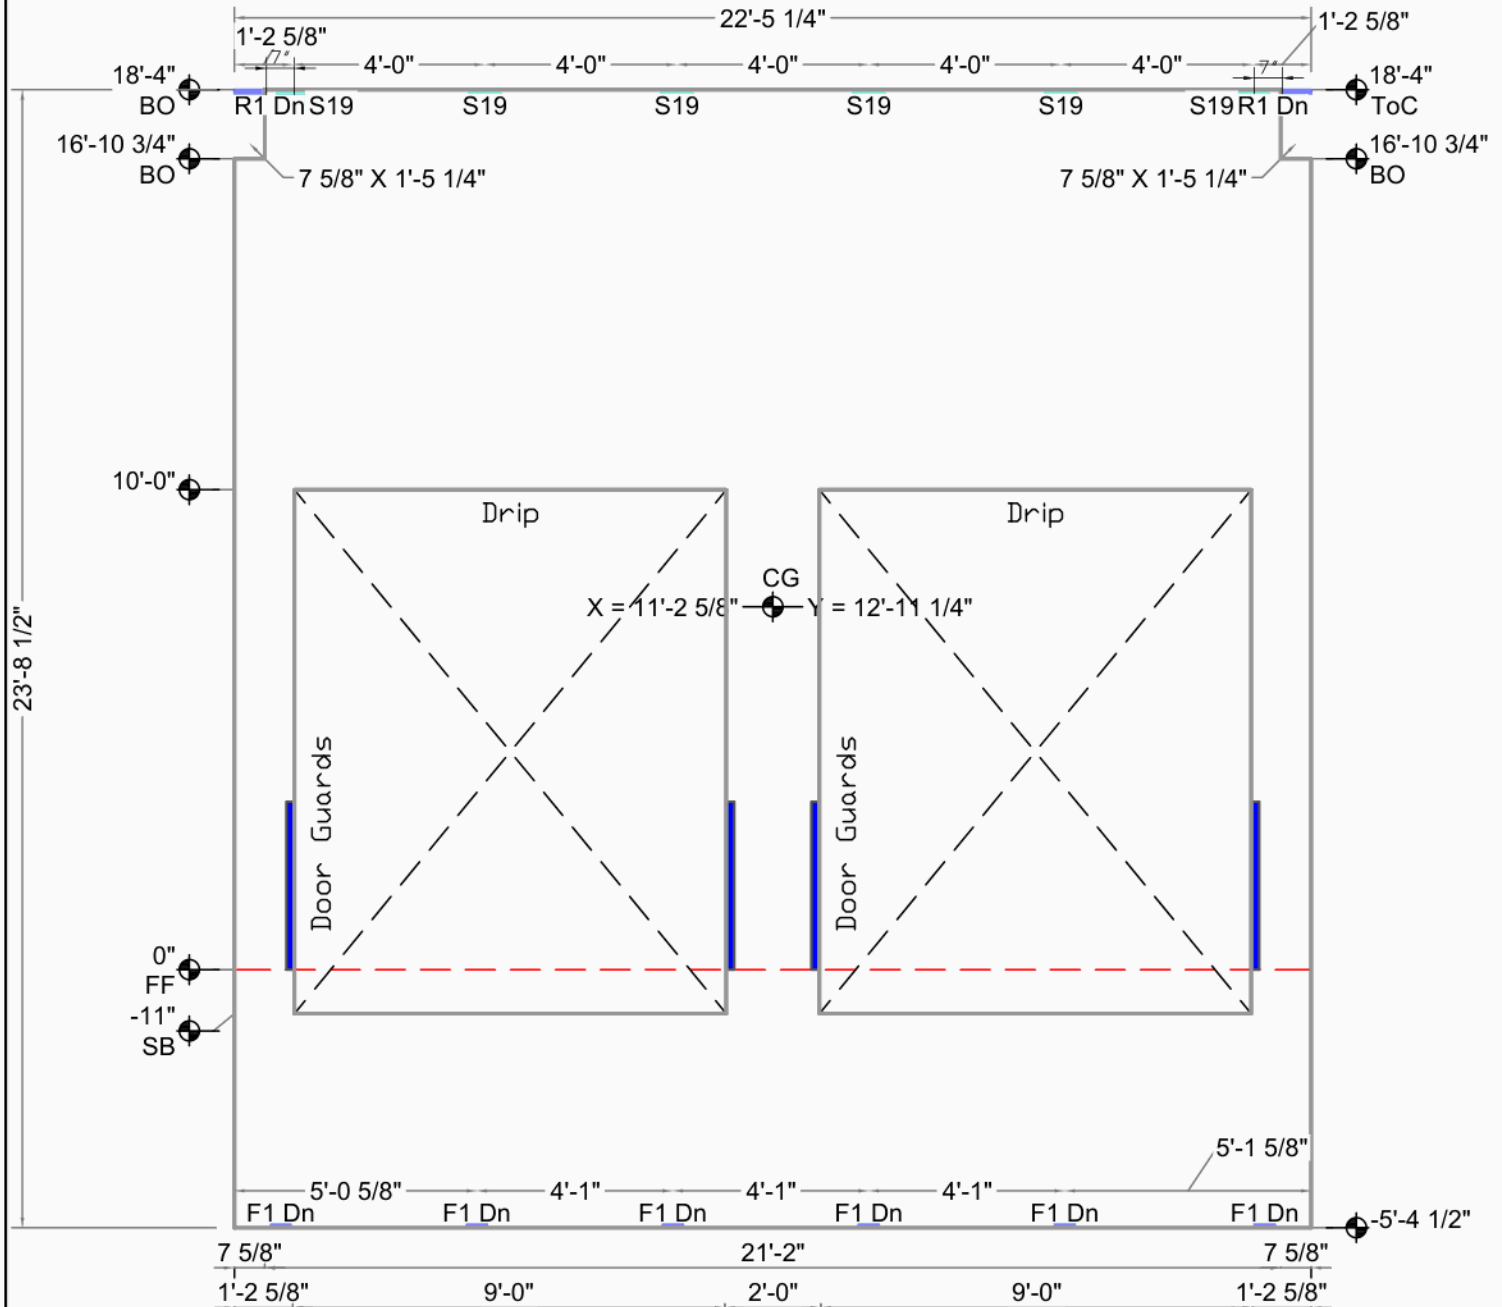

Embed Placement Key			
Up	Down (Dn)	Offset	Both (Ea)
Unknown Type			


Old Dominion Everett

Marysville		CG X = 11'-2 5/8" Y = 12'-11 1/4"	Bot. Elev.: -5'-4 1/2"
Furst Construction		AREA 532 Sq.Ft. (334 finished)	Top Elev.: 18'-4"
136th St 40th Ave N.E. North		THICKNESS 7 1/4"	Exp. Gap L=3/8" R=3/8"
Marysville, WA 98271		VOLUME 7.5 Cu. Yd.	Dimensions are from Inside Wall
DRAWN BY: OK'D BY:		WEIGHT 30.2 KIPS	
SCALE: 1/4"		DIAGONAL / 32'-7 11/16" D.F.	
		DIAGONAL \ SAME	



Weld Connections Req.			
Qty	Type	Struct ID	Fab ID
6	F1	6/S1.3	F1.
2	R1	2/S4.2	R1.
6	S19	4/S4.1	S1.9

ODE025

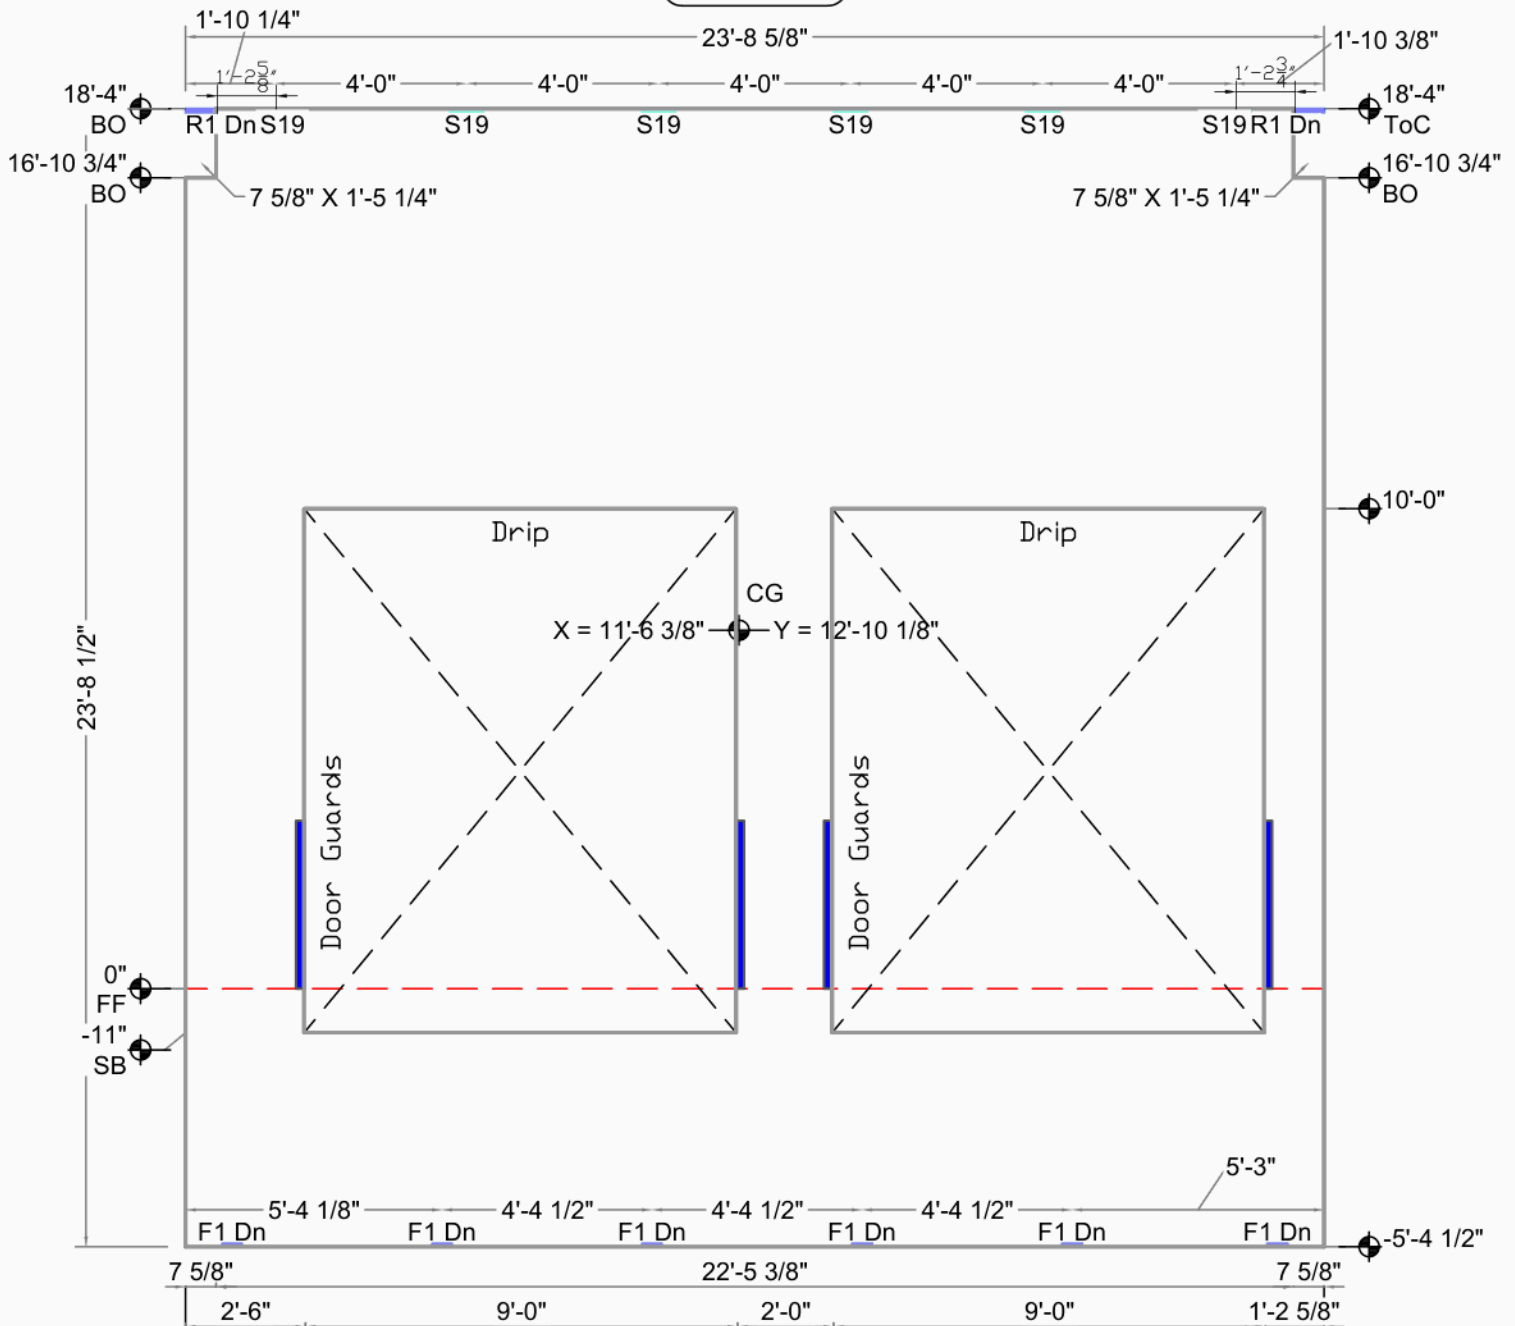

Embed Placement Key			
Up	Down (Dn)	Offset	Both (Ea)
Unknown Type			


Old Dominion Everett

Marysville		CG X = 11'-6 3/8" Y = 12'-10 1/8"	Bot. Elev.: -5'-4 1/2"
Furst Construction		AREA 562 Sq.Ft. (364 finished)	Top Elev.: 18'-4"
136th St 40th Ave N.E. North		THICKNESS 7 1/4"	Exp. Gap L=3/8" R=3/8"
Marysville, WA 98271		VOLUME 8.1 Cu. Yd.	Dimensions are from Inside Wall
DRAWN BY: OK'D BY:		WEIGHT 33.0 KIPS	
SCALE: 1/4"		DIAGONAL / 33'-6 7/16" D.F.	
		DIAGONAL \ SAME	



Weld Connections Req.				
Qty	Type	Struct ID	Fab ID	
6	F1	6/S1.3	F1.	
2	R1	2/S4.2	R1.	
6	S19	4/S4.1	S1.9	

ODE026

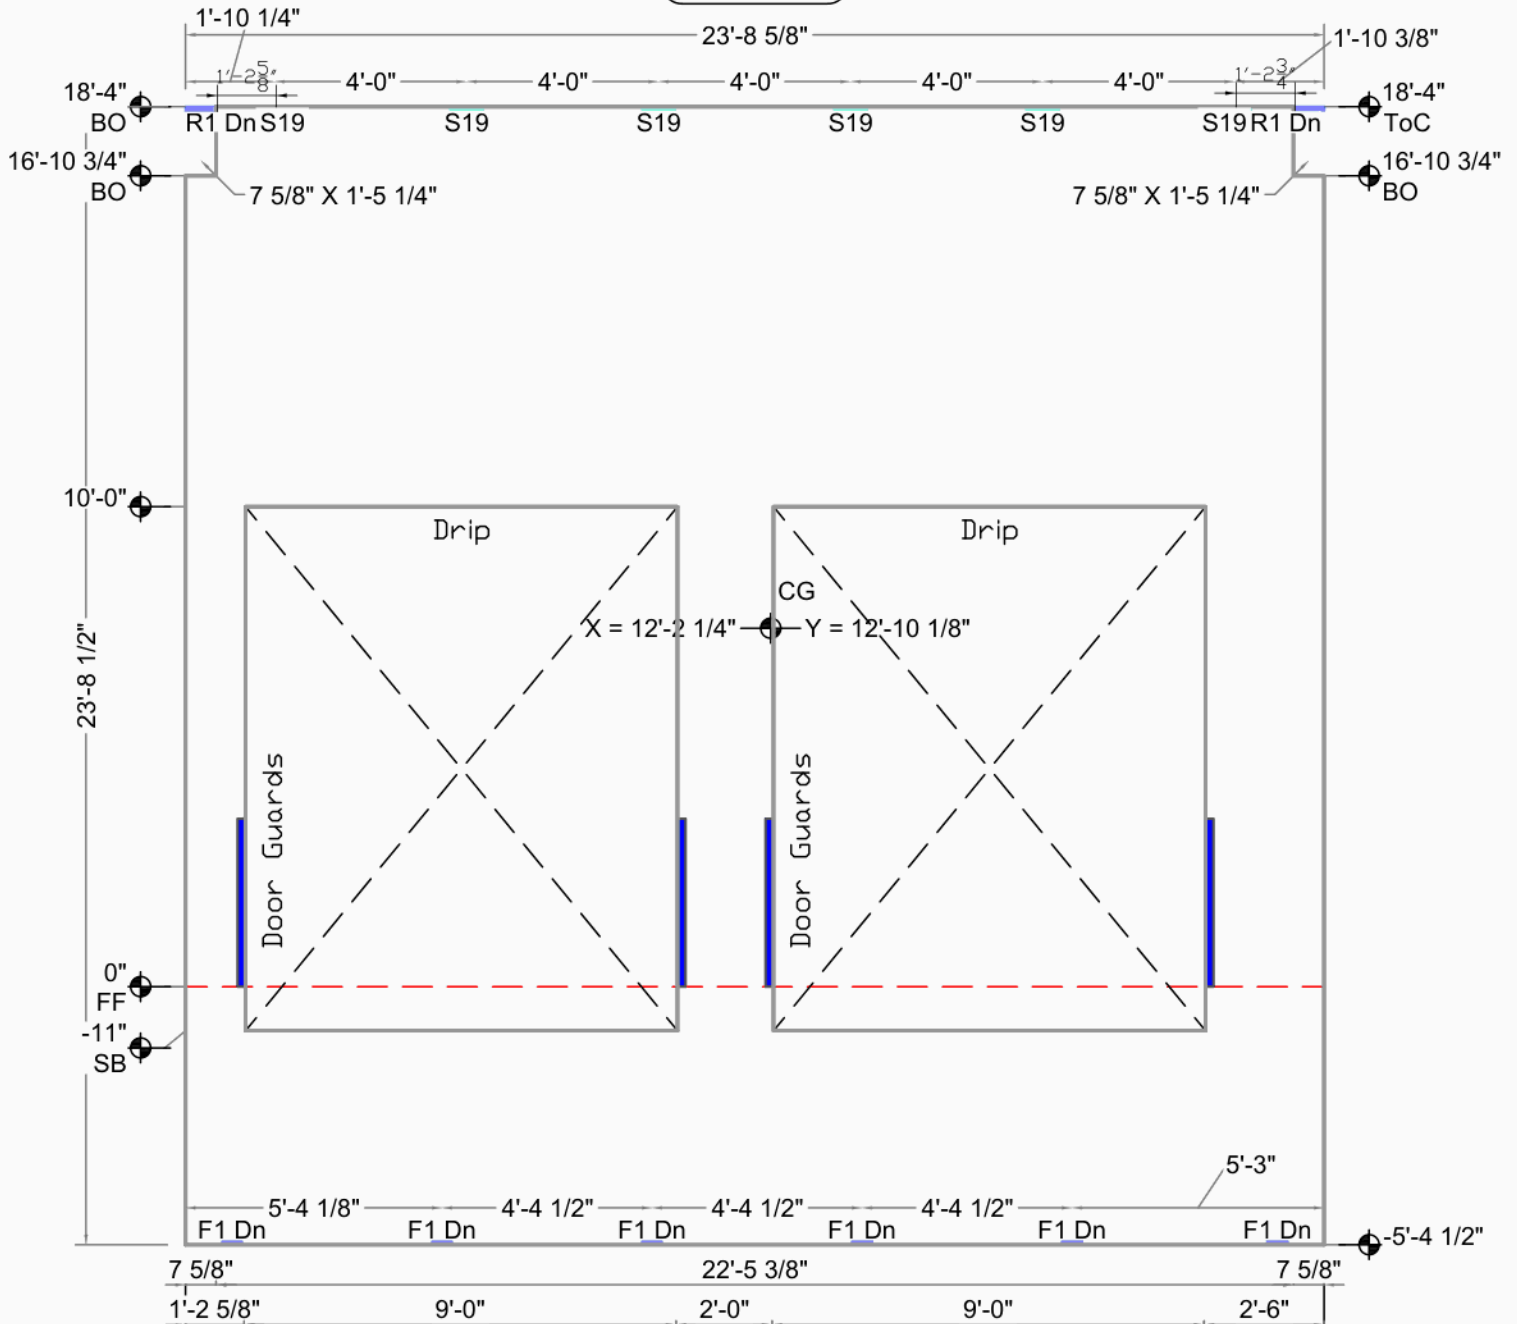

Embed Placement Key			
Up	Down (Dn)	Offset	Both (Ea)
Unknown Type			


Old Dominion Everett

Marysville		CG X = 12'-2 1/4" Y = 12'-10 1/8"	Bot. Elev.: -5'-4 1/2"
Furst Construction		AREA 562 Sq.Ft. (364 finished)	Top Elev.: 18'-4"
136th St 40th Ave N.E. North		THICKNESS 7 1/4"	Exp. Gap L=3/8" R=3/8"
Marysville, WA 98271		VOLUME 8.1 Cu. Yd.	Dimensions are from Inside Wall
DRAWN BY: OK'D BY:		WEIGHT 33.0 KIPS	
SCALE: 1/4"		DIAGONAL / 33'-6 7/16" D.F.	
		DIAGONAL \ SAME	



Weld Connections Req.				
Qty	Type	Struct ID	Fab ID	
6	F1	6/S1.3	F1.	
2	R1	2/S4.2	R1.	
6	S19	4/S4.1	S1.9	

ODE027

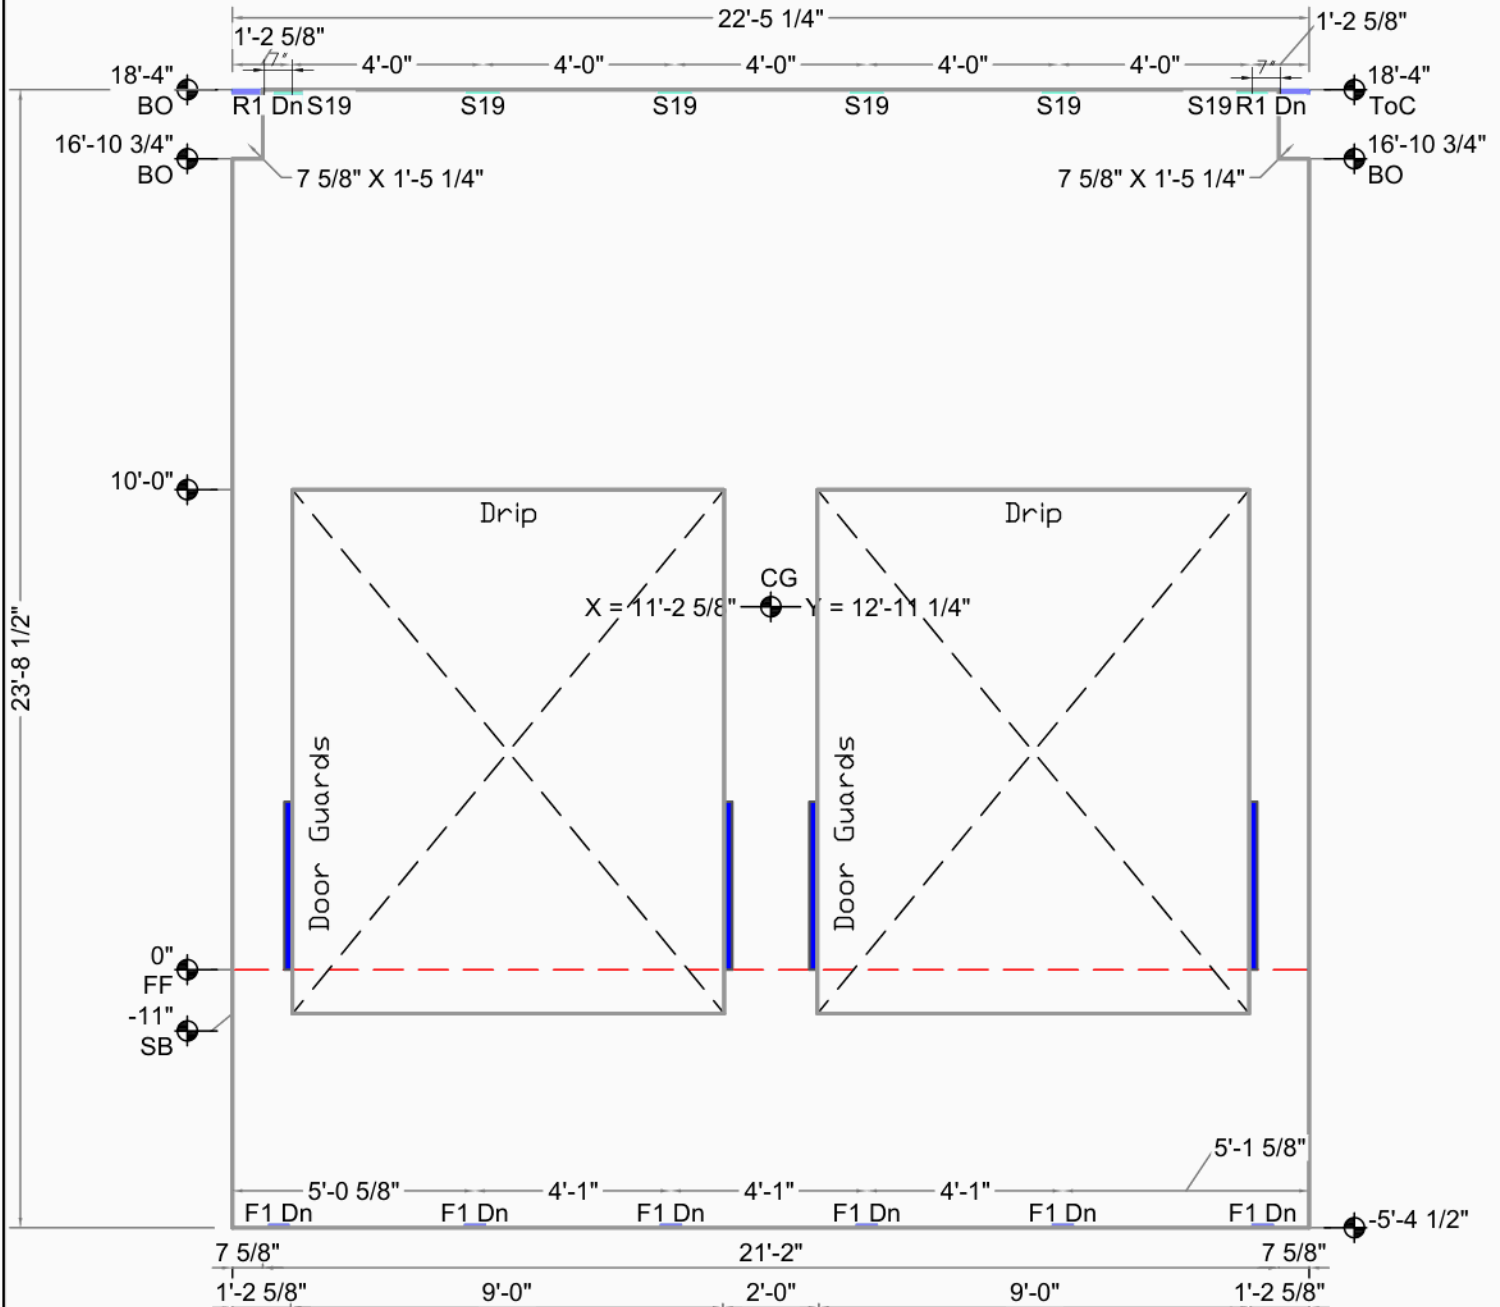

Embed Placement Key			
Up	Down (Dn)	Offset	Both (Ea)
Unknown Type			


Old Dominion Everett

Marysville		CG X = 11'-2 5/8" Y = 12'-11 1/4"	Bot. Elev.: -5'-4 1/2"
Furst Construction		AREA 532 Sq.Ft. (334 finished)	Top Elev.: 18'-4"
136th St 40th Ave N.E. North		THICKNESS 7 1/4"	Exp. Gap L=3/8" R=3/8"
Marysville, WA 98271		VOLUME 7.5 Cu. Yd.	Dimensions are from Inside Wall
DRAWN BY: OK'D BY:		WEIGHT 30.2 KIPS	
SCALE: 1/4"		DIAGONAL / 32'-7 11/16" D.F.	
		DIAGONAL \ SAME	



Weld Connections Req.				
Qty	Type	Struct ID	Fab ID	
6	F1	6/S1.3	F1.	
2	R1	2/S4.2	R1.	
6	S19	4/S4.1	S1.9	


ODE028

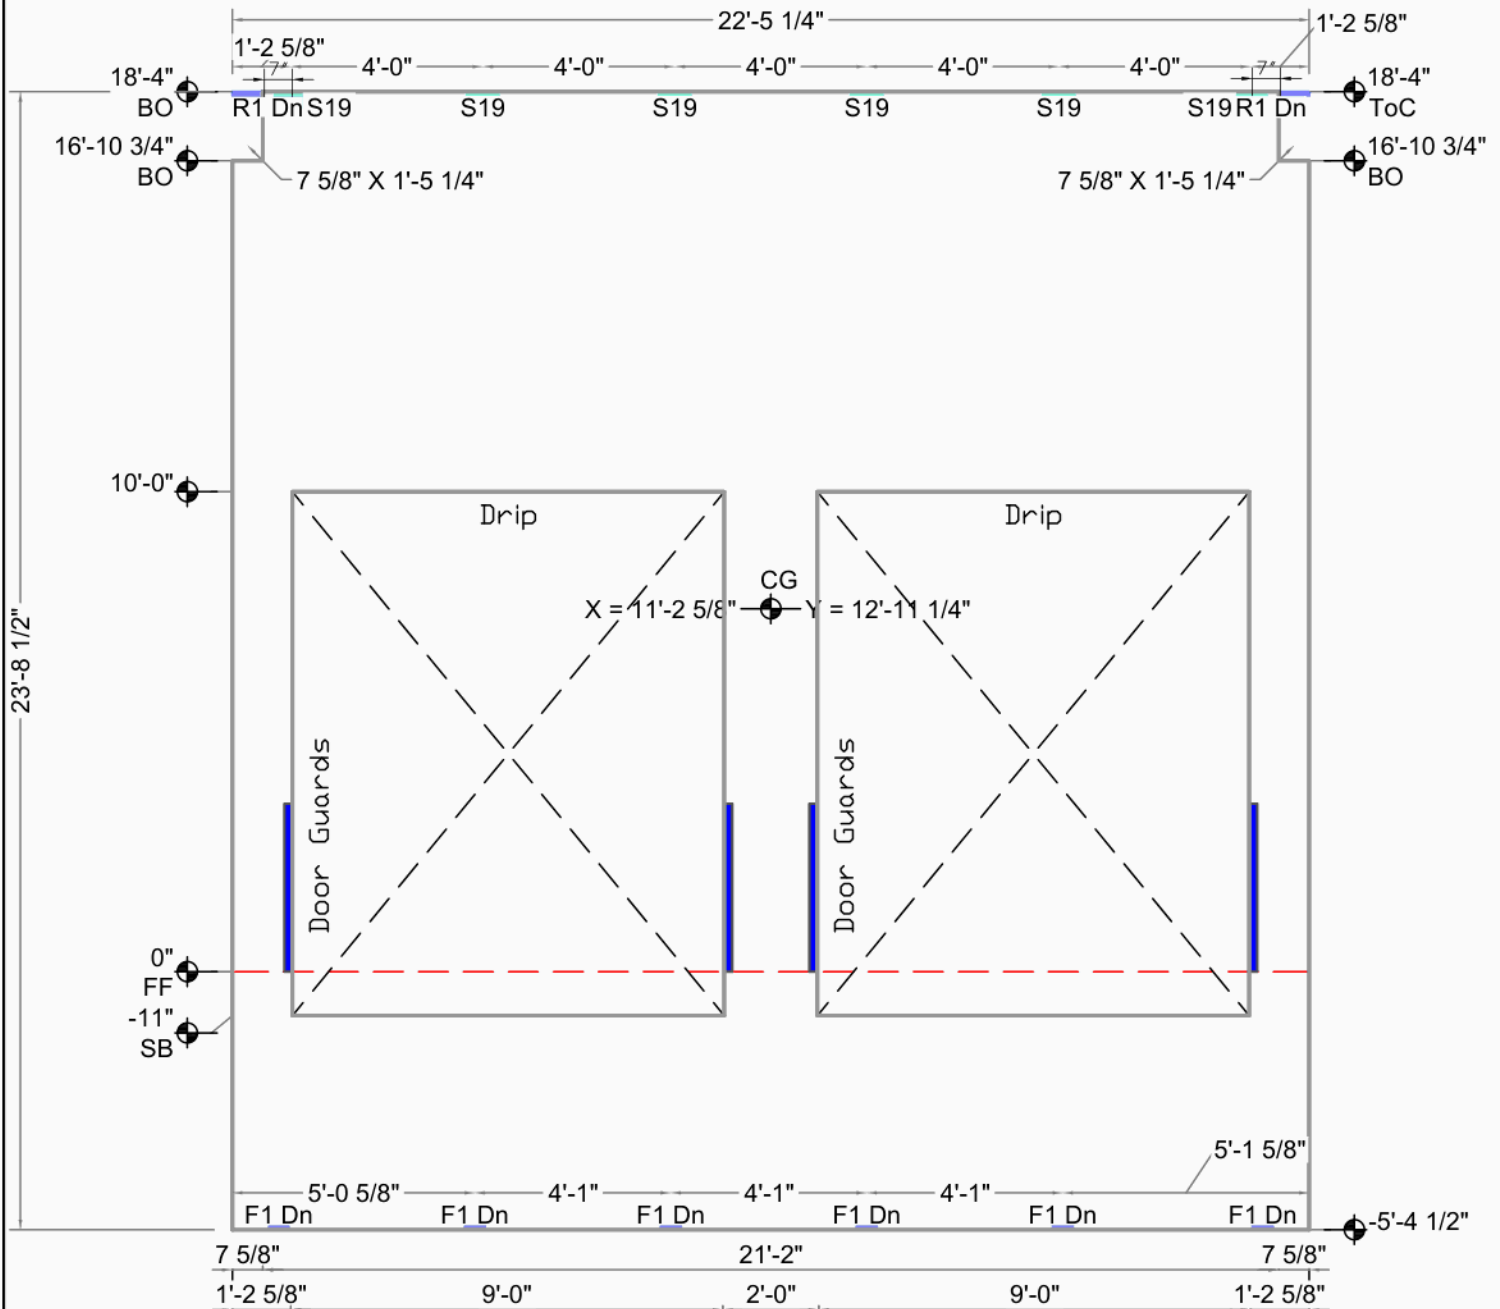

Embed Placement Key			
Up	Down (Dn)	Offset	Both (Ea)
Unknown Type			

Old Dominion Everett

Marysville		CG X = 11'-2 5/8" Y = 12'-11 1/4"	Bot. Elev.: -5'-4 1/2"
Furst Construction		AREA 532 Sq.Ft. (334 finished)	Top Elev.: 18'-4"
136th St 40th Ave N.E. North		THICKNESS 7 1/4"	Exp. Gap L=3/8" R=3/8"
Marysville, WA 98271		VOLUME 7.5 Cu. Yd.	Dimensions are from Inside Wall
DRAWN BY: OK'D BY:		WEIGHT 30.2 KIPS	
SCALE: 1/4"		DIAGONAL / 32'-7 11/16" D.F.	
		DIAGONAL \ SAME	

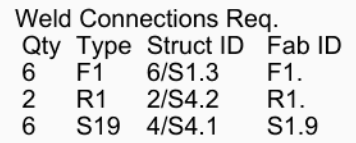

This architectural floor plan depicts a two-bay industrial building. The overall dimensions are 23'-8 1/2" in width and 22'-5 1/4" in depth. The plan includes various structural and equipment details:

- Top Section:** Features a roofline with a total depth of 22'-5 1/4". It includes a central section with four 4'-0" wide bays, flanked by 1'-2 5/8" sections. Equipment labels include "BO" (Boiler), "R1 Dn S19", "S19", "S19", "S19", "S19", "S19 R1 Dn", and "ToC".
- Left Side:** Shows a vertical dimension of 23'-8 1/2". Equipment labels include "18'-4" BO", "16'-10 3/4" BO", "10'-0" BO", "0" FF", and "-11" SB".
- Right Side:** Mirrors the top section with a total depth of 22'-5 1/4". Equipment labels include "18'-4" BO", "16'-10 3/4" BO", and "ToC".
- Central Area:** Contains two large rectangular bays, each labeled "Drip" and "Door Guards". A central point is marked "CG" with coordinates "X = 11'-2 5/8" and "Y = 12'-11 1/4"."
- Bottom Section:** Shows a total width of 21'-2". It includes a central section with four 4'-1" wide bays, flanked by 5'-0 5/8" sections. Equipment labels include "F1 Dn", "F1 Dn", "F1 Dn", "F1 Dn", "F1 Dn", and "F1 Dn".

Embed Placement Key


Up	Offset
Down (Dn)	Both (Ea)
Unknown Type	

Old Dominion Everett		CG X = 11'-2 5/8" Y = 12'-11 1/4"	Bot. Elev.: -5'-4 1/2"
		AREA 532 Sq.Ft. (334 finished)	
Marysville	Casting Wall Down OUT ☒ IN: ☐	THICKNESS 7 1/4"	Exp. Gap L=3/8" R=3/8"
Furst Construction		VOLUME 7.5 Cu. Yd.	
136th St 40th Ave N.E. North	FILE : ODE029	WEIGHT 30.2 KIPS	Dimensions are from Inside Wall
Marysville, WA 98271	DATE : 1/5/2021	DIAGONAL ↗ 32'-7 11/16" D.F.	
DRAWN BY: OK'D BY:	SCALE: 1/4"	DIAGONAL ↘ SAME	



Weld Connections Req.				
Qty	Type	Struct ID	Fab ID	
6	F1	6/S1.3	F1.	
2	R1	2/S4.2	R1.	
6	S19	4/S4.1	S1.9	

ODE030

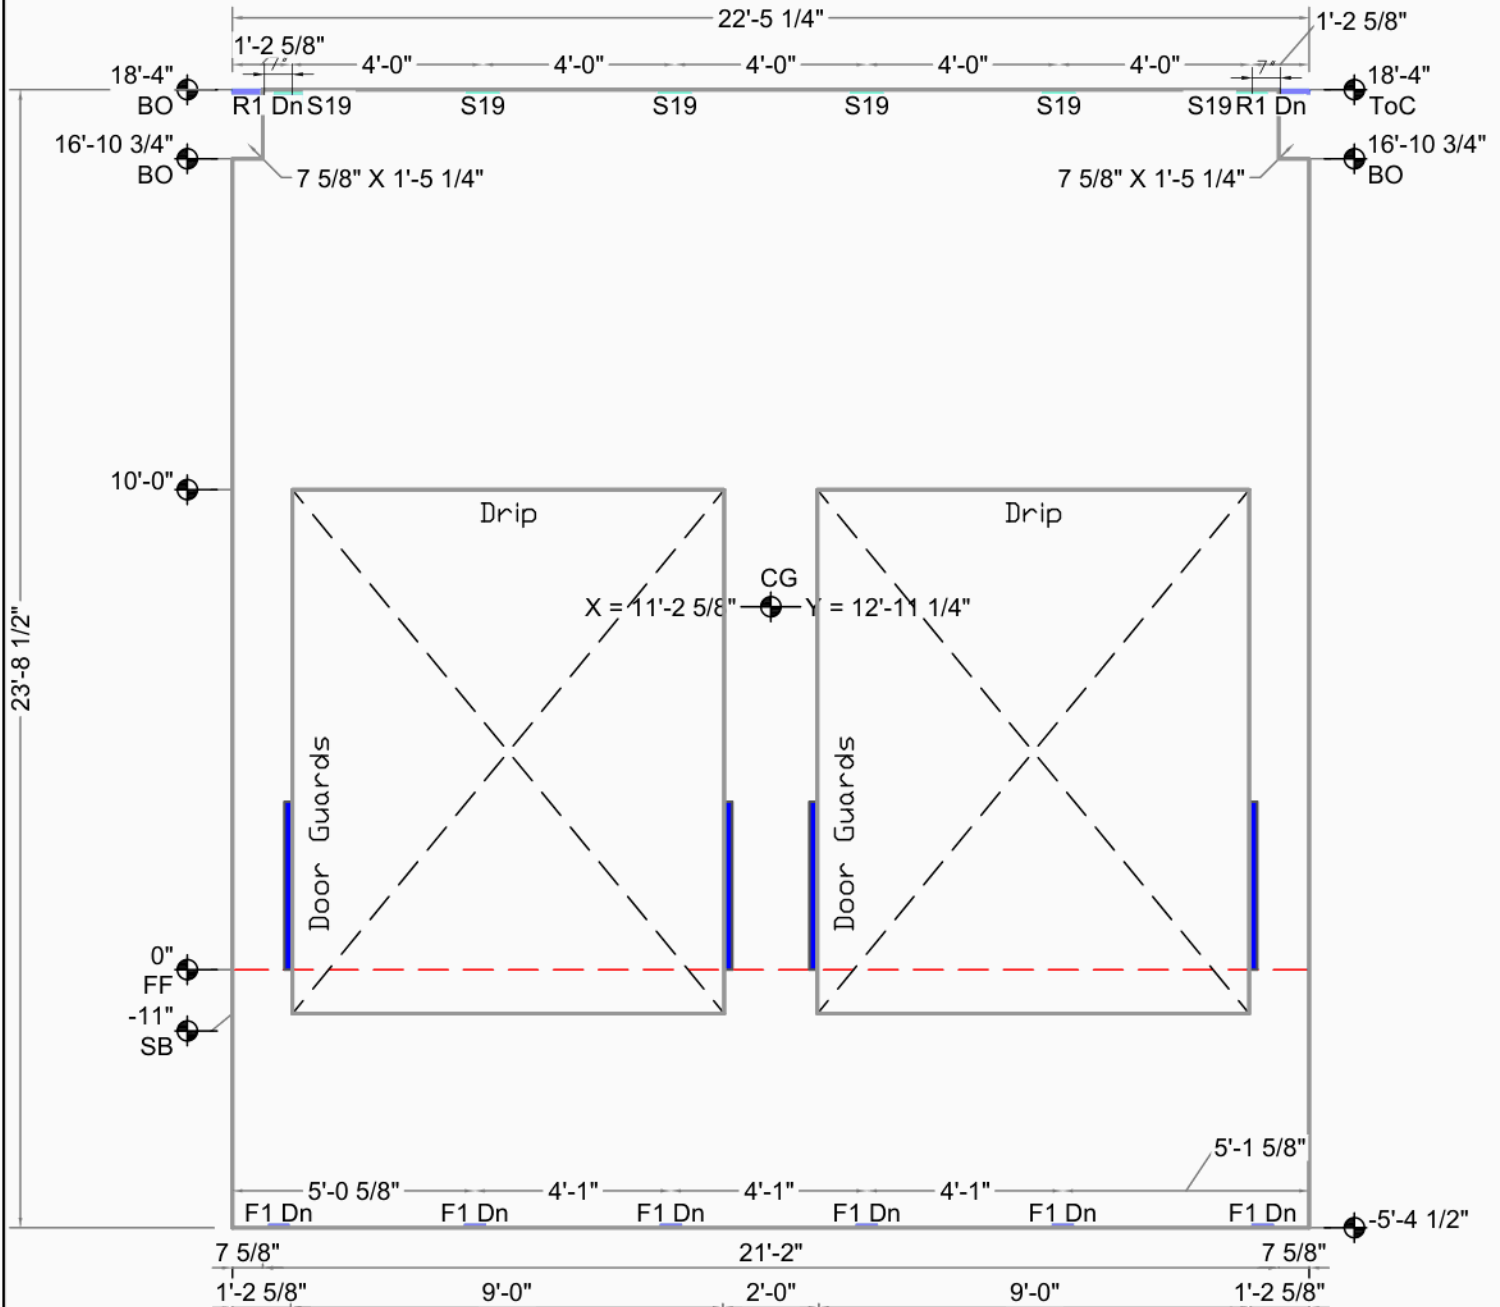

Embed Placement Key			
Up	Down (Dn)	Offset	Both (Ea)
Unknown Type			


Old Dominion Everett

Marysville		CG X = 11'-2 5/8" Y = 12'-11 1/4"	Bot. Elev.: -5'-4 1/2"
Furst Construction		AREA 532 Sq.Ft. (334 finished)	Top Elev.: 18'-4"
136th St 40th Ave N.E. North		THICKNESS 7 1/4"	Exp. Gap L=3/8" R=3/8"
Marysville, WA 98271		VOLUME 7.5 Cu. Yd.	Dimensions are from Inside Wall
DRAWN BY: OK'D BY:		WEIGHT 30.2 KIPS	
SCALE: 1/4"		DIAGONAL / 32'-7 11/16" D.F.	
		DIAGONAL \ SAME	



Weld Connections Req.				
Qty	Type	Struct ID	Fab ID	
1	C2	3/S3.5	C2.	
4	F1	6/S1.3	F1.	
1	R1	2/S4.2	R1.	
4	S19	4/S4.1	S1.9	

ODE031

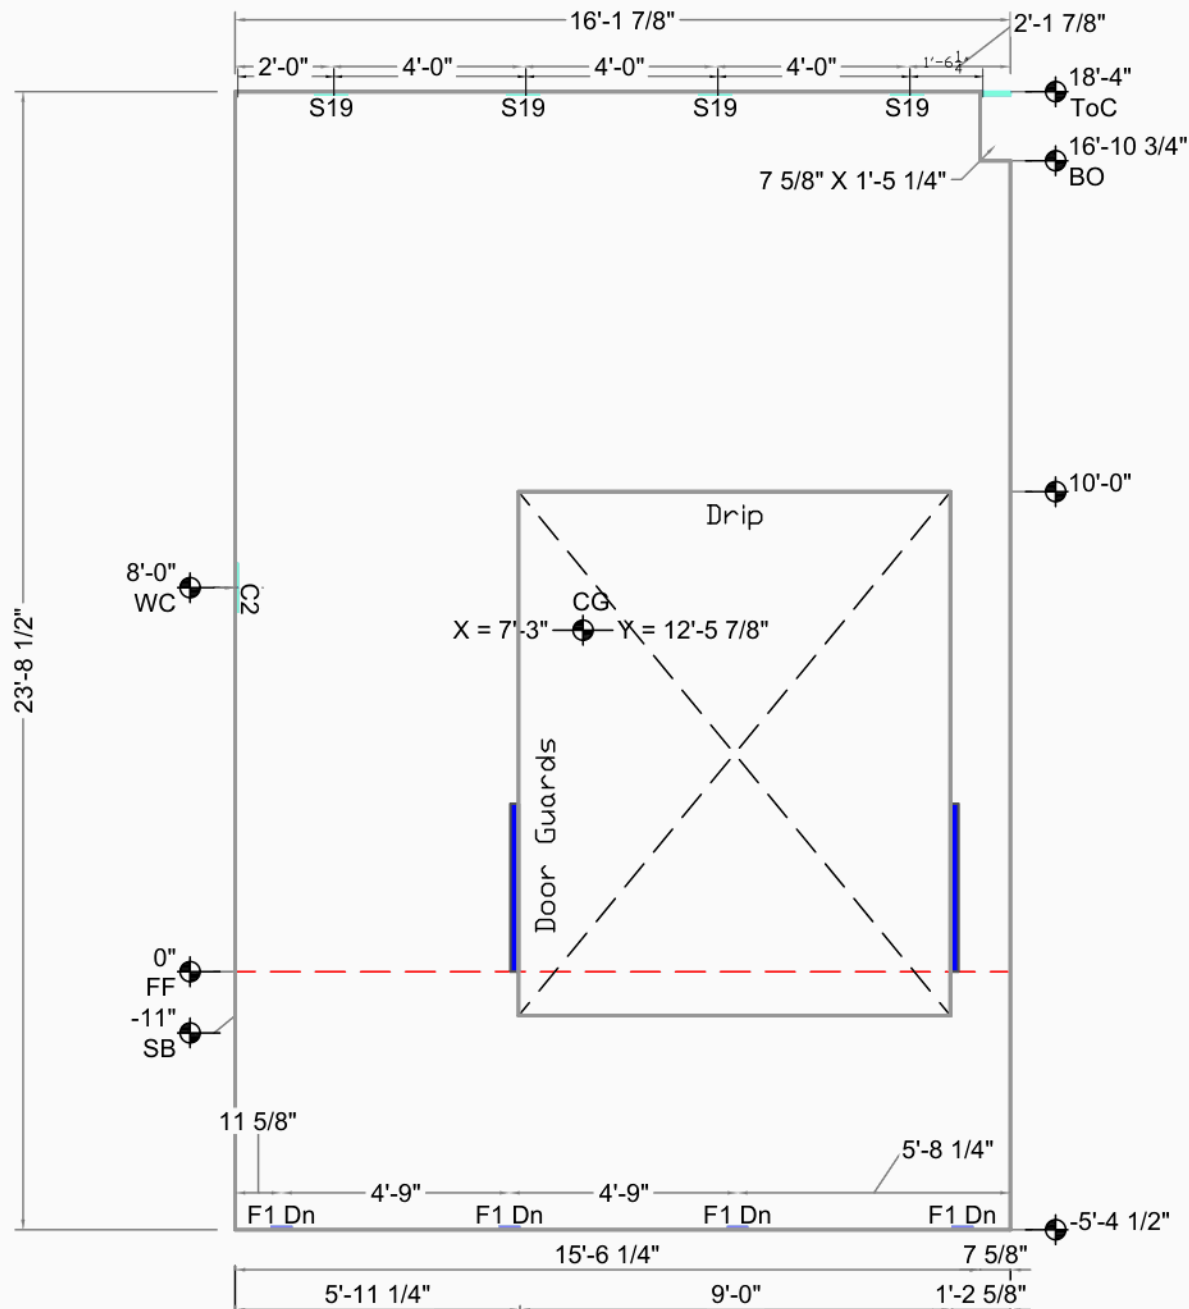

Embed Placement Key			
Up	Down (Dn)	Offset	Both (Ea)
Unknown Type			


Old Dominion Everett

Marysville		CG X = 7'-3" Y = 12'-5 7/8"	Bot. Elev.: -5'-4 1/2"
Furst Construction		AREA 383 Sq.Ft. (284 finished)	Top Elev.: 18'-4"
136th St 40th Ave N.E. North		THICKNESS 7 1/4"	Exp. Gap L=3/4" R=3/8"
Marysville, WA 98271		VOLUME 6.4 Cu. Yd.	Dimensions are from Inside Wall
DRAWN BY: OK'D BY:		WEIGHT 25.7 KIPS	
SCALE: 1/4"		DIAGONAL / 28'-8 1/4" D.F.	
		DIAGONAL \ SAME	



ODE032

Weld Connections Req.			
Qty	Type	Struct ID	Fab ID
2	C1	5/S3.5	C1.
4	F1	6/S1.3	F1.
2	S20	1/S4.1	S2.0

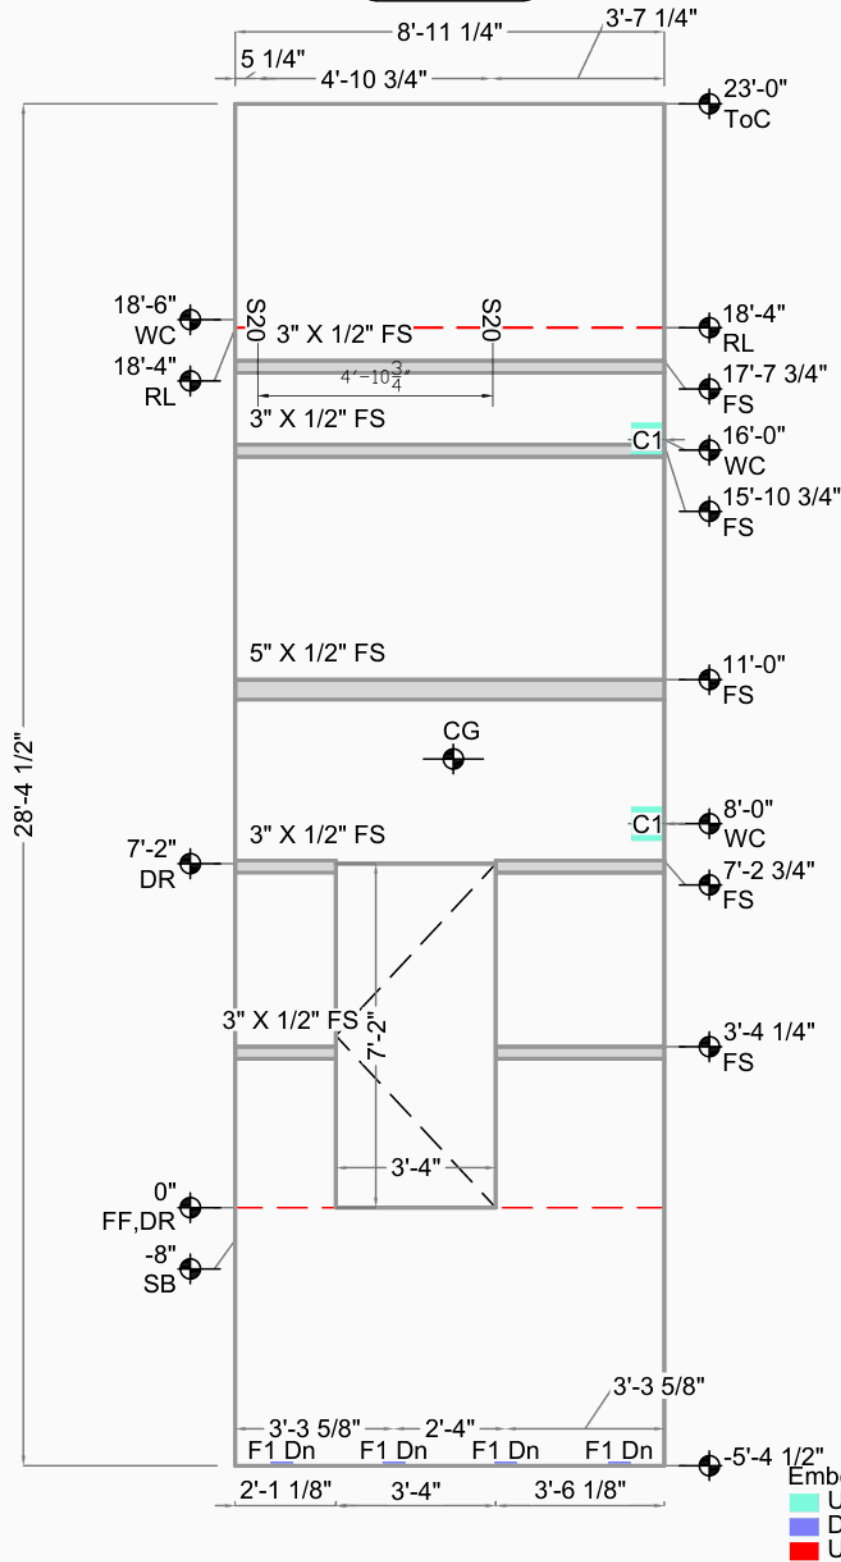


Old Dominion Everett

Marysville		CG X = 4'-6 1/2" Y = 14'-8 5/8"	Bot. Elev.: -5'-4 1/2"
Furst Construction		AREA 254 Sq.Ft. (230 finished)	Top Elev.: 23'-0"
136th St 40th Ave N.E. North		THICKNESS 7 1/4"	Exp. Gap L=3/8" R=3/4"
Marysville, WA 98271		VOLUME 5.1 Cu. Yd.	Dimensions are from Inside Wall
DRAWN BY:	OK'D BY:	WEIGHT 20.7 KIPS	
		DIAGONAL / 29'-9" D.F.	
		DIAGONAL \ SAME	



ODE033

Weld Connections Req.			
Qty	Type	Struct ID	Fab ID
5	F1	6/S1.3	F1.
2	S20	1/S4.1	S2.0
1	S31	6/S4.1	S3.1

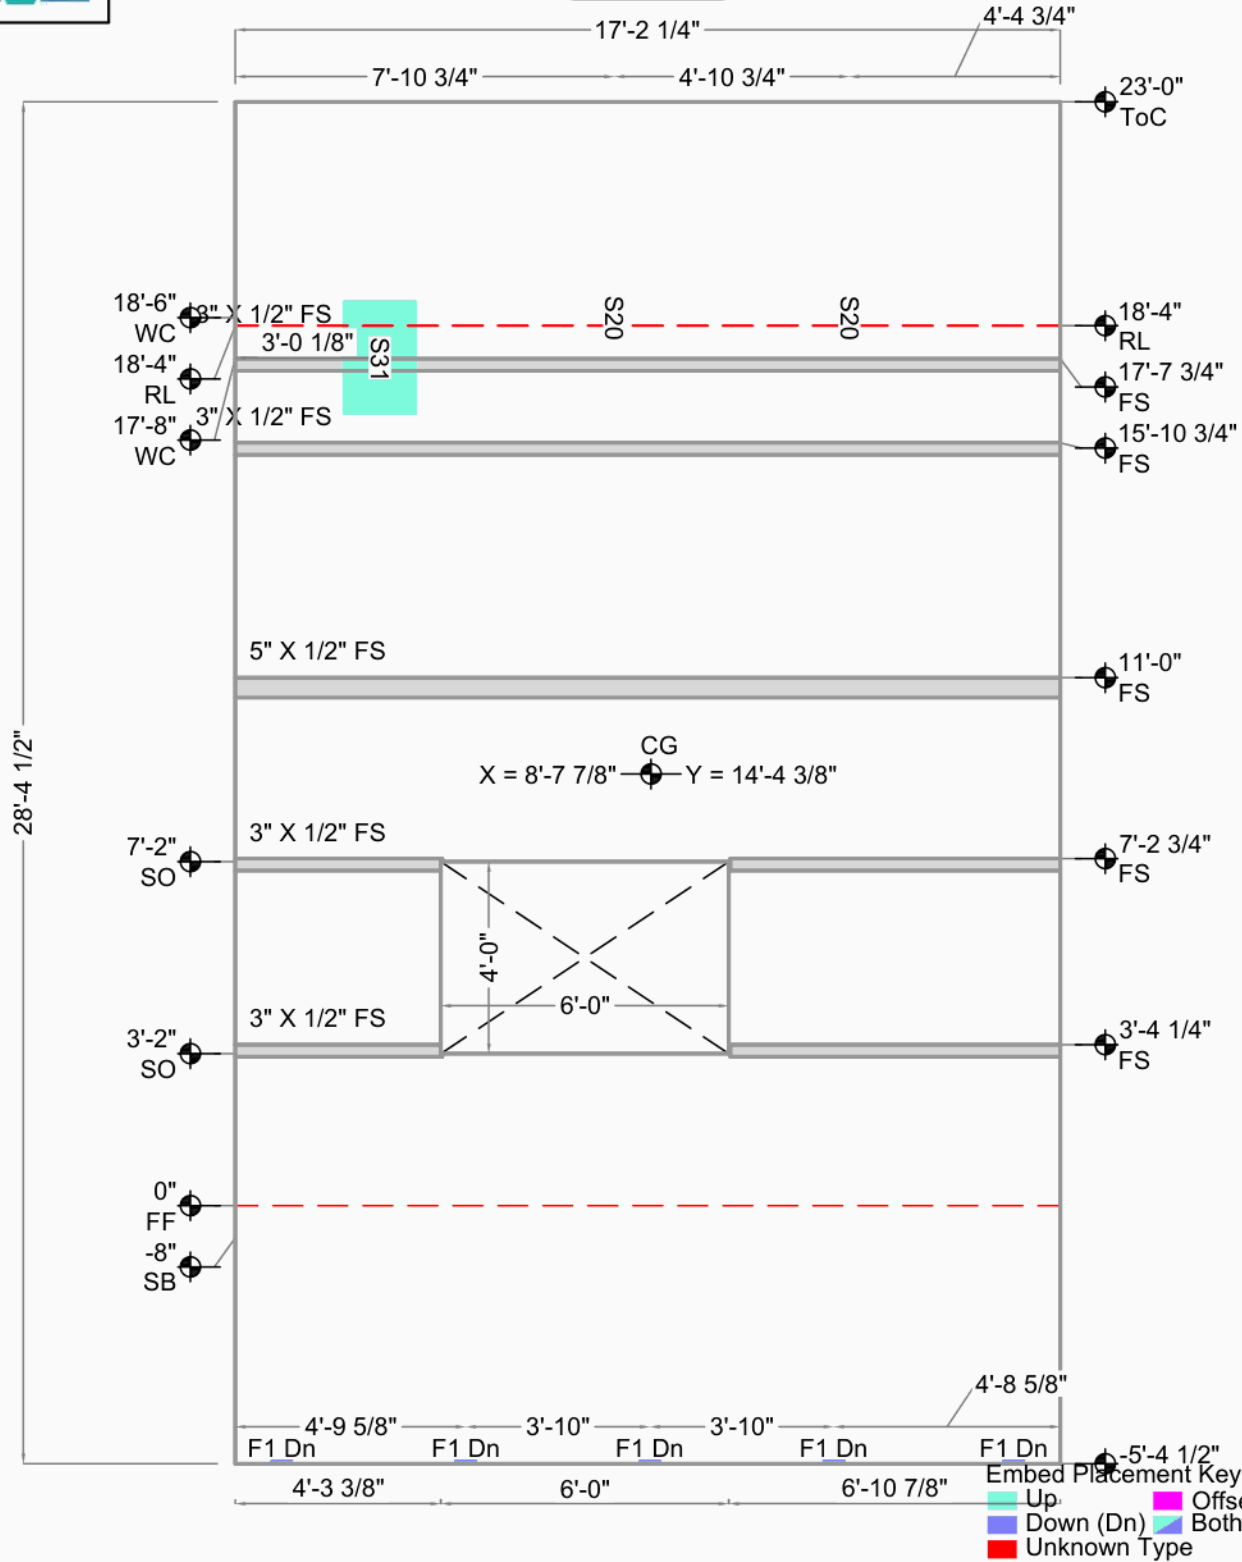


Old Dominion Everett

Marysville		CG X = 8'-7 7/8" Y = 14'-4 3/8"	Bot. Elev.: -5'-4 1/2"
Furst Construction		AREA 488 Sq.Ft. (464 finished)	Top Elev.: 23'-0"
136th St 40th Ave N.E. North		THICKNESS 7 1/4"	Exp. Gap L=3/8" R=3/8"
Marysville, WA 98271		VOLUME 10.3 Cu. Yd.	Dimensions are from Inside Wall
DRAWN BY:	OK'D BY:	WEIGHT 41.9 KIPS	
		DIAGONAL / 33'-2 1/8" D.F.	
		DIAGONAL \ SAME	
		SCALE: 1/4"	



ODE034

Weld Connections Req.			
Qty	Type	Struct ID	Fab ID
5	F1	6/S1.3	F1.
3	S20	1/S4.1	S2.0
1	S31	6/S4.1	S3.1

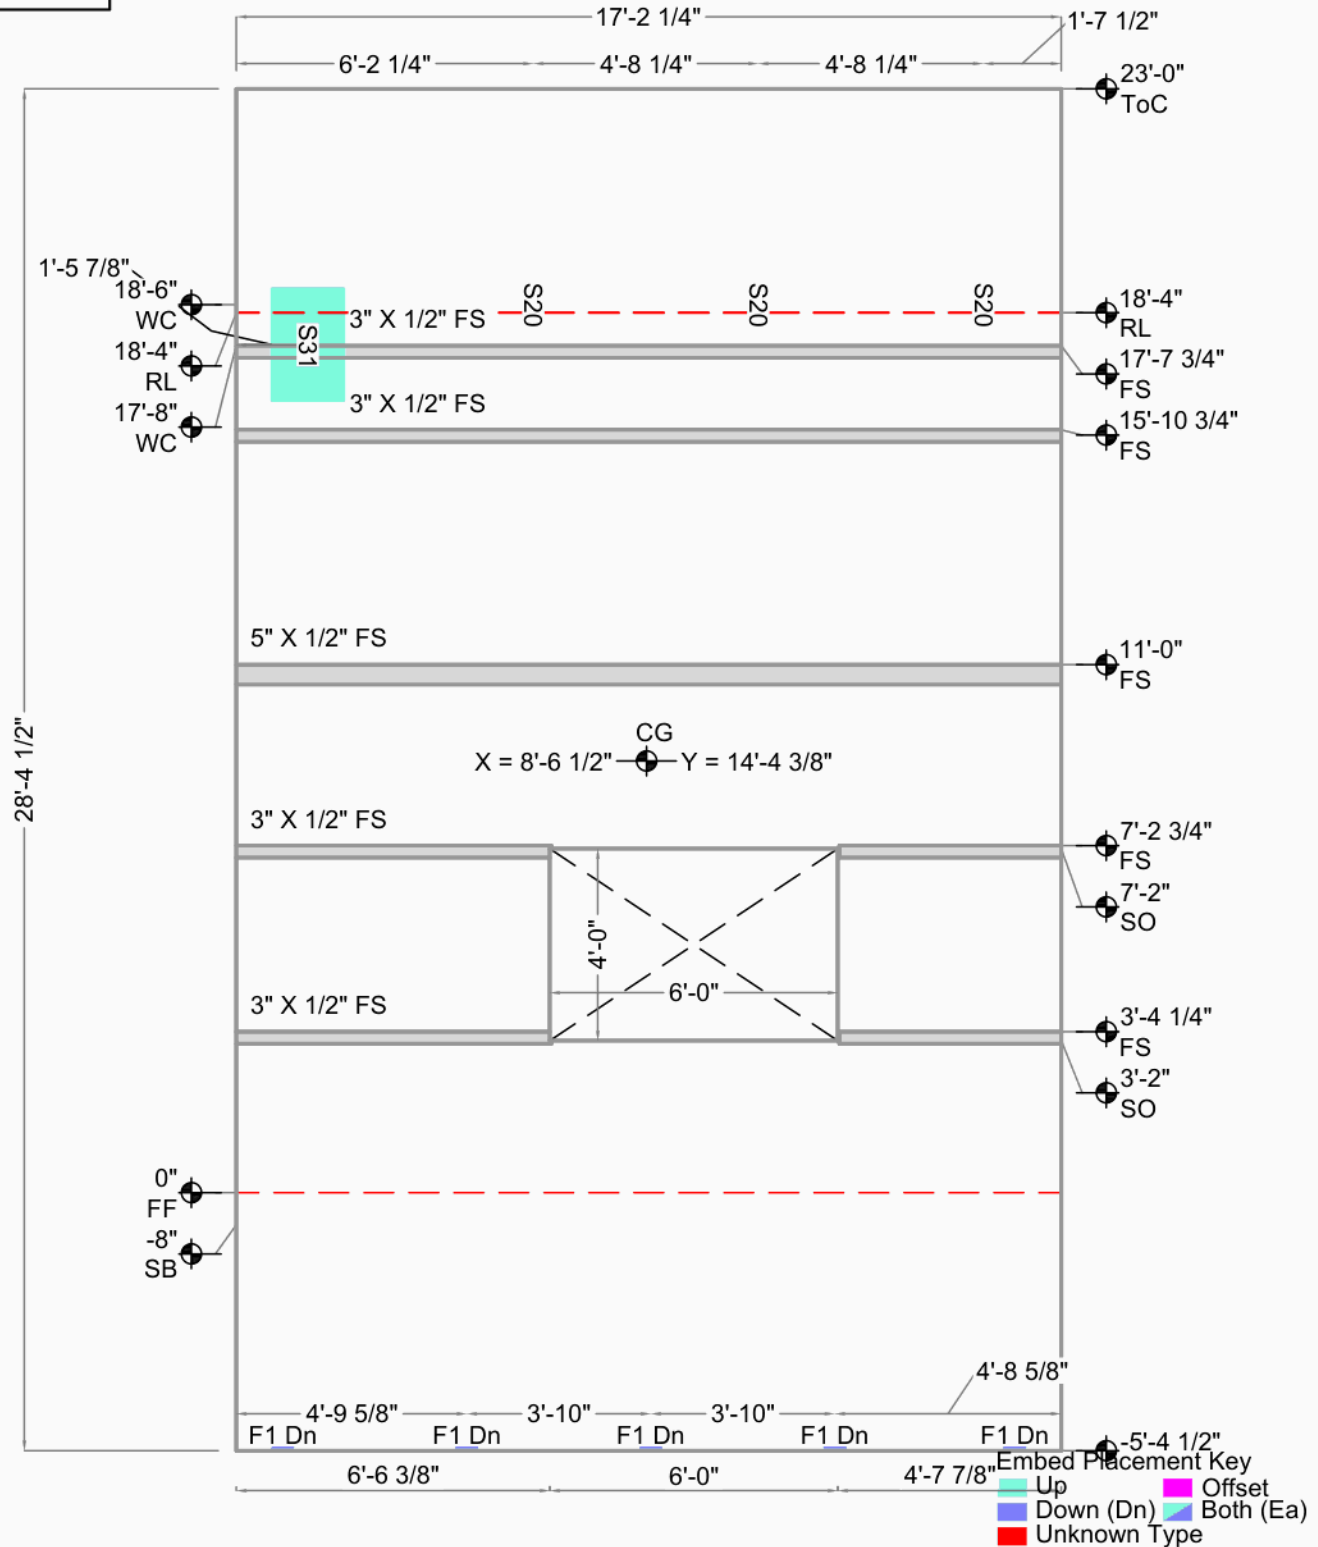


Old Dominion Everett

Old Dominion Everett		CG X = 8'-6 1/2" Y = 14'-4 3/8"	Bot. Elev.: -5'-4 1/2"
		AREA 488 Sq.Ft. (464 finished)	Top Elev.: 23'-0"
Marysville	Casting Wall Down OUT ☒ IN: ☐	THICKNESS 7 1/4"	Exp. Gap L=3/8" R=3/8"
Furst Construction		VOLUME 10.3 Cu. Yd.	Dimensions are from Inside Wall
136th St 40th Ave N.E. North		WEIGHT 41.9 KIPS	
Marysville, WA 98271		DIAGONAL / 33'-2 1/8" D.F.	
DRAWN BY: OK'D BY:		DIAGONAL \ SAME	
SCALE: 1/4"			



ODE035

Weld Connections Req.				
Qty	Type	Struct ID	Fab ID	
2	C1	5/S3.5	C1.	
4	F1	6/S1.3	F1.	
3	S20	1/S4.1	S2.0	

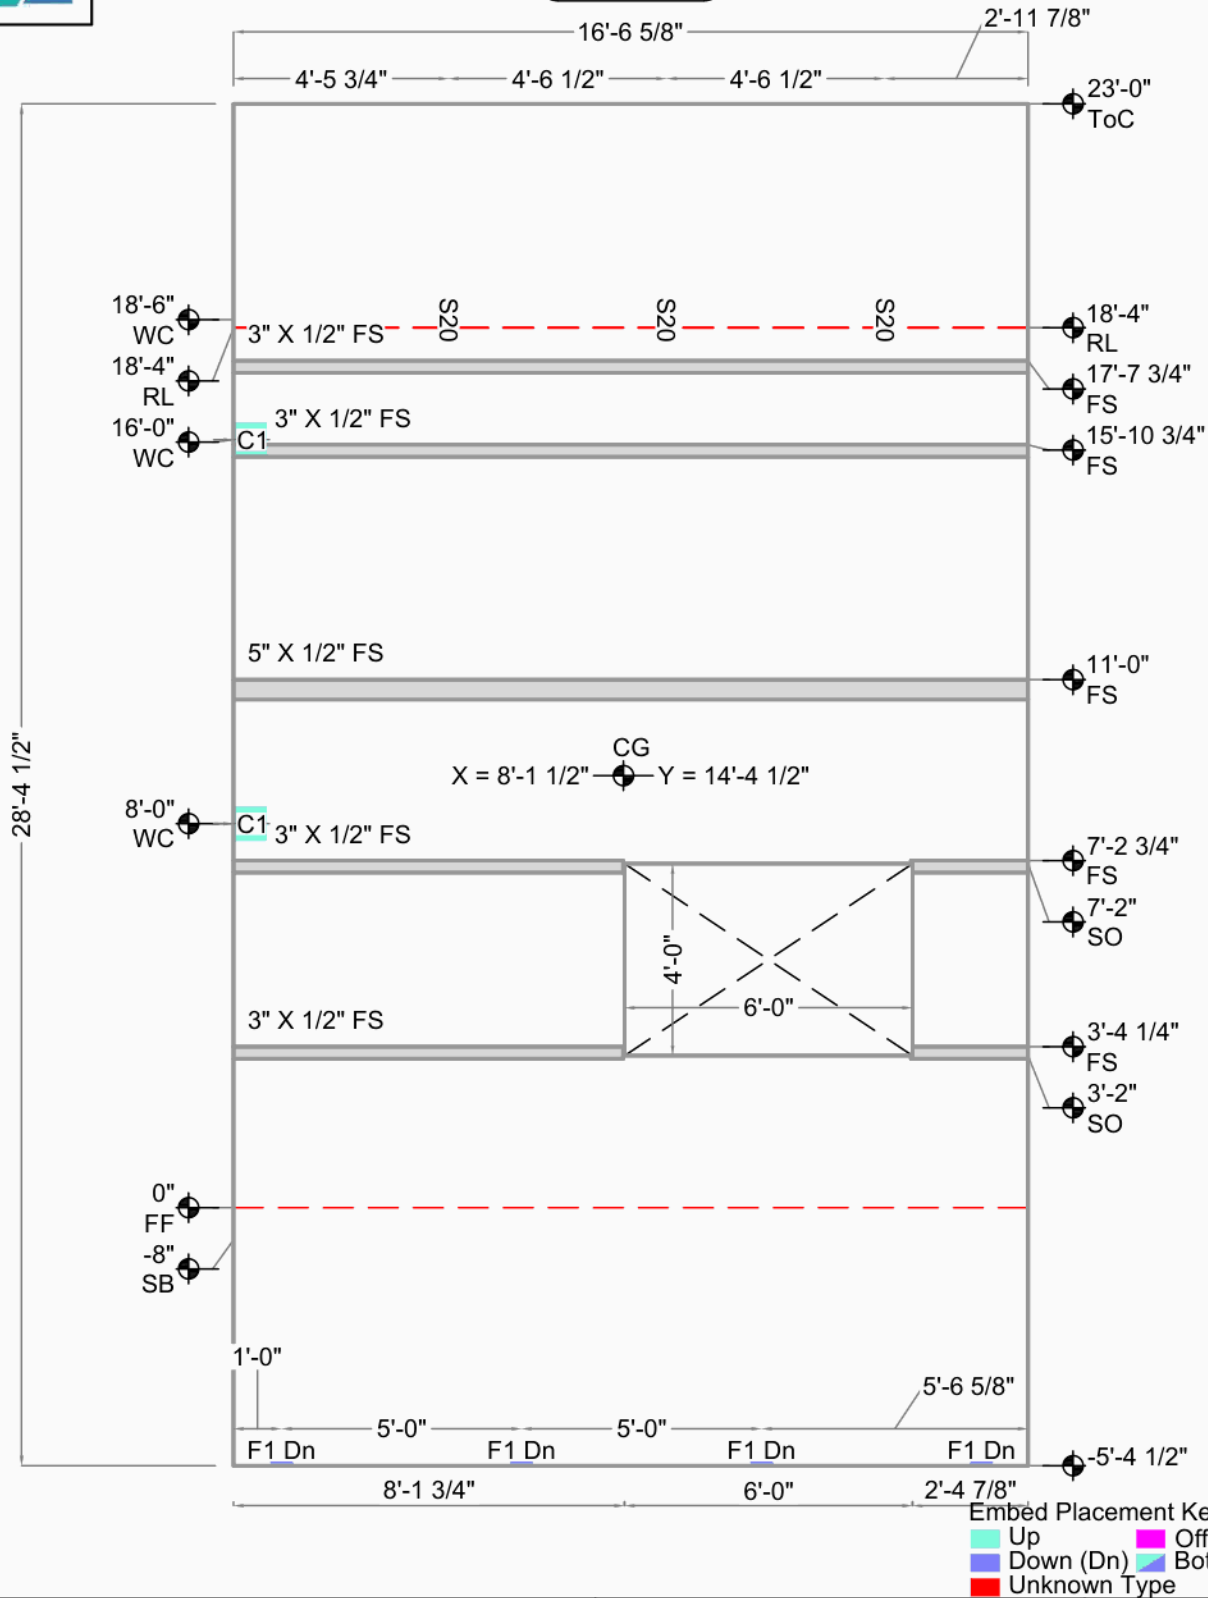

Old Dominion Everett

CG X = 8'-1 1/2" Y = 14'-4 1/2"

AREA 470 Sq.Ft. (446 finished)

Bot. Elev.: -5'-4 1/2"
Top Elev.: 23'-0"
Exp. Gap L=0" R=3/8"


Marysville	Casting Wall Down
Furst Construction	OUT ☒ IN: ☐
136th St 40th Ave N.E. North	FILE : ODE035
Marysville, WA 98271	DATE : 1/12/2021
DRAWN BY:	OK'D BY:
	SCALE: 1/4"

THICKNESS	7 1/4"
VOLUME	9.9 Cu. Yd.
WEIGHT	40.3 KIPS
DIAGONAL /	32'-10 3/16" D.F.
DIAGONAL \	SAME

Dimensions are from
Inside Wall



Weld Connections Req.			
Qty	Type	Struct ID	Fab ID
2	C1	5/S3.5	C1.
6	F1	6/S1.3	F1.
7	S30	2/S4.1	S3.0

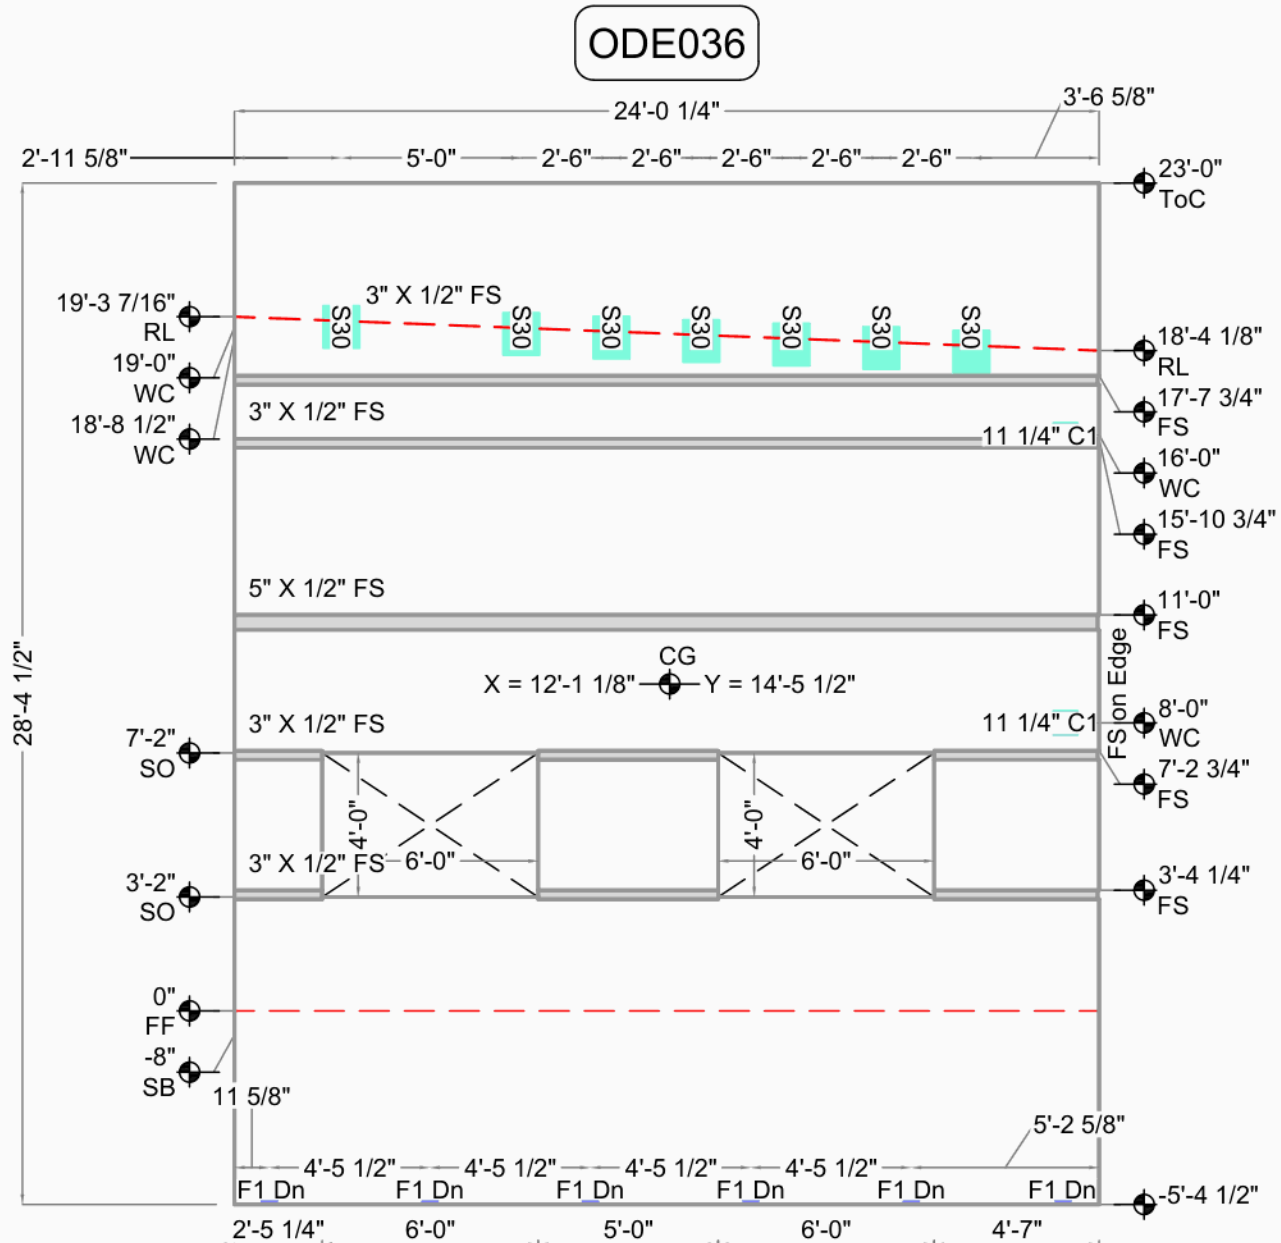


Embed Placement Key			
Up	Down (Dn)	Offset	Both (Ea)
Unknown Type			

Old Dominion Everett		CG X = 12'-1 1/8" Y = 14'-5 1/2"		Bot. Elev.: -5'-4 1/2"	
		AREA 682 Sq.Ft. (634 finished)		Top Elev.: 23'-0"	
Marysville	Casting Wall Down	THICKNESS	7 1/4"	Exp. Gap L=3/8" R=0"	
Furst Construction	OUT ☒ IN: ☐	VOLUME	14.1 Cu. Yd.		
136th St 40th Ave N.E. North	FILE : ODE036	WEIGHT	57.2 KIPS	Dimensions are from Inside Wall	
Marysville, WA 98271	DATE : 2/3/2021	DIAGONAL /	37'-2 1/8" D.F.		
DRAWN BY:	OK'D BY:	SCALE: 3/16"	DIAGONAL \	SAME	



ODE037

Weld Connections Req.
Qty Type Struct ID Fab ID
4 F1 6/S1.3 F1.
2 S30 2/S4.1 S3.0

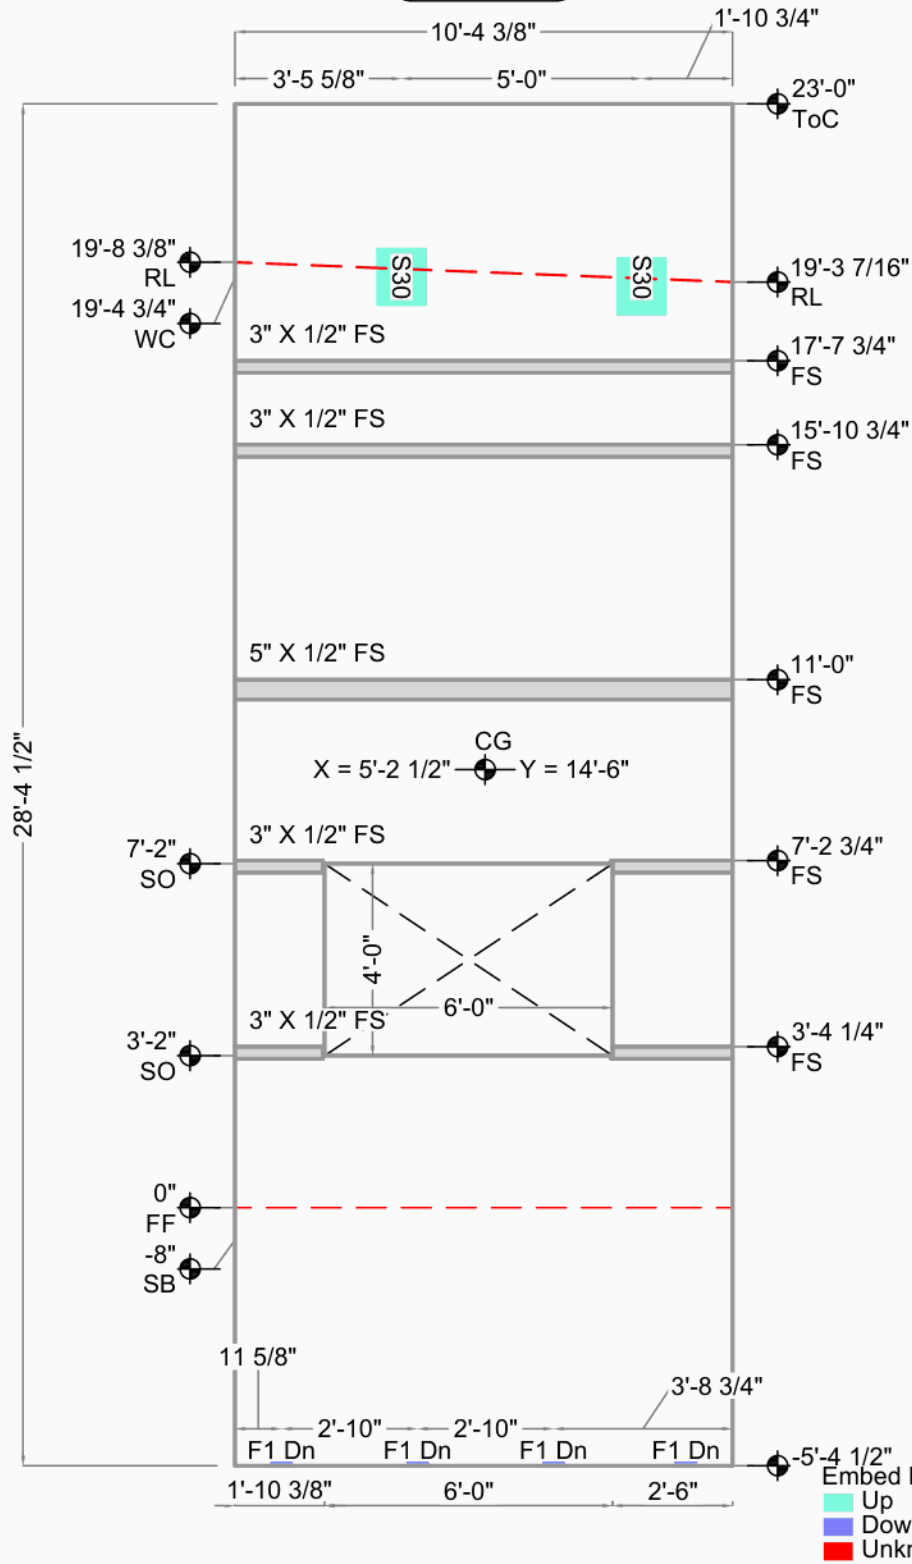


Old Dominion Everett

Marysville		CG X = 5'-2 1/2" Y = 14'-6"	Bot. Elev.: -5'-4 1/2"
Furst Construction		AREA 294 Sq.Ft. (270 finished)	Top Elev.: 23'-0"
136th St 40th Ave N.E. North		THICKNESS 7 1/4"	Exp. Gap L=3/8" R=3/8"
Marysville, WA 98271		VOLUME 6.0 Cu. Yd.	Dimensions are from Inside Wall
DRAWN BY: OK'D BY:		WEIGHT 24.4 KIPS	
SCALE: 1/4"		DIAGONAL / 30'-2 1/2" D.F.	
		DIAGONAL \ SAME	



ODE038

Weld Connections Req.
 Qty Type Struct ID Fab ID
 4 F1 6/S1.3 F1.
 4 S30 2/S4.1 S3.0

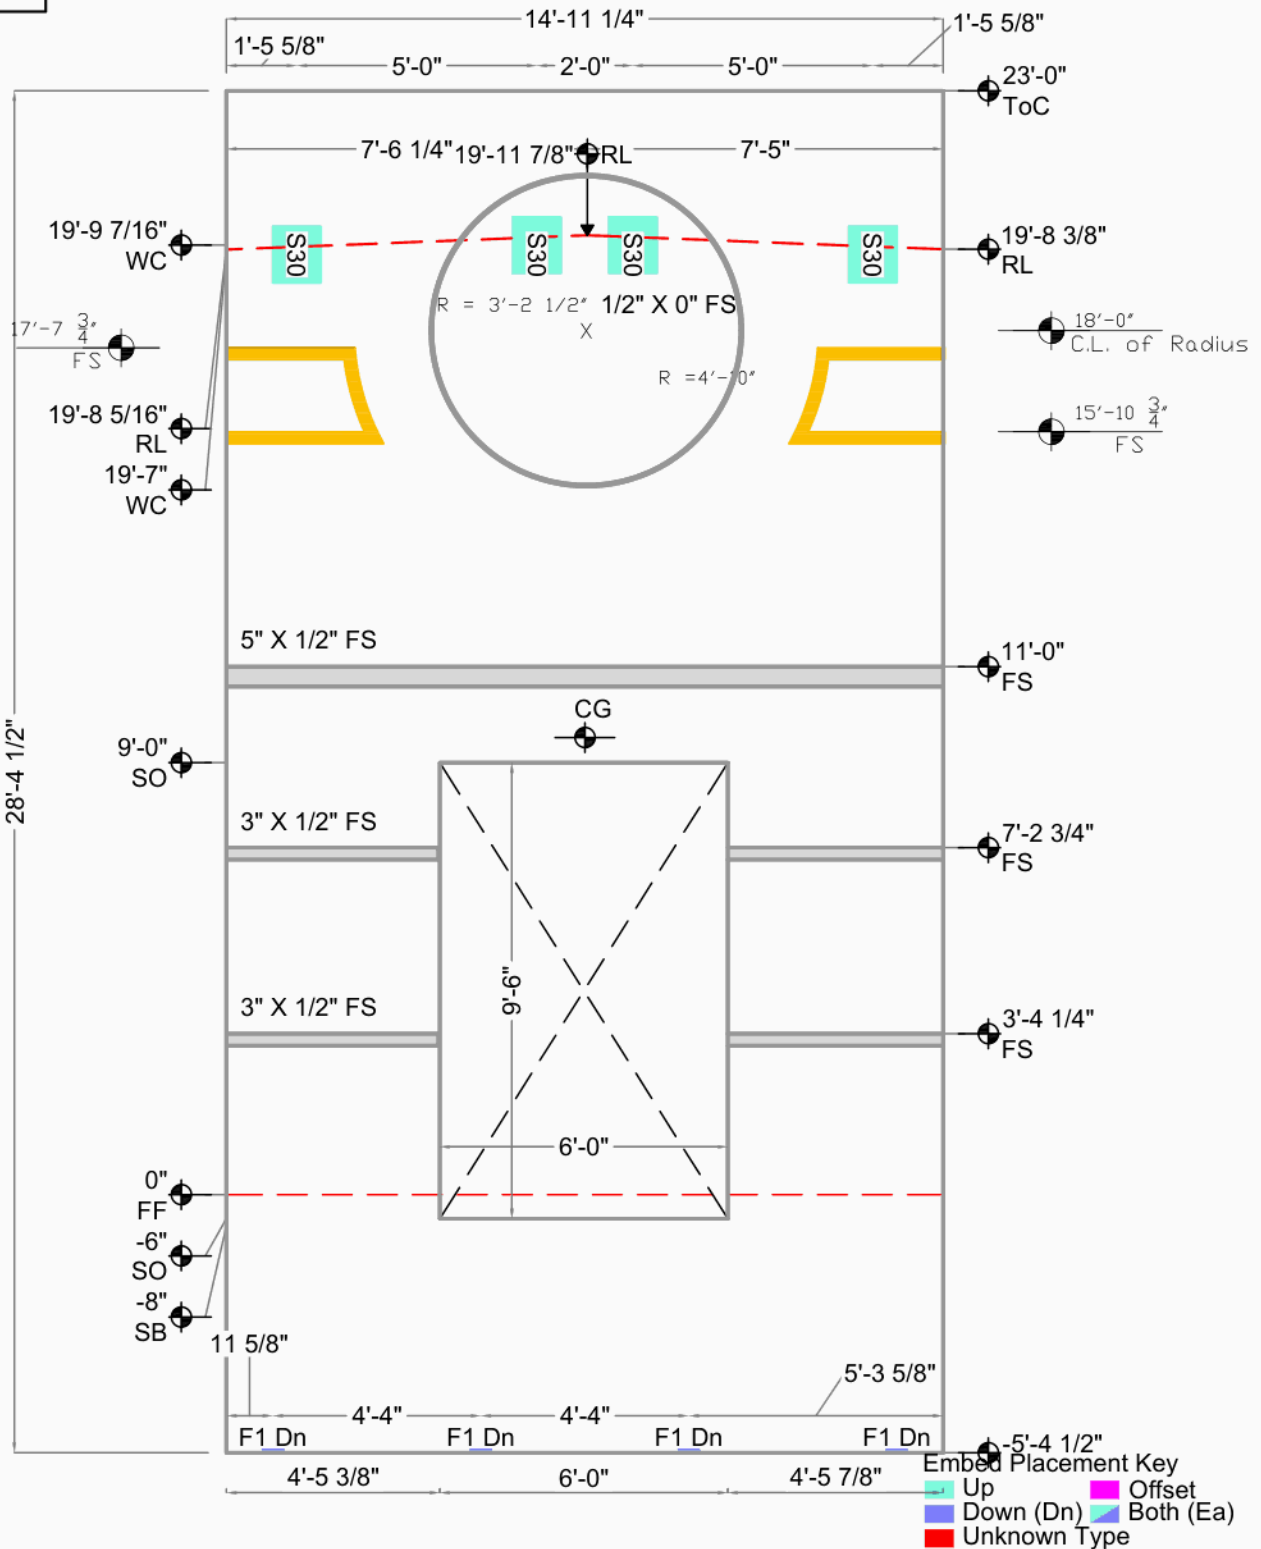


Old Dominion Everett

Marysville		CG X = 7'-5 5/8" Y = 14'-10 3/4"	Bot. Elev.: -5'-4 1/2"
Furst Construction		AREA 424 Sq.Ft. (367 finished)	Top Elev.: 23'-0"
136th St 40th Ave N.E. North		THICKNESS 7 1/4"	Exp. Gap L=3/8" R=3/8"
Marysville, WA 98271		VOLUME 8.2 Cu. Yd.	Dimensions are from Inside Wall
DRAWN BY: OK'D BY:		WEIGHT 33.2 KIPS	
SCALE: 1/4"		DIAGONAL / 32'-0 13/16" D.F.	
		DIAGONAL \ SAME	



ODE039

Weld Connections Req.
Qty Type Struct ID Fab ID
4 F1 6/S1.3 F1.
2 S30 2/S4.1 S3.0

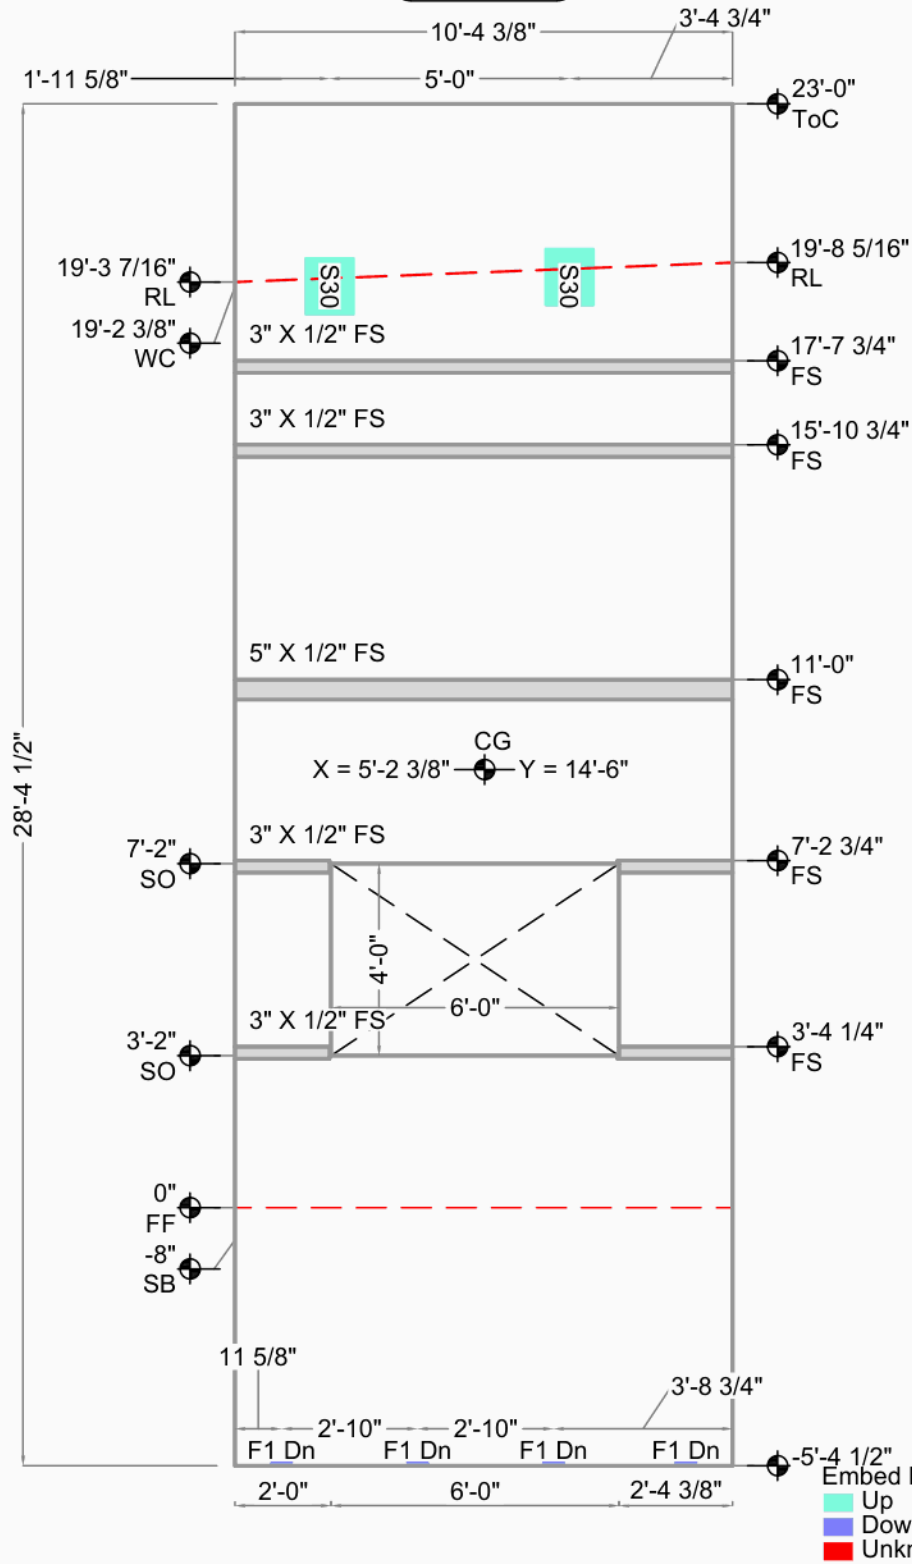


Old Dominion Everett

Marysville		CG X = 5'-2 3/8" Y = 14'-6"	Bot. Elev.: -5'-4 1/2"
Furst Construction		AREA 294 Sq.Ft. (270 finished)	Top Elev.: 23'-0"
136th St 40th Ave N.E. North		THICKNESS 7 1/4"	Exp. Gap L=3/8" R=3/8"
Marysville, WA 98271		VOLUME 6.0 Cu. Yd.	Dimensions are from Inside Wall
DRAWN BY: OK'D BY:		WEIGHT 24.4 KIPS	
SCALE: 1/4"		DIAGONAL / 30'-2 1/2" D.F.	
		DIAGONAL \ SAME	



Weld Connections Req.			
Qty	Type	Struct ID	Fab ID
2	C1	5/S3.5	C1.
6	F1	6/S1.3	F1.
7	S30	2/S4.1	S3.0

ODE040

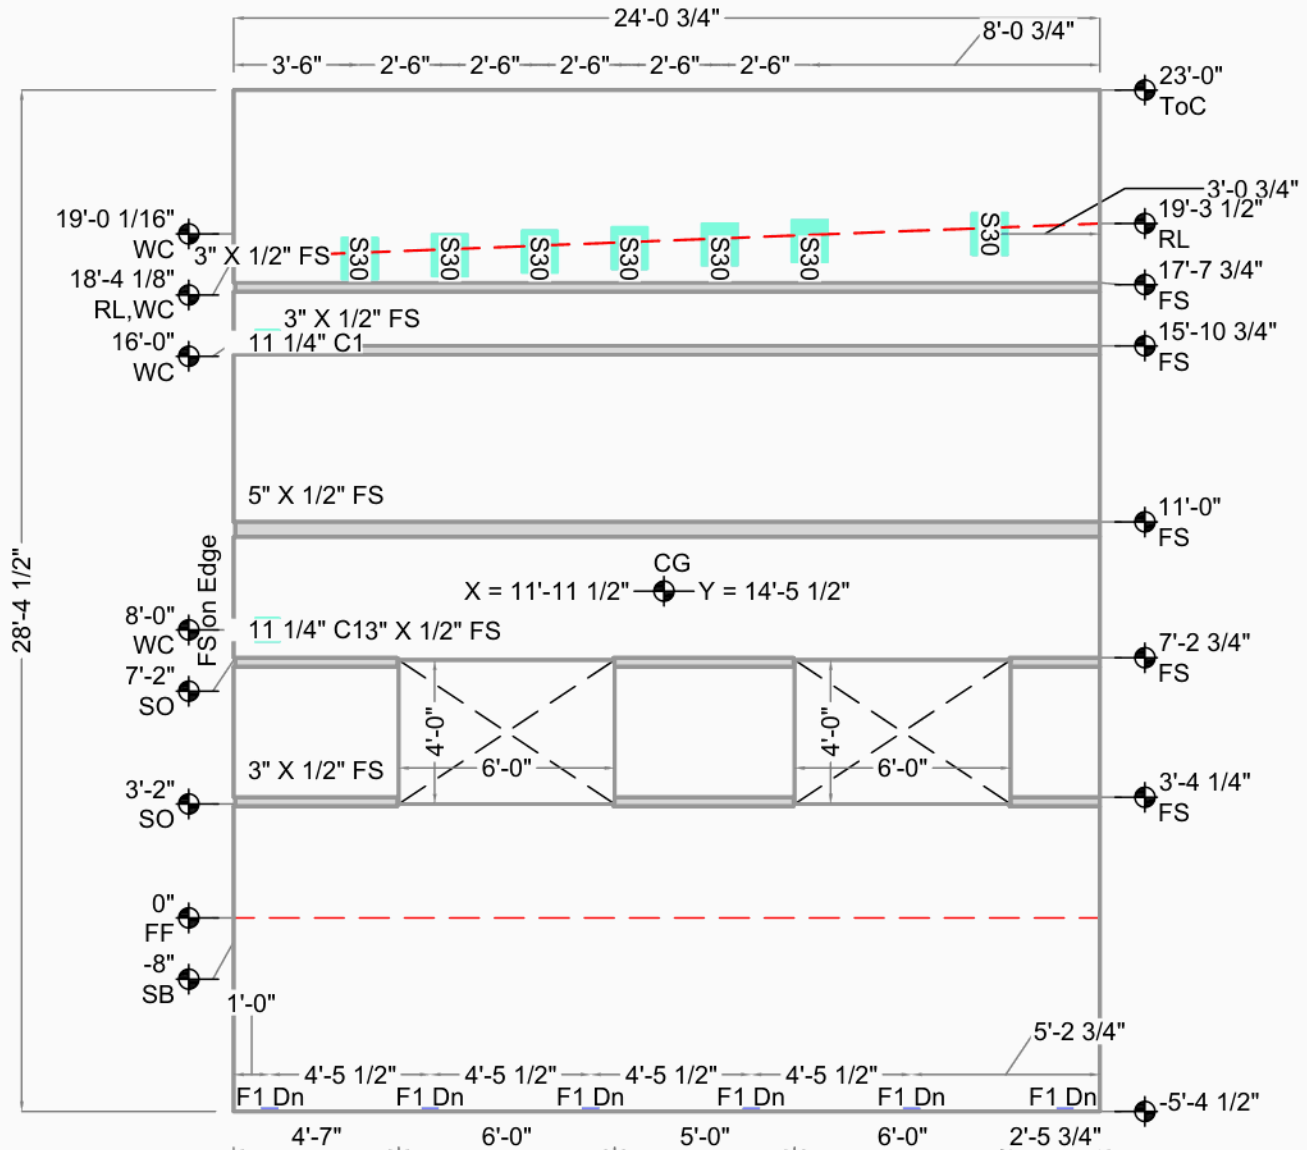

Embed Placement Key			
Up	Down (Dn)	Offset	Both (Ea)
Unknown Type			

Old Dominion Everett

CG X = 11'-11 1/2" Y = 14'-5 1/2"

AREA 683 Sq.Ft. (635 finished)

Bot. Elev.: -5'-4 1/2"

Top Elev.: 23'-0"

Exp. Gap L=0" R=3/8"

Marysville

Casting Wall Down

THICKNESS 7 1/4"

Furst Construction

OUT ☒ IN: ☐

VOLUME 14.2 Cu. Yd.

136th St 40th Ave N.E. North

FILE : ODE040

WEIGHT 57.3 KIPS

Marysville, WA 98271

DATE : 1/5/2021

DIAGONAL / 37'-2 7/16" D.F.

DRAWN BY:

OK'D BY:

SCALE: 3/16"


DIAGONAL \ SAME

Dimensions are from

Inside Wall



Weld Connections Req.			
Qty	Type	Struct ID	Fab ID
1	B2	1/S4.4	B2.
2	C1	5/S3.5	C1.
2	C2	3/S3.5	C2.
1	F2	1/S4.3	F2.
1	R2	7/S4.1	R2.

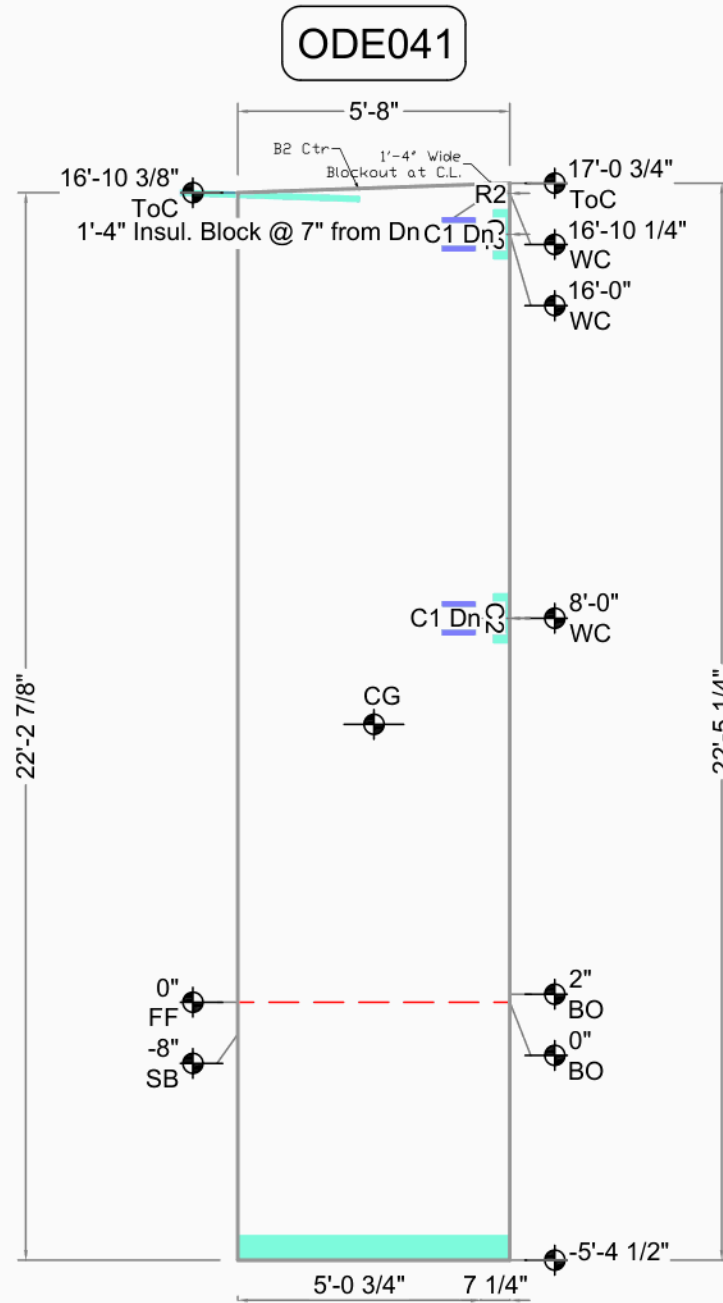


Embed Placement Key			
Up	Offset	Both (Ea)	
Down (Dn)			
Unknown Type			

Old Dominion Everett		CG X = 2'-10" Y = 11'-2"	Bot. Elev.: -5'-4 1/2"
		AREA 126 Sq.Ft. (126 finished)	Top Elev.: 16'-10 3/8"
Marysville	Casting Wall Down	THICKNESS 2'-6"	Exp. Gap L=0" R=0"
Furst Construction	OUT ☒ IN: ☐	VOLUME 11.7 Cu. Yd.	
136th St 40th Ave N.E. North	FILE : ODE041	WEIGHT 47.4 KIPS	Dimensions are from Inside Wall
Marysville, WA 98271	DATE : 2/5/2021	DIAGONAL / 23'-1 11/16" D.F.	
DRAWN BY: OK'D BY:	SCALE: 1/4"	DIAGONAL \ 22'-11 3/8"	



Weld Connections Req.			
Qty	Type	Struct ID	Fab ID
1	B1	3/S4.4	B1.
1	F2	1/S4.3	F2.

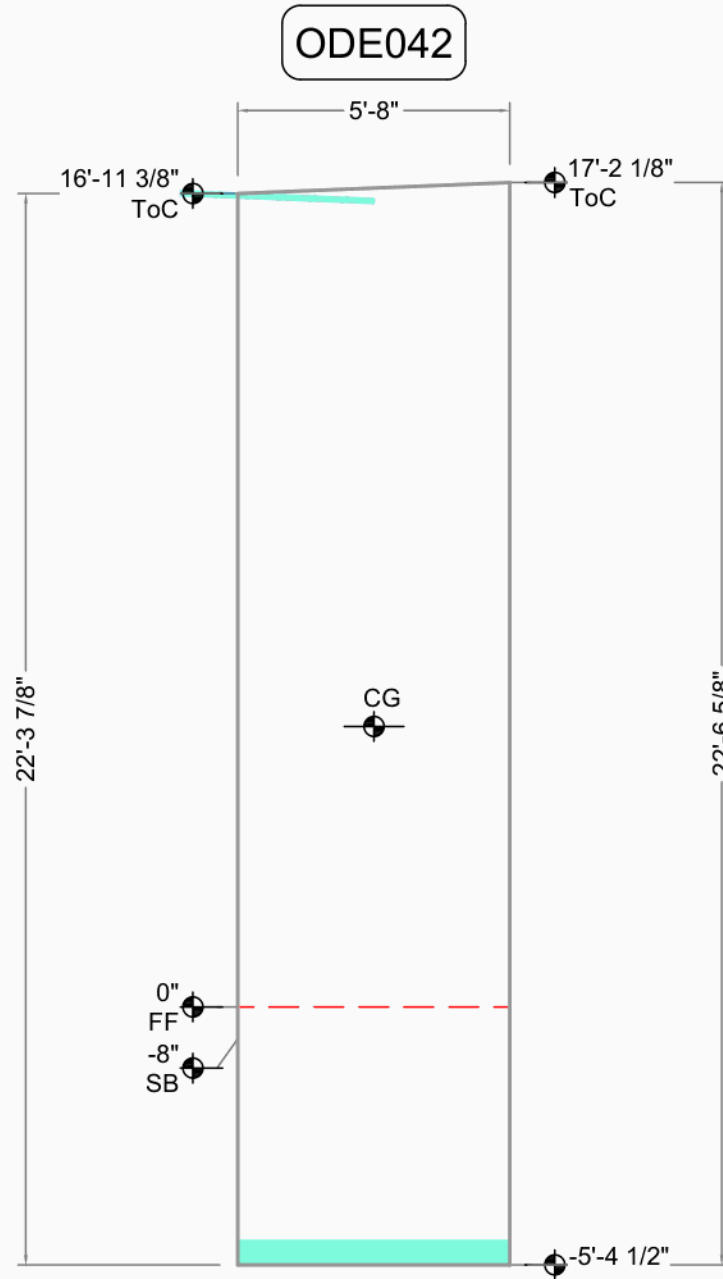


Embed Placement Key			
Up	Offset	Both (Ea)	Unknown Type
Down (Dn)			

Old Dominion Everett		CG X = 2'-10" Y = 11'-2 5/8"	Bot. Elev.: -5'-4 1/2"
		AREA 126 Sq.Ft. (126 finished)	
Marysville	Casting Wall Down	THICKNESS 2'-6"	Top Elev.: 16'-11 3/8"
Furst Construction	OUT ☒ IN: ☐	VOLUME 11.8 Cu. Yd.	
136th St 40th Ave N.E. North	FILE : ODE042	WEIGHT 47.7 KIPS	Dimensions are from Inside Wall
Marysville, WA 98271	DATE : 1/5/2021	DIAGONAL / 23'-3 1/16" D.F.	
DRAWN BY: OK'D BY:	SCALE: 1/4"	DIAGONAL \ 23'-0 3/8"	



Weld Connections Req.			
Qty	Type	Struct ID	Fab ID
1	B1	3/S4.4	B1.
1	F2	1/S4.3	F2.

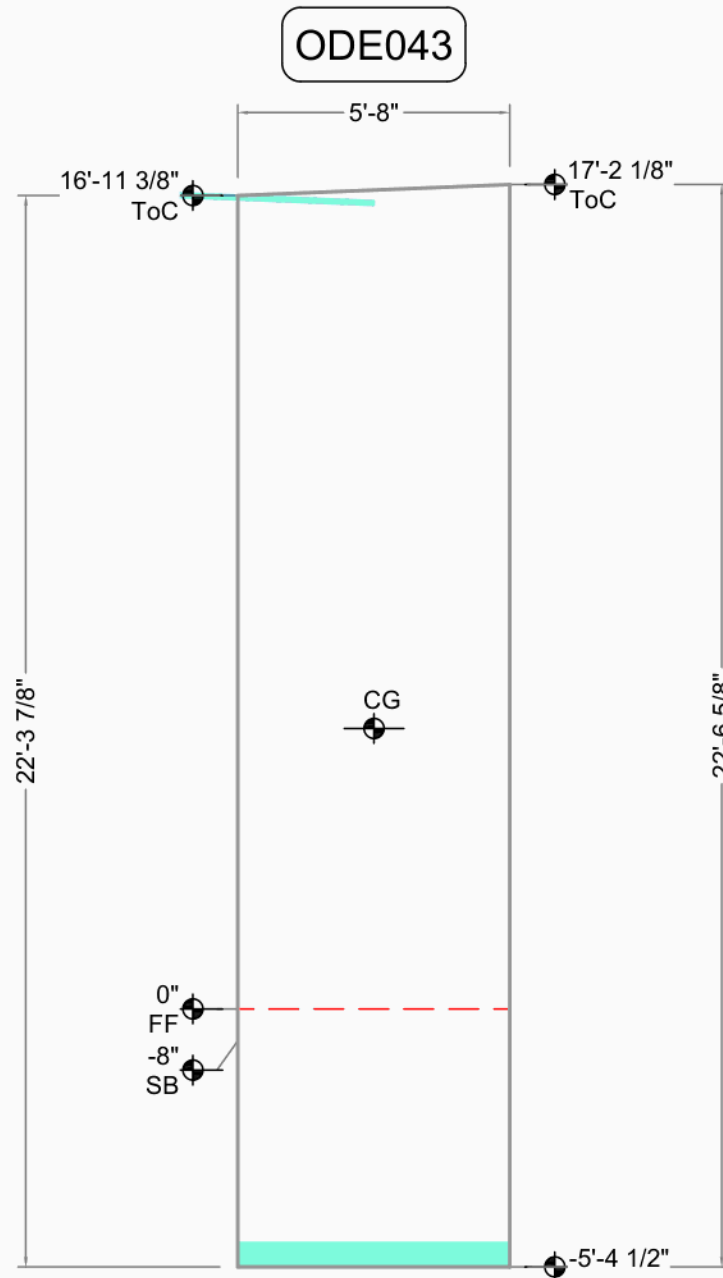


Embed Placement Key			
Up	Offset	Both (Ea)	Unknown Type
Down (Dn)			

Old Dominion Everett		CG X = 2'-10" Y = 11'-2 5/8"	Bot. Elev.: -5'-4 1/2"
		AREA 126 Sq.Ft. (126 finished)	
Marysville	Casting Wall Down	THICKNESS 2'-6"	Top Elev.: 16'-11 3/8"
Furst Construction	OUT ☒ IN: ☐	VOLUME 11.8 Cu. Yd.	
136th St 40th Ave N.E. North	FILE : ODE043	WEIGHT 47.7 KIPS	Exp. Gap L=0" R=0"
Marysville, WA 98271	DATE : 1/5/2021	DIAGONAL / 23'-3 1/16" D.F.	
DRAWN BY:	OK'D BY:	DIAGONAL \ 23'-0 3/8"	
SCALE: 1/4"			Dimensions are from Inside Wall



Weld Connections Req.			
Qty	Type	Struct ID	Fab ID
1	B1	3/S4.4	B1.
1	F2	1/S4.3	F2.

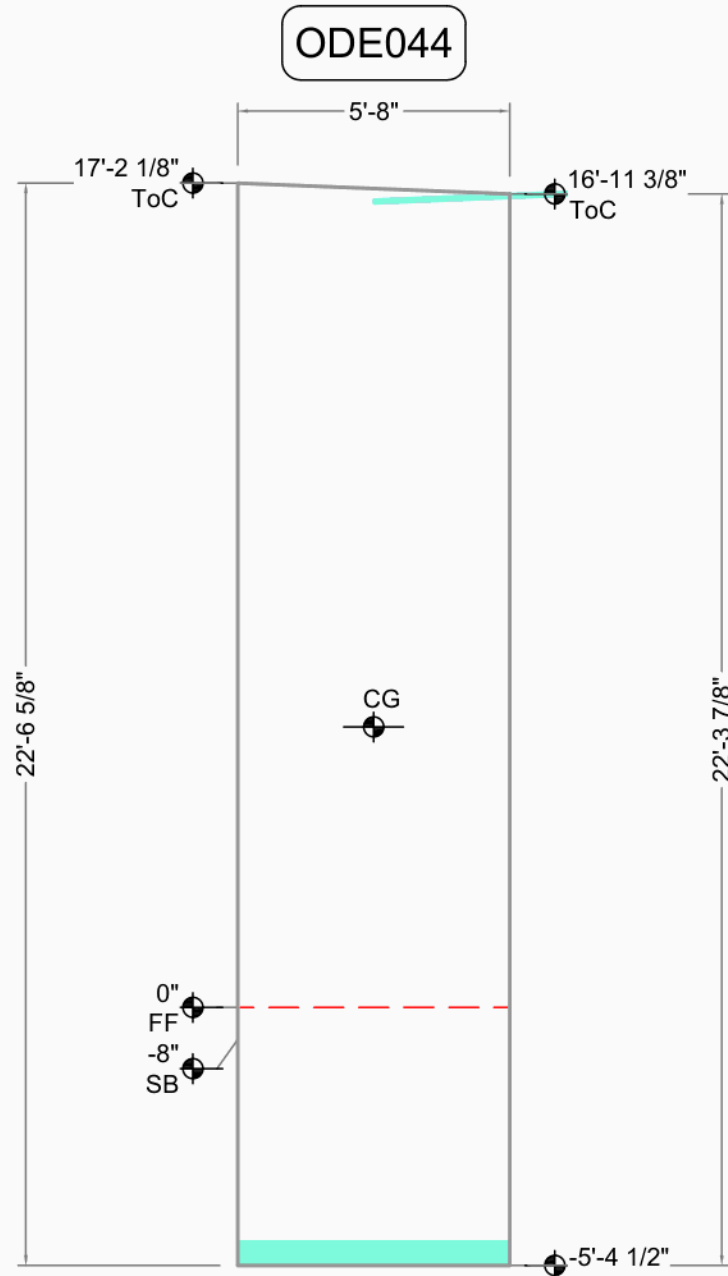


Embed Placement Key			
Up	Offset	Both (Ea)	Unknown Type
Down (Dn)			

Old Dominion Everett		CG X = 2'-10" Y = 11'-2 5/8"	Bot. Elev.: -5'-4 1/2"
		AREA 128 Sq.Ft. (128 finished)	
Marysville	Casting Wall Down	THICKNESS 2'-6"	Top Elev.: 17'-2 1/8"
Furst Construction	OUT ☒ IN: ☐	VOLUME 11.8 Cu. Yd.	
136th St 40th Ave N.E. North	FILE : ODE044	WEIGHT 47.7 KIPS	Exp. Gap L=0" R=0"
Marysville, WA 98271	DATE : 2/4/2021	DIAGONAL / 23'-0 3/8" D.F.	
DRAWN BY: OK'D BY:	SCALE: 1/4"	DIAGONAL \ 23'-3 1/16"	
			Dimensions are from Inside Wall



Weld Connections Req.			
Qty	Type	Struct ID	Fab ID
1	B1	3/S4.4	B1.
1	F2	1/S4.3	F2.

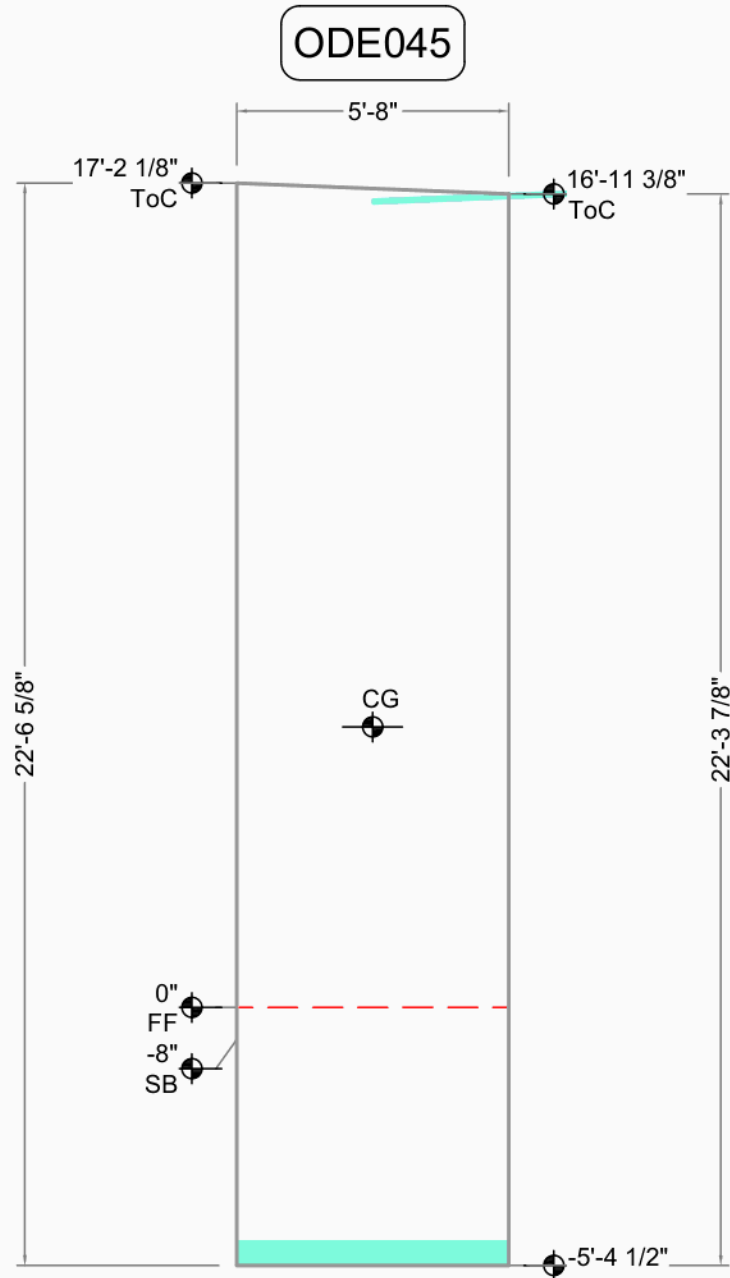


Embed Placement Key			
Up	Offset	Both (Ea)	Unknown Type
Down (Dn)			

Old Dominion Everett		CG X = 2'-10" Y = 11'-2 5/8"	Bot. Elev.: -5'-4 1/2"
		AREA 128 Sq.Ft. (128 finished)	
Marysville	Casting Wall Down	THICKNESS 2'-6"	Top Elev.: 17'-2 1/8"
Furst Construction	OUT ☒ IN: ☐	VOLUME 11.8 Cu. Yd.	
136th St 40th Ave N.E. North	FILE : ODE045	WEIGHT 47.7 KIPS	Exp. Gap L=0" R=0"
Marysville, WA 98271	DATE : 1/5/2021	DIAGONAL ↗ 23'-0 3/8" D.F.	
DRAWN BY: OK'D BY:	SCALE: 1/4"	DIAGONAL ↘ 23'-3 1/16"	
			Dimensions are from Inside Wall



Weld Connections Req.			
Qty	Type	Struct ID	Fab ID
1	B2	1/S4.4	B2.
2	C1	5/S3.5	C1.
2	C2	3/S3.5	C2.
1	F2	1/S4.3	F2.
1	R2	7/S4.1	R2.

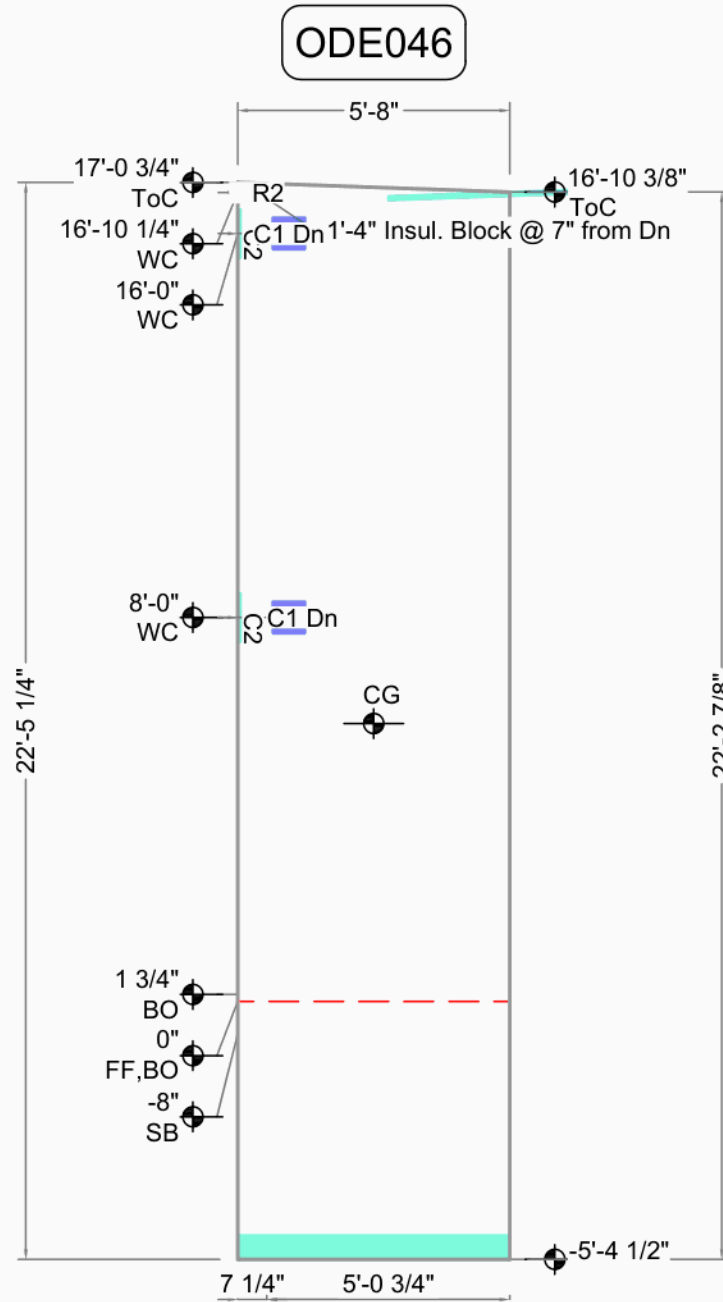


Embed Placement Key			
Up	Offset	Both (Ea)	
Down (Dn)			
Unknown Type			

Old Dominion Everett		CG X = 2'-10" Y = 11'-2"	Bot. Elev.: -5'-4 1/2"
		AREA 127 Sq.Ft. (127 finished)	Top Elev.: 17'-0 3/4"
Marysville	Casting Wall Down	THICKNESS 2'-6"	Exp. Gap L=0" R=0"
Furst Construction	OUT ☒ IN: ☐	VOLUME 11.7 Cu. Yd.	
136th St 40th Ave N.E. North	FILE : ODE046	WEIGHT 47.5 KIPS	Dimensions are from Inside Wall
Marysville, WA 98271	DATE : 2/4/2021	DIAGONAL / 22'-11 3/8" D.F.	
DRAWN BY: OK'D BY:	SCALE: 1/4"	DIAGONAL \ 23'-1 11/16"	



Weld Connections Req.			
Qty	Type	Struct ID	Fab ID
1	B2	1/S4.4	B2.
2	C1	5/S3.5	C1.
2	C2	3/S3.5	C2.
1	F2	1/S4.3	F2.
1	R2	7/S4.1	R2.

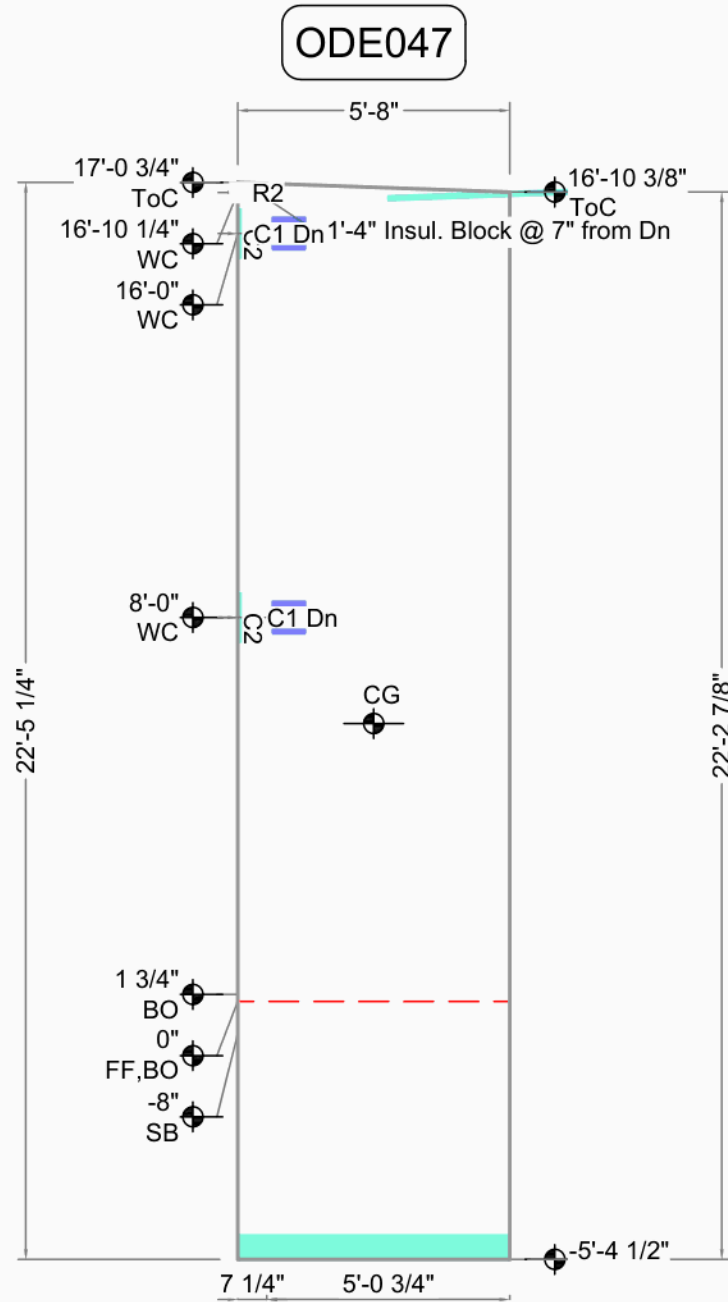

Embed Placement Key			
Up	Down (Dn)	Offset	Both (Ea)
Unknown Type			

Old Dominion Everett		CG X = 2'-10" Y = 11'-2"	Bot. Elev.: -5'-4 1/2"
		AREA 127 Sq.Ft. (127 finished)	Top Elev.: 17'-0 3/4"
Marysville	Casting Wall Down	THICKNESS 2'-6"	Exp. Gap L=0" R=0"
Furst Construction	OUT ☒ IN: ☐	VOLUME 11.7 Cu. Yd.	
136th St 40th Ave N.E. North	FILE : ODE047	WEIGHT 47.5 KIPS	Dimensions are from Inside Wall
Marysville, WA 98271	DATE : 2/4/2021	DIAGONAL / 22'-11 3/8" D.F.	
DRAWN BY: OK'D BY:	SCALE: 1/4"	DIAGONAL \ 23'-1 11/16"	