




UPDATED DRAWING

Revision # 1

07/17/2013 11:23

Water048

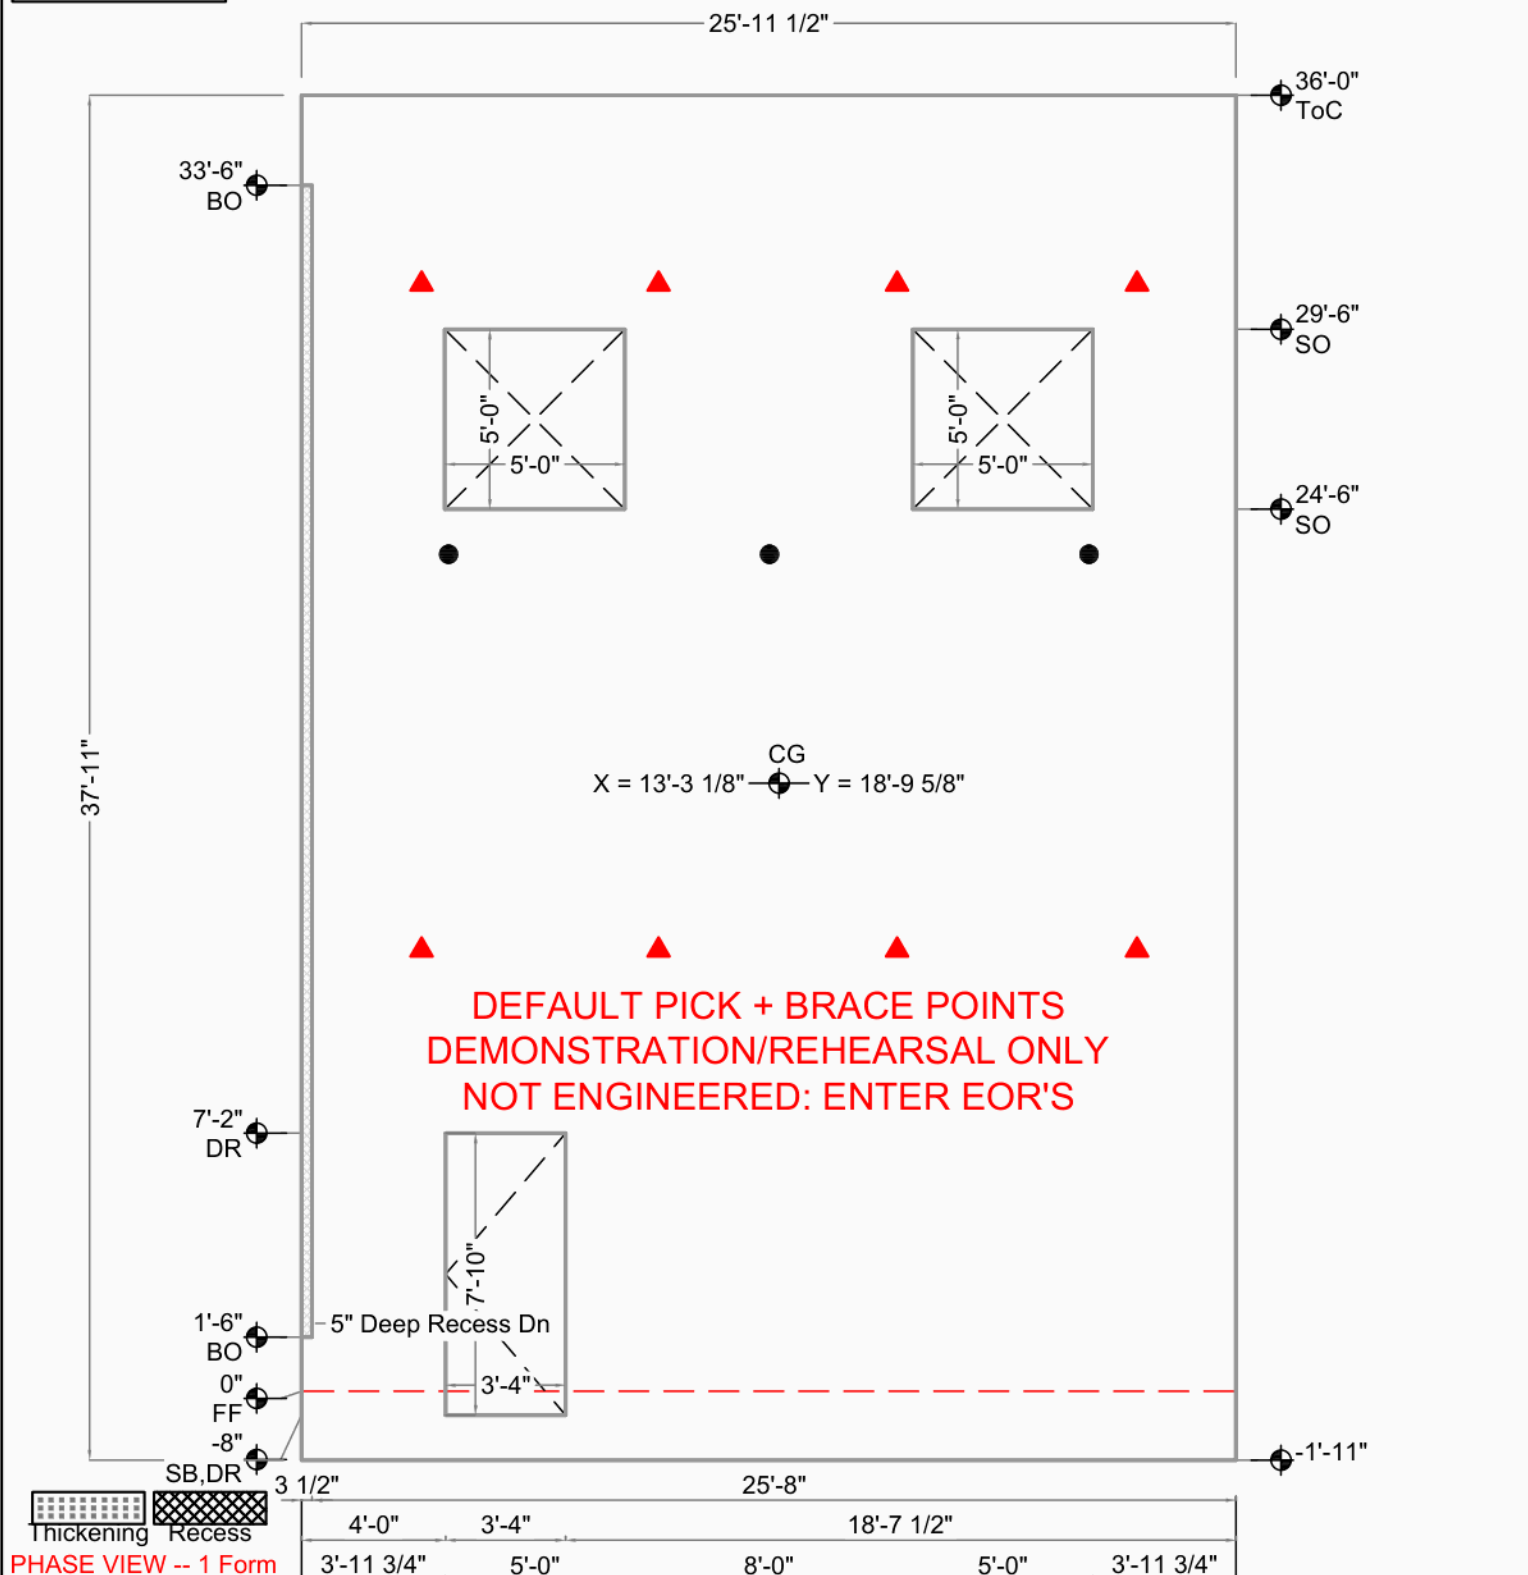


Waterfall		CG X = 13'-3 1/8" Y = 18'-9 5/8"	Bot. Elev.: -1'-11"
		AREA 987 Sq.Ft. (911 finished)	Top Elev.: 36'-1 1/2"
Puyallup, WA	Casting Wall Down	THICKNESS 9 1/4"	Exp. Gap L=1/4" R=1/4"
Greater Seattle Concrete	OUT ☒ IN: ☐	VOLUME 25.8 Cu. Yd.	
19820 57 th Ave. E.	FILE : Water048	WEIGHT 104.4 KIPS	Dimensions are from Inside Wall
Puyallup, WA 98375	DATE : 8/8/2013	DIAGONAL / 45'-11 7/16" D.F.	
DRAWN BY: TH OK'D BY:	SCALE: 3/16"	DIAGONAL \ SAME	



UPDATED DRAWING

Revision # 1
07/17/2013 11:23

Water048

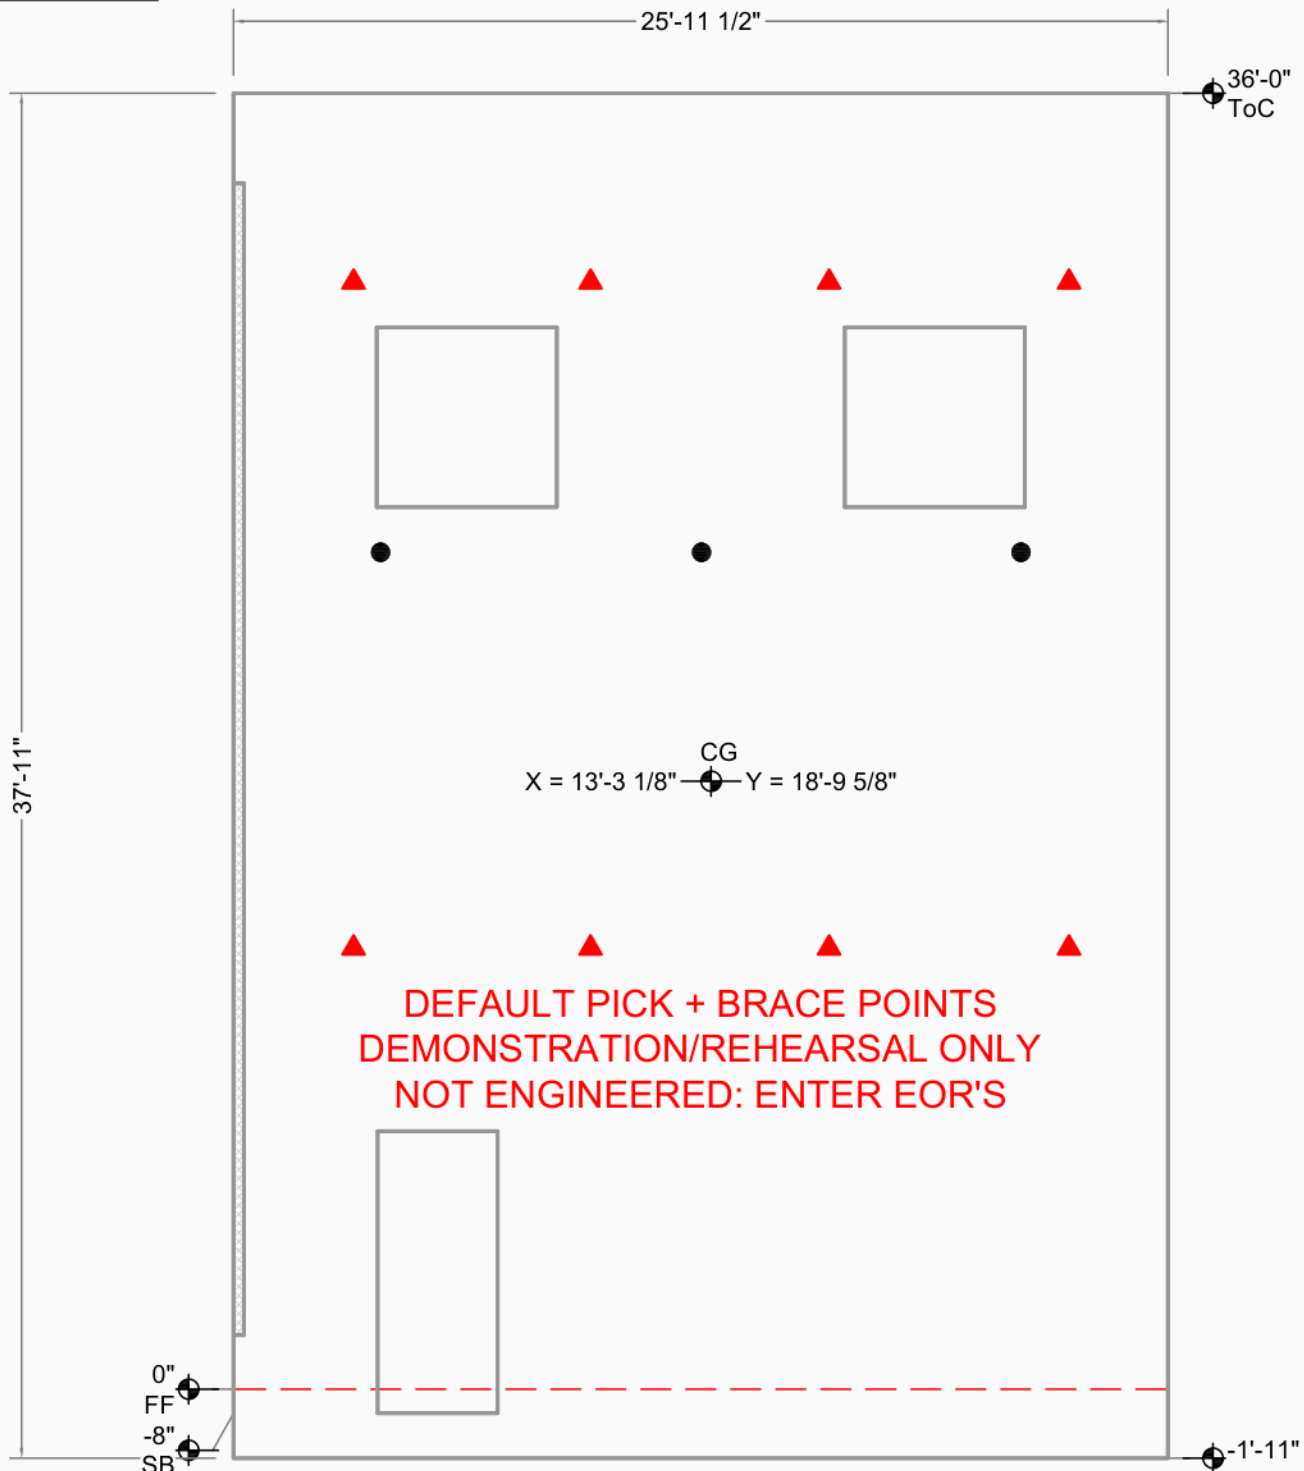

DEFAULT PICK + BRACE POINTS
DEMONSTRATION/REHEARSAL ONLY
NOT ENGINEERED: ENTER EOR'S



PHASE VIEW -- showing: 2 Face. All shows the complete panel.


Waterfall		CG X = 13'-3 1/8" Y = 18'-9 5/8"	Bot. Elev.: -1'-11"
		AREA 987 Sq.Ft. (911 finished)	
Puyallup, WA	Casting Wall Down	THICKNESS 9 1/4"	Top Elev.: 36'-1 1/2"
Greater Seattle Concrete	OUT ☒ IN: ☐	VOLUME 25.8 Cu. Yd.	
19820 57 th Ave. E.	FILE : Water048	WEIGHT 104.4 KIPS	Exp. Gap L=1/4" R=1/4"
Puyallup, WA 98375	DATE : 8/8/2013	DIAGONAL / 45'-11 7/16" D.F.	
DRAWN BY: TH OK'D BY:	SCALE: 3/16"	DIAGONAL \ SAME	
			Dimensions are from Inside Wall



UPDATED DRAWING

Revision # 1
07/17/2013 11:23

Water048

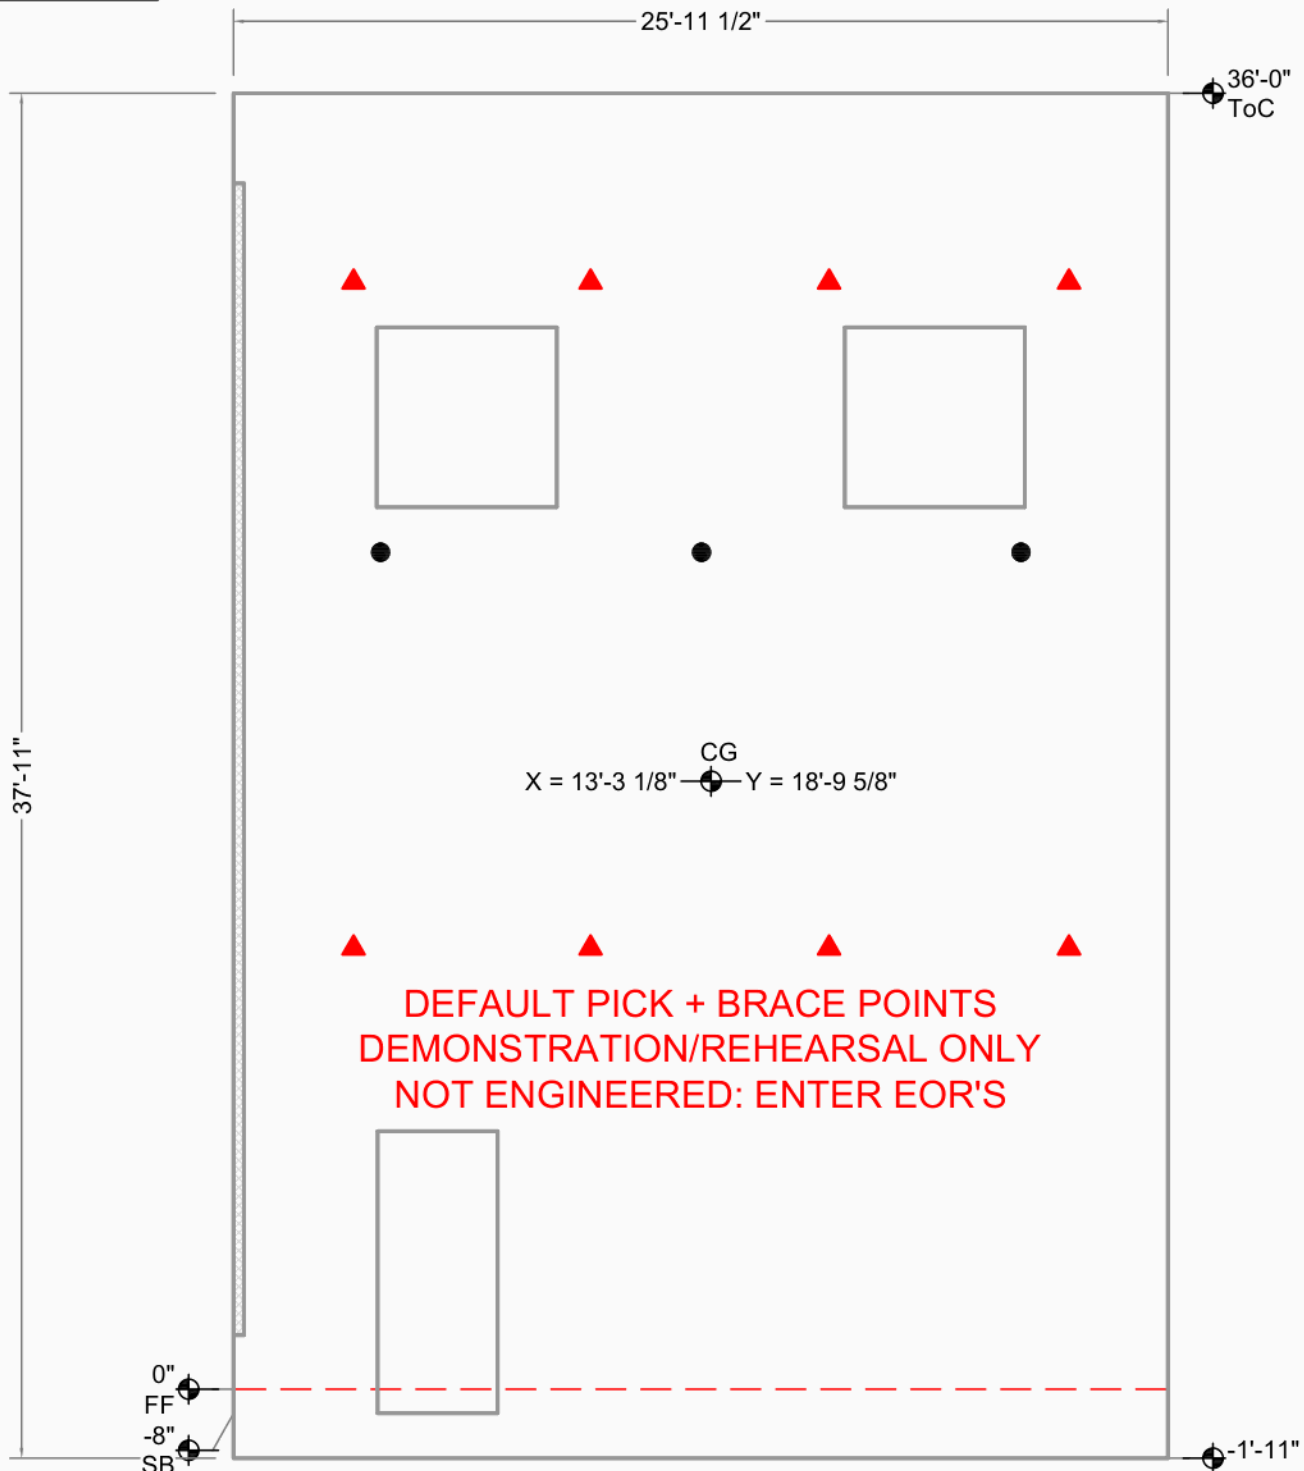

PHASE VIEW -- showing: 3 Down Face. All shows the complete panel.

Waterfall		CG X = 13'-3 1/8" Y = 18'-9 5/8"	Bot. Elev.: -1'-11"
		AREA 987 Sq.Ft. (911 finished)	
Puyallup, WA	Casting Wall Down	THICKNESS 9 1/4"	Top Elev.: 36'-1 1/2"
Greater Seattle Concrete	OUT ☒ IN: ☐	VOLUME 25.8 Cu. Yd.	
19820 57 th Ave. E.	FILE : Water048	WEIGHT 104.4 KIPS	Exp. Gap L=1/4" R=1/4"
Puyallup, WA 98375	DATE : 8/8/2013	DIAGONAL / 45'-11 7/16" D.F.	
DRAWN BY: TH OK'D BY:	SCALE: 3/16"	DIAGONAL \ SAME	
			Dimensions are from Inside Wall



UPDATED DRAWING


Revision # 1

07/17/2013 11:23

Water048

Weld Connections Req.

Qty	Type	Struct ID	Fab ID
7	142	SSK2	14.2
4	A1	336	A1.
9	P2	102	P2.
4	P9	206	P9.

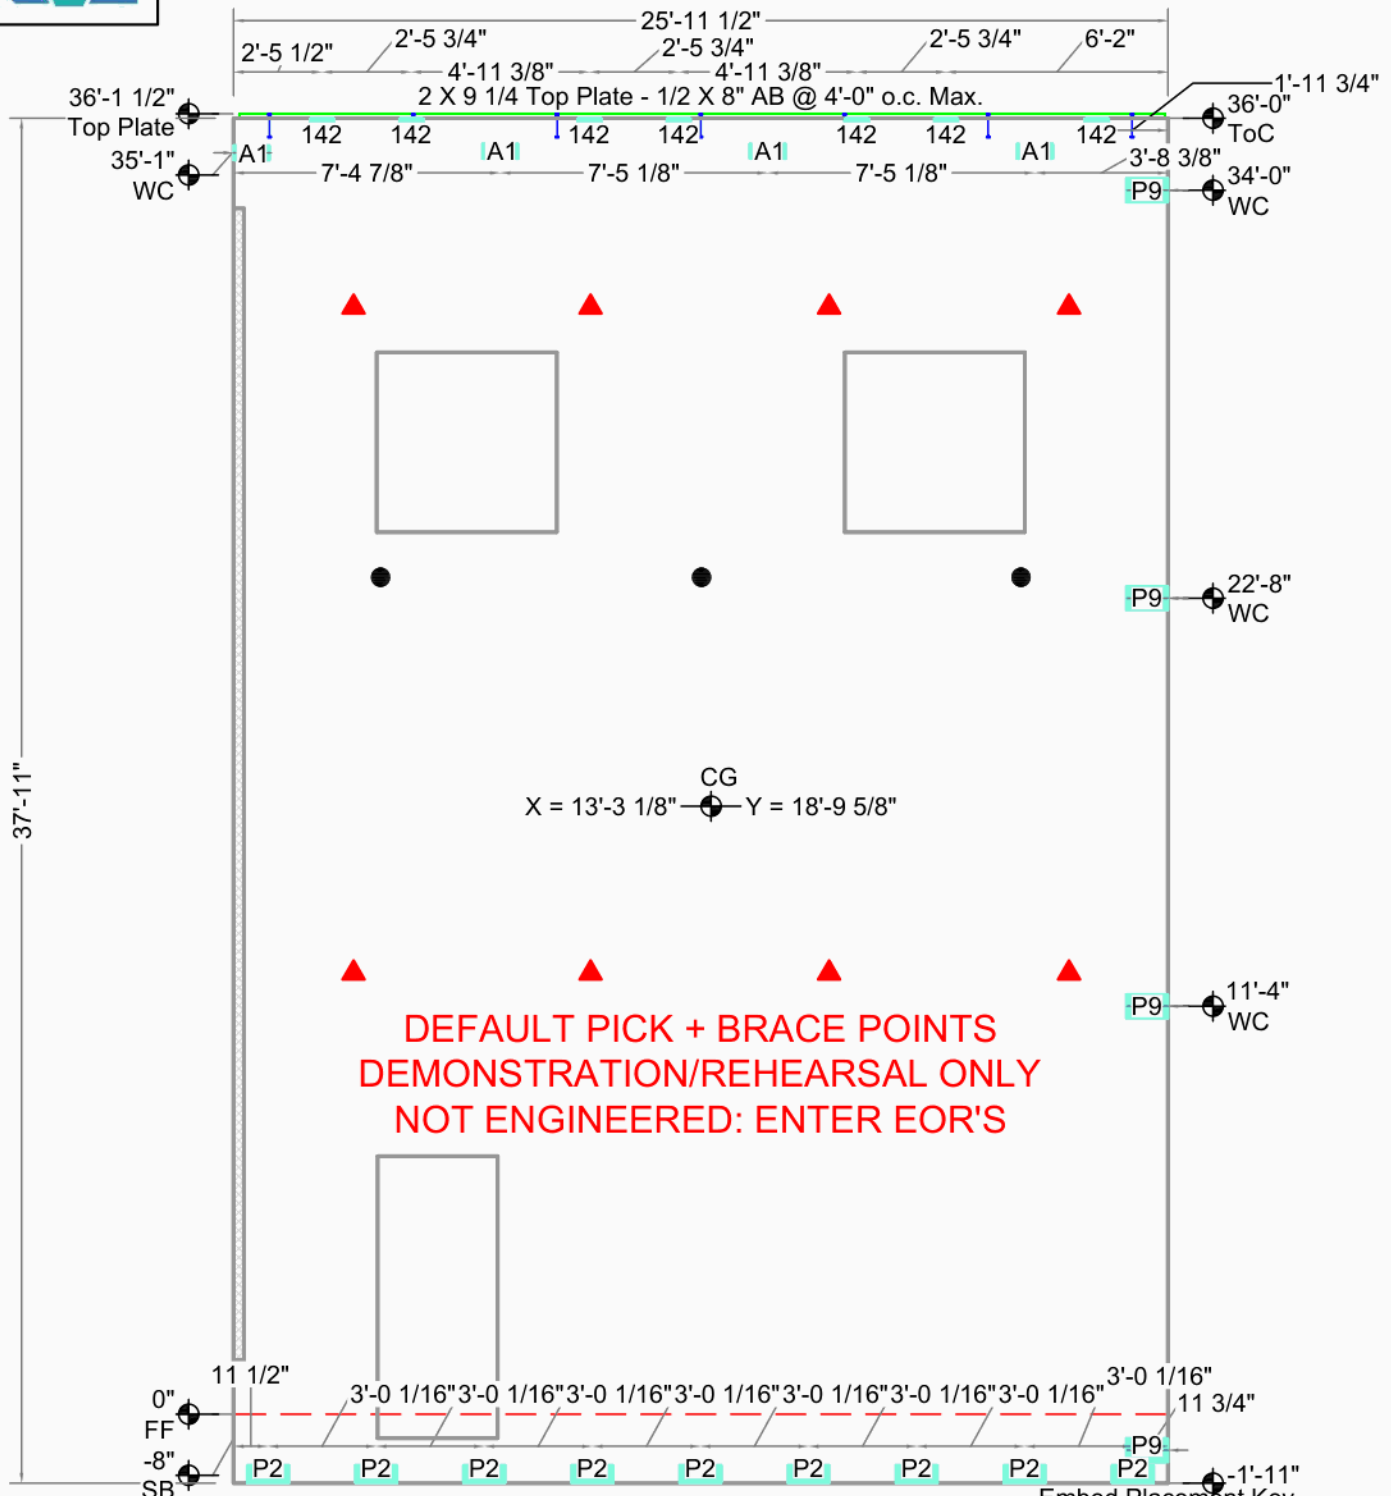

PHASE VIEW -- showing: 4 Up Face. All shows the complete panel.

Embed Placement Key
Up
Down (Dn)
Both (Ea)
Offset
Unknown Type

Waterfall		CG X = 13'-3 1/8" Y = 18'-9 5/8"	Bot. Elev.: -1'-11"
		AREA 987 Sq.Ft. (911 finished)	Top Elev.: 36'-1 1/2"
Puyallup, WA	Casting Wall Down	THICKNESS 9 1/4"	Exp. Gap L=1/4" R=1/4"
Greater Seattle Concrete	OUT ☒ IN: ☐	VOLUME 25.8 Cu. Yd.	
19820 57 th Ave. E.	FILE : Water048	WEIGHT 104.4 KIPS	
Puyallup, WA 98375	DATE : 8/8/2013	DIAGONAL / 45'-11 7/16" D.F.	Dimensions are from
DRAWN BY: TH	OK'D BY:	DIAGONAL \ SAME	Inside Wall



UPDATED DRAWING

Revision # 1

07/17/2013 11:23

Water048

25'-11 1/2"

36'-0"
ToC

37'-11"

CG
X = 13'-3 1/8" Y = 18'-9 5/8"

DEFAULT PICK + BRACE POINTS
DEMONSTRATION/REHEARSAL ONLY
NOT ENGINEERED: ENTER EOR'S

0"
FF
-8"
SB

-1'-11"



PHASE VIEW -- showing: 5 Pick & Brace. All shows the complete panel.

Waterfall		CG X = 13'-3 1/8" Y = 18'-9 5/8"	Bot. Elev.: -1'-11"
		AREA 987 Sq.Ft. (911 finished)	
Puyallup, WA	Casting Wall Down	THICKNESS 9 1/4"	Top Elev.: 36'-1 1/2"
Greater Seattle Concrete	OUT ☒ IN: ☐	VOLUME 25.8 Cu. Yd.	
19820 57 th Ave. E.	FILE : Water048	WEIGHT 104.4 KIPS	Exp. Gap L=1/4" R=1/4"
Puyallup, WA 98375	DATE : 8/8/2013	DIAGONAL / 45'-11 7/16" D.F.	
DRAWN BY: TH OK'D BY:	SCALE: 3/16"	DIAGONAL \ SAME	
			Dimensions are from Inside Wall