


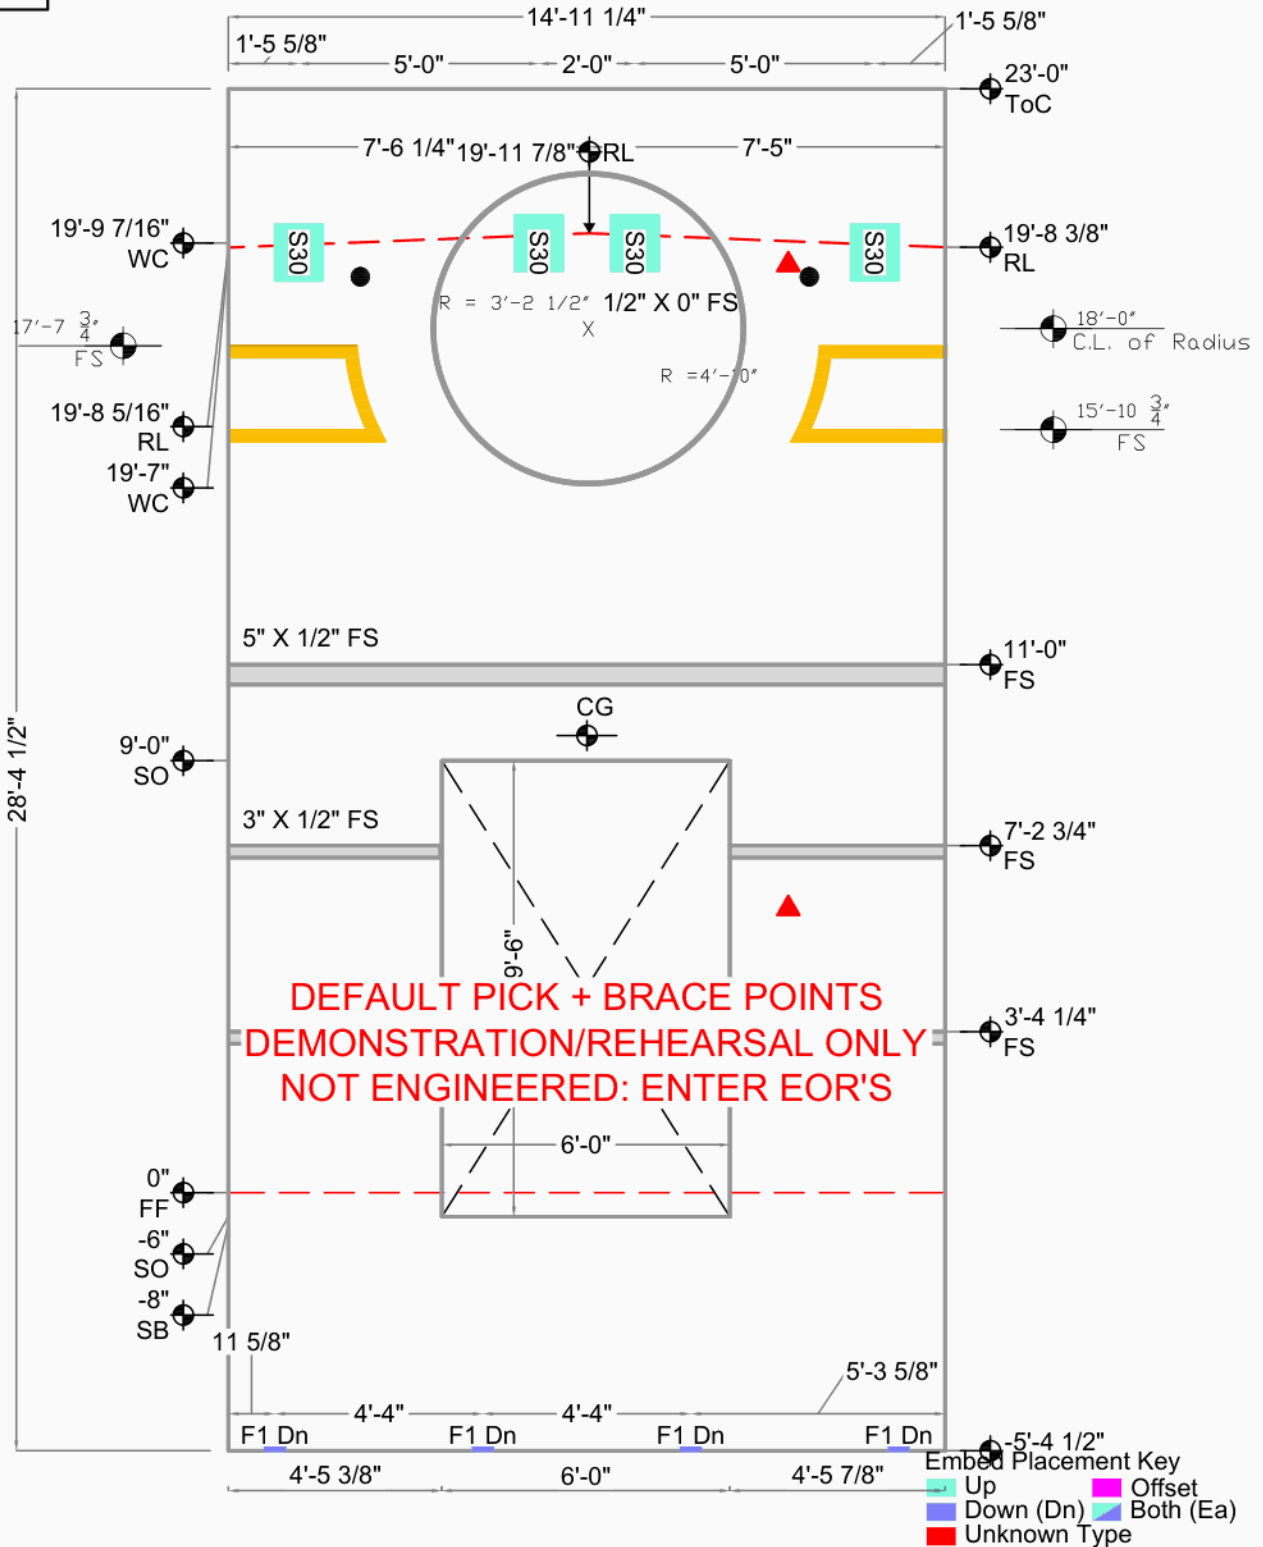

ODE038

Weld Connections Req.
 Qty Type Struct ID Fab ID
 4 F1 6/S1.3 F1.
 4 S30 2/S4.1 S3.0




Old Dominion Everett

Marysville		CG X = 7'-5 5/8" Y = 14'-10 3/4"	Bot. Elev.: -5'-4 1/2"
Furst Construction		AREA 424 Sq.Ft. (367 finished)	Top Elev.: 23'-0"
136th St 40th Ave N.E. North		THICKNESS 7 1/4"	Exp. Gap L=3/8" R=3/8"
Marysville, WA 98271		VOLUME 8.2 Cu. Yd.	Dimensions are from Inside Wall
DRAWN BY: OK'D BY:		WEIGHT 33.2 KIPS	
SCALE: 1/4"		DIAGONAL / 32'-0 13/16" D.F.	
		DIAGONAL \ SAME	




ODE038

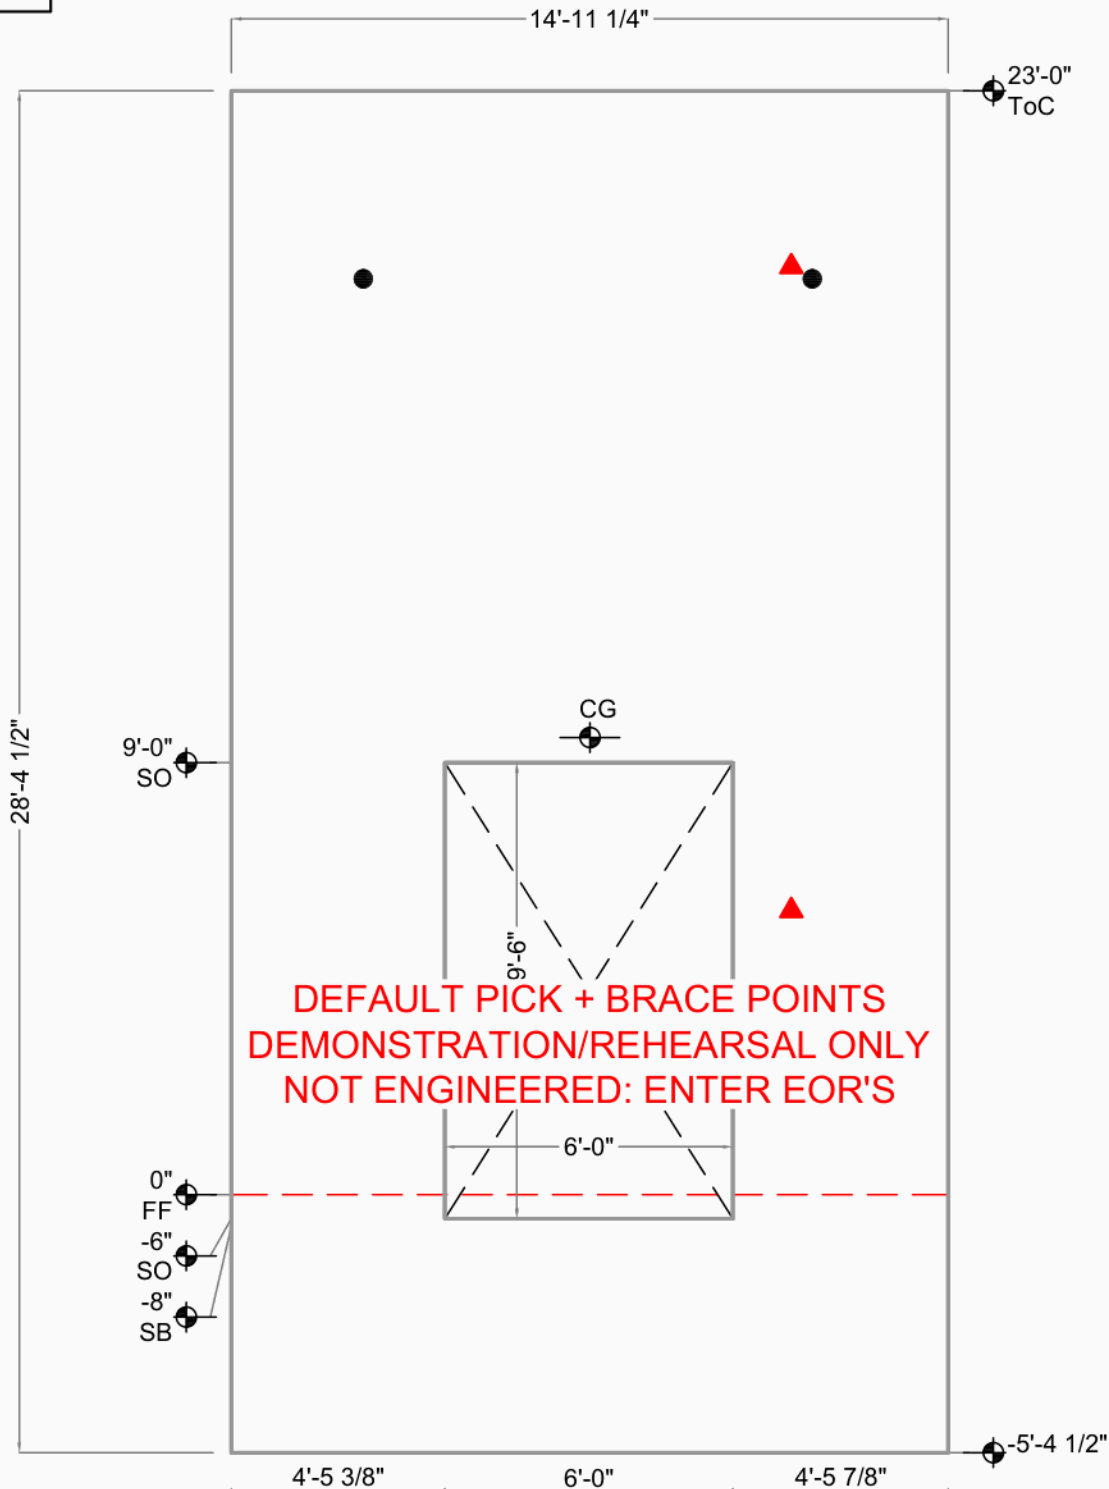

PHASE VIEW -- showing: 1 Form. All shows the complete panel.

Old Dominion Everett		CG X = 7'-5 5/8" Y = 14'-10 3/4"	Bot. Elev.: -5'-4 1/2"
		AREA 424 Sq.Ft. (367 finished)	
Marysville	Casting Wall Down	THICKNESS 7 1/4"	Top Elev.: 23'-0"
Furst Construction	OUT ☒ IN: ☐	VOLUME 8.2 Cu. Yd.	
136th St 40th Ave N.E. North	FILE : ODE038	WEIGHT 33.2 KIPS	Exp. Gap L=3/8" R=3/8"
Marysville, WA 98271	DATE : 2/5/2021	DIAGONAL / 32'-0 13/16" D.F.	
DRAWN BY:	OK'D BY:	SCALE: 1/4"	Dimensions are from Inside Wall
		DIAGONAL \ SAME	

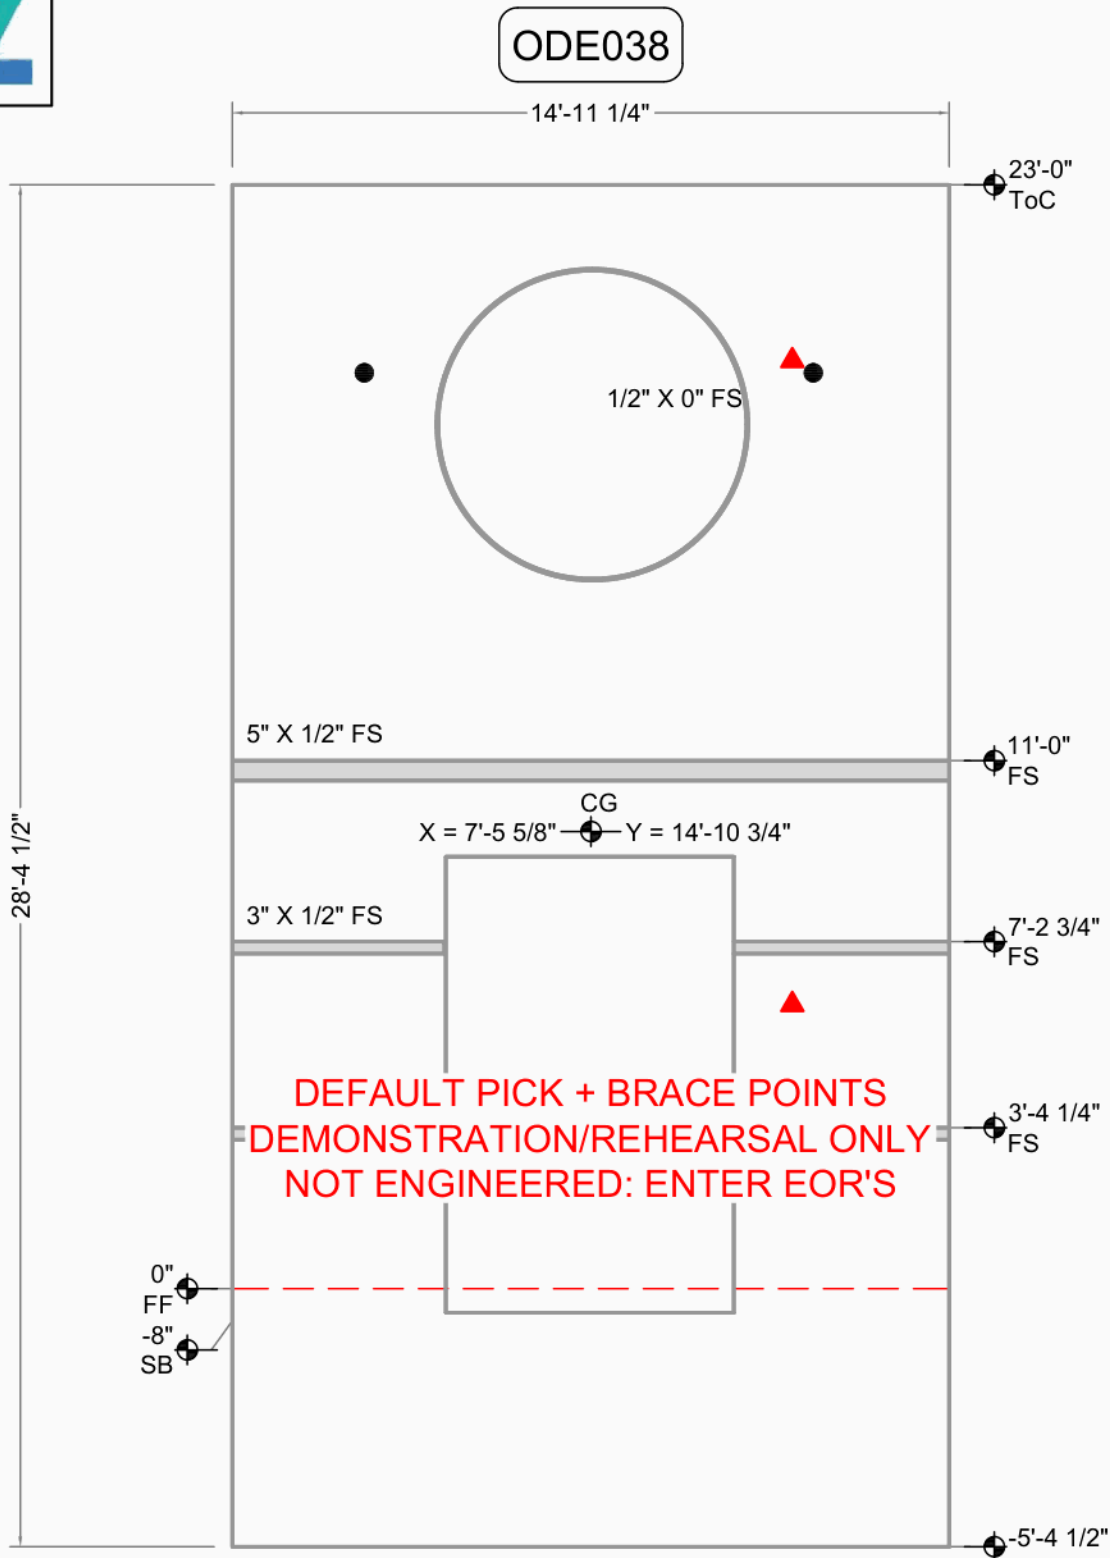


PHASE VIEW -- showing: 2 Face. All shows the complete panel.

Old Dominion Everett		CG X = 7'-5 5/8" Y = 14'-10 3/4"	Bot. Elev.: -5'-4 1/2"
		AREA 424 Sq.Ft. (367 finished)	
Marysville	Casting Wall Down	THICKNESS 7 1/4"	Top Elev.: 23'-0"
Furst Construction	OUT ☒ IN: ☐	VOLUME 8.2 Cu. Yd.	
136th St 40th Ave N.E. North	FILE : ODE038	WEIGHT 33.2 KIPS	Exp. Gap L=3/8" R=3/8"
Marysville, WA 98271	DATE : 2/5/2021	DIAGONAL / 32'-0 13/16" D.F.	
DRAWN BY: OK'D BY:	SCALE: 1/4"	DIAGONAL \ SAME	
			Dimensions are from Inside Wall




Weld Connections Req.
Qty Type Struct ID Fab ID
4 F1 6/S1.3 F1.

ODE038

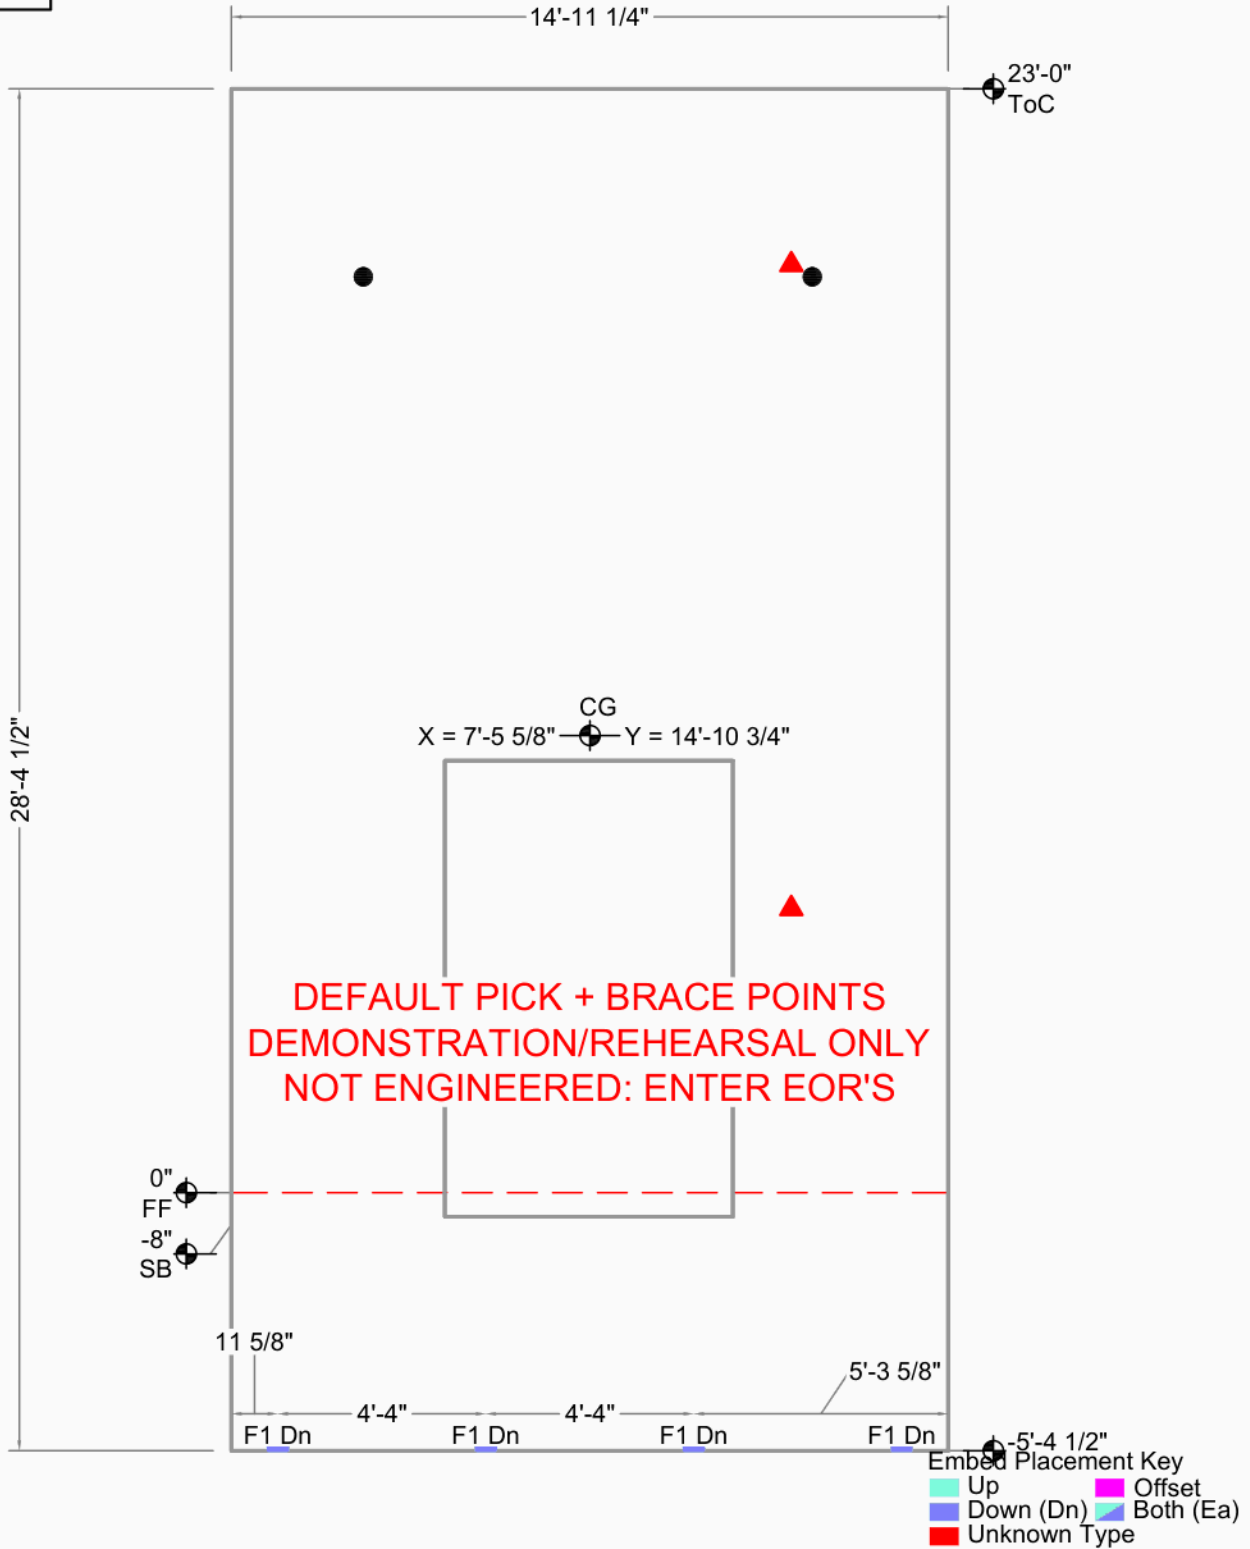

PHASE VIEW -- showing: 3 Down Face. All shows the complete panel.

Old Dominion Everett		CG X = 7'-5 5/8" Y = 14'-10 3/4"	Bot. Elev.: -5'-4 1/2"
		AREA 424 Sq.Ft. (367 finished)	
Marysville	Casting Wall Down	THICKNESS 7 1/4"	Top Elev.: 23'-0"
Furst Construction	OUT ☒ IN: ☐	VOLUME 8.2 Cu. Yd.	
136th St 40th Ave N.E. North	FILE : ODE038	WEIGHT 33.2 KIPS	Exp. Gap L=3/8" R=3/8"
Marysville, WA 98271	DATE : 2/5/2021	DIAGONAL / 32'-0 13/16" D.F.	
DRAWN BY: OK'D BY:	SCALE: 1/4"	DIAGONAL \ SAME	
			Dimensions are from Inside Wall

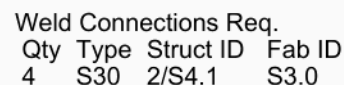

28'-4 1/2"

1'-5 5/8" 5'-0" 2'-0" 5'-0" 1'-5 5/8"

14'-11 1/4"

7'-6 1/4" 19'-11 7/8" 7'-5"

19'-9 7/16" WC

19'-8 5/16" RL

19'-7" WC

23'-0" ToC

19'-8 3/8" RL

CG

X = 7'-5 5/8" Y = 14'-10 3/4"

0" FF

-8" SB

5'-4 1/2"

Embed Placement Key


- Up
- Down (Dn)
- Offset
- Both (Ea)
- Unknown Type

PHASE VIEW -- showing: 4 Up Face. All shows the complete panel.

Old Dominion Everett		CG X = 7'-5 5/8" Y = 14'-10 3/4"	Bot. Elev.: -5'-4 1/2"
		AREA 424 Sq.Ft. (367 finished)	
Marysville	Casting Wall Down OUT ☒ IN: ☐	THICKNESS 7 1/4"	Exp. Gap L=3/8" R=3/8"
Furst Construction		VOLUME 8.2 Cu. Yd.	
136th St 40th Ave N.E. North	FILE : ODE038	WEIGHT 33.2 KIPS	Dimensions are from Inside Wall
Marysville, WA 98271	DATE : 2/5/2021	DIAGONAL ↗ 32'-0 13/16" D.F.	
DRAWN BY: OK'D BY:	SCALE: 1/4"	DIAGONAL ↘ SAME	



ODE038

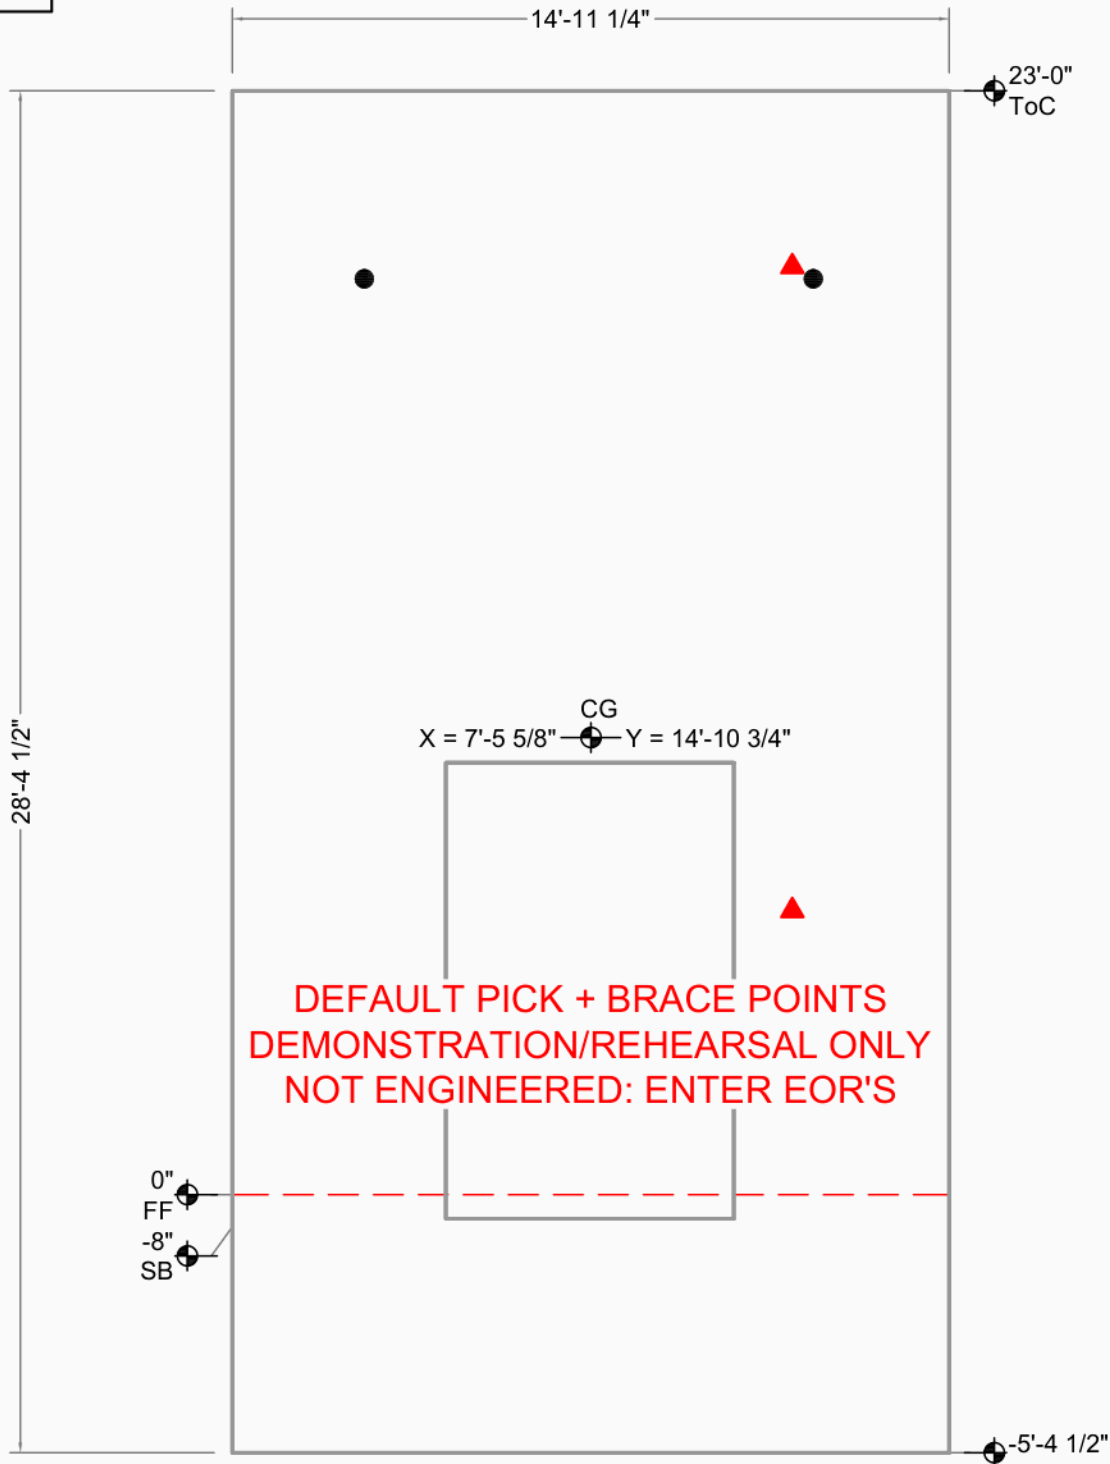

PHASE VIEW -- showing: 5 Pick & Brace. All shows the complete panel.

Old Dominion Everett		CG X = 7'-5 5/8" Y = 14'-10 3/4"	Bot. Elev.: -5'-4 1/2"
		AREA 424 Sq.Ft. (367 finished)	
Marysville	Casting Wall Down	THICKNESS 7 1/4"	Top Elev.: 23'-0"
Furst Construction	OUT ☒ IN: ☐	VOLUME 8.2 Cu. Yd.	
136th St 40th Ave N.E. North	FILE : ODE038	WEIGHT 33.2 KIPS	Exp. Gap L=3/8" R=3/8"
Marysville, WA 98271	DATE : 2/5/2021	DIAGONAL / 32'-0 13/16" D.F.	
DRAWN BY: OK'D BY:	SCALE: 1/4"	DIAGONAL \ SAME	
			Dimensions are from Inside Wall